




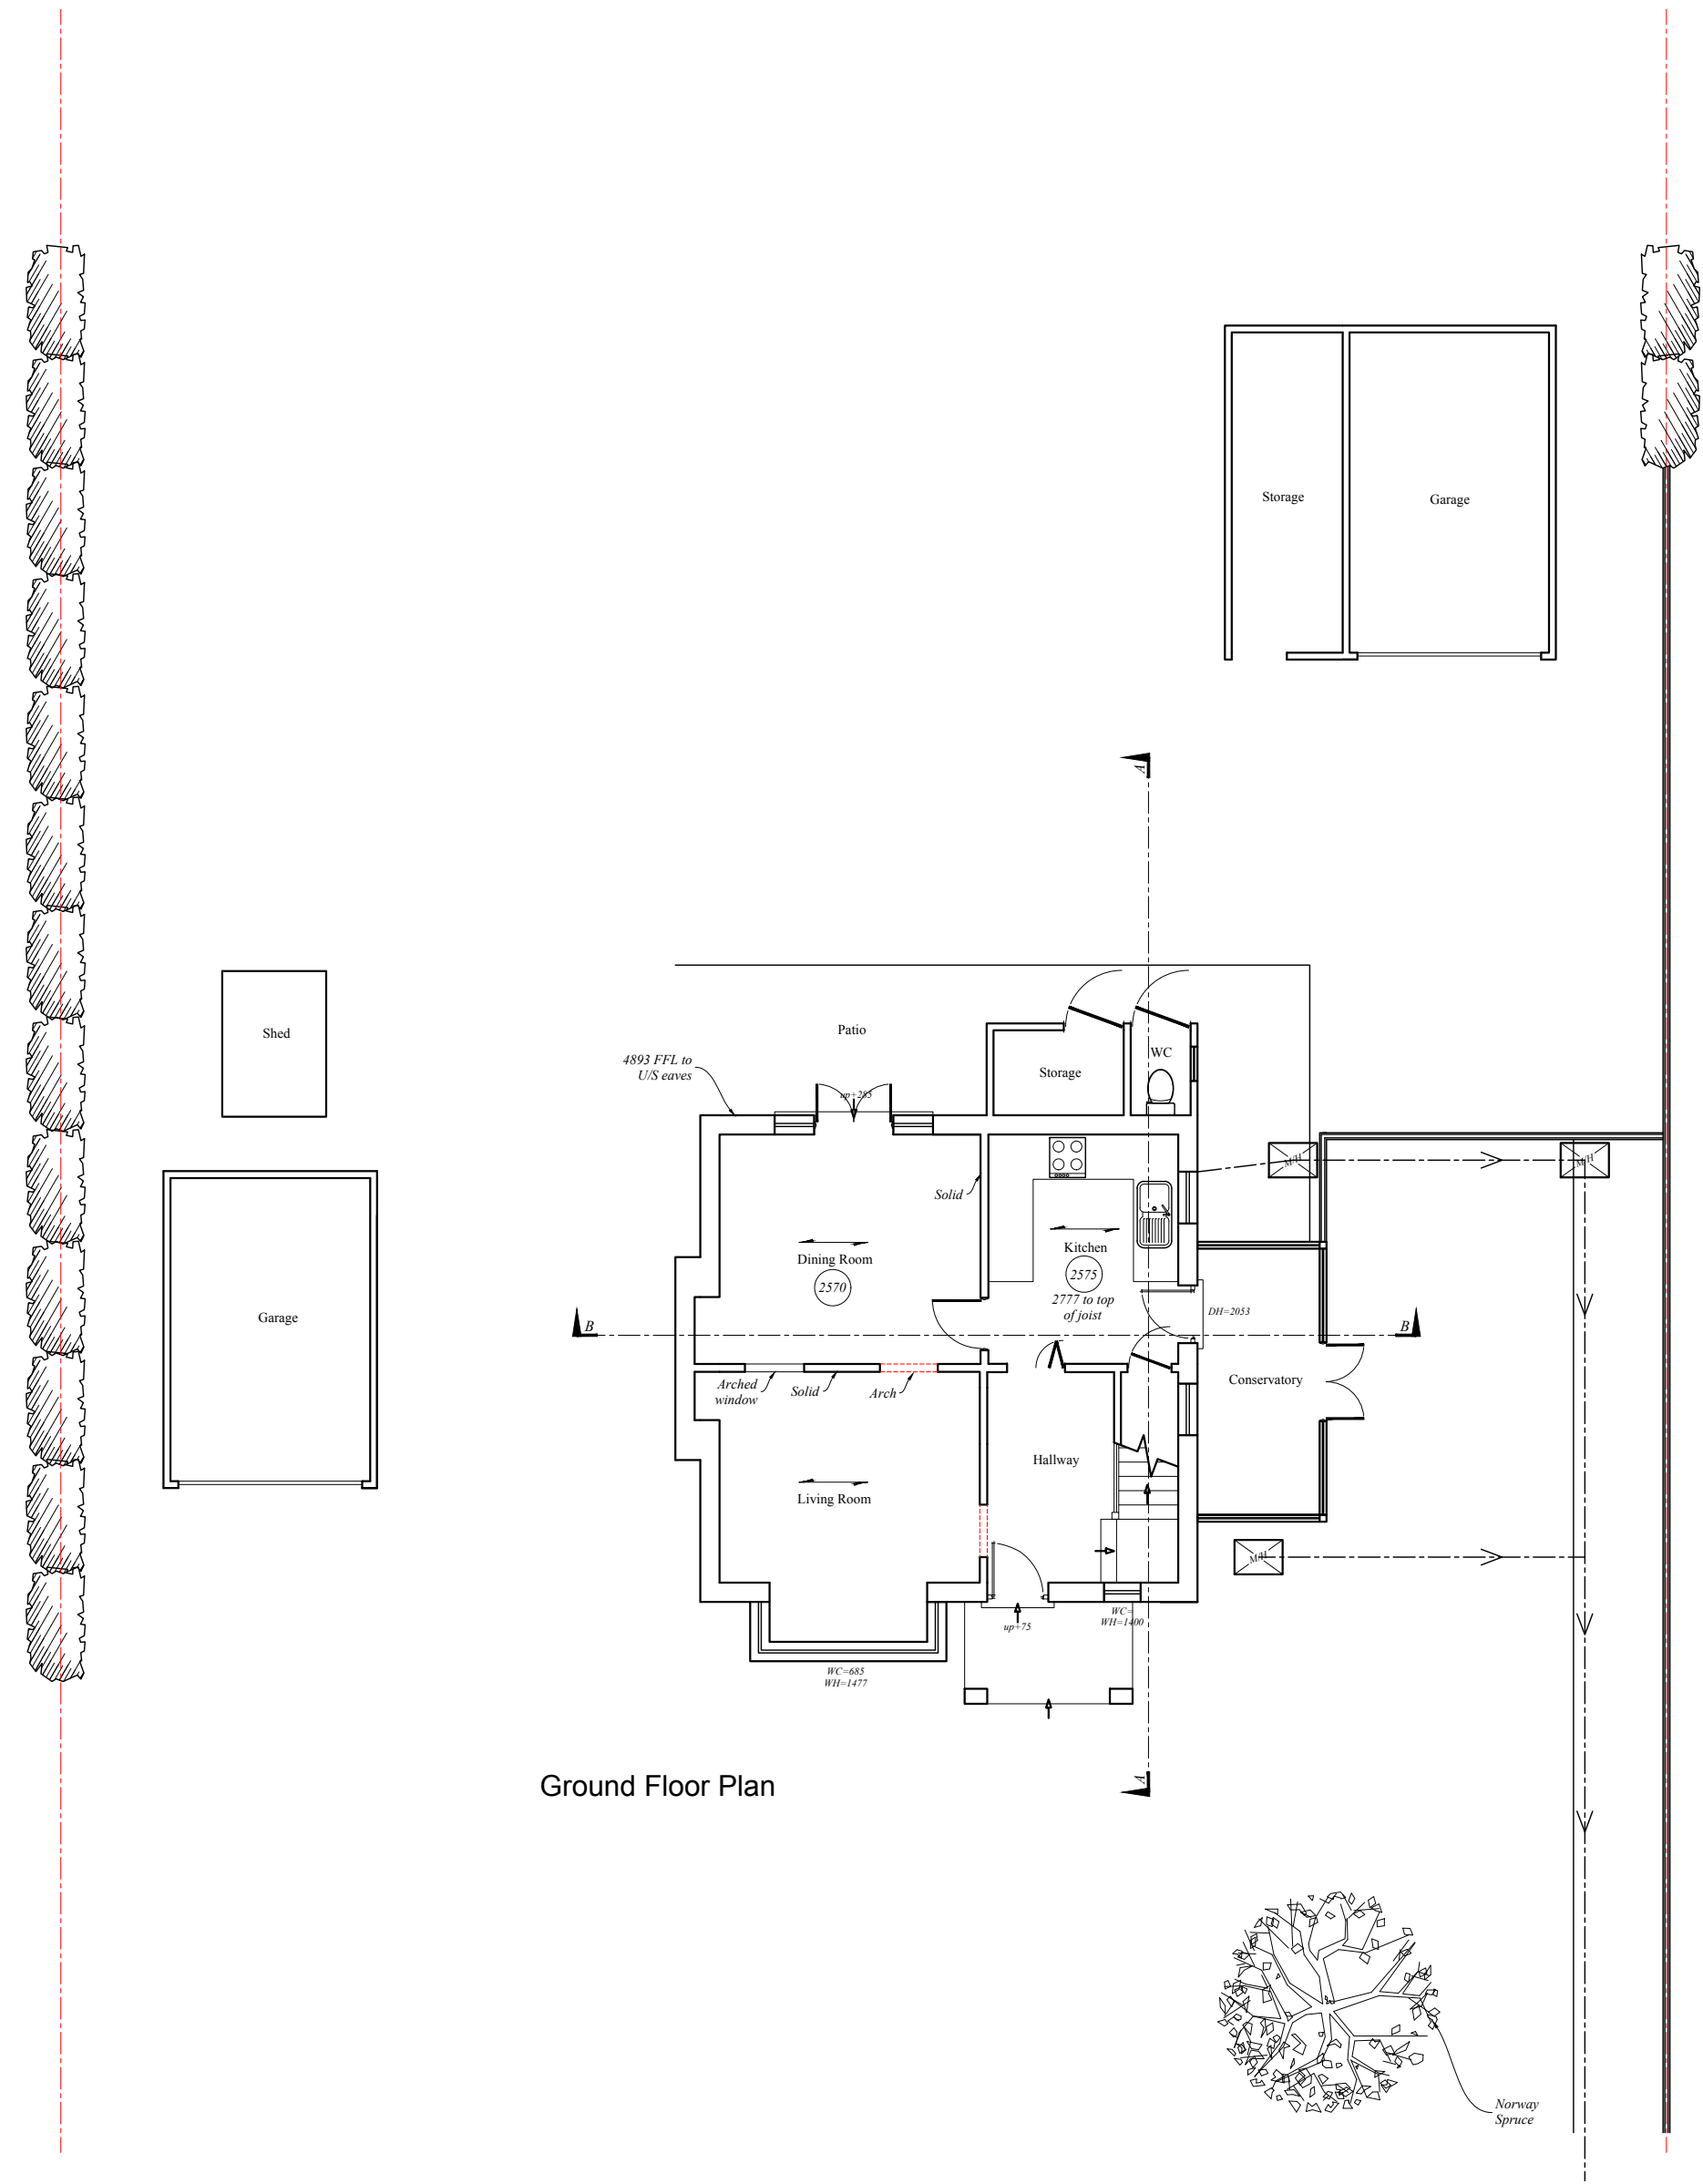


Ground Floor Plan

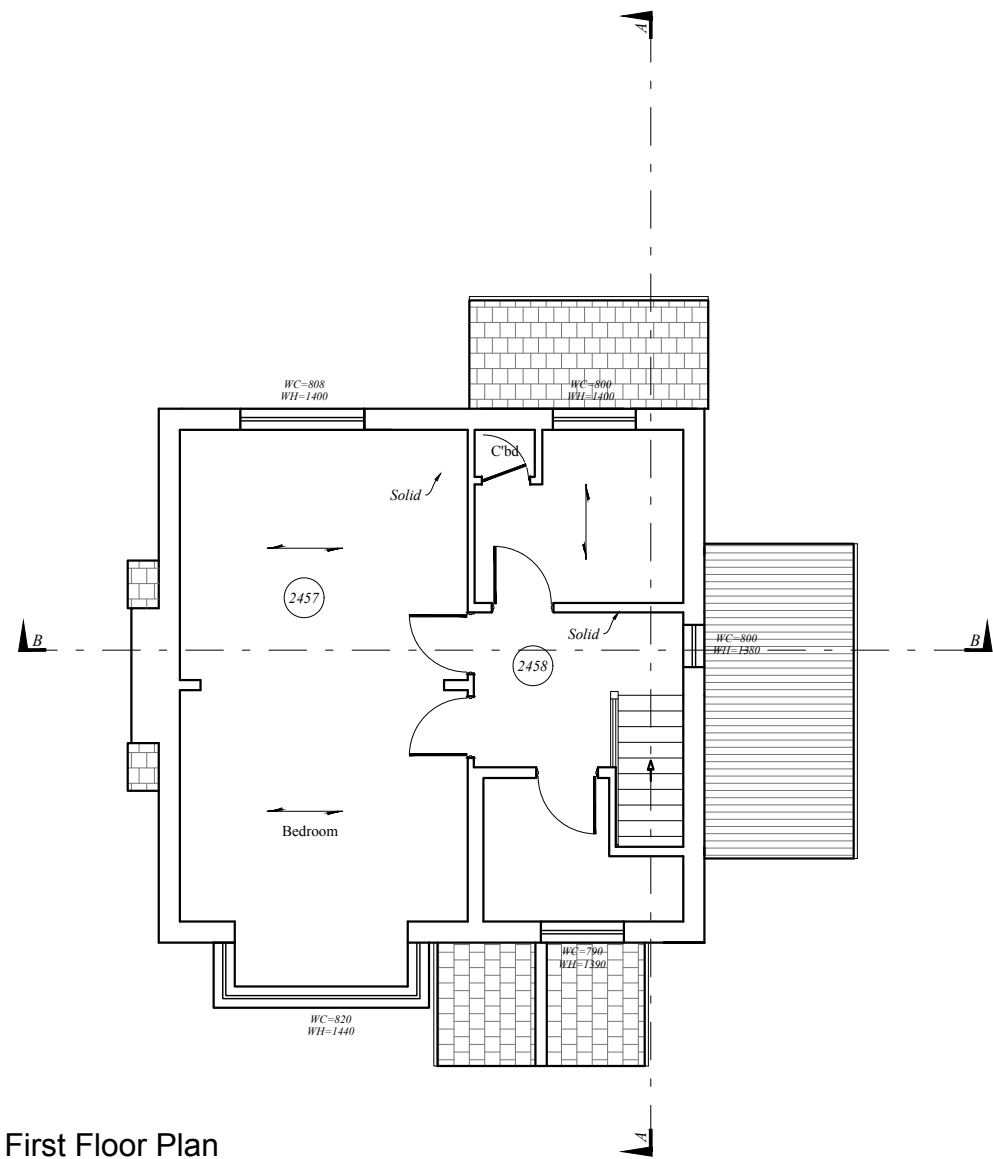


First Floor Plan

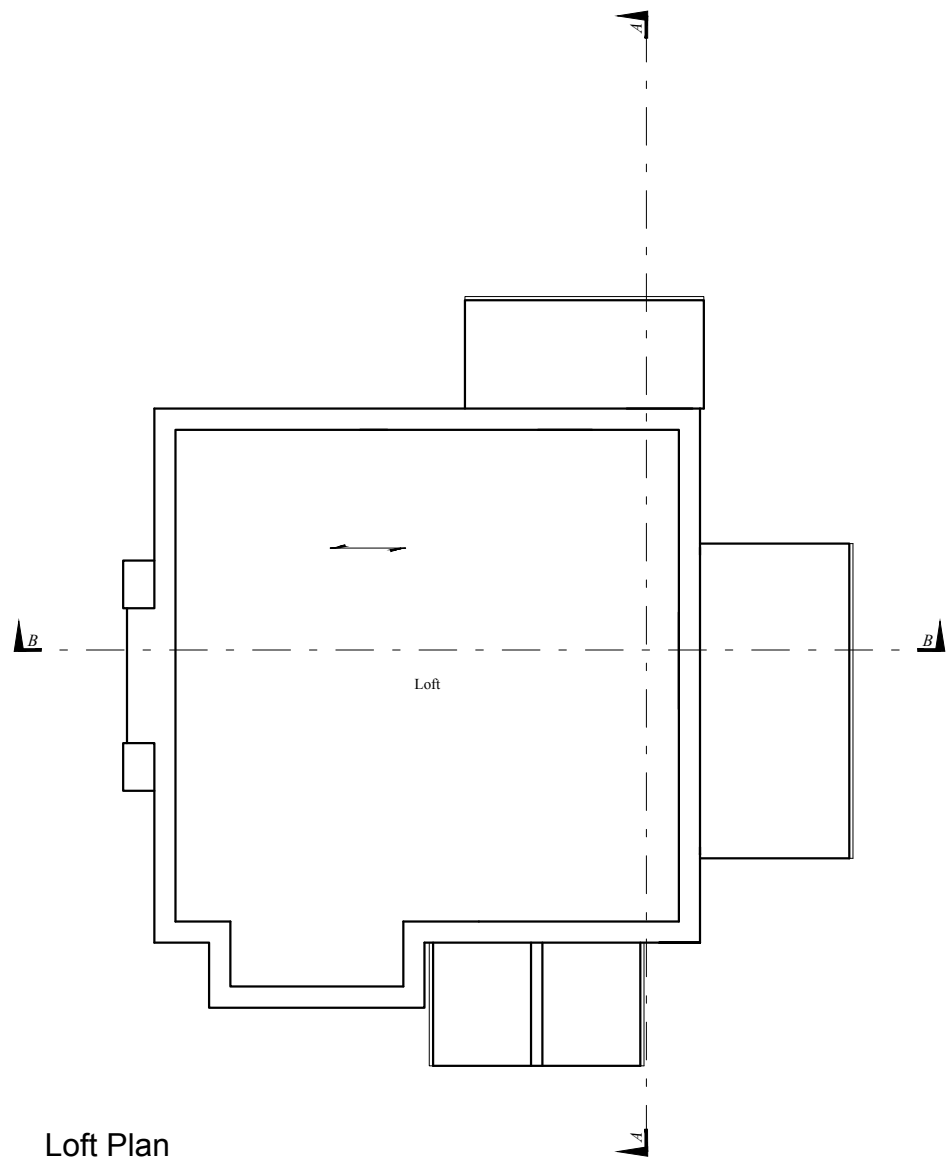

Loft Plan

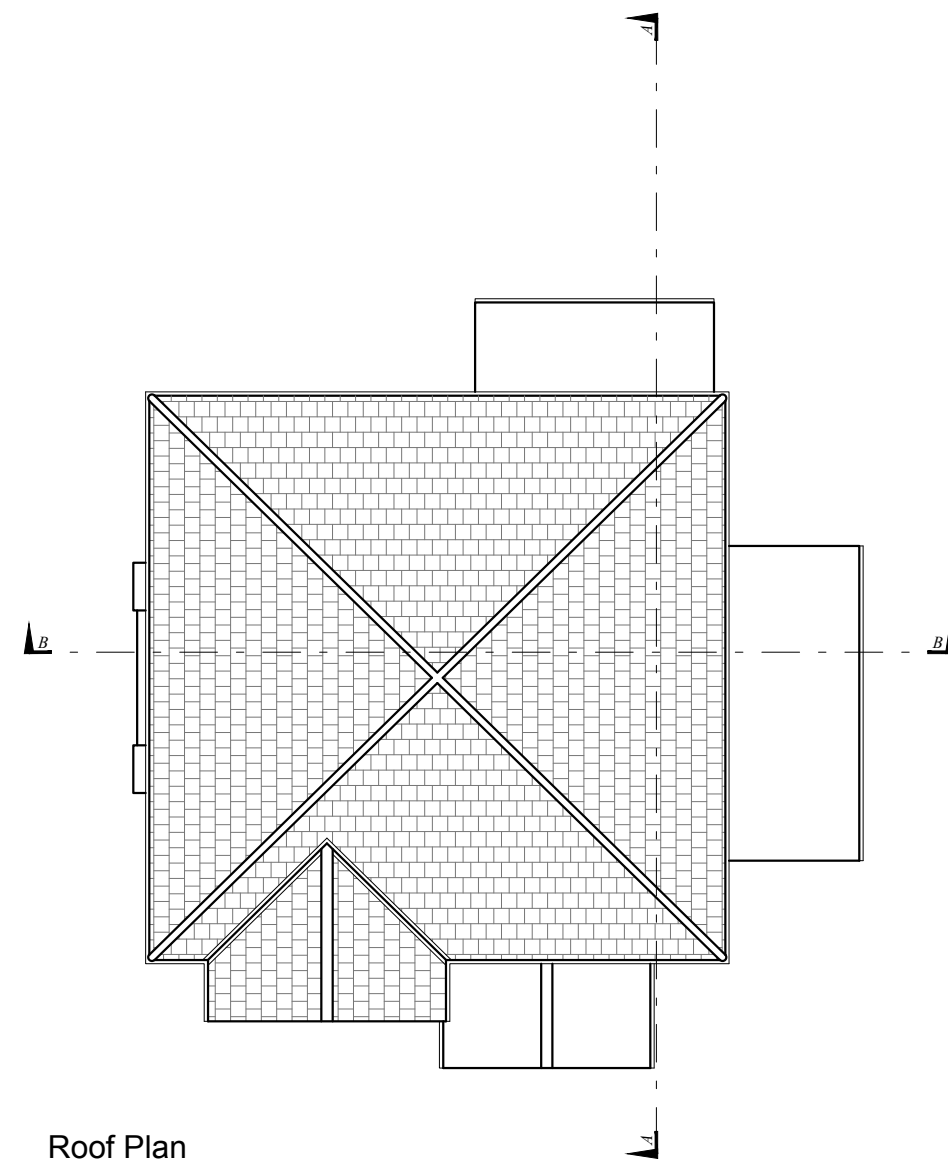

Roof Plan

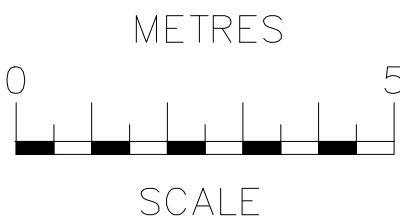

rev	date	description			
RB Design Corner Cottage, The Limes, Felbridge, East Grinstead, RH19 2QY Tel: 01342 523 766 Mob 07988 998 928 e-mail: info@rossbrowndesign.co.uk					
project Hollandale House, Copthorne Bank Crawley RH10 3JQ	drawing WORKS	date 13.03.26	job no		
client Mr & Mrs Tasker	PLANS EXISTING	scale to 1:100	drawing no PLN 01		