




Front Elevation




Rear Elevation



Side Elevation

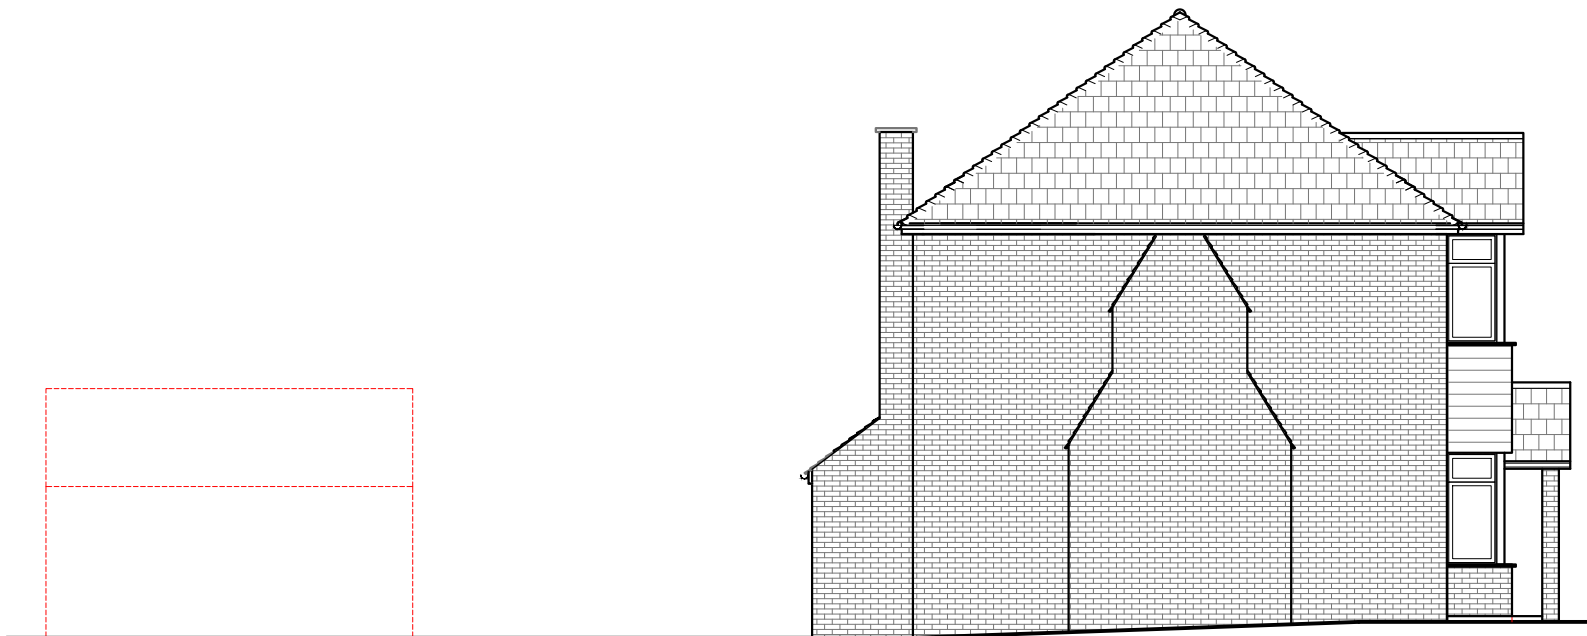

Side Elevation

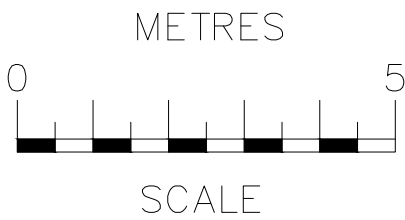

rev	date	description			
RB Design Corner Cottage, The Limes, Felbridge, East Grinstead, RH19 2QY Tel: 01342 523 766 Mob 07988 998 928 e-mail: info@rossbowditchdesign.co.uk					
project	drawing		date	job no	
Hollandale House, Copthorne Bank Crawley RH10 3JQ	WORKS		13.03.26		
client	scale		drawn by		
Mr & Mrs Tasker	ELEVATIONS EXISTING		1:100	PLN 02	