
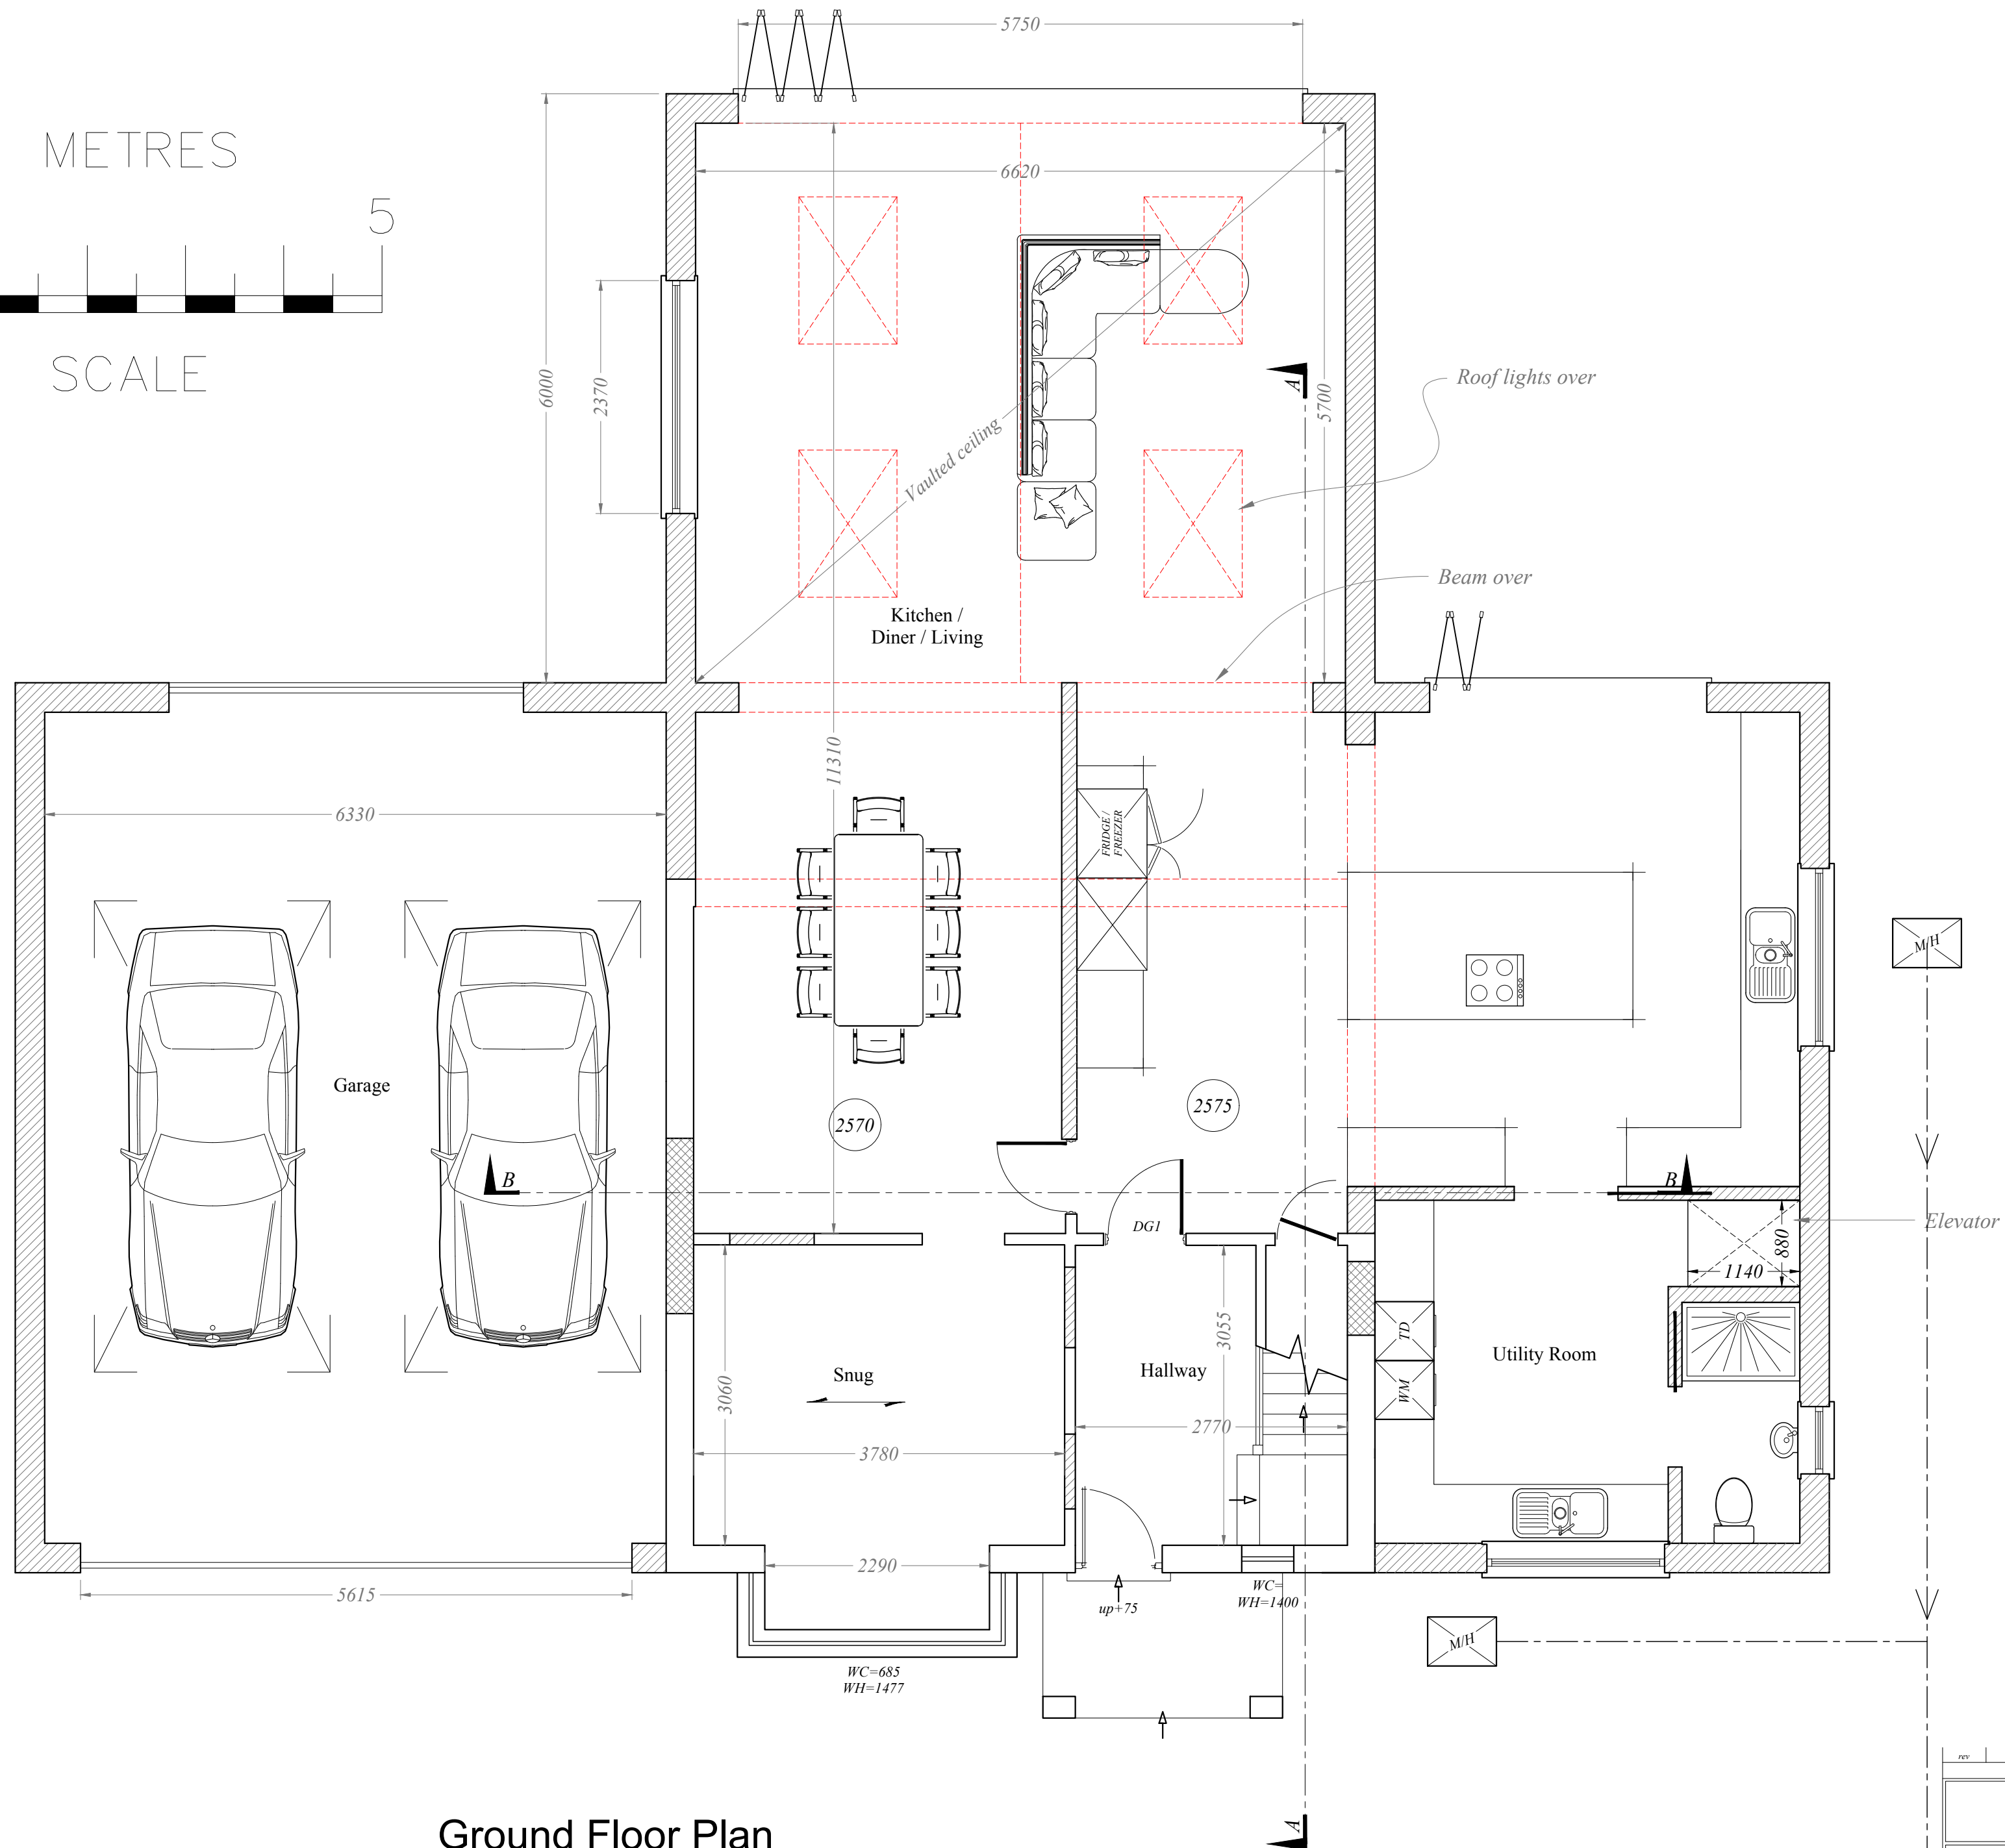


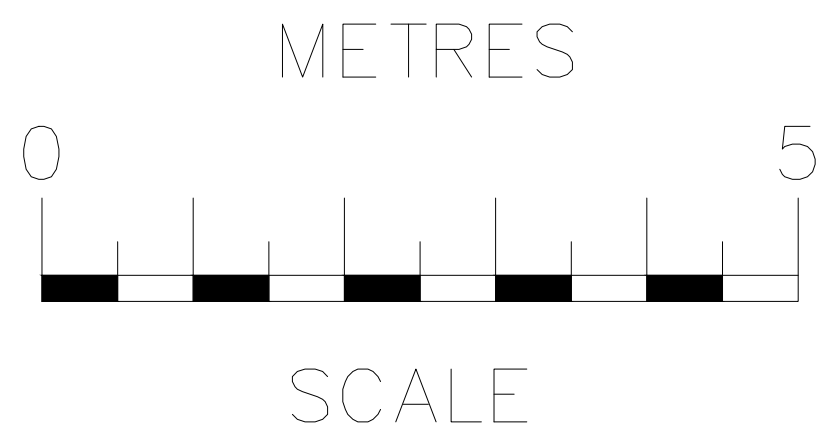

Ground Floor Plan

rev	date	description	
RB Design Corner Cottage, The Limes, Felbridge, East Grinstead, RH19 2QY Tel: 01342 523 766 Mob 07988 998 928 e-mail: info@rossbowditchdesign.co.uk			
project	drawing	date	job no
Hollandale House, Copthorne Bank Crawley RH10 3JQ	WORKS	13.03.26	
client	Mr & Mrs Tasker	scale 1/50	drawn by PLN 04
PLANS PROPOSED			