




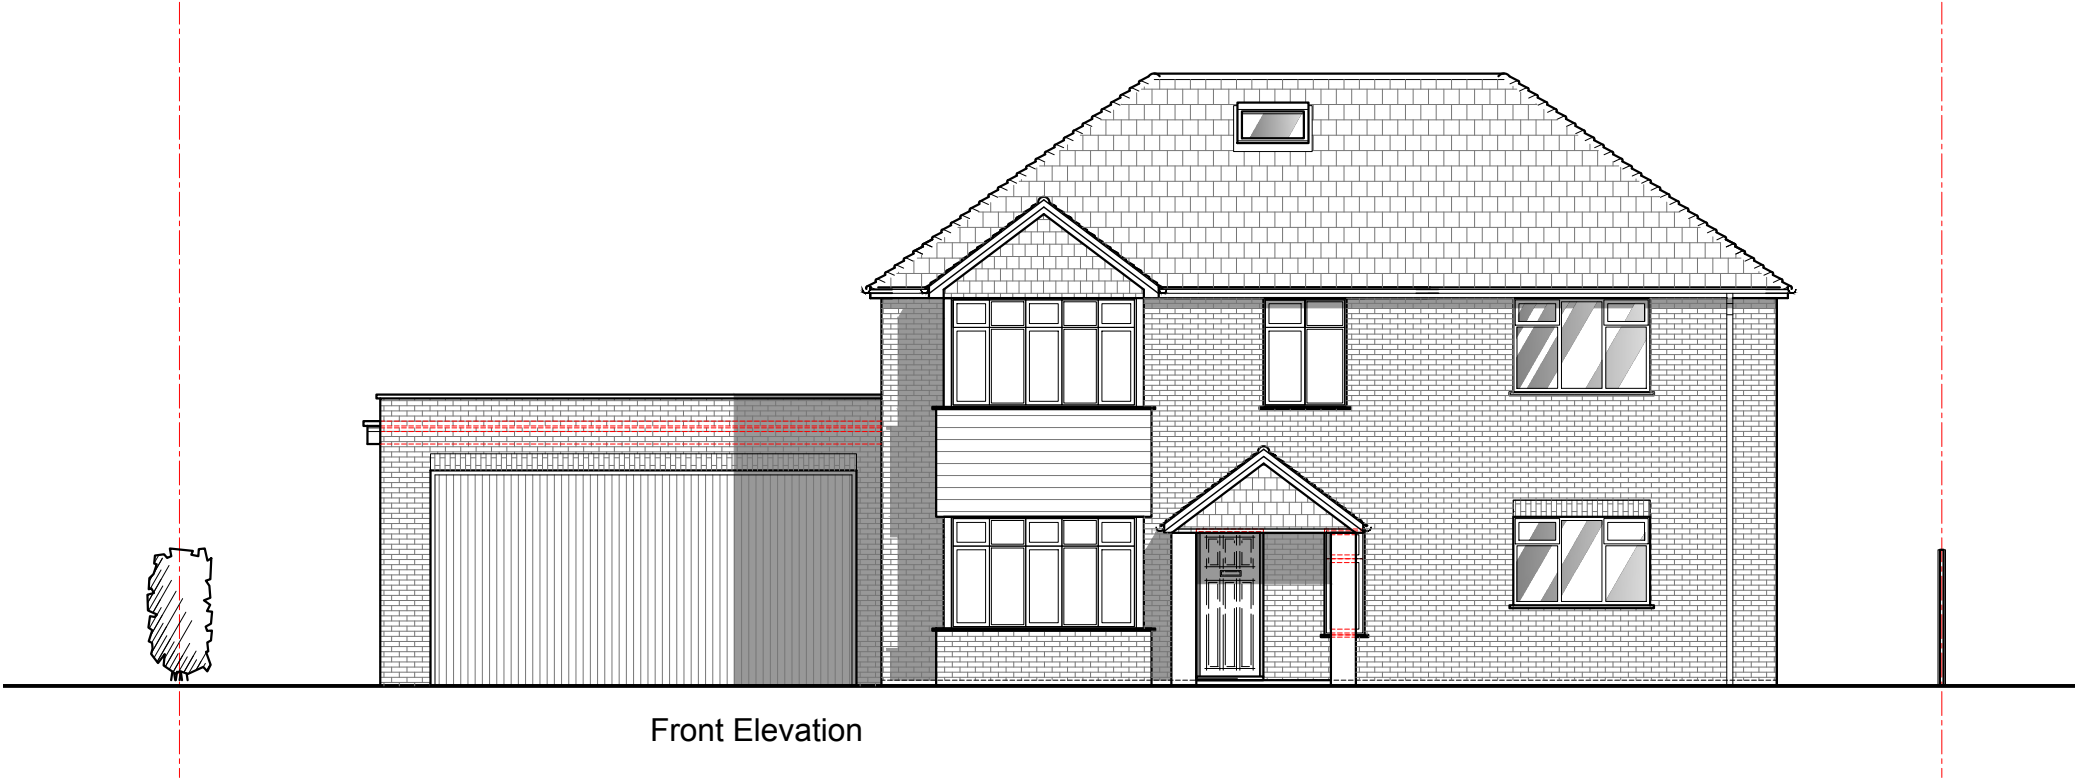

Front Elevation

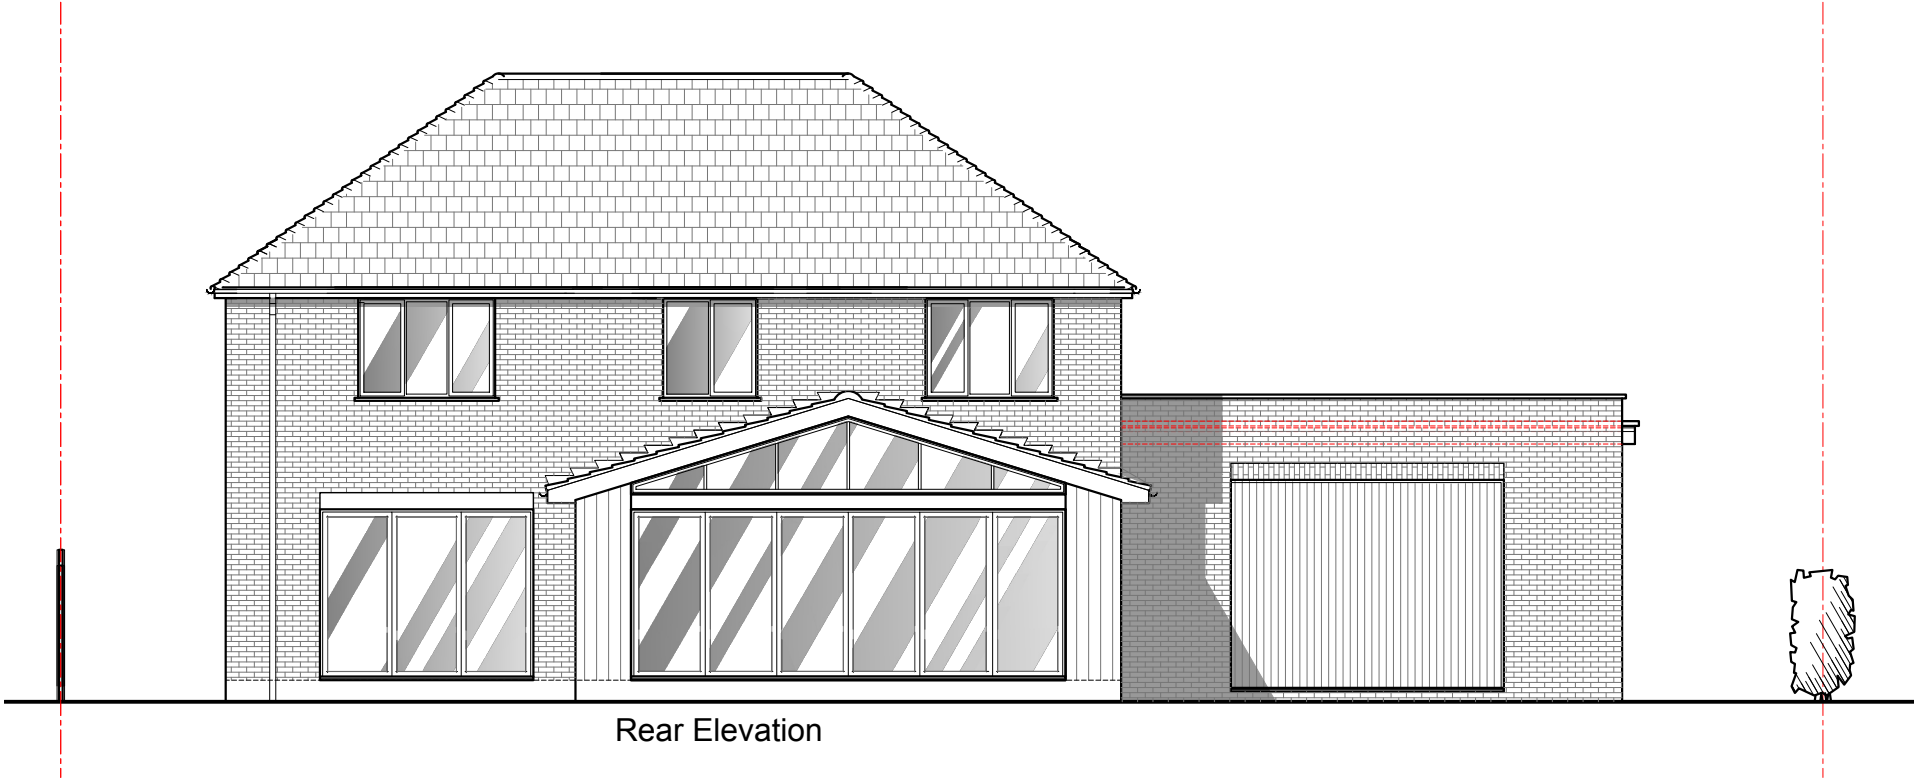


Rear Elevation

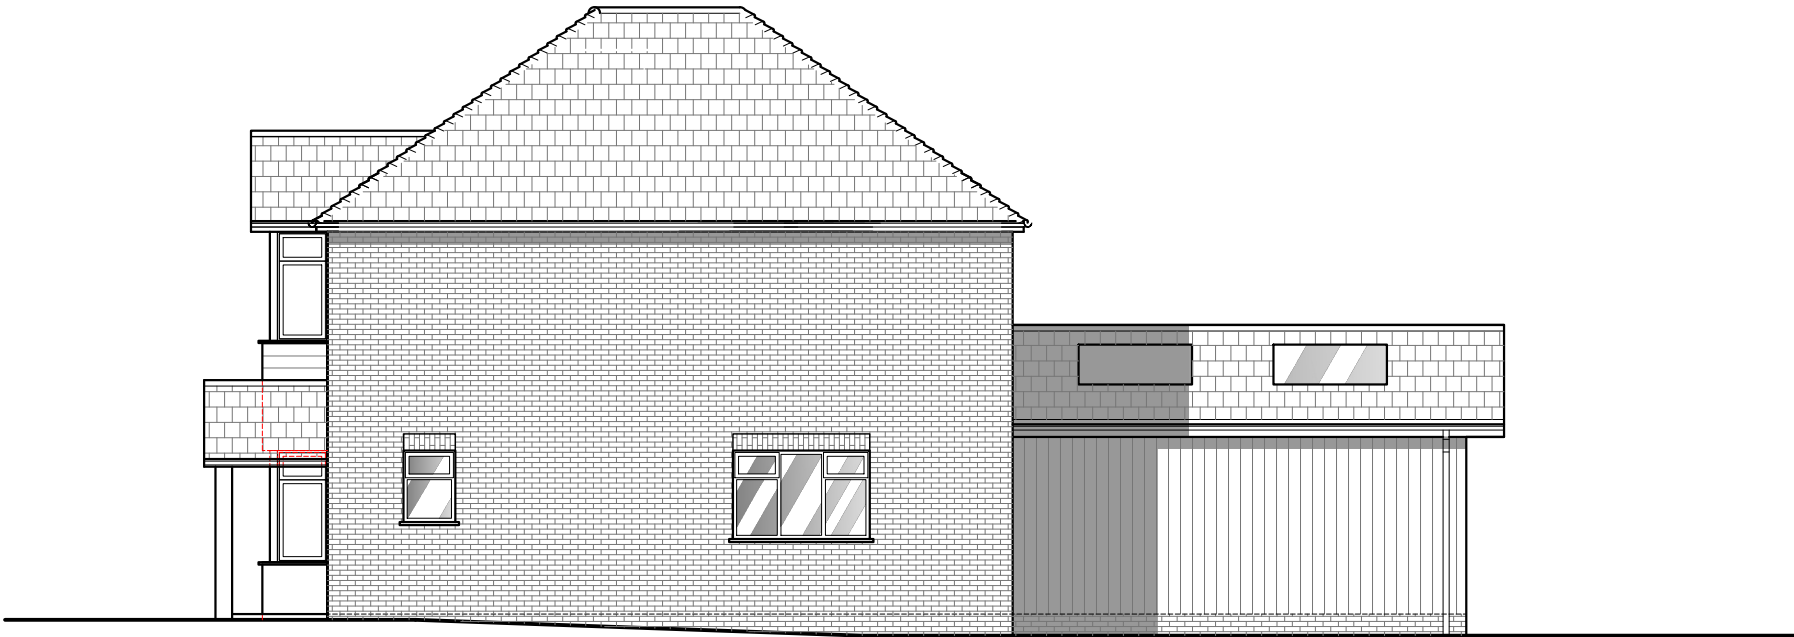

Side Elevation



Side Elevation

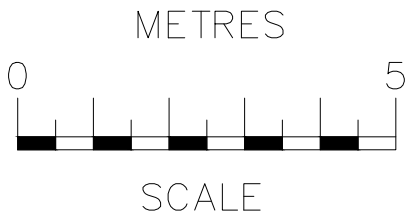

rev	date	description	
RB Design Corner Cottage, The Limes, Felbridge, East Grinstead, RH19 2QY Tel: 01342 523 766 Mob 07988 998 928 email: info@rossbendichdesign.co.uk			
project	date	drawing	job no
Hollandale House, Copthorne Bank Crawley RH10 3JQ	13.03.26	WORKS	
client: Mr & Mrs Tasker	scale of 1:100	ELEVATIONS PROPOSED	drawing no PLN 07