




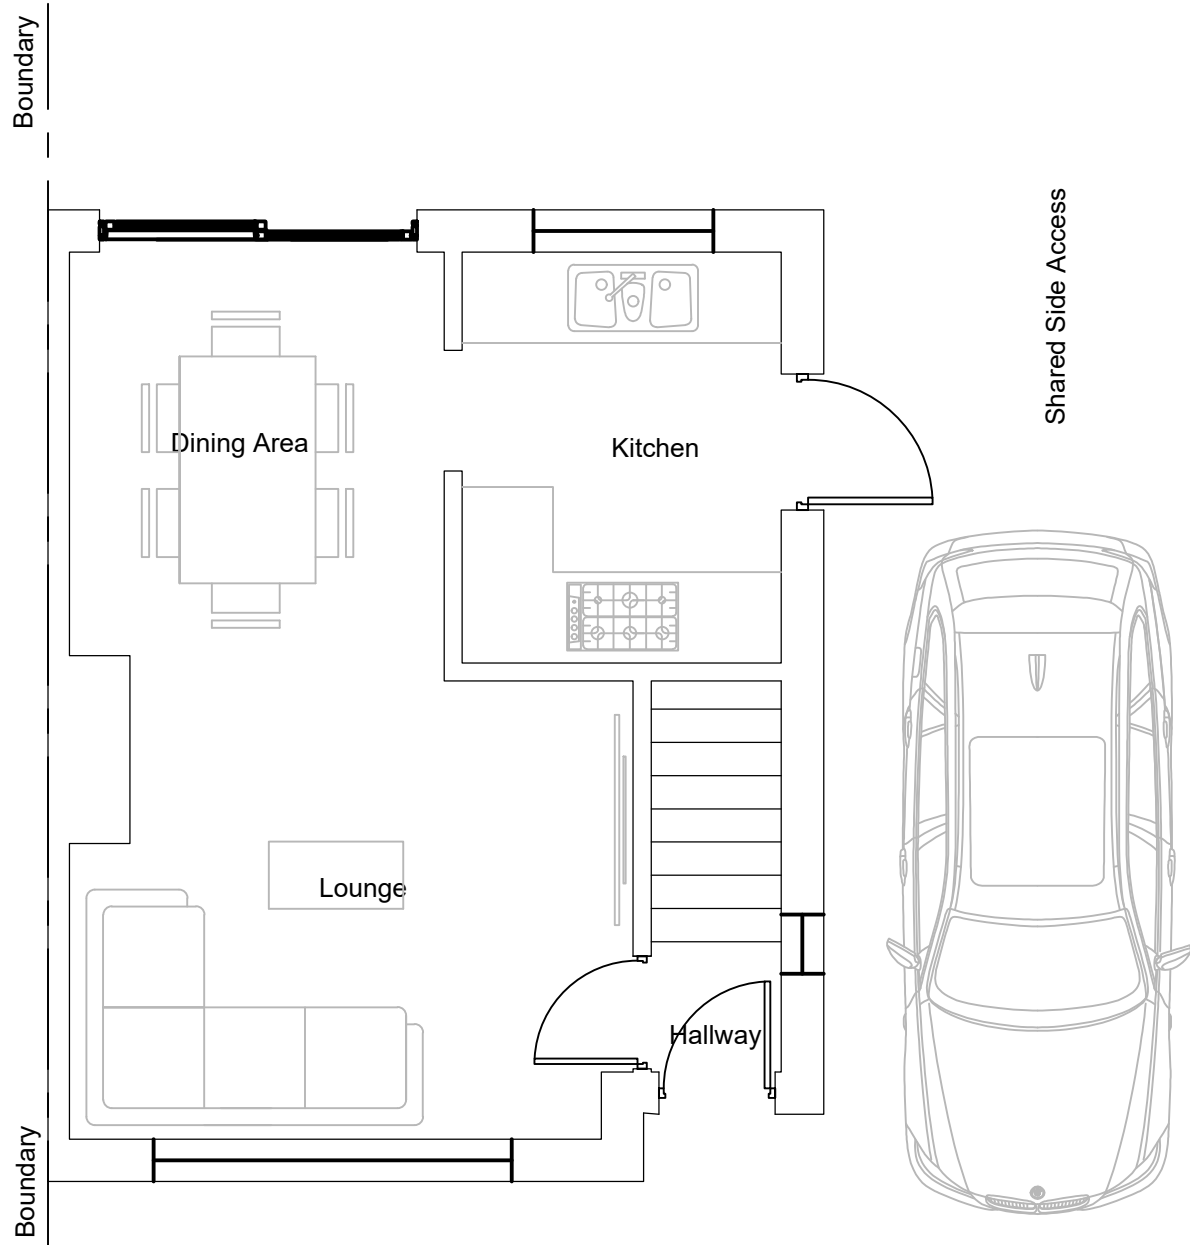


Existing Ground Floor Plan

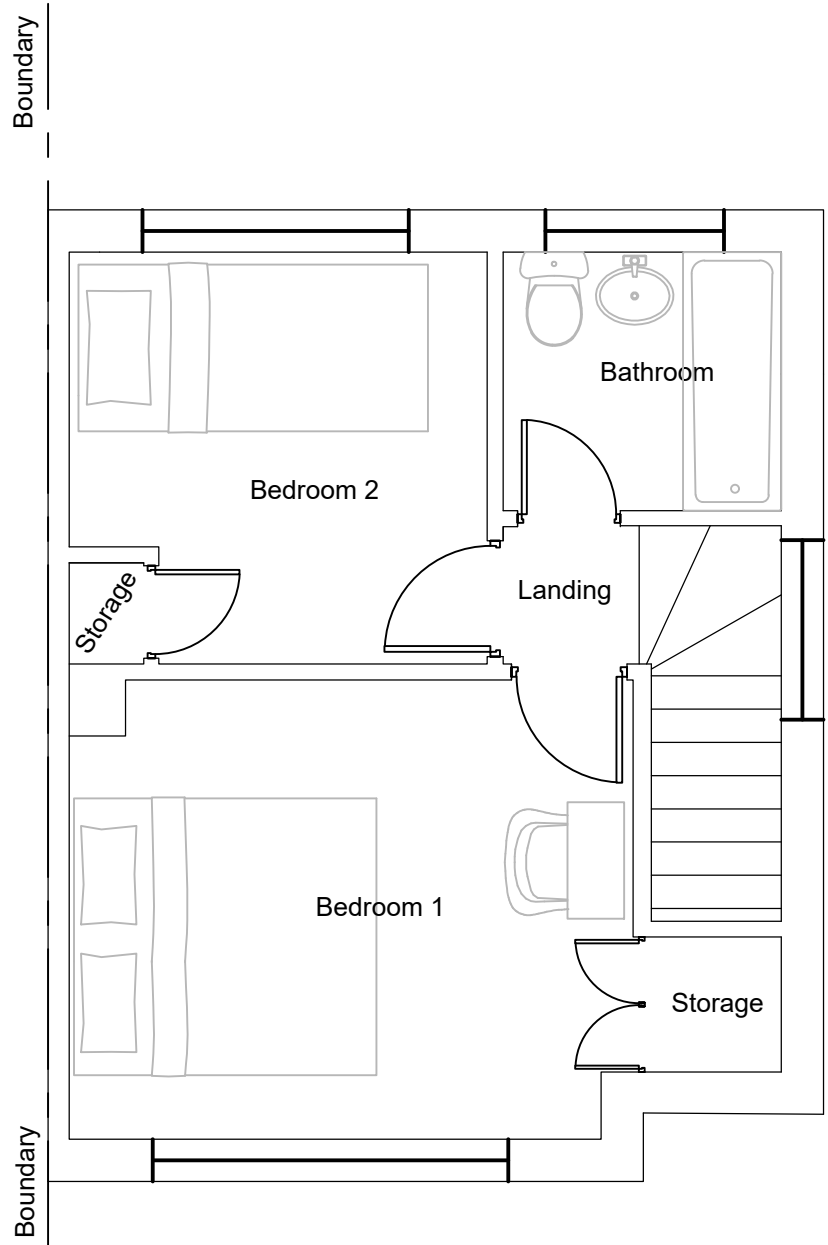


Existing First Floor Plan

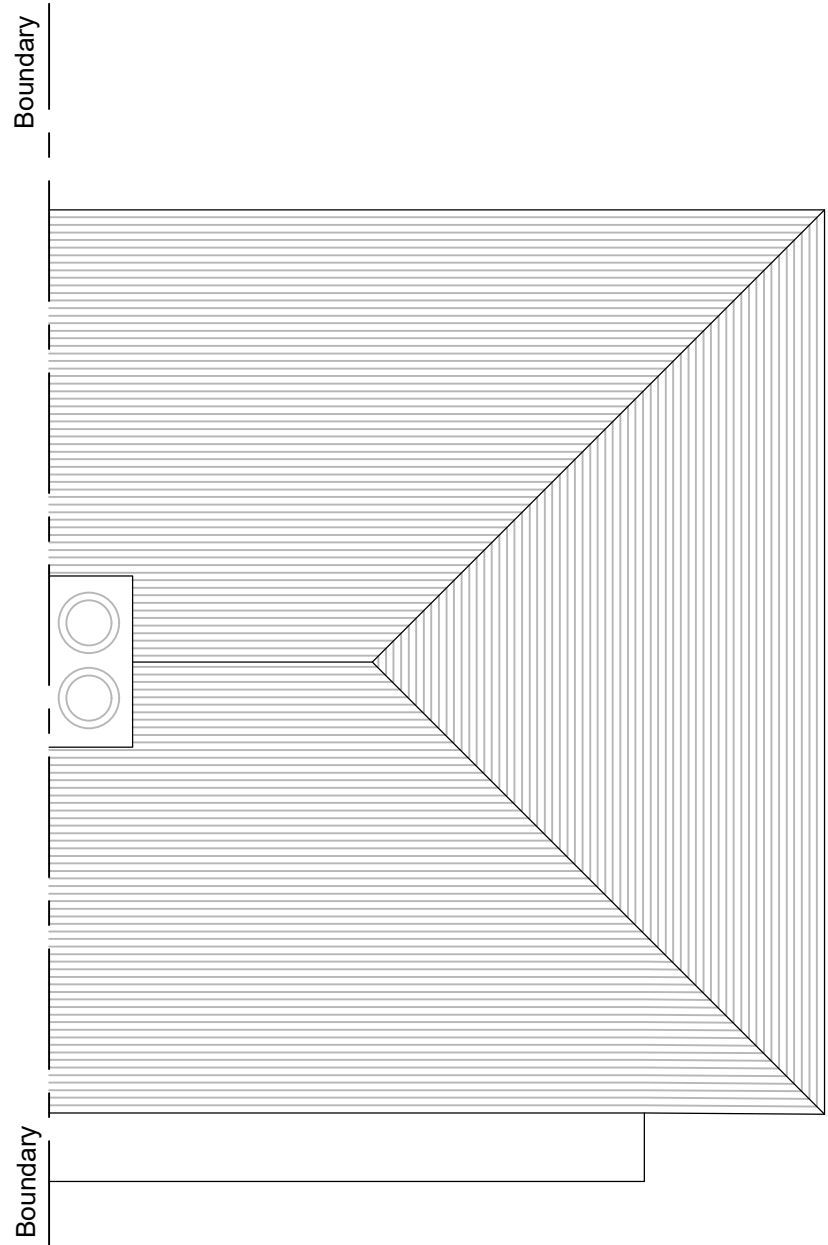


Existing Roof Plan

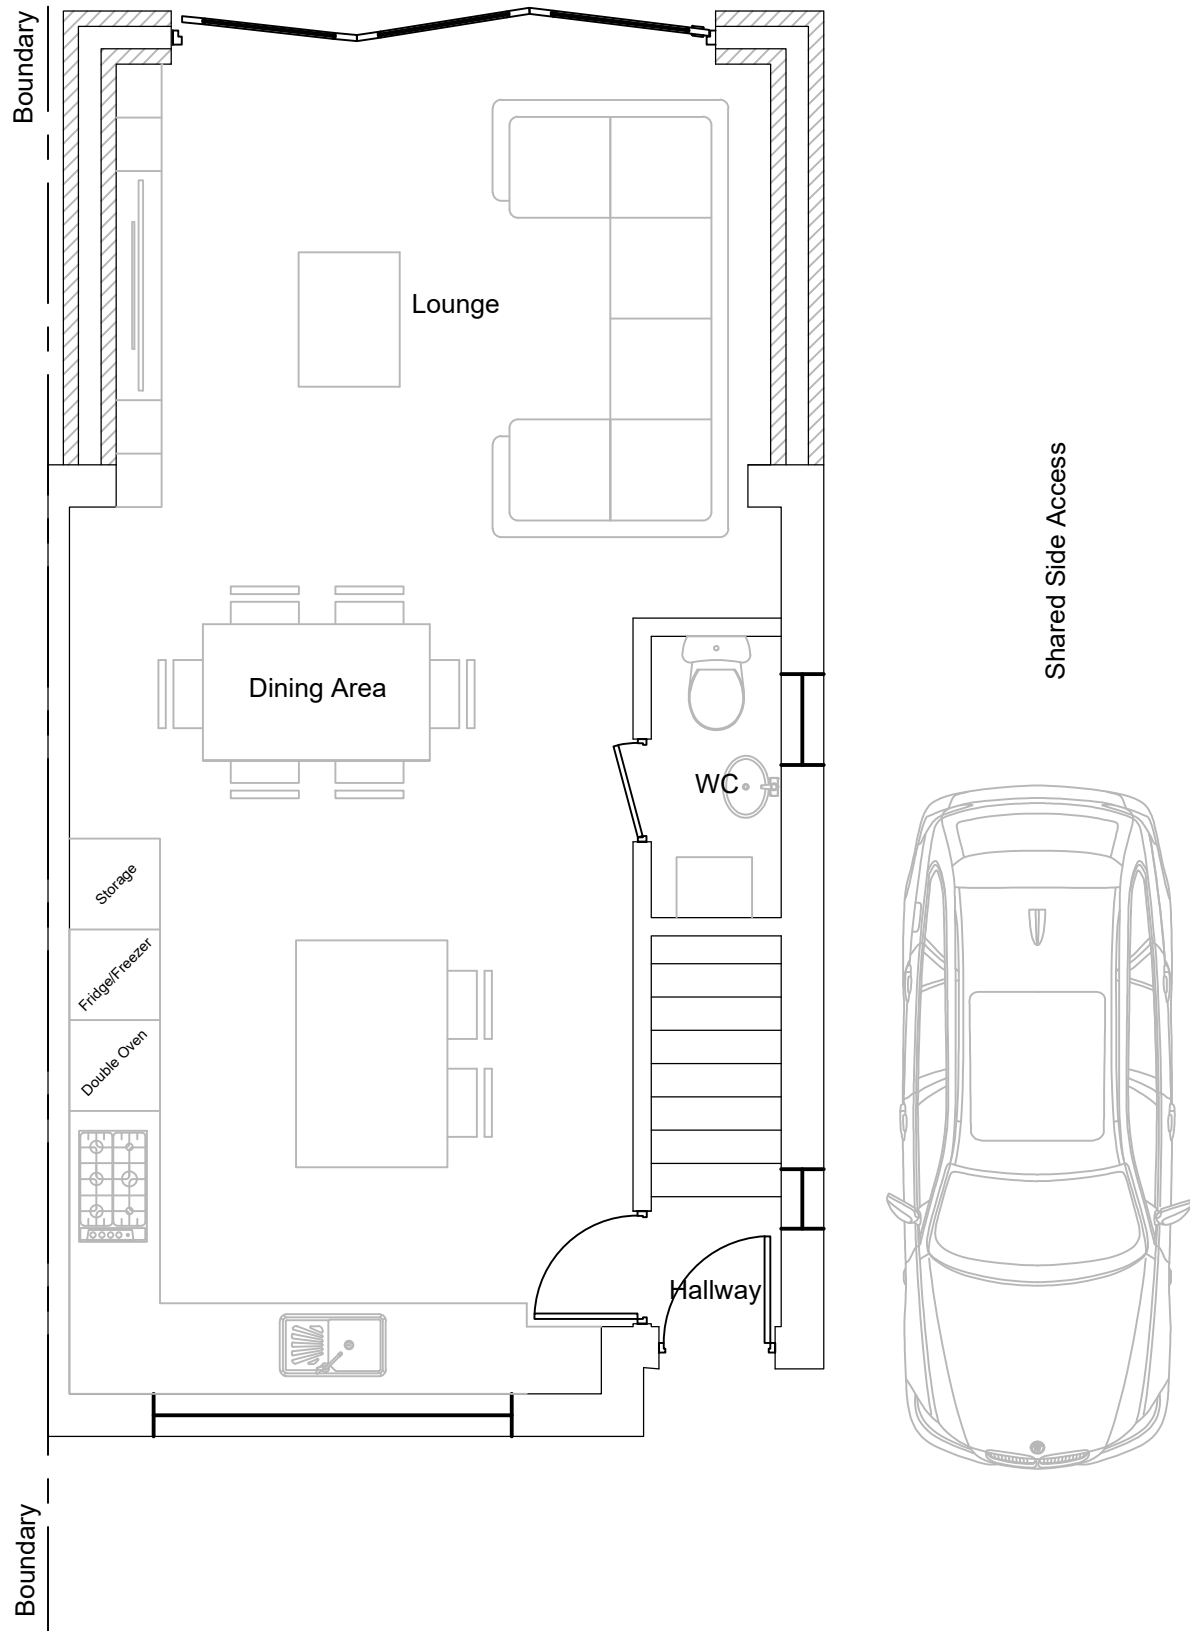

Proposed Ground Floor Plan

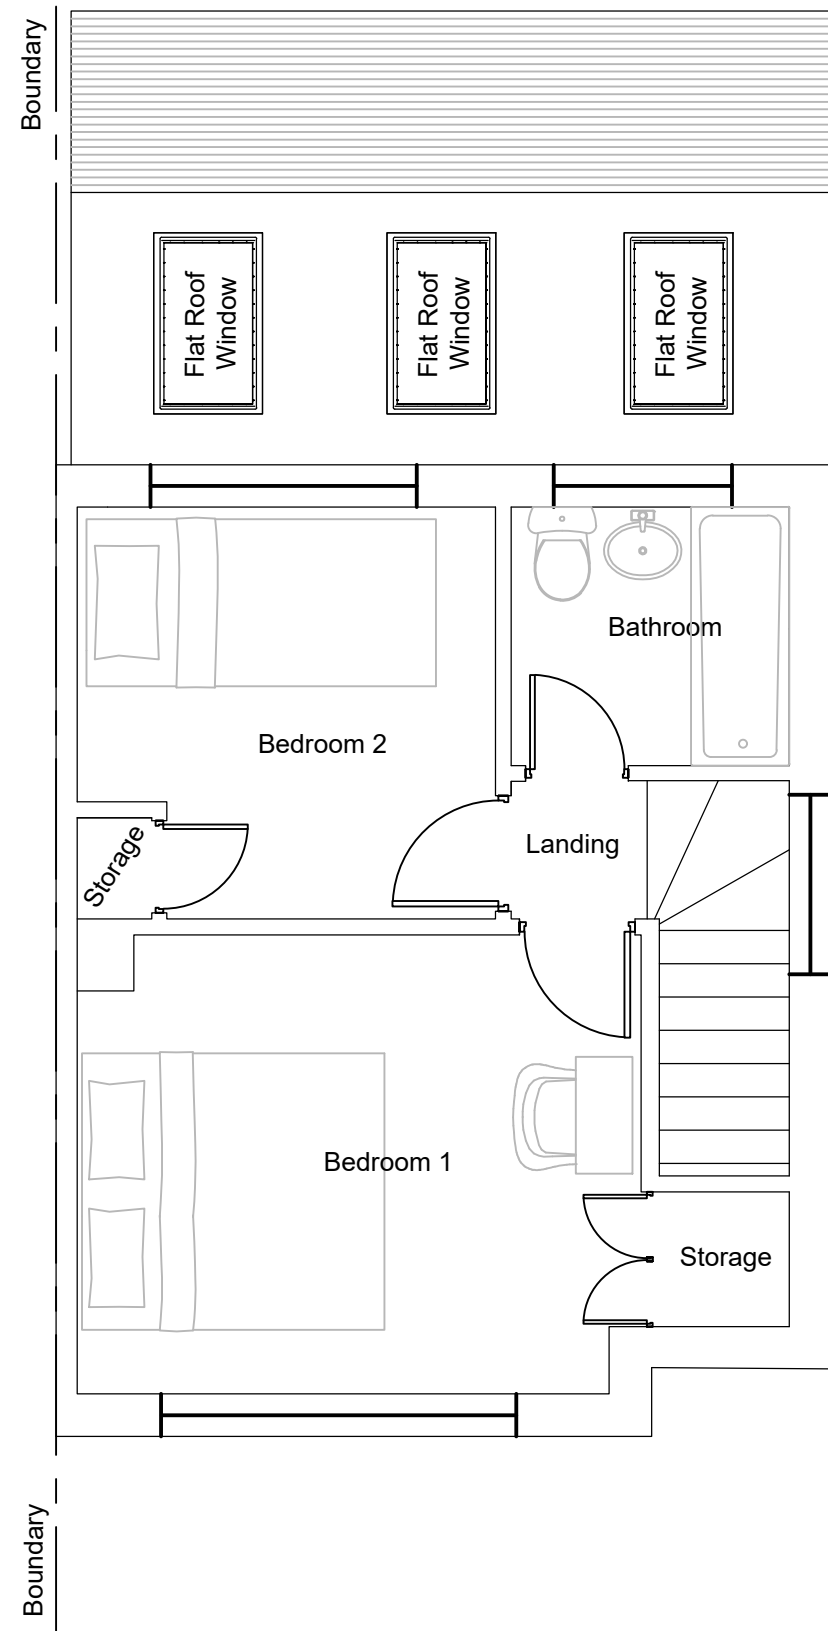


Proposed First Floor Plan

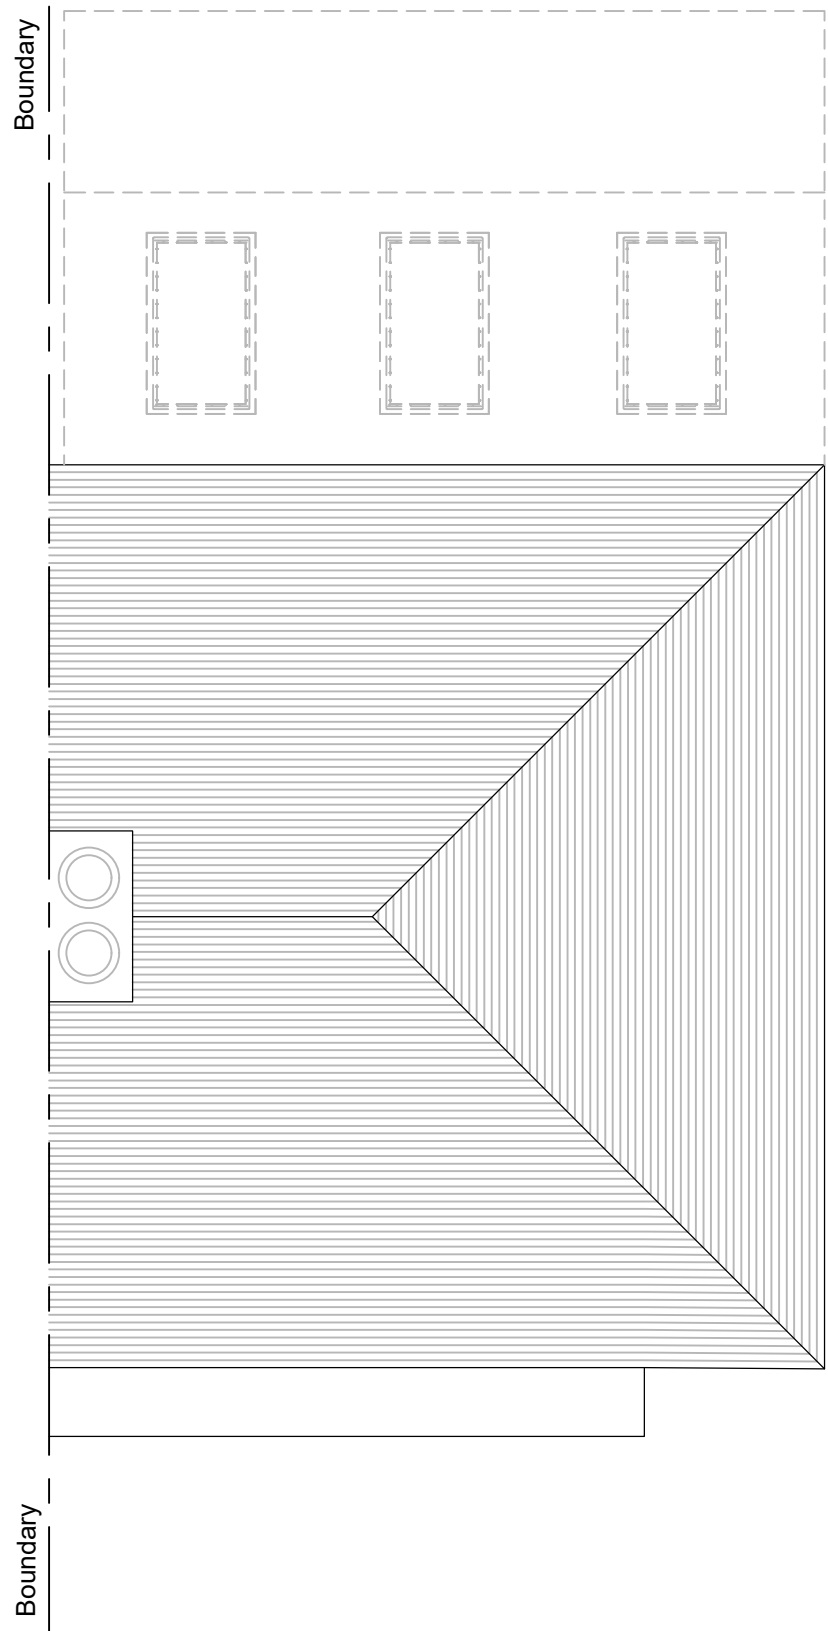

Proposed Roof Plan

- Notes
- Do not scale from this drawing.
 - All dimensions to be verified on site prior to any works being commenced.
 - Any discrepancies between the drawing and any written specification to be verified.
 - This drawing to be read in conjunction with relevant consultants and specialist drawings.
 - All works to comply with the relevant British Standards, Codes of Practices and Building Regulations.
 - Boundary lines and boundary line measurements are approximate and need to be confirmed.
 - All Materials are to match existing
 - All beams to be designed by a structural engineer.
 - Before any walls are removed please consult a structural engineer
 - Any window on the side elevation to be opaque glazed
 - These drawings are Planning drawings only. Please refer to Building Control drawings for construction detail

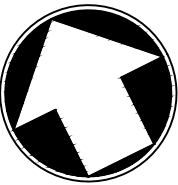

0 2.5m 5m
1:50

A	22/01/2025	RS	Preliminary Issue	RS	-
Rev	Date	Drawn	Description	Ch'k'd	App'd

Robert Smith
07765894317

Client
Mr R Bygrave
27 The Kiln
Burgess Hill
RH15 0LU

Title
Permitted Development
Rear & Side Extension
Existing & Proposed Plans

Designed	R.Smith		Eng check	-	
Drawn	R.Smith			-	
Dwg check	R.Smith		Approved	-	

Scale at A1 As Shown	Status PRE	Rev A	Security STD
-------------------------	---------------	----------	-----------------

Drawing Number
TK-0001-27