




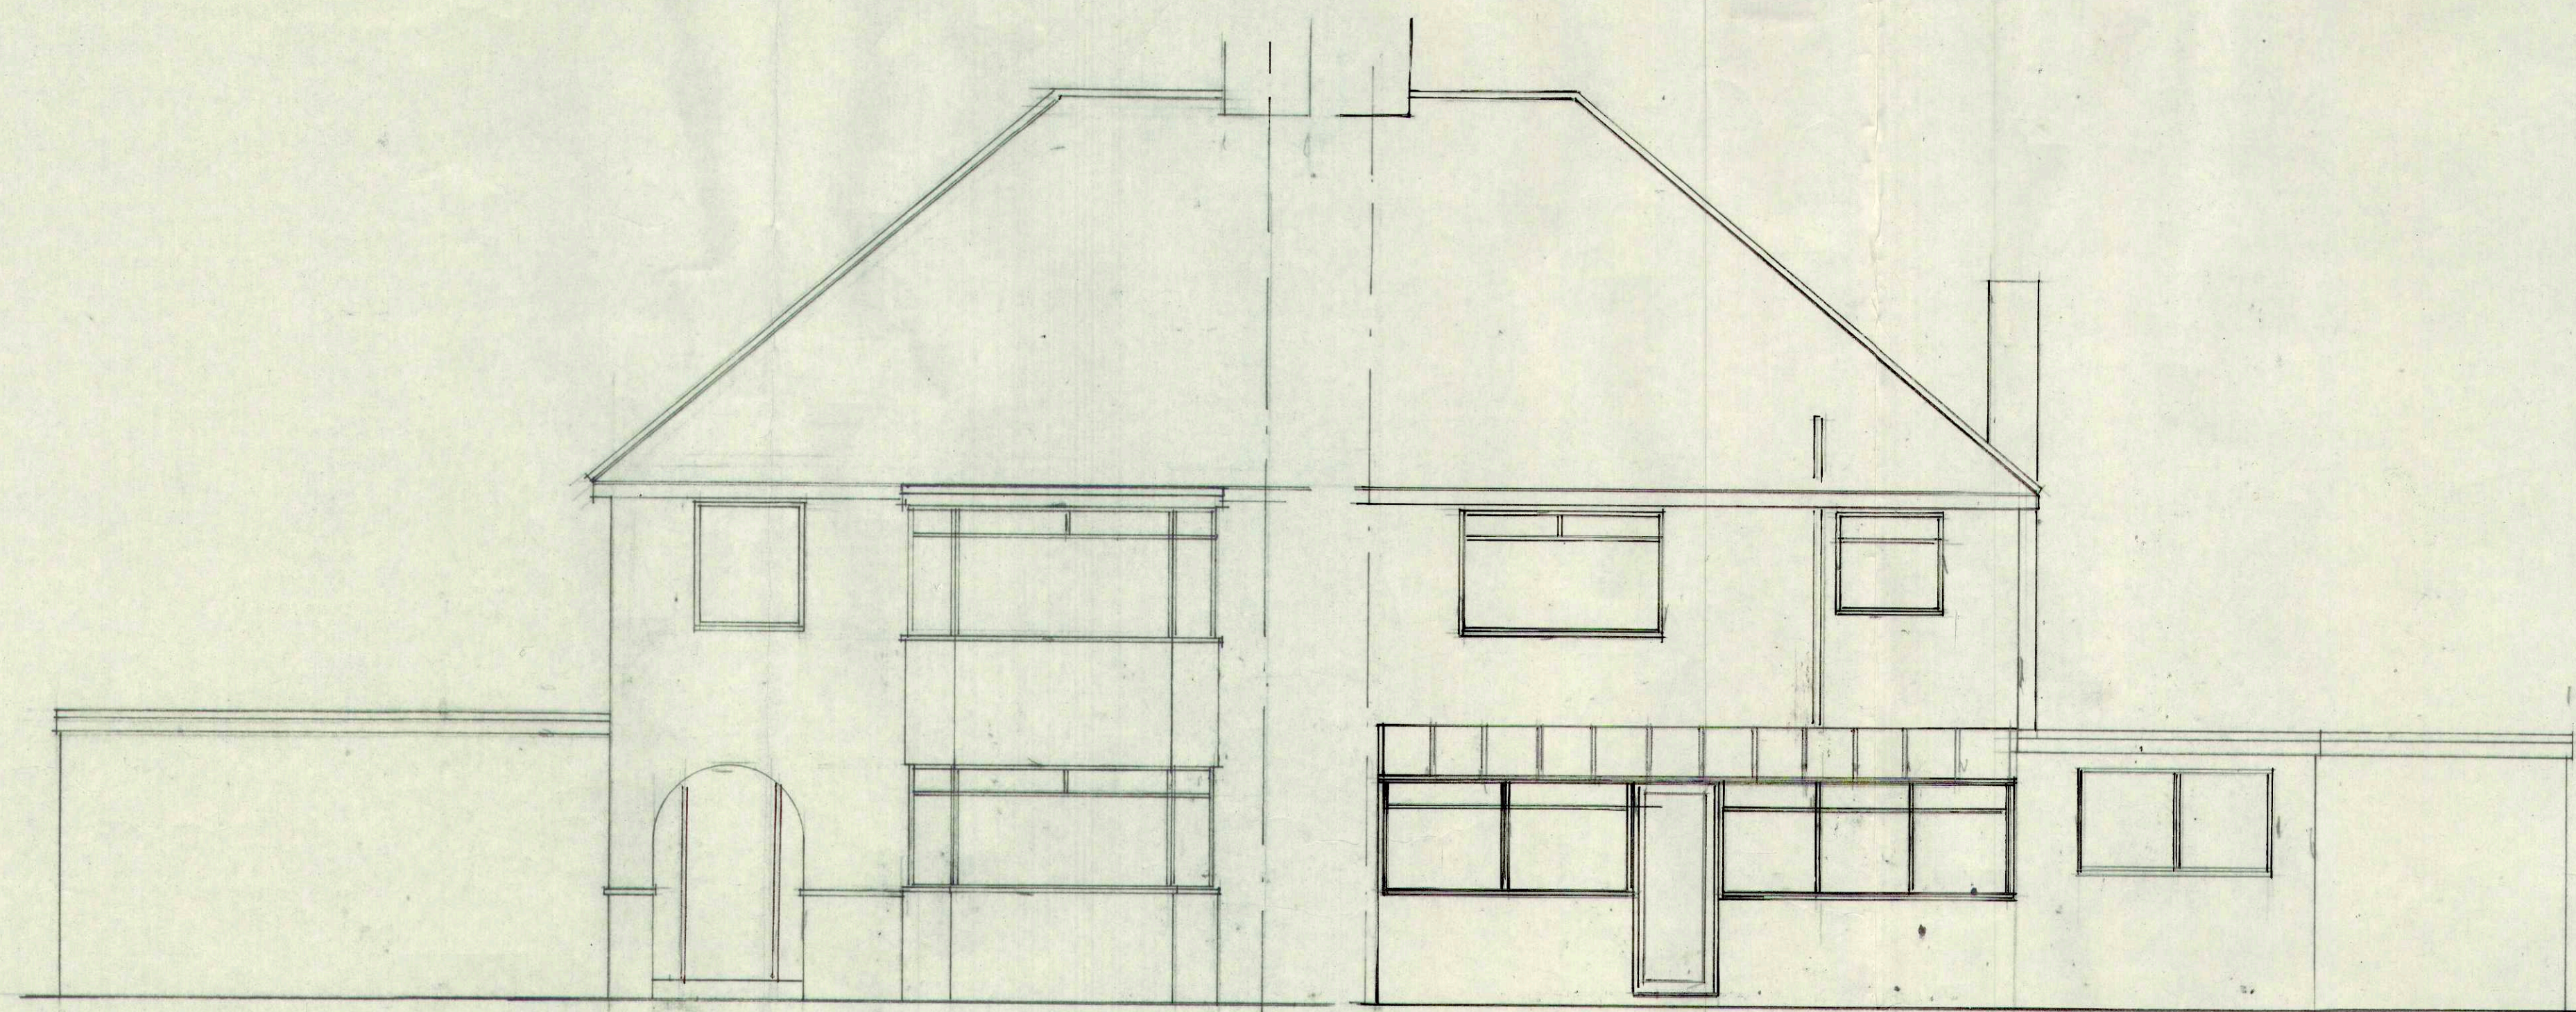

FRONT ELEVATION

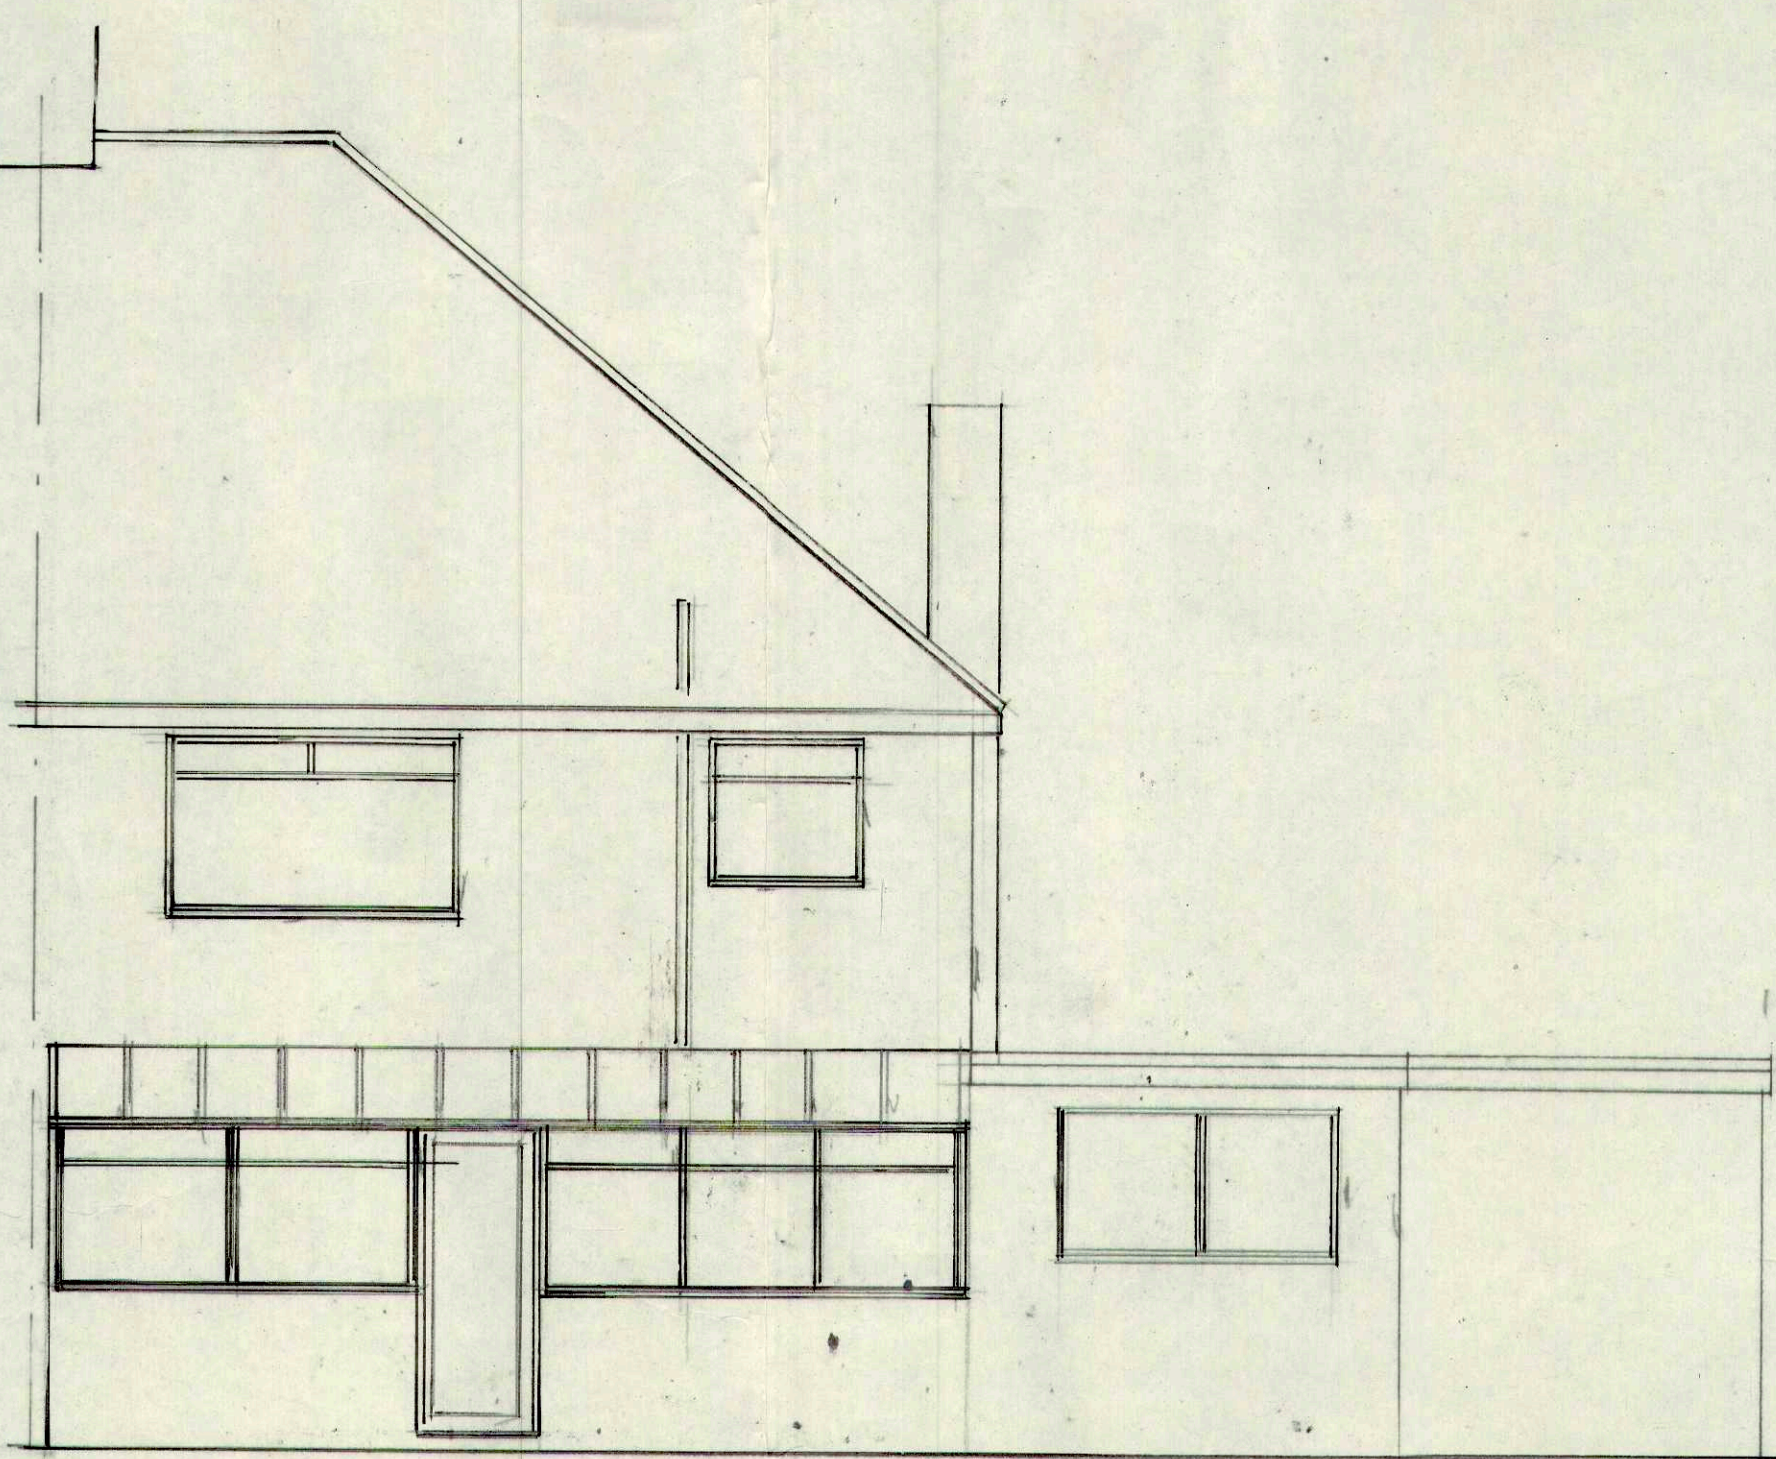


REAR ELEVATION

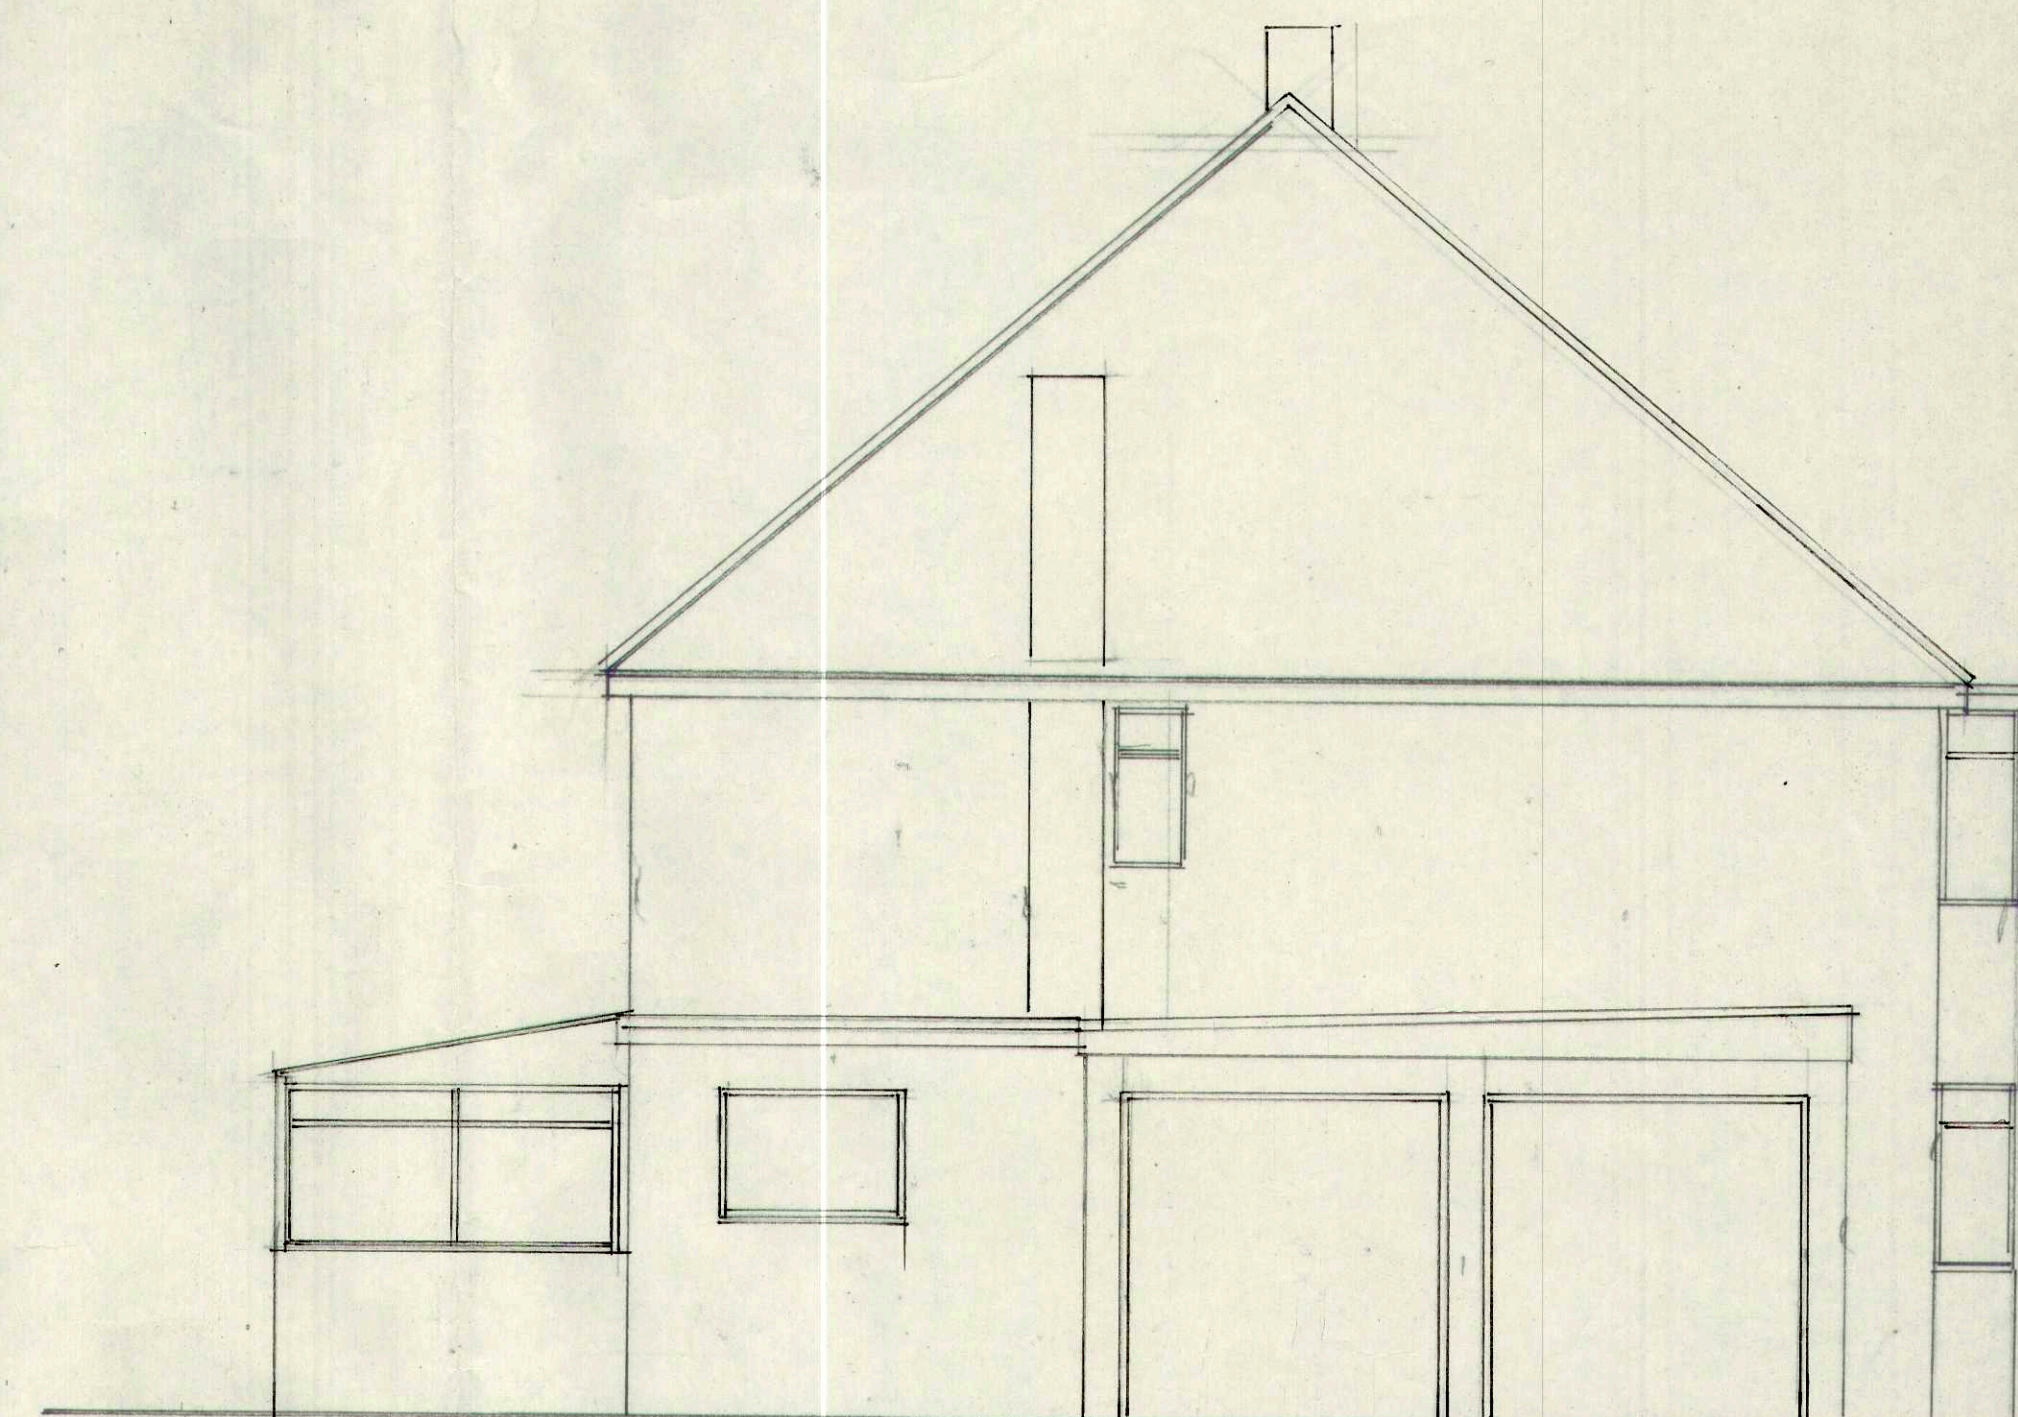


SIDE ELEVATION

0 10 20 30 40 50 60 70 80 90 100

SCALE BAR 1:50

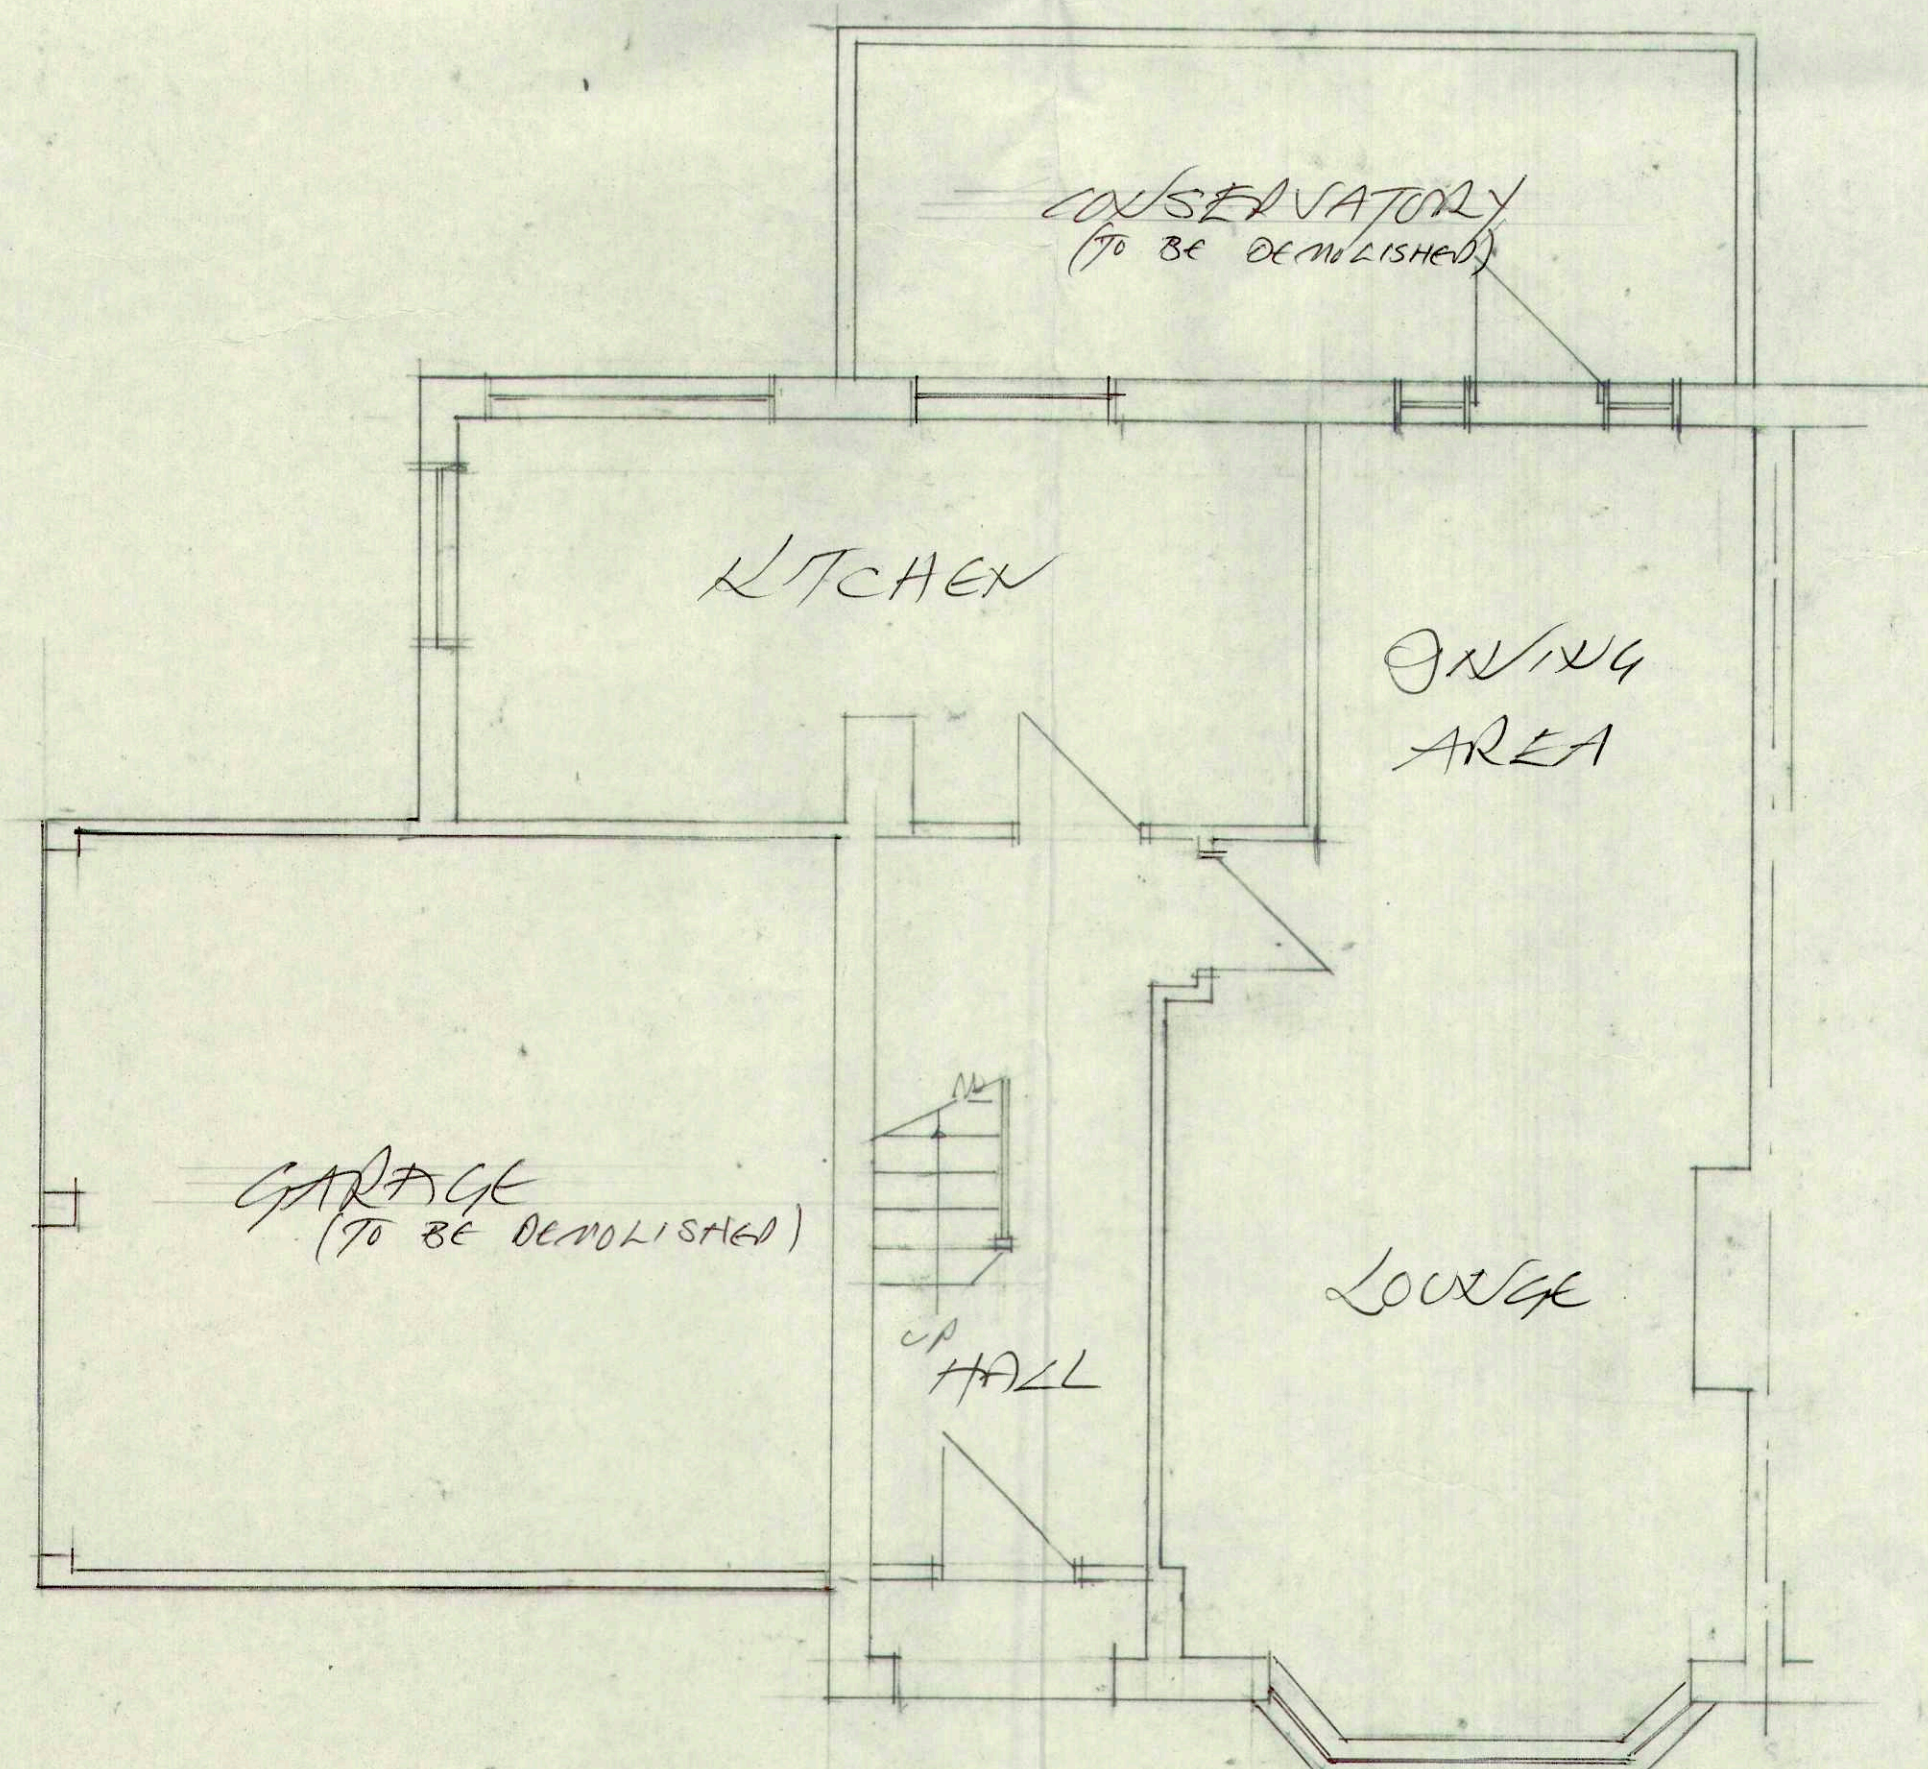

GROUND FLOOR PLAN

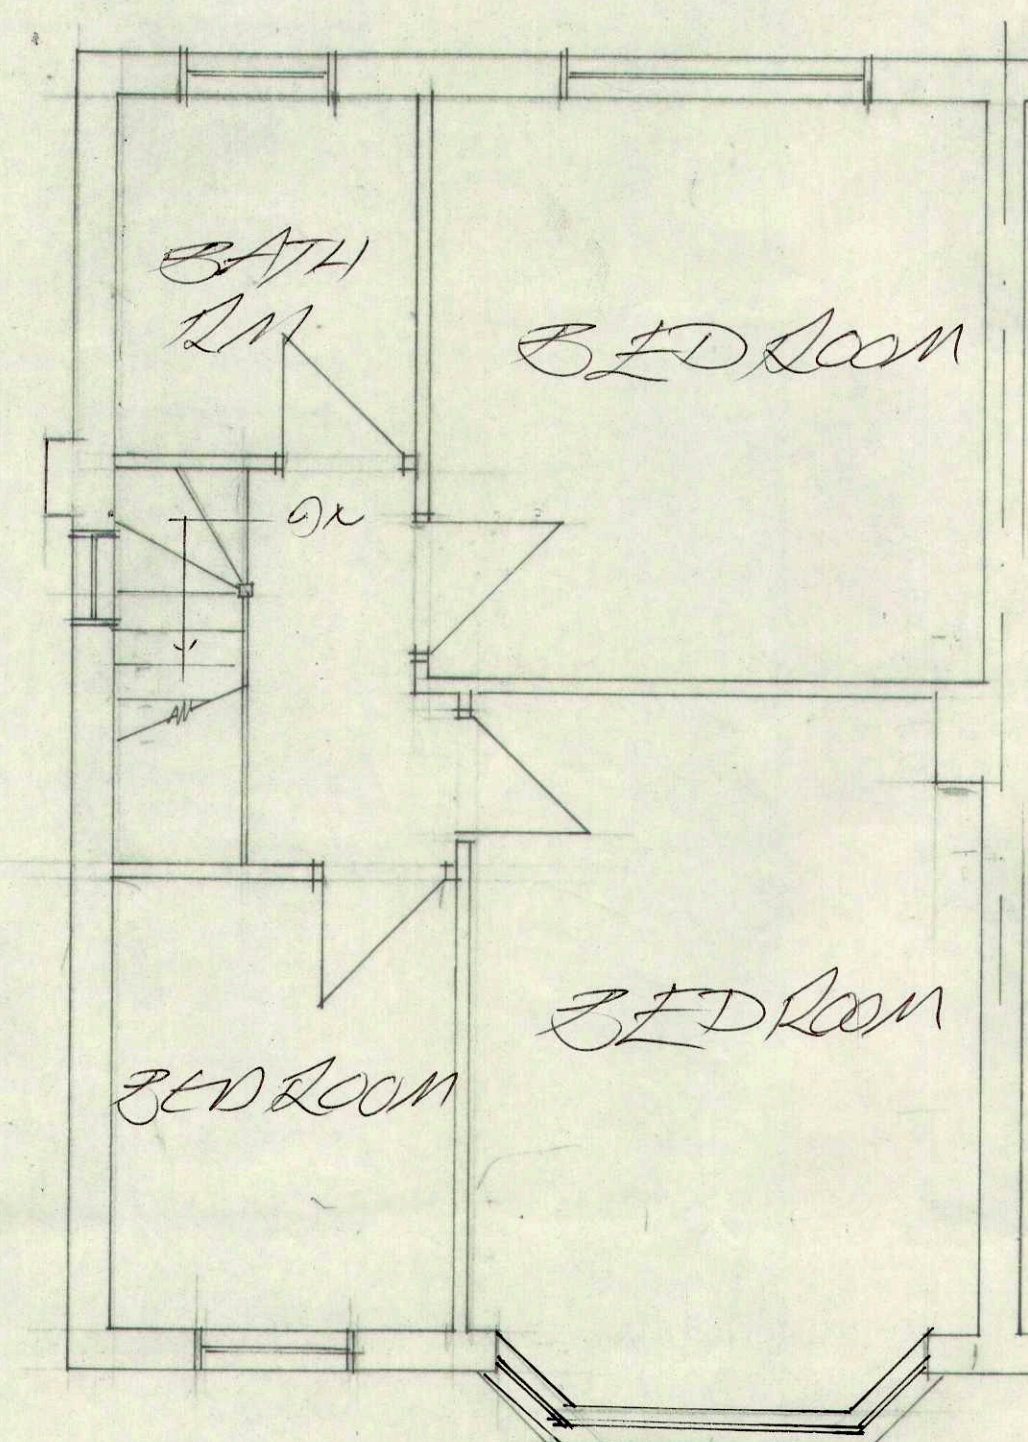

FIRST FLOOR PLAN

EXISTING PLANS AND ELEVATIONS
AT 33 FARHAM AVE HASSECKS
 SCALE 1:50 20/9/20 12/25/20/1