




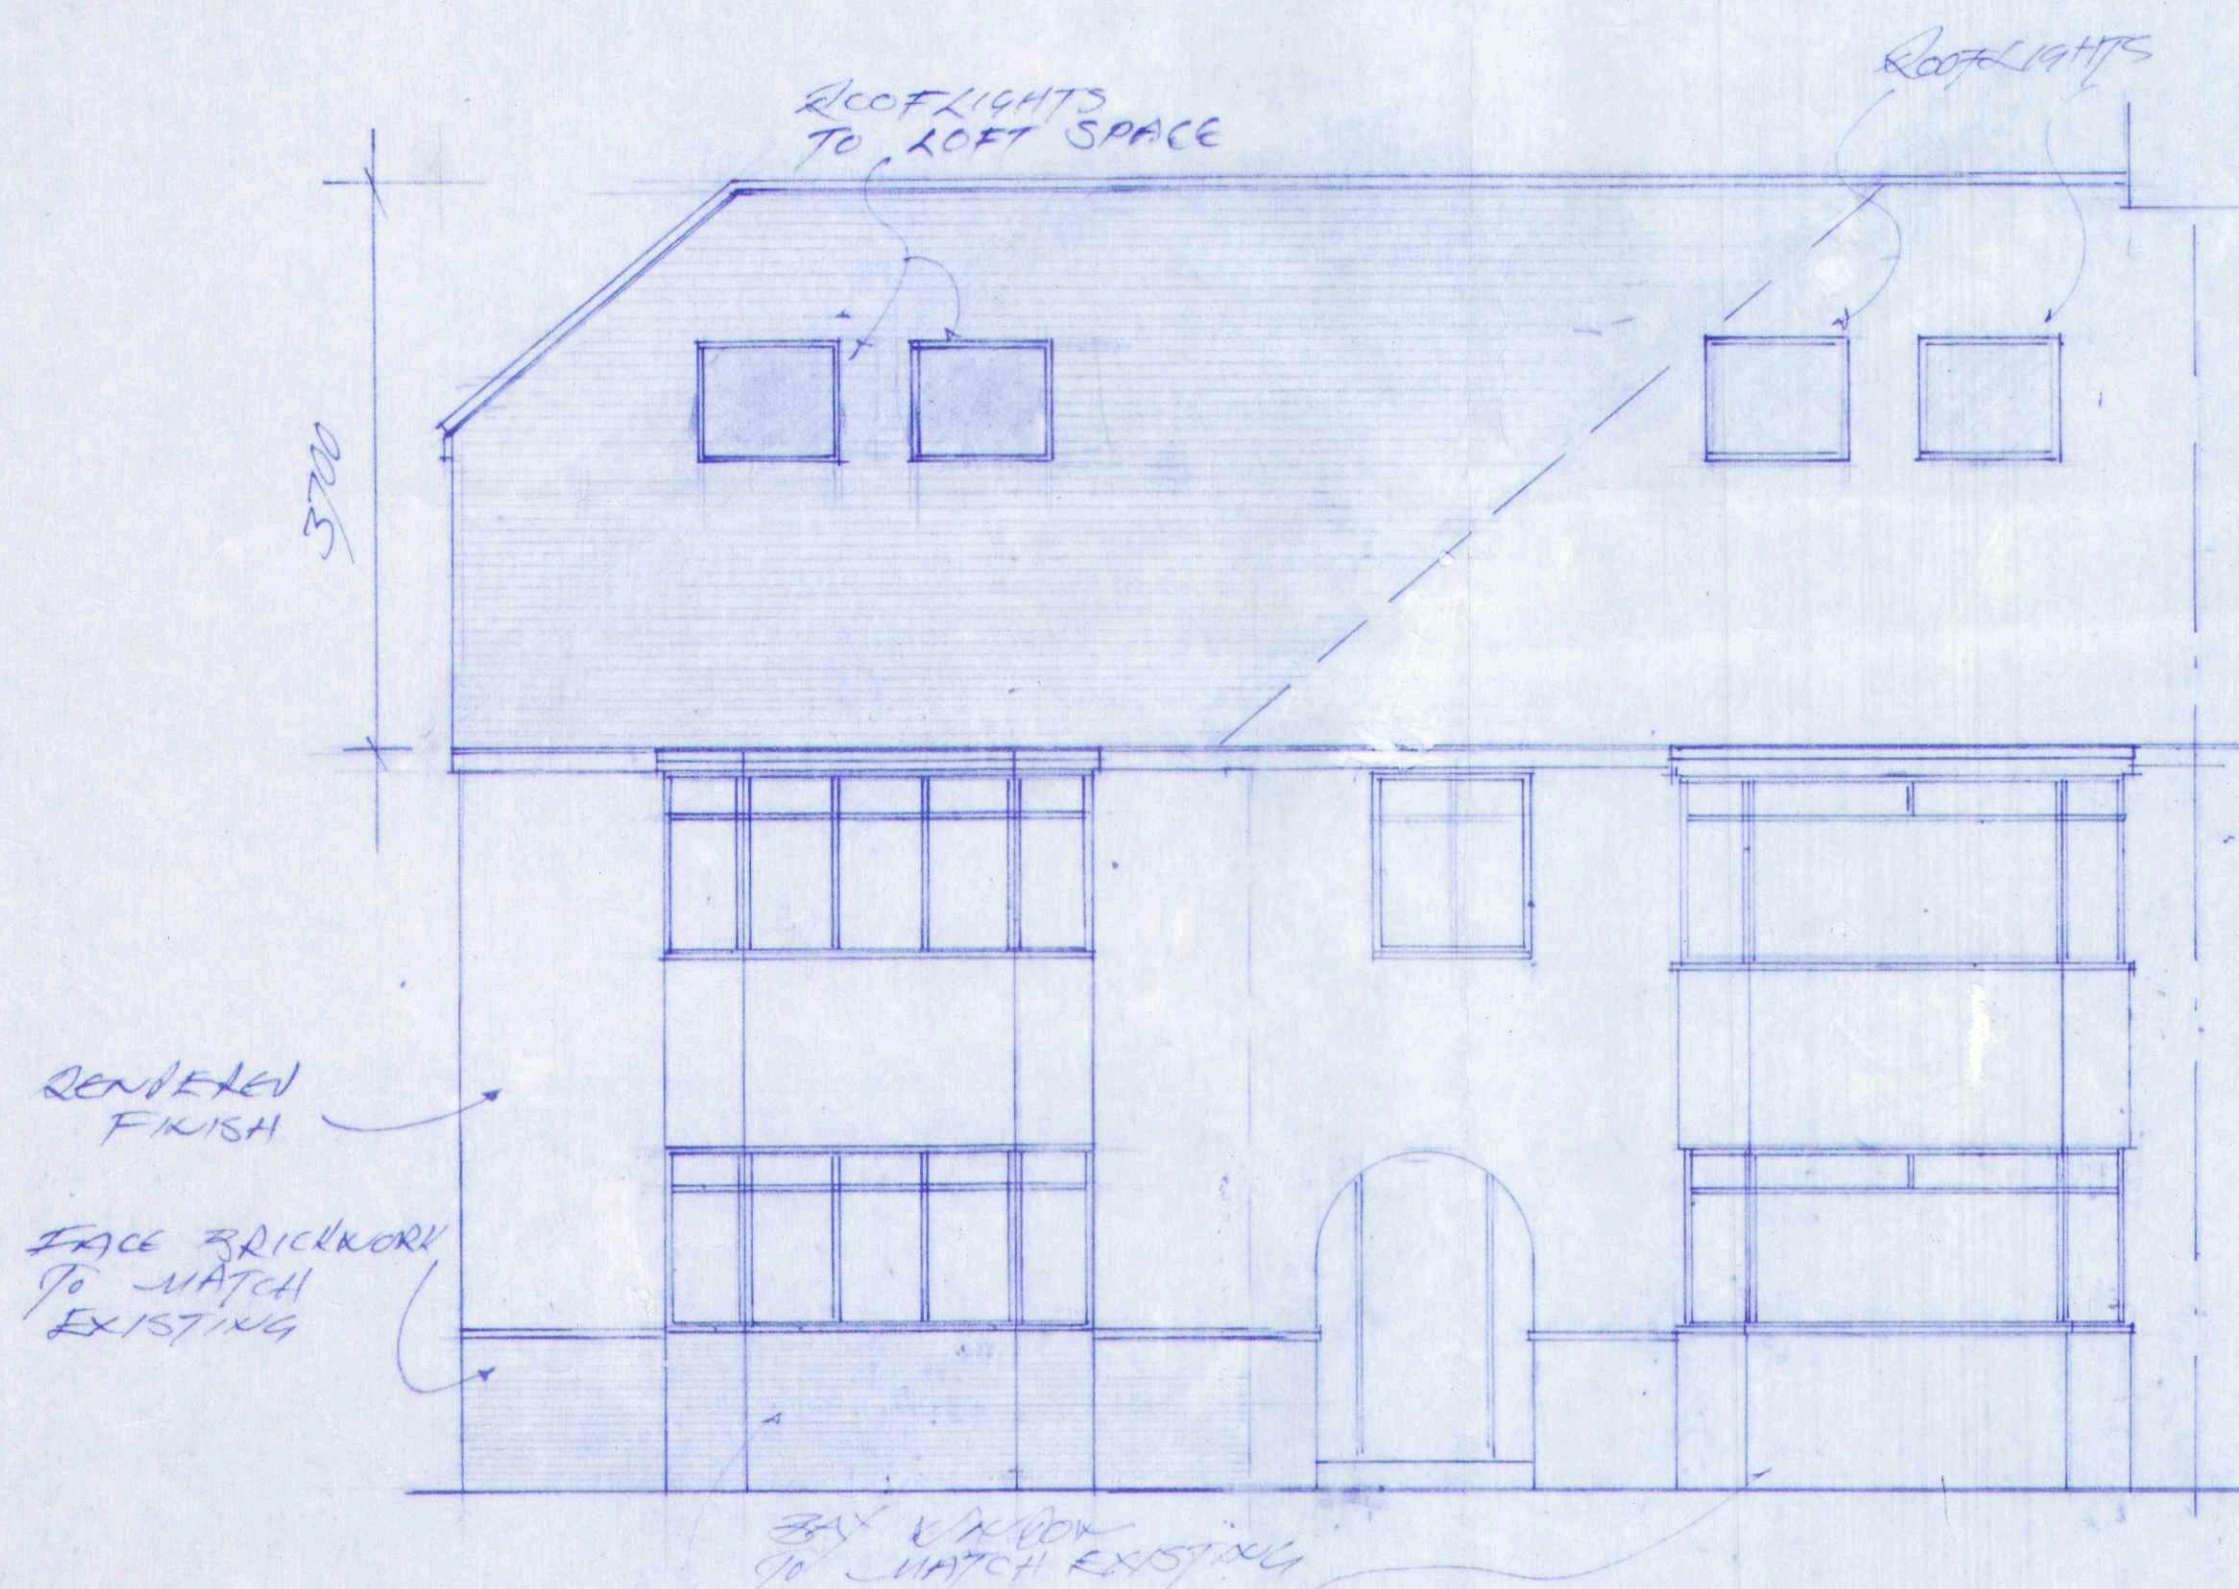



FRONT ELEVATION

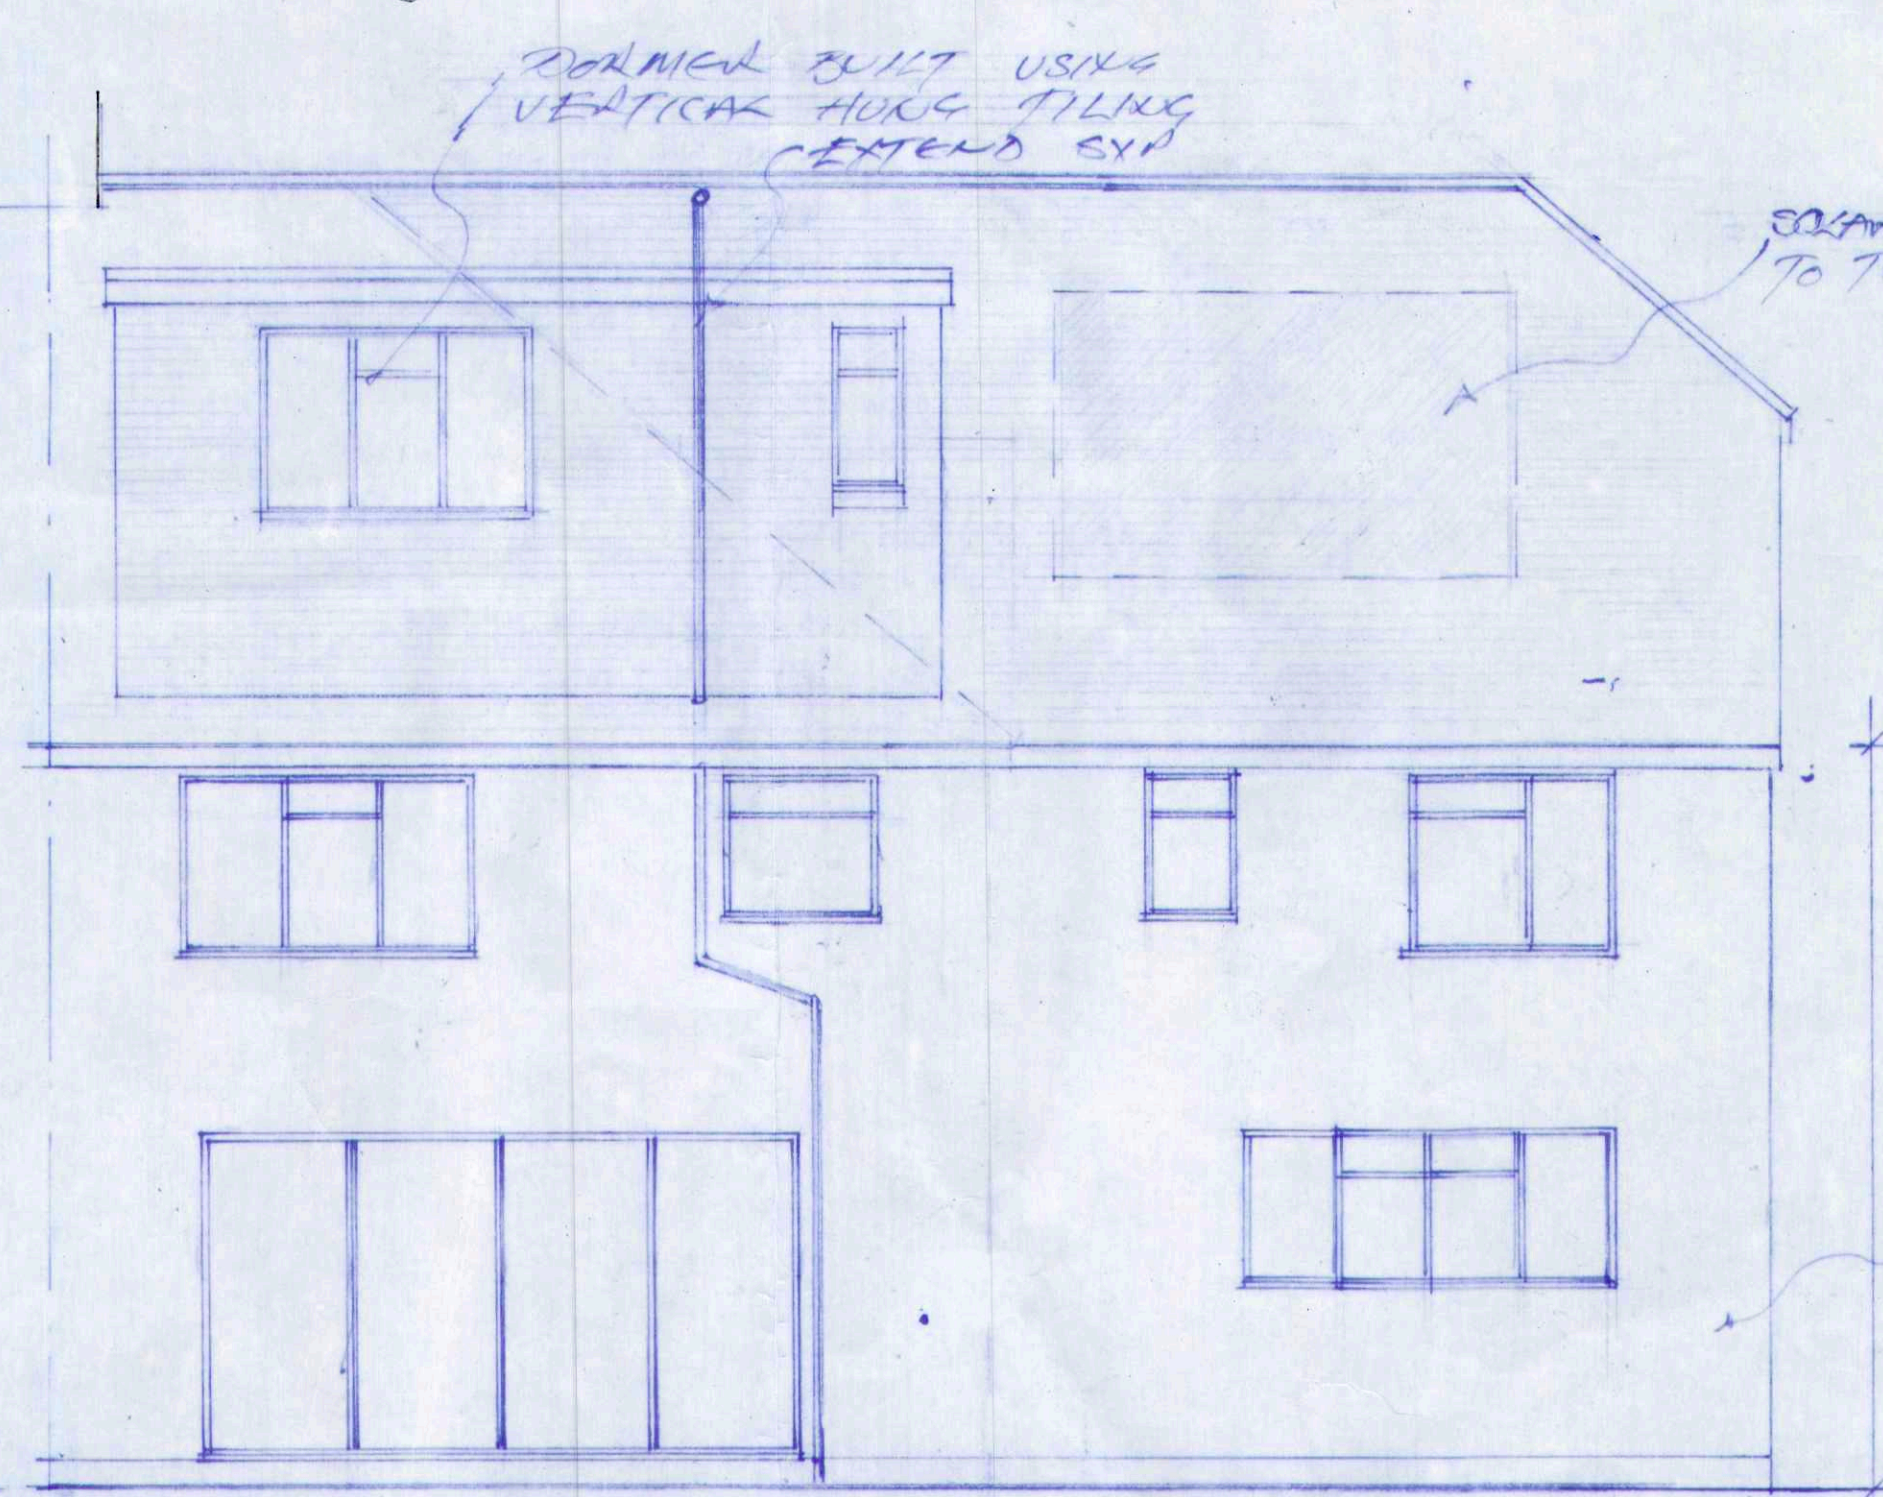


REAR ELEVATION

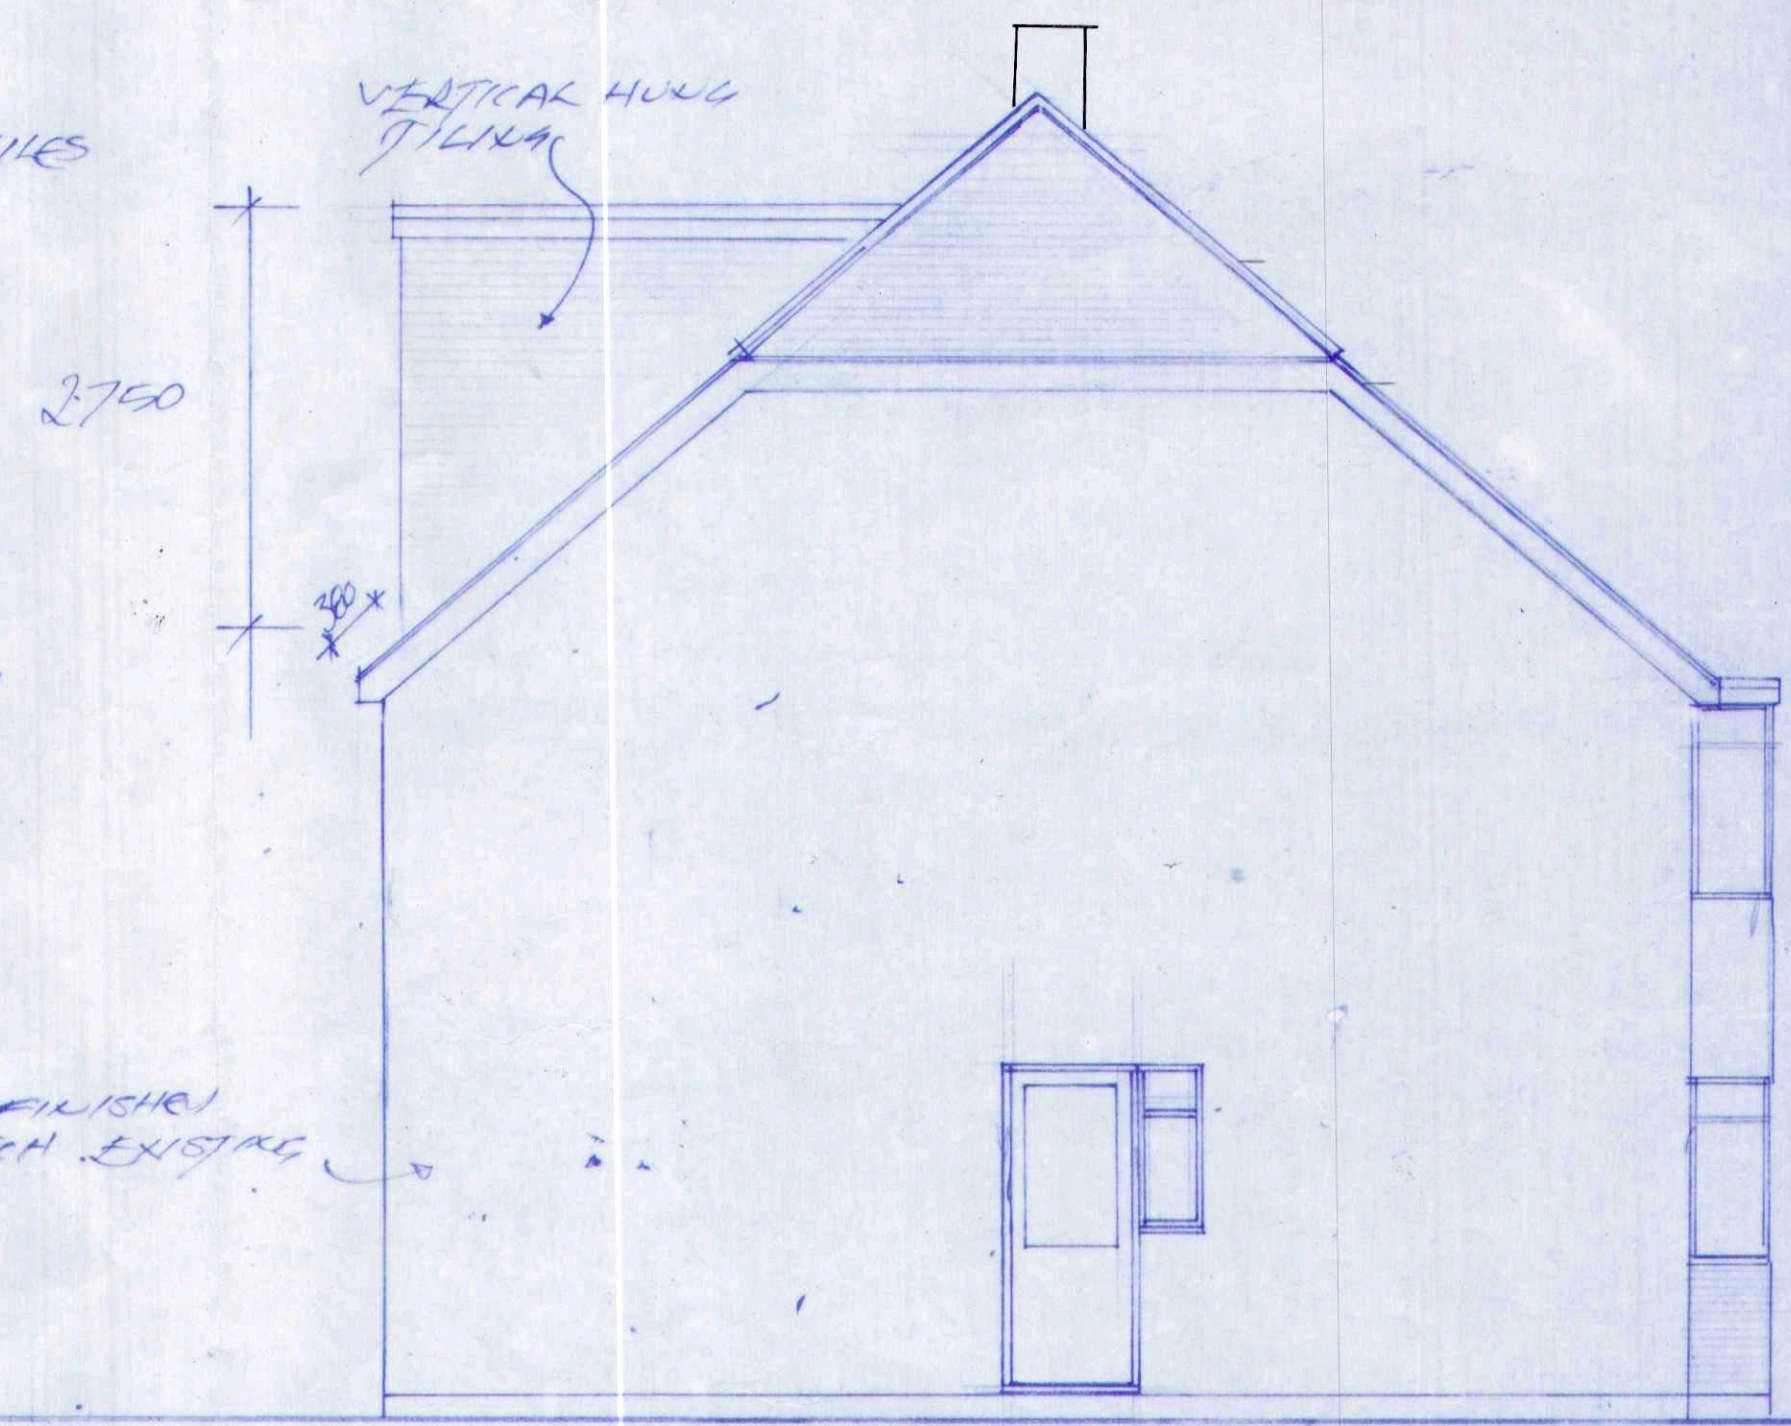


SIDE ELEVATION

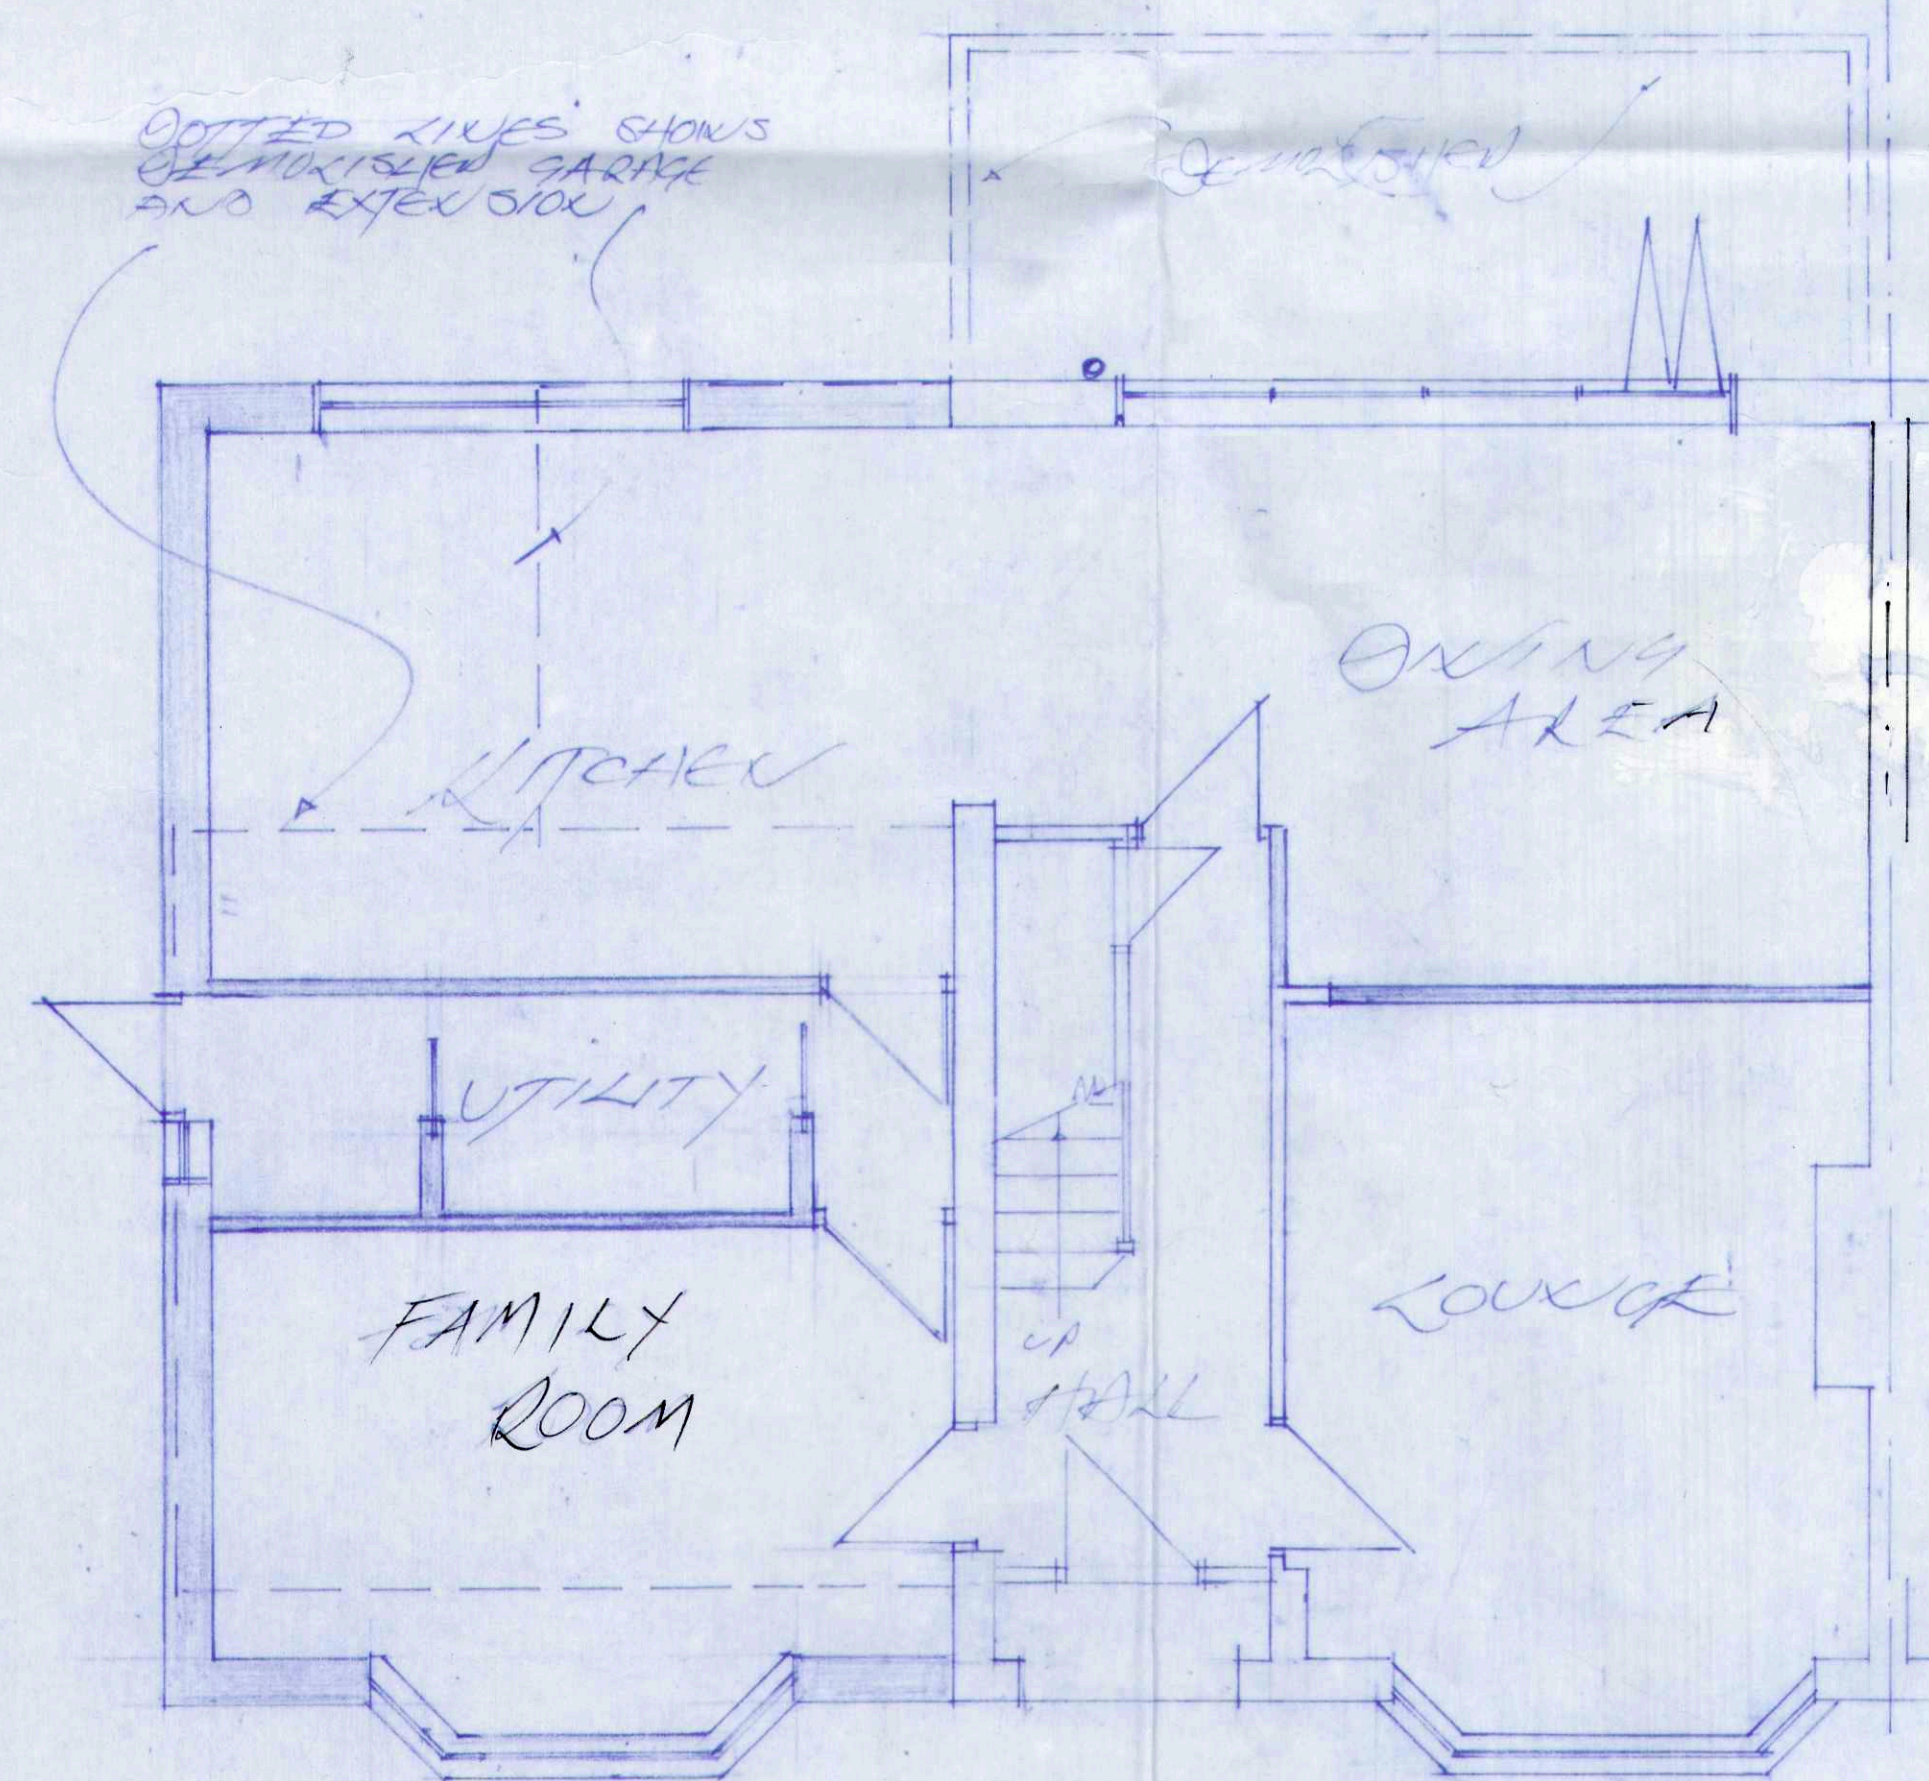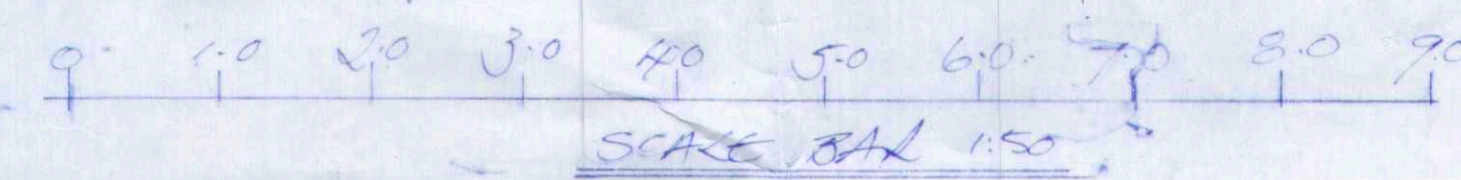

GROUND FLOOR PLAN

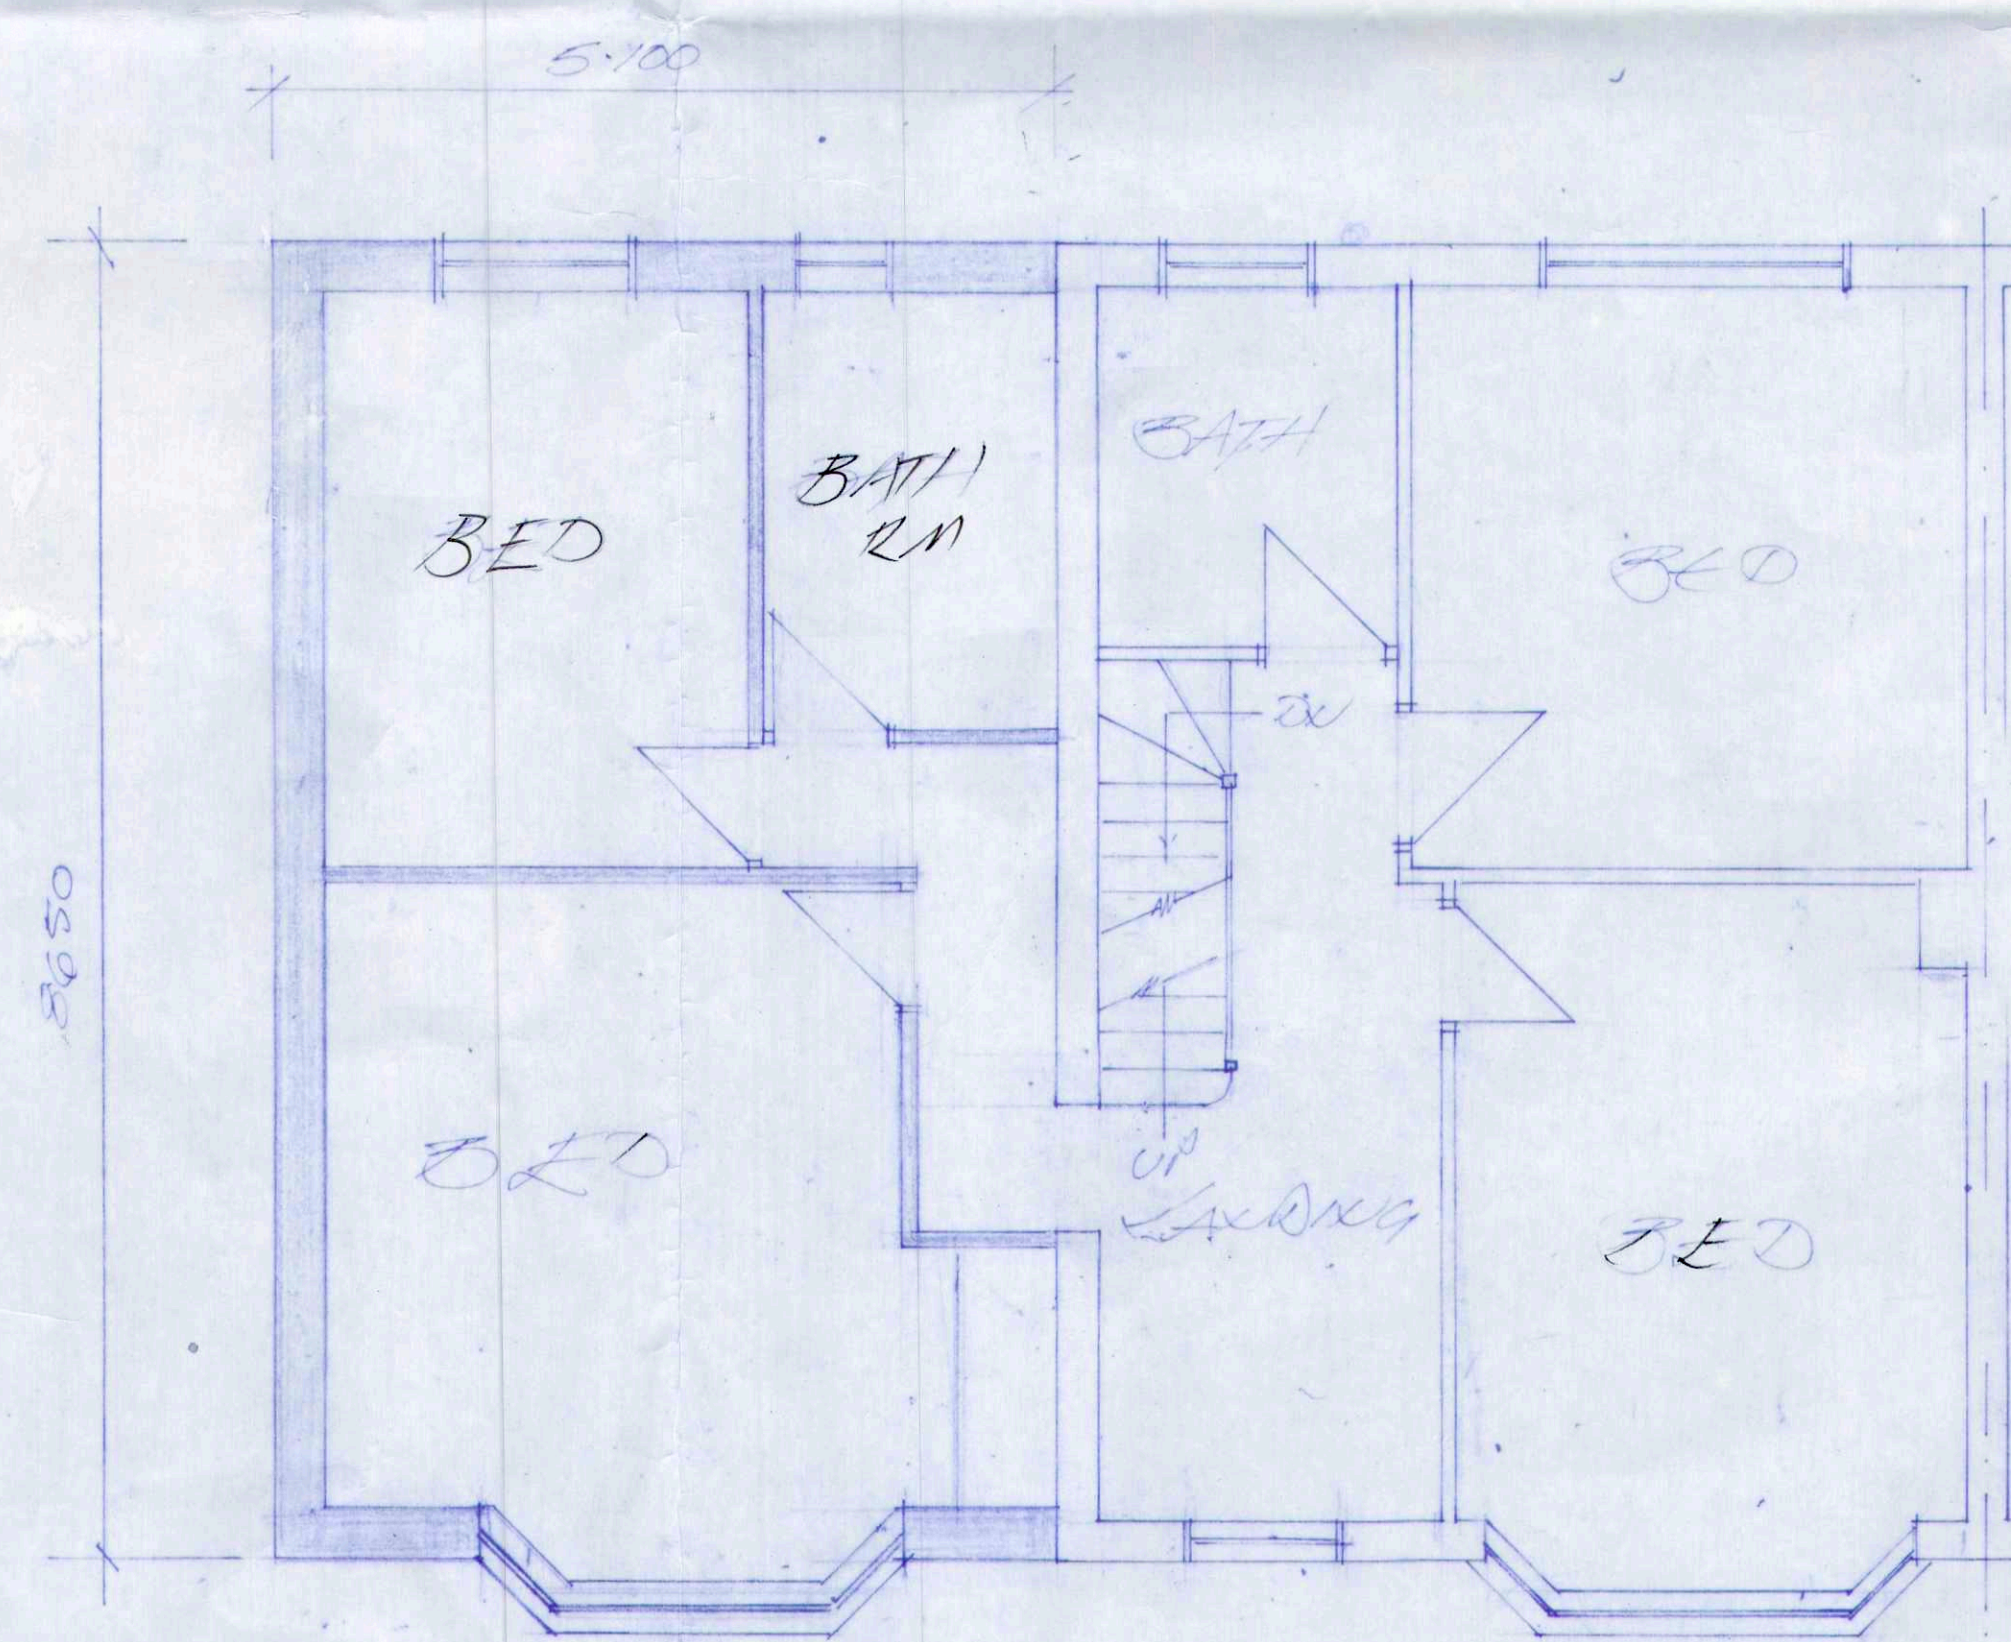

FIRST FLOOR PLAN

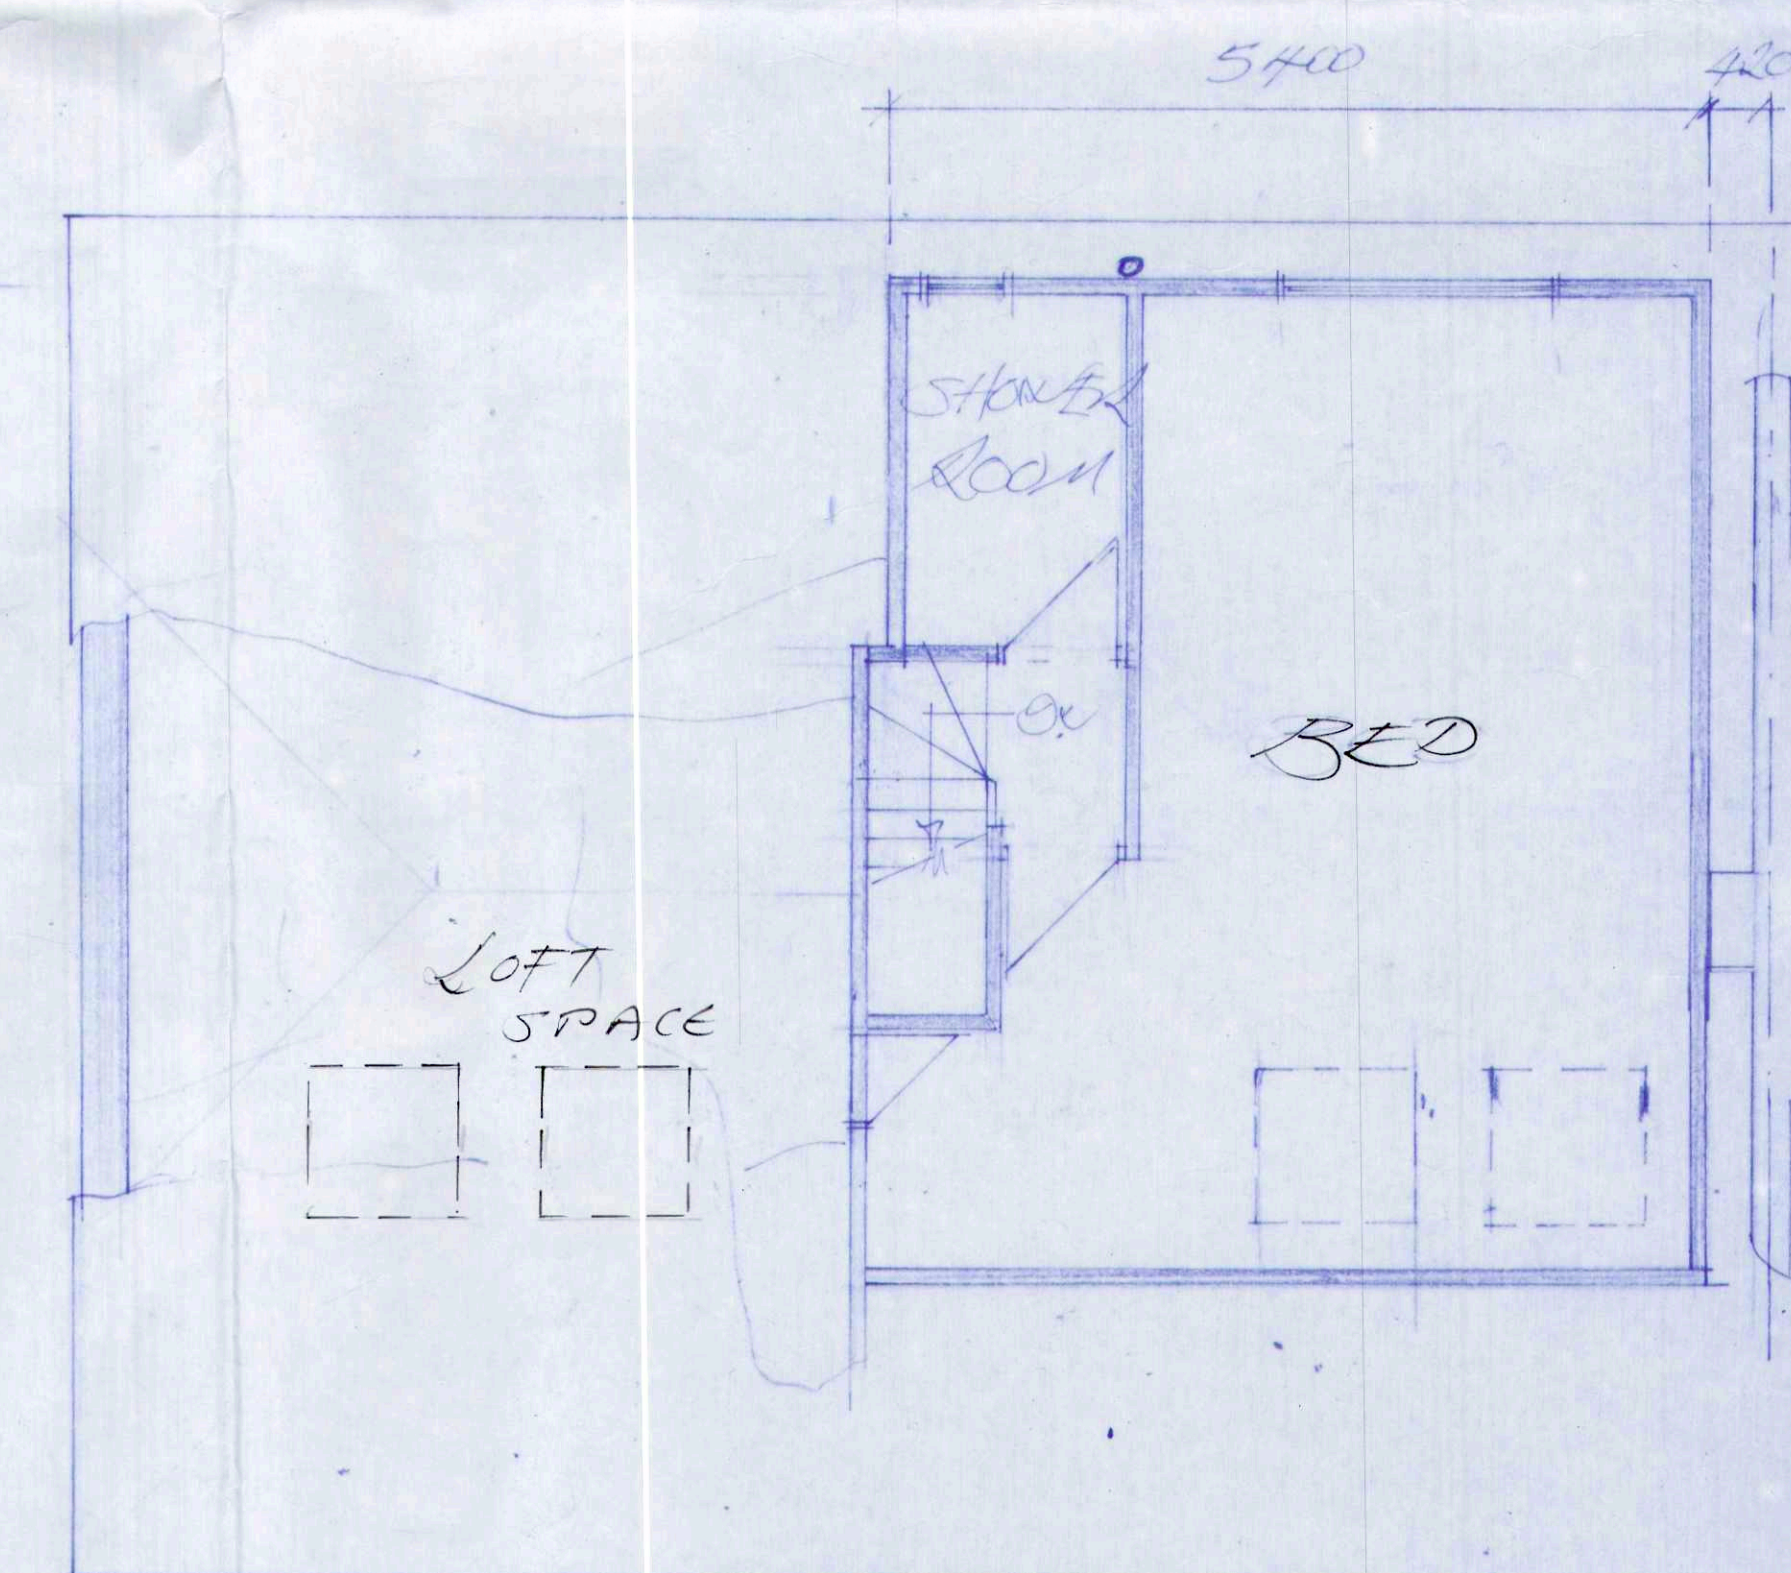

SECOND FLOOR PLAN

PROPOSED EXTENSION AND
LOFT CONVERSION AT 33
FARNHAM AVENUE HASSECKS BXPBXR
SCALE 1:50 DES. NO. 12/2025/800/2