


Pond

Bishopstone Lane

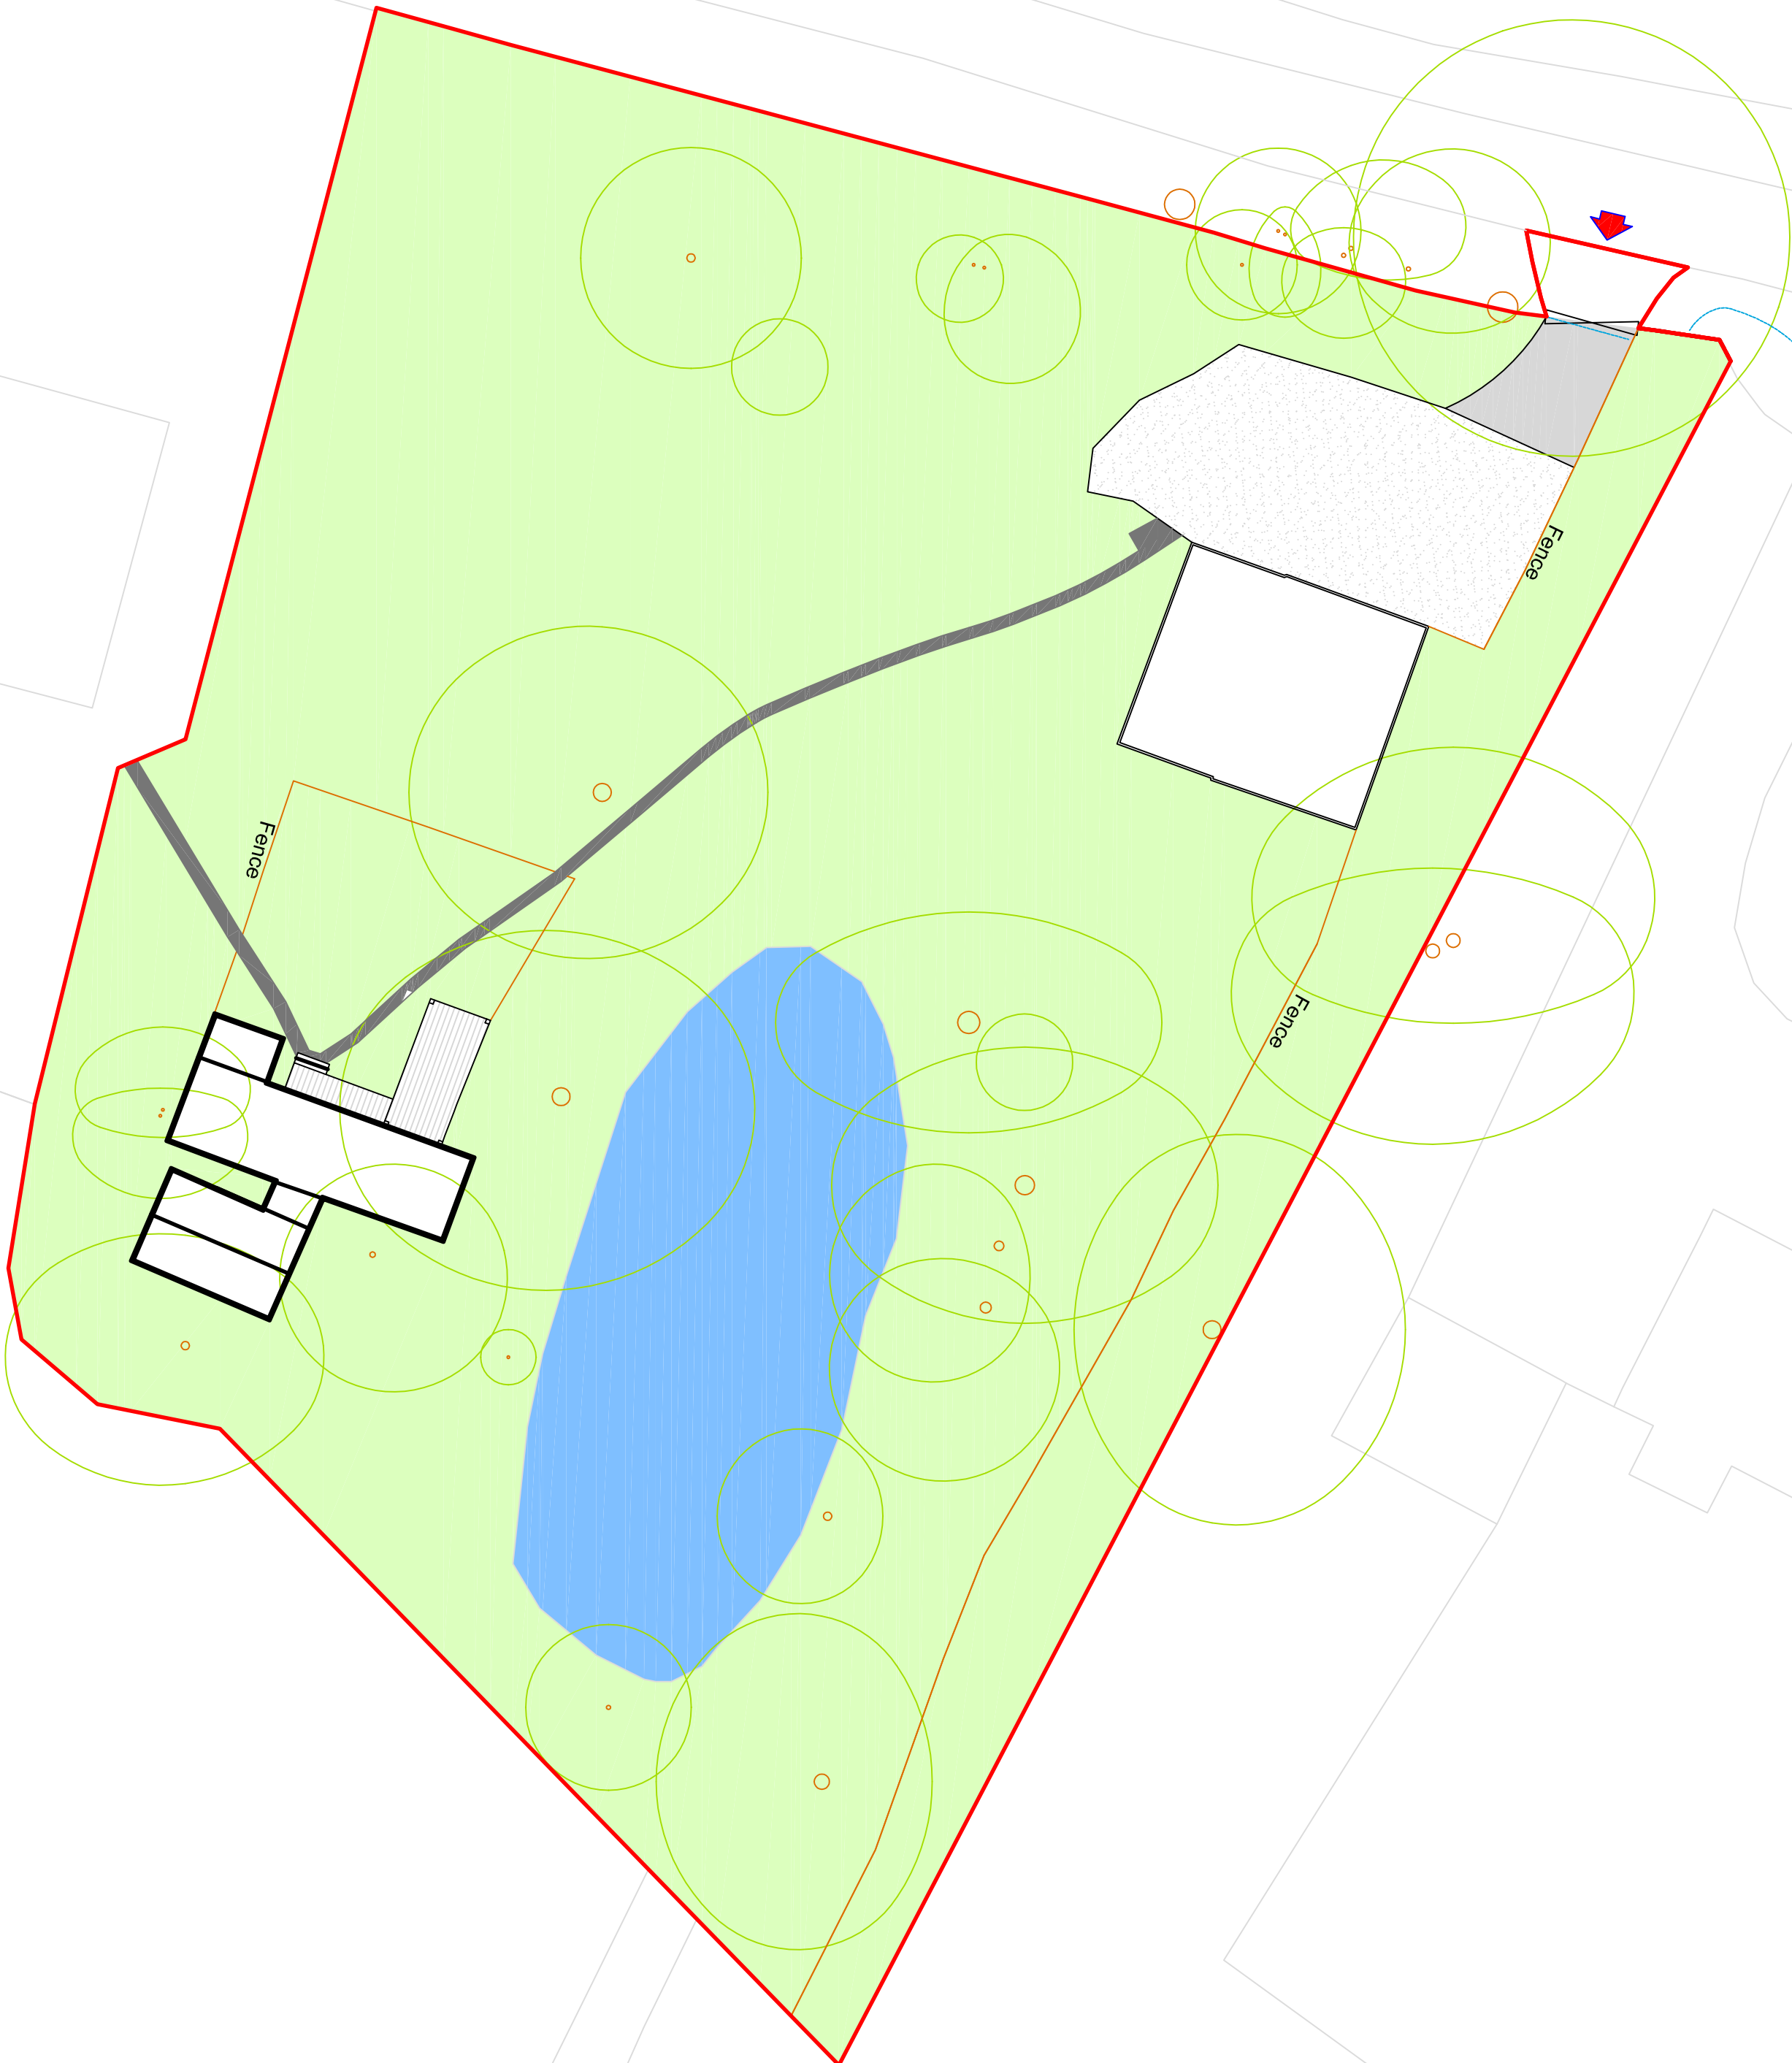

Pond

Legend

Existing buildings GFA 123 m2

Development Boundary

Existing buildings

Concrete


Gravel

Driveway

Pond

Paved Path

Grass

 

|               |                    |              |          |                |           |                |       |
|---------------|--------------------|--------------|----------|----------------|-----------|----------------|-------|
| Client        | 840-Selirk         | Drawn By     | DW       | Client Number  | 840       | Drawing Number | 840/4 |
| Project Title | Oak Tree House     | Checked By:  | DS       | Drawing Status | SCHEMATIC | Revision:      | B     |
| Drawing Title | Existing Site Plan | Drawing Date | 21/01/26 | Scale          | 1/200     | Frame:         | A1    |