


Bishopstone Lane

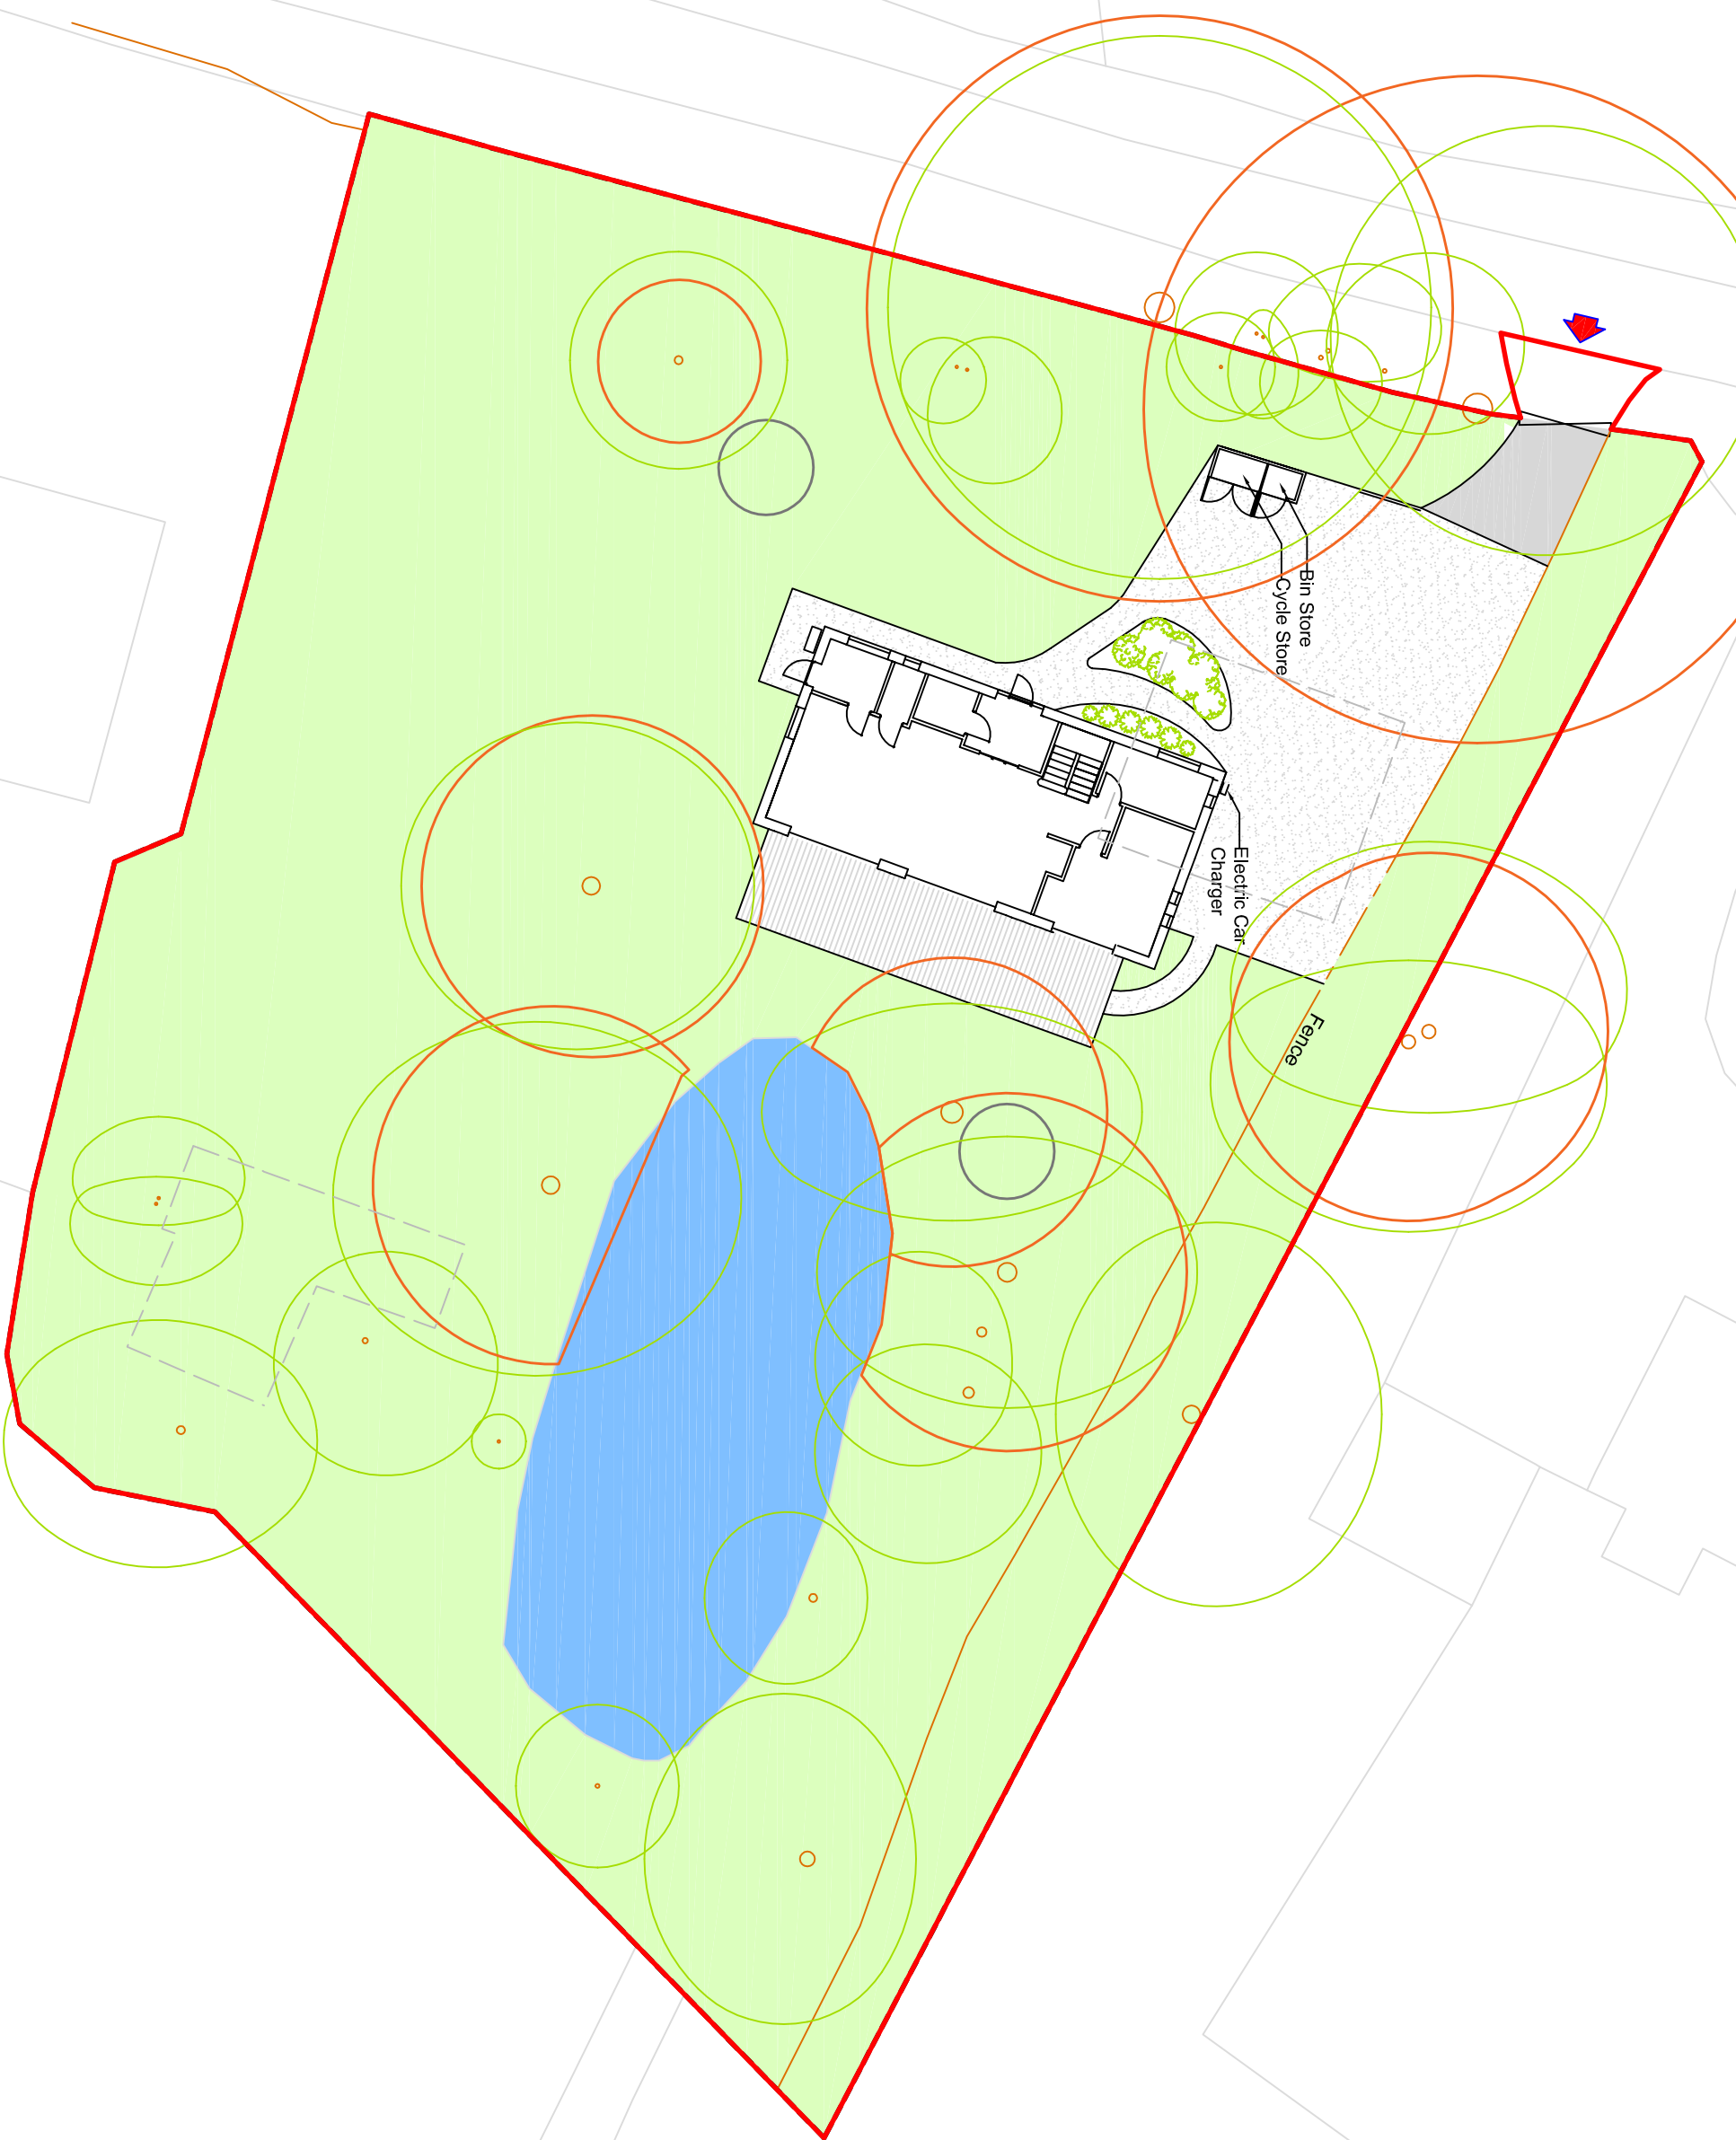

Development Boundary

Existing buildings

Concrete

Gravel

Decking

Pond

Grass

Root Protection Area (RPA)

0

5

10

Scale - Meters

Client	840-Selkirk			Drawn by	DW	Client Number	840	Drawing Number:	840/2
Project Title	Oak Tree House			Checked By:	BS	Drawing status	Planning	Revision:	D
Drawing Title	Site Plan			Date:	18/12/25	Scale:	1/250	Format:	A3