

West Elevation

As Proposed
1:100

South Elevation


As Proposed
1:100

East Elevation

As Proposed
1:100


North Elevation

As Proposed
1:100

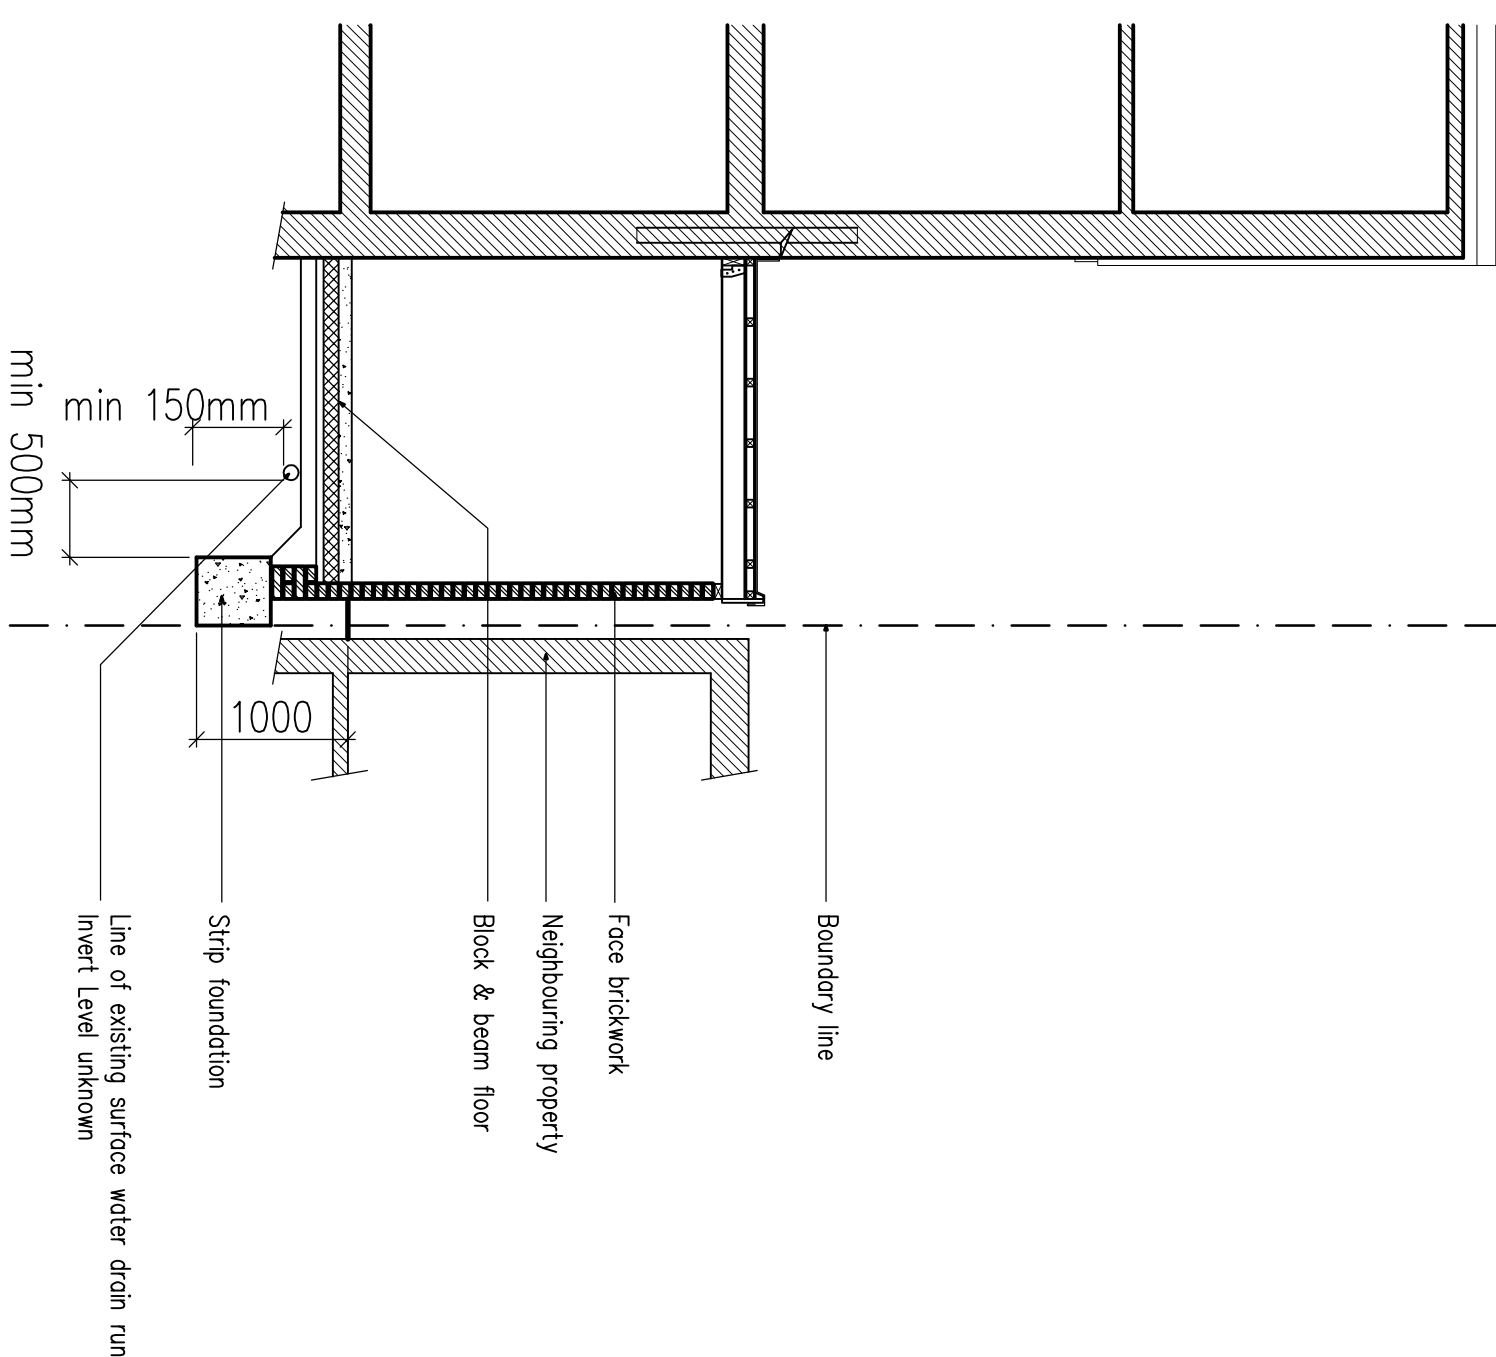


Section A-A

As Proposed
1:50

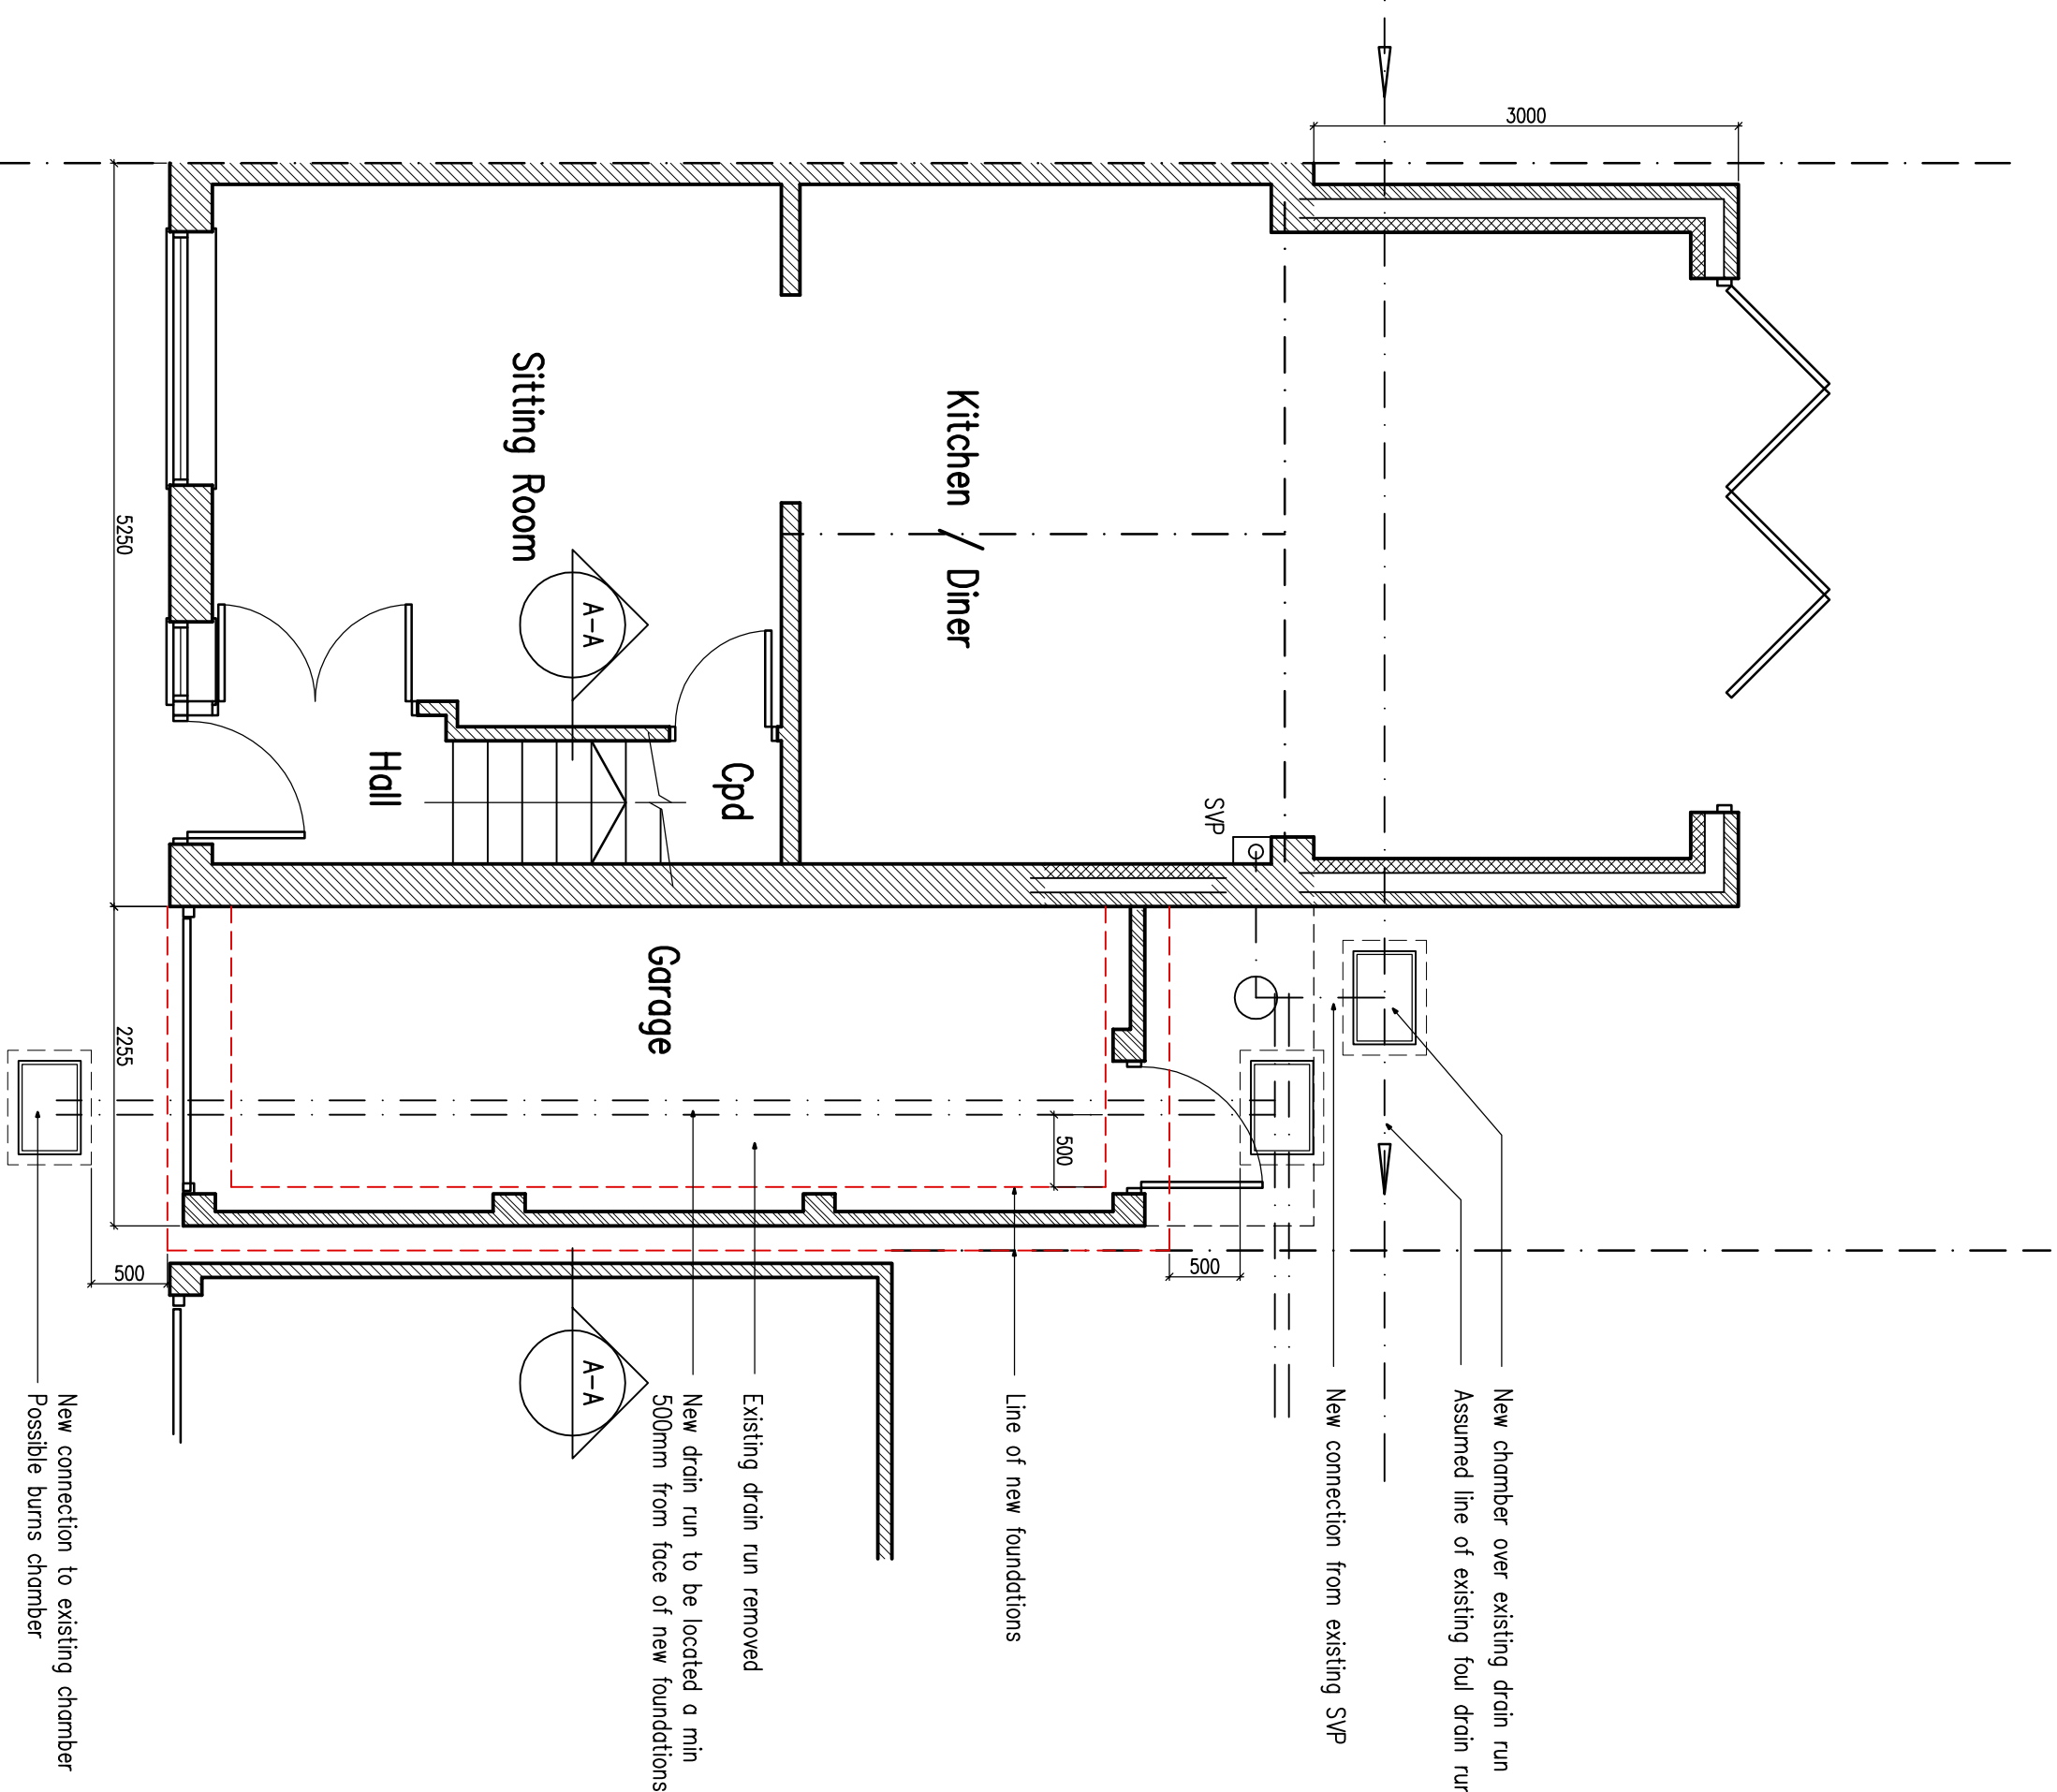


Ground Floor Plan

As Proposed
1:50

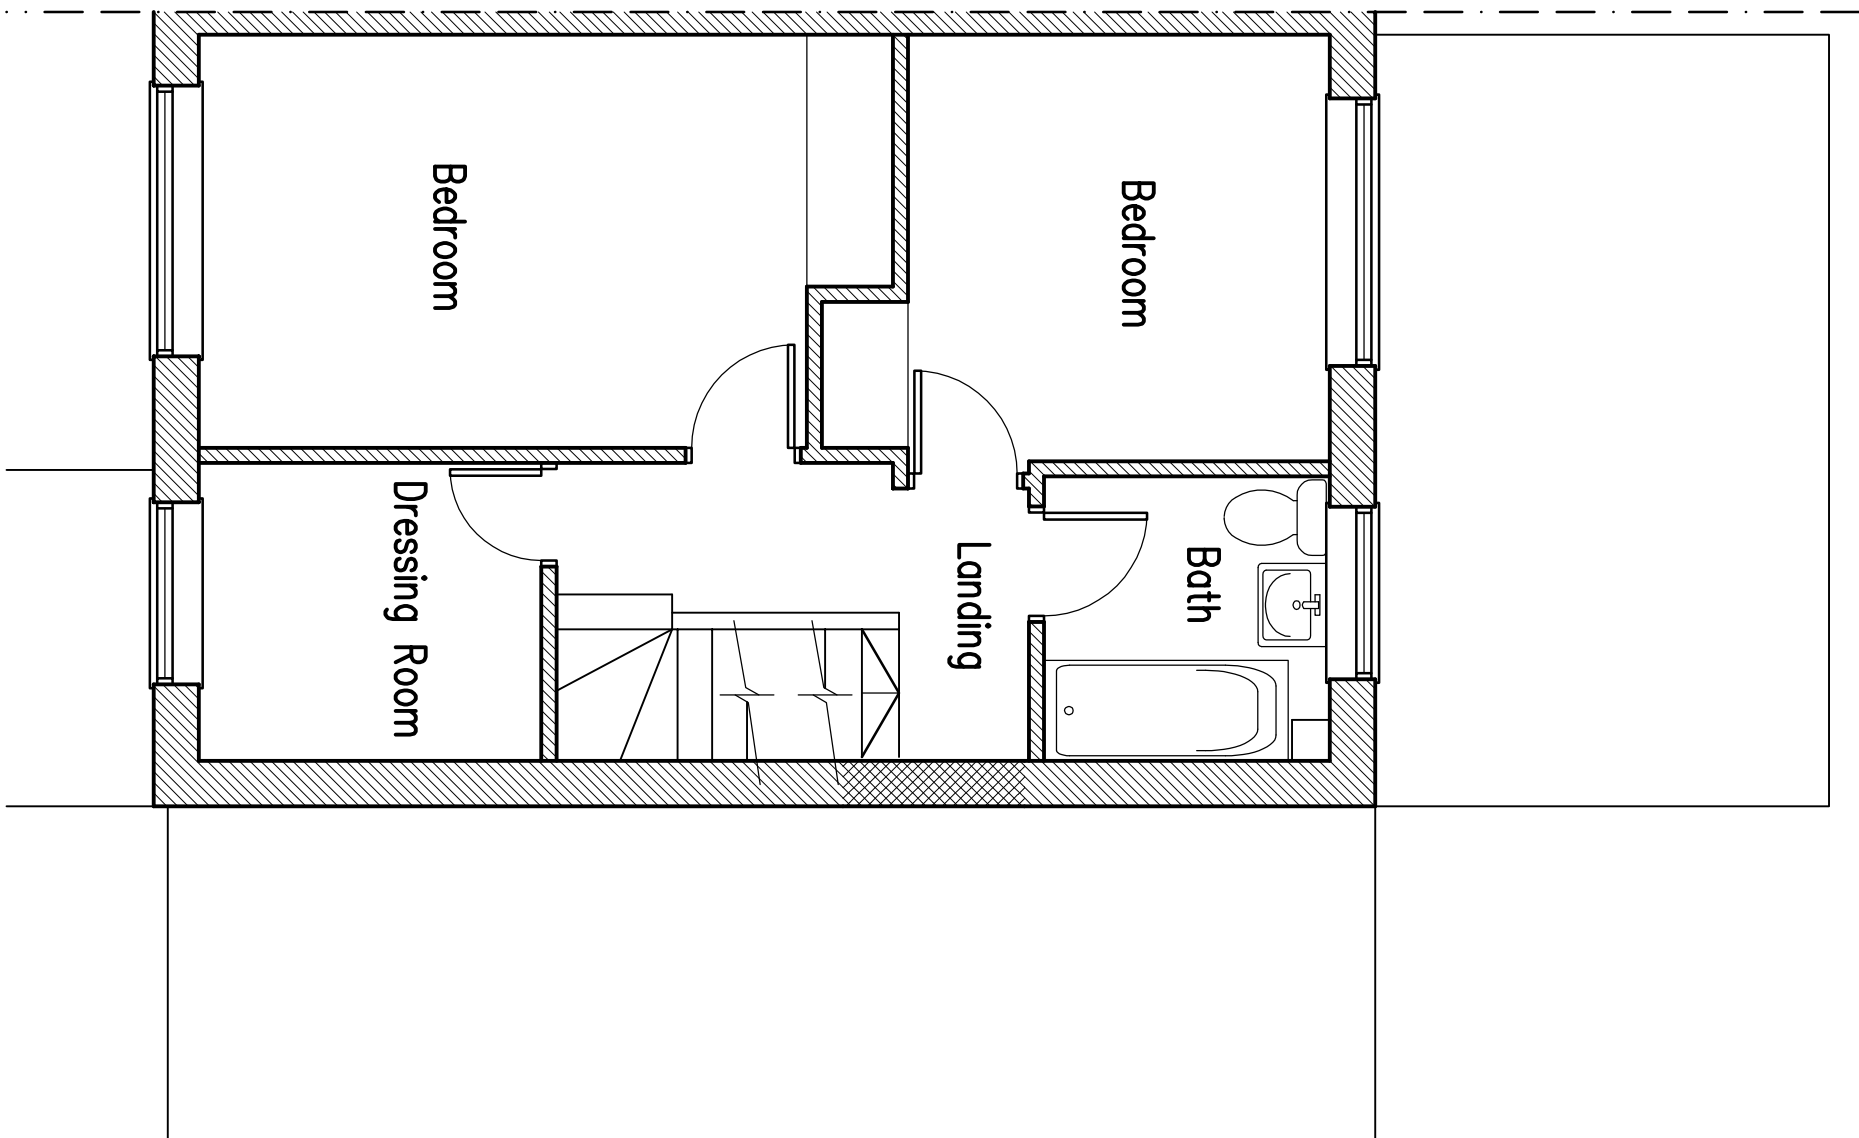


First Floor Plan

As Proposed
1:50

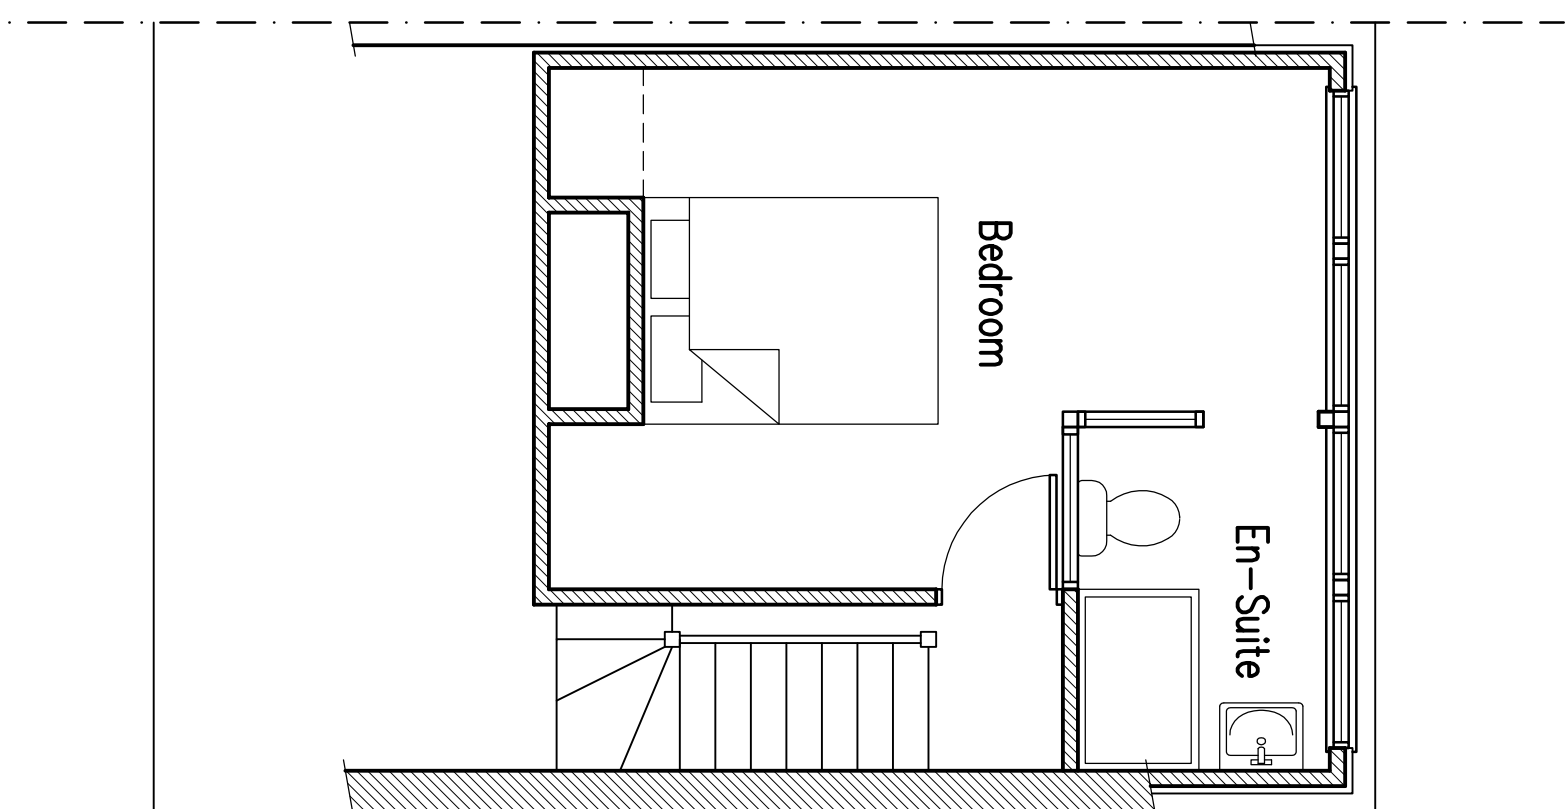

Second Floor Plan

As Proposed
1:50

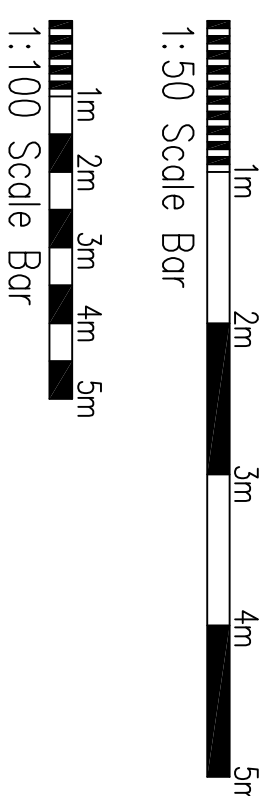

E	April 2026	Windows to landing removed
D	April 2026	Elevations amended
C	April 2026	Elevation amended to details comments
B	April 2026	Plan & sections added
A	June 2022	Section & garage details added
A	June 2022	Layout amended

Project:
Proposed Extension at:
2 Sowyers Close
Burgess Hill

Drawing title:
Floor Plans & Elevations
As Proposed

Client:
Mr. & Mrs

Copyright of:
Clive Voller Associates
Chartered Building Surveyors
Garden Cottage
Farm Lane
Ditchling
BN6 8JN
Tel: 01444 871010
Fax: 01444 870099
Web: www.clivevoller.com



Scale:
1:100 1:50 @ A1

Date:
Oct 2024

Drawn:

Dwg. No. 02

Rev'n
F