



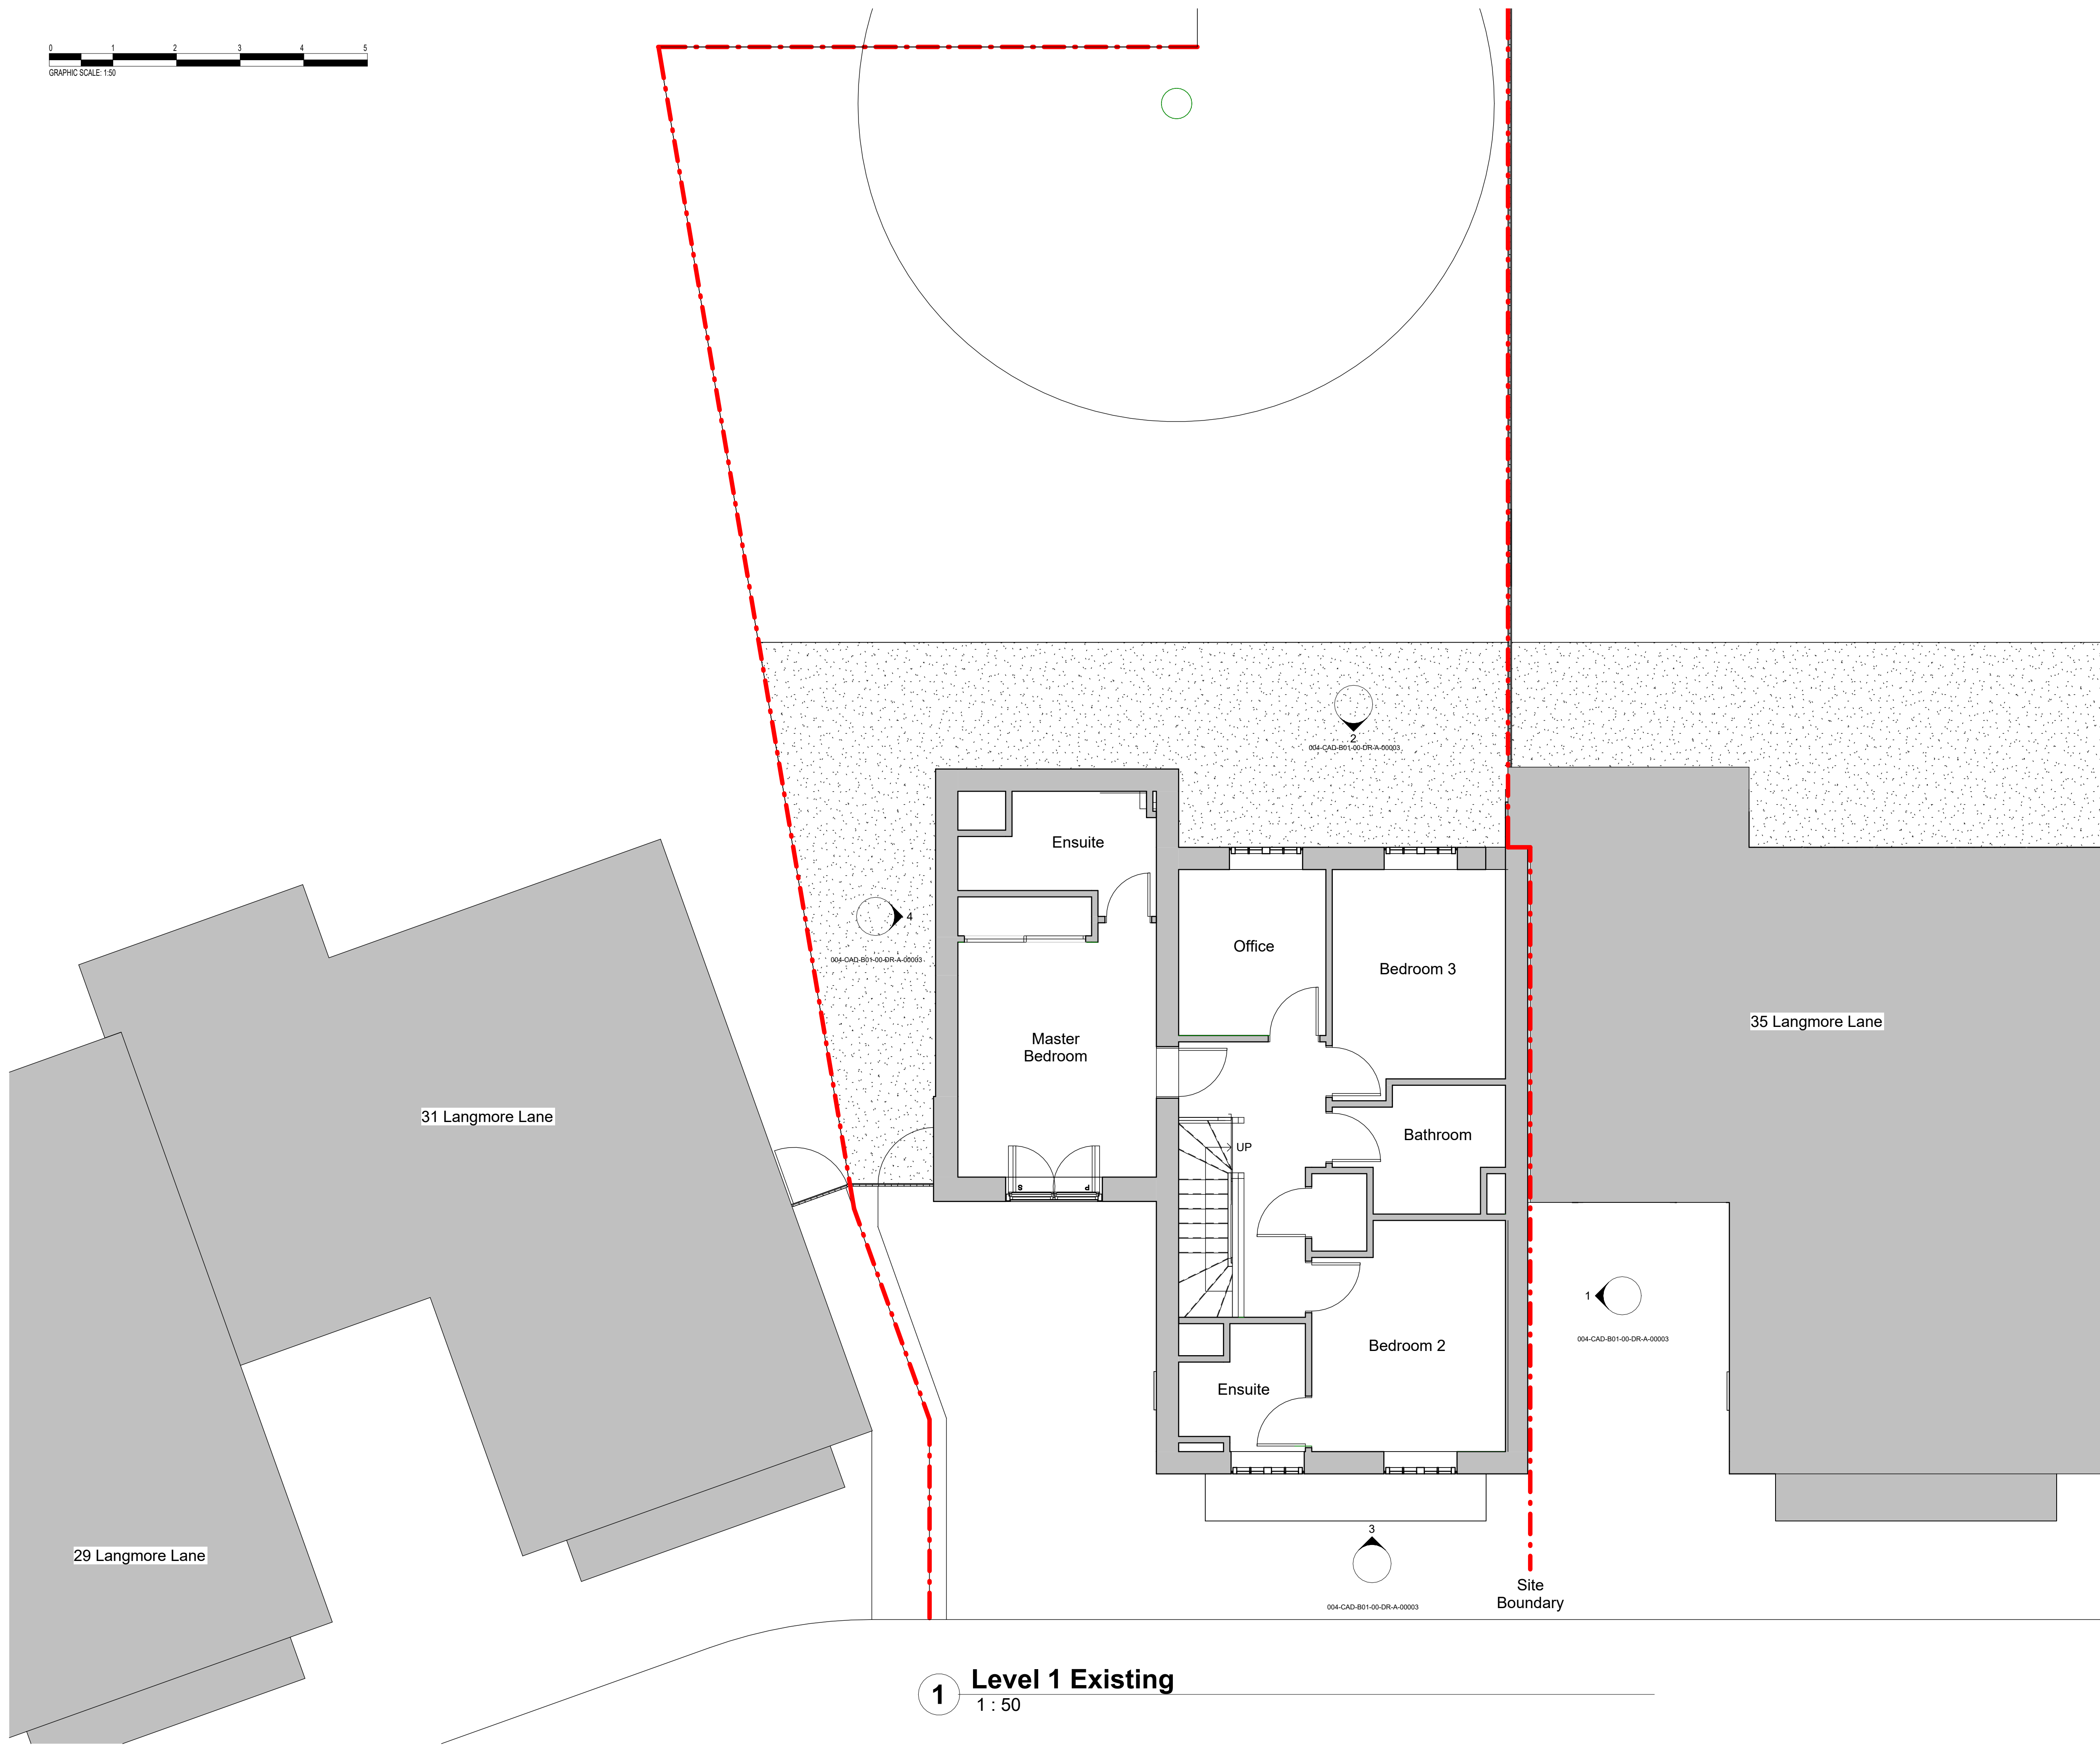

1 Level 1 Existing
1 : 50

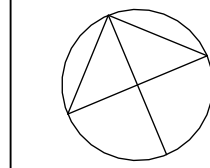

Rev	Description	Date
A	Revision 1	21/12/25

CODE	SUITABILITY DESCRIPTION
STATUS	PURPOSE OF ISSUE

Caddy Architecture		
PROJECT		
33 Langmore Lane		
TITLE		
Existing First Floor Plan		
CLIENT		
Mr & Mrs C Glaister		
DRAWN BY RC	CHECKED BY RC	DATE 21/12/2025
SCALE (@ A1) 1 : 50		PROJECT NUMBER 004
DRAWING NUMBER 004-CAD-B01-00-DR-A-00002		REV A