

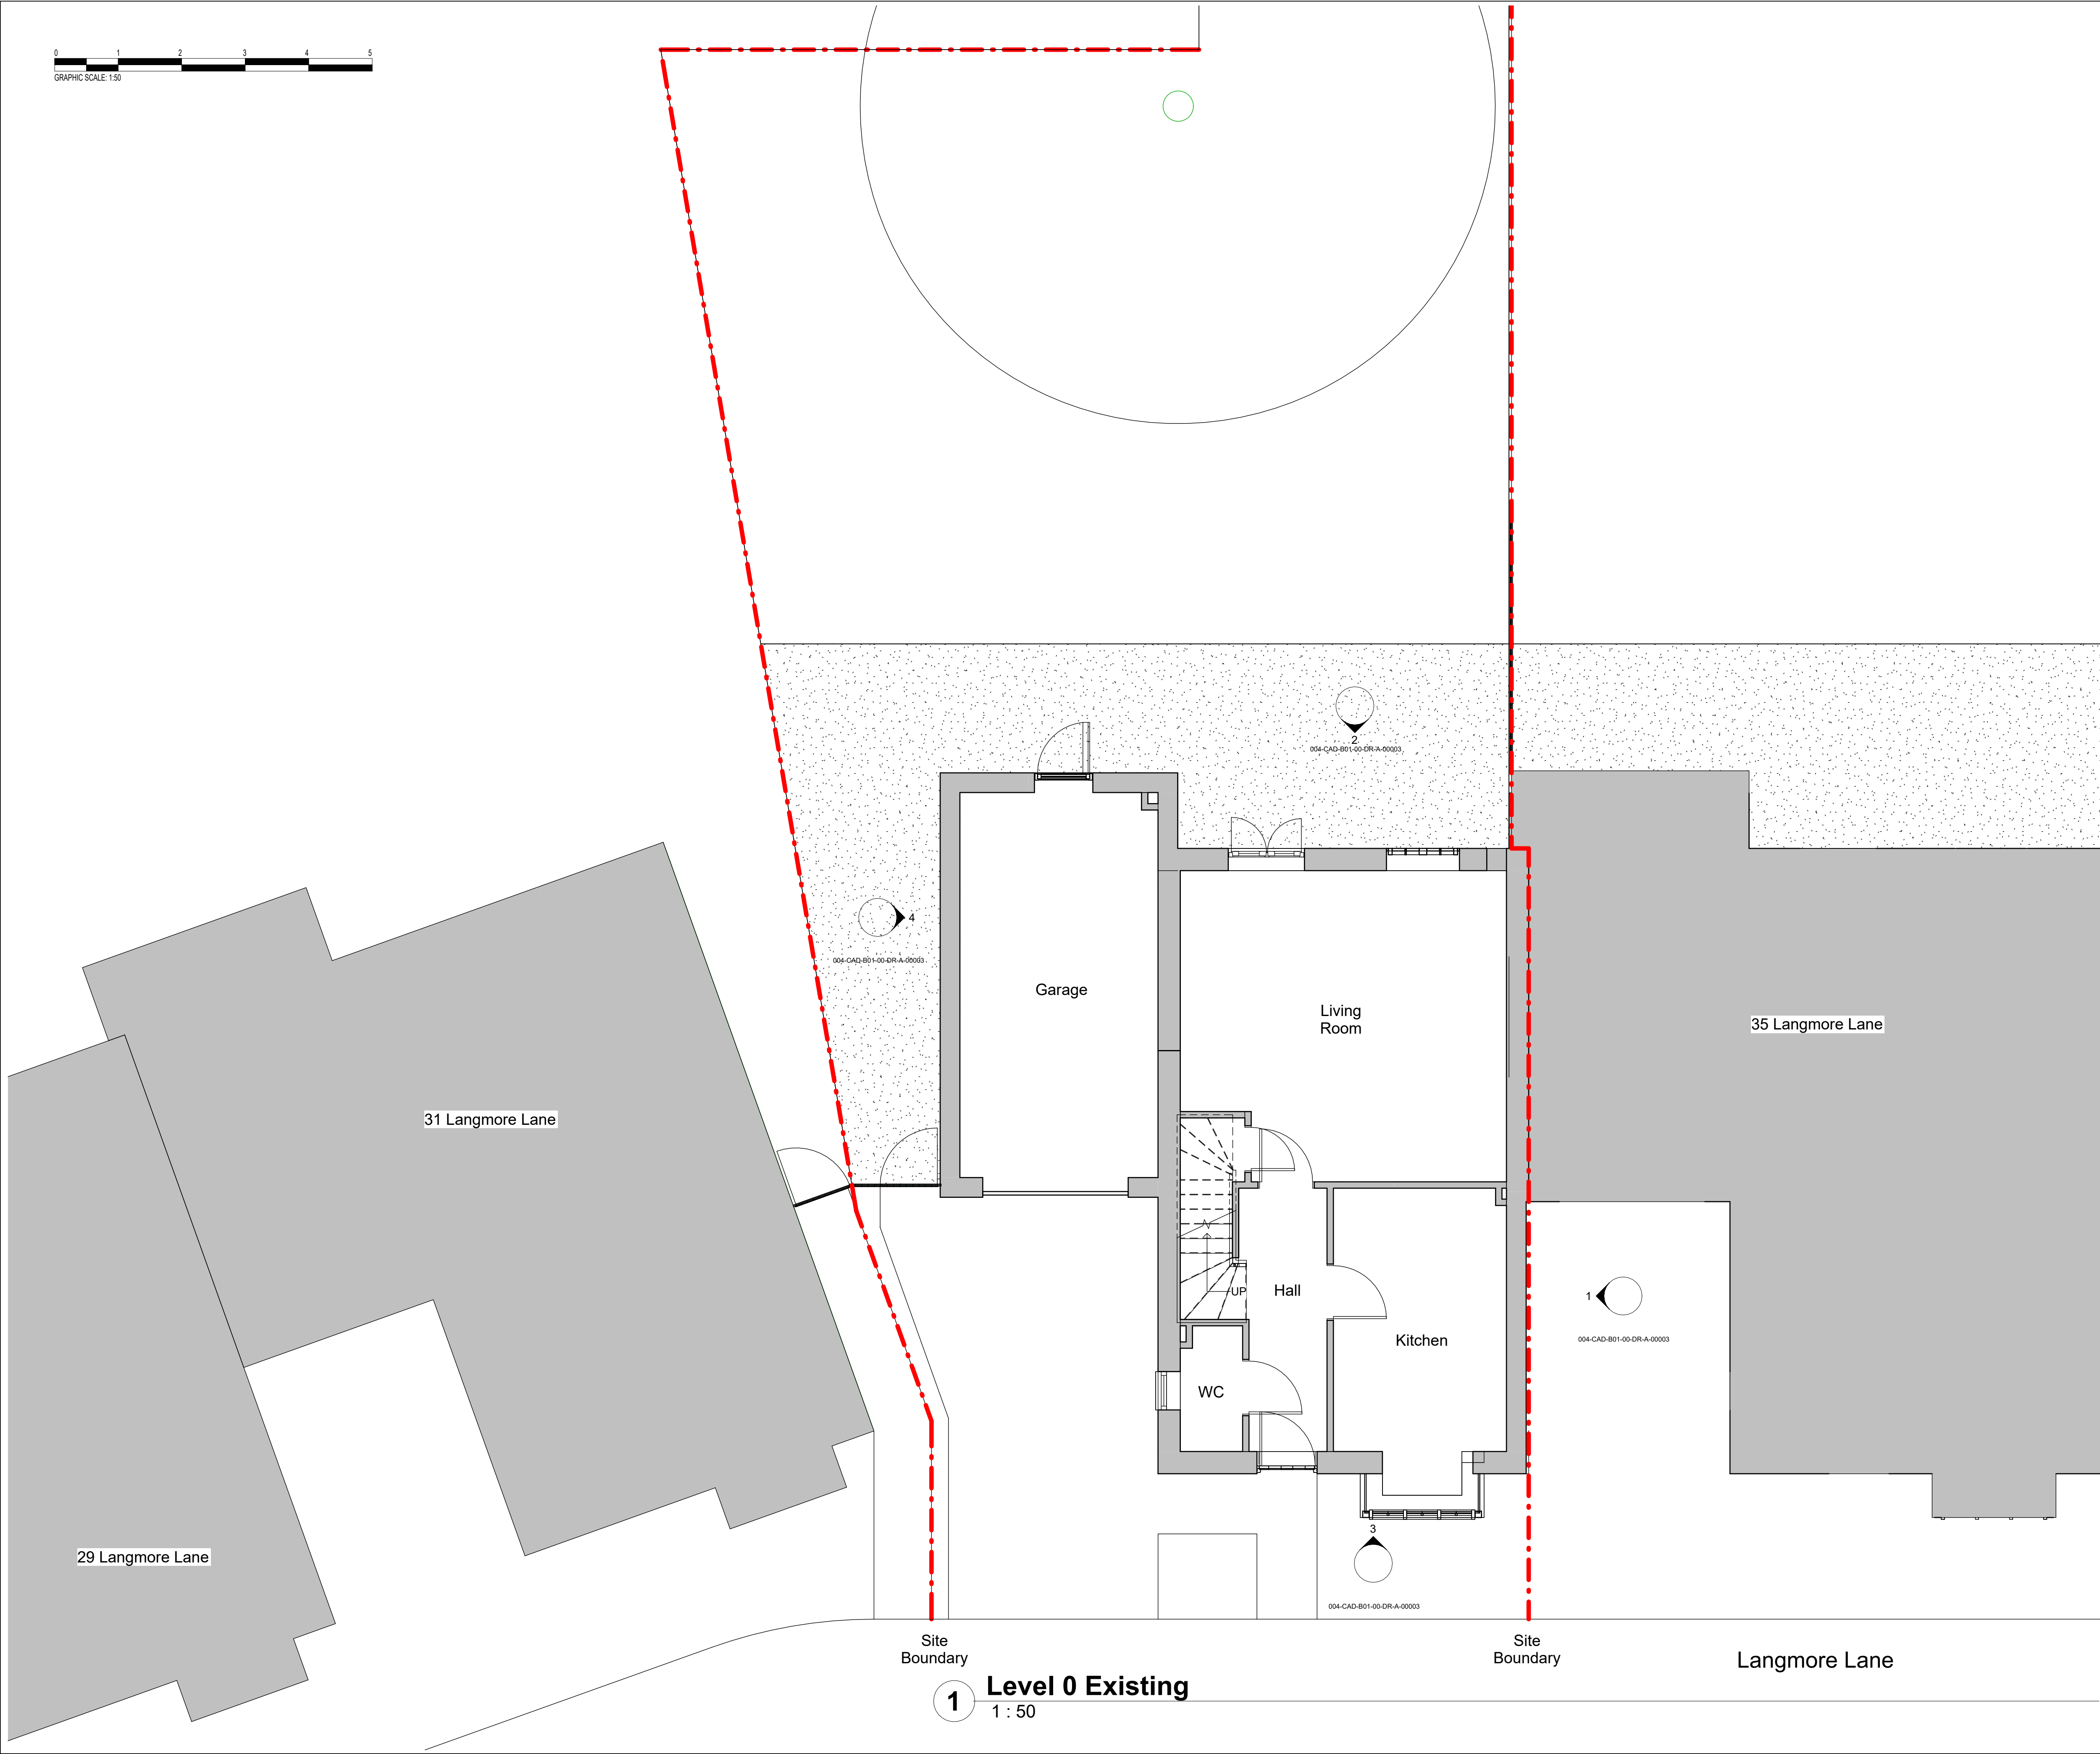


 

1 Level 0 Existing
1 : 50

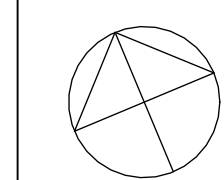

Rev	Description	Date
A	Revision 1	21/12/25

CODE	SUITABILITY DESCRIPTION
STATUS	PURPOSE OF ISSUE

Caddy Architecture

PROJECT
33 Langmore Lane

TITLE
Existing Ground Floor Plan

CLIENT
Mr & Mrs C Glaister

DRAWN BY RC	CHECKED BY RC	DATE 21/12/2025
SCALE (@ A1) 1 : 50		PROJECT NUMBER 004
DRAWING NUMBER 004-CAD-B01-00-DR-A-00001		REV A