
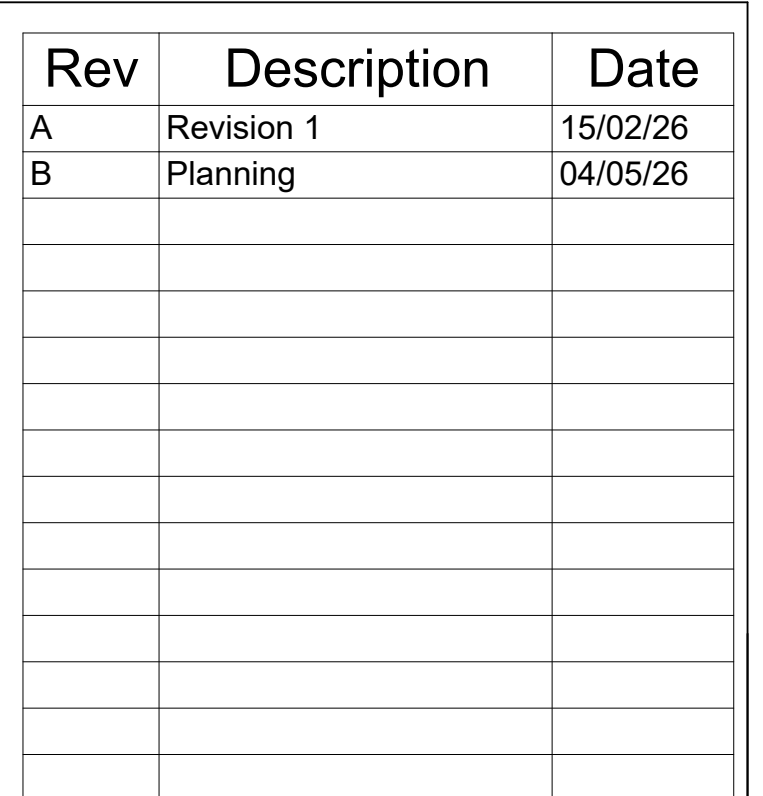


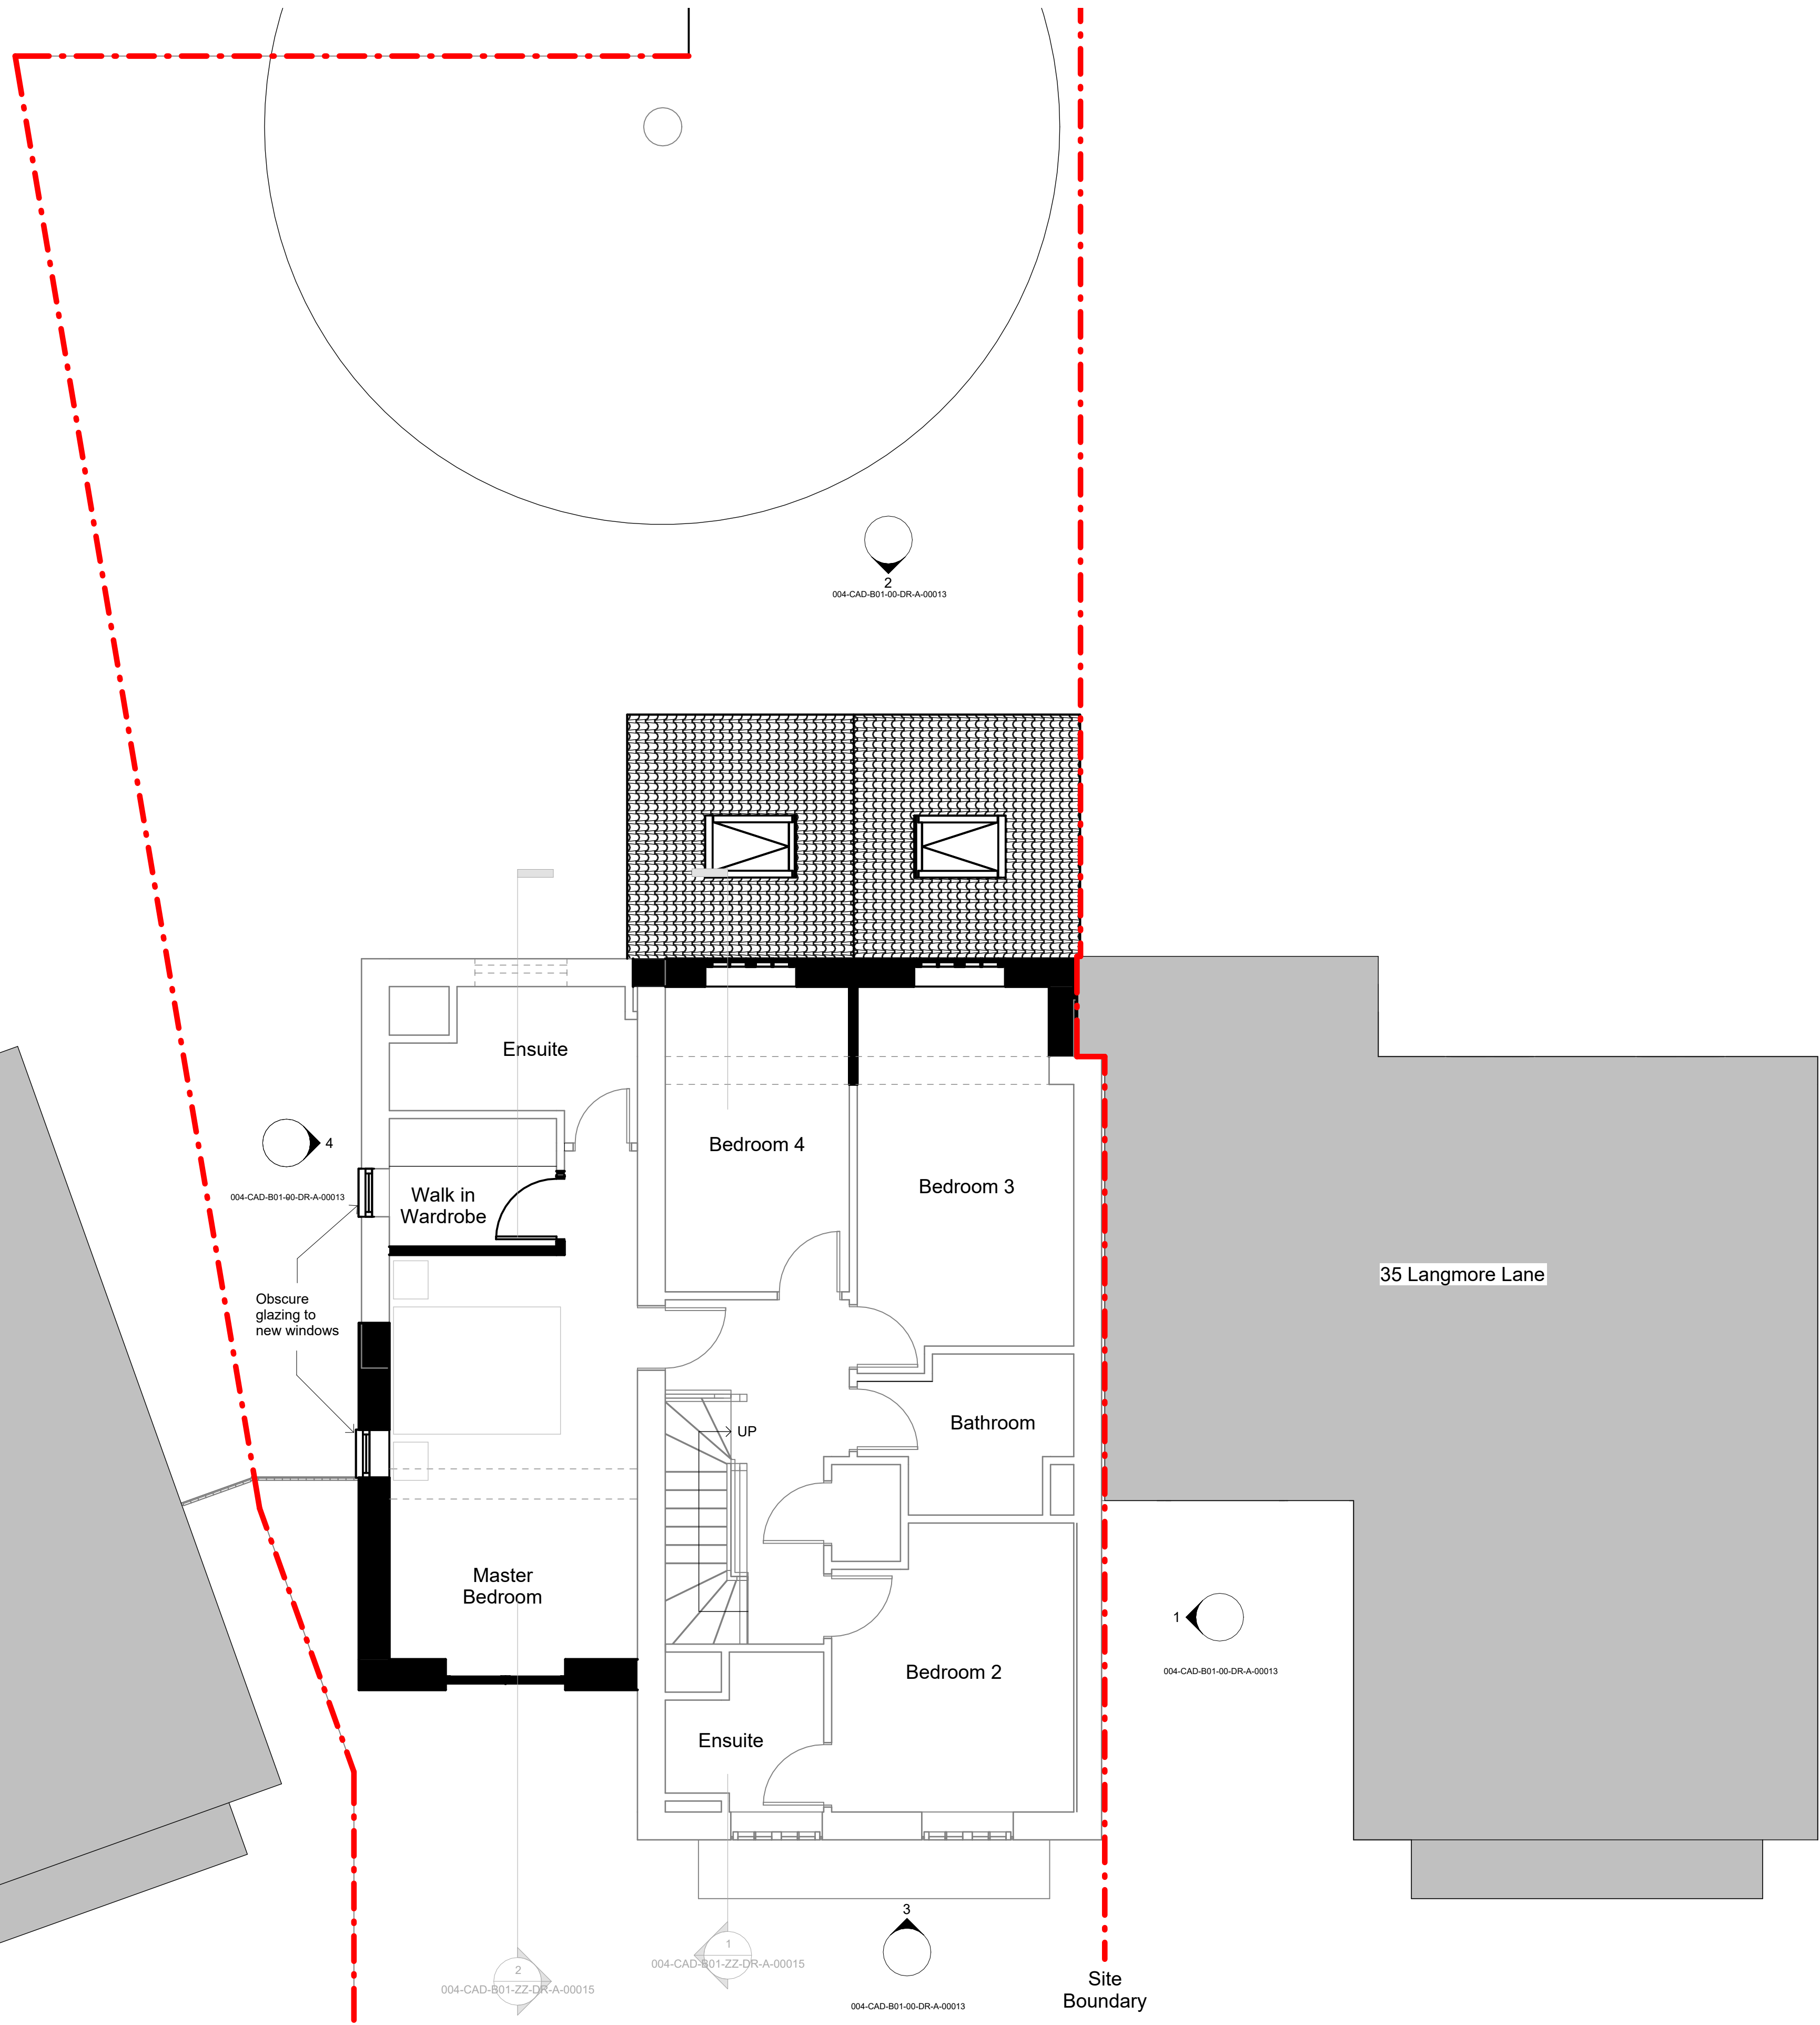

CODE	SUITABILITY DESCRIPTION
STATUS	PURPOSE OF ISSUE PLANNING

Caddy Architecture

PROJECT

33 Langmore Lane

TITLE
Proposed First Floor Plan

CLIENT

Mr & Mrs C Glaister

DRAWN BY RC	CHECKED BY RC	DATE 15/02/2026
SCALE (@ A1) 1:50	PROJECT NUMBER 004	
DRAWING NUMBER 004-CAD-B01-00-DR-A-00012		REV B