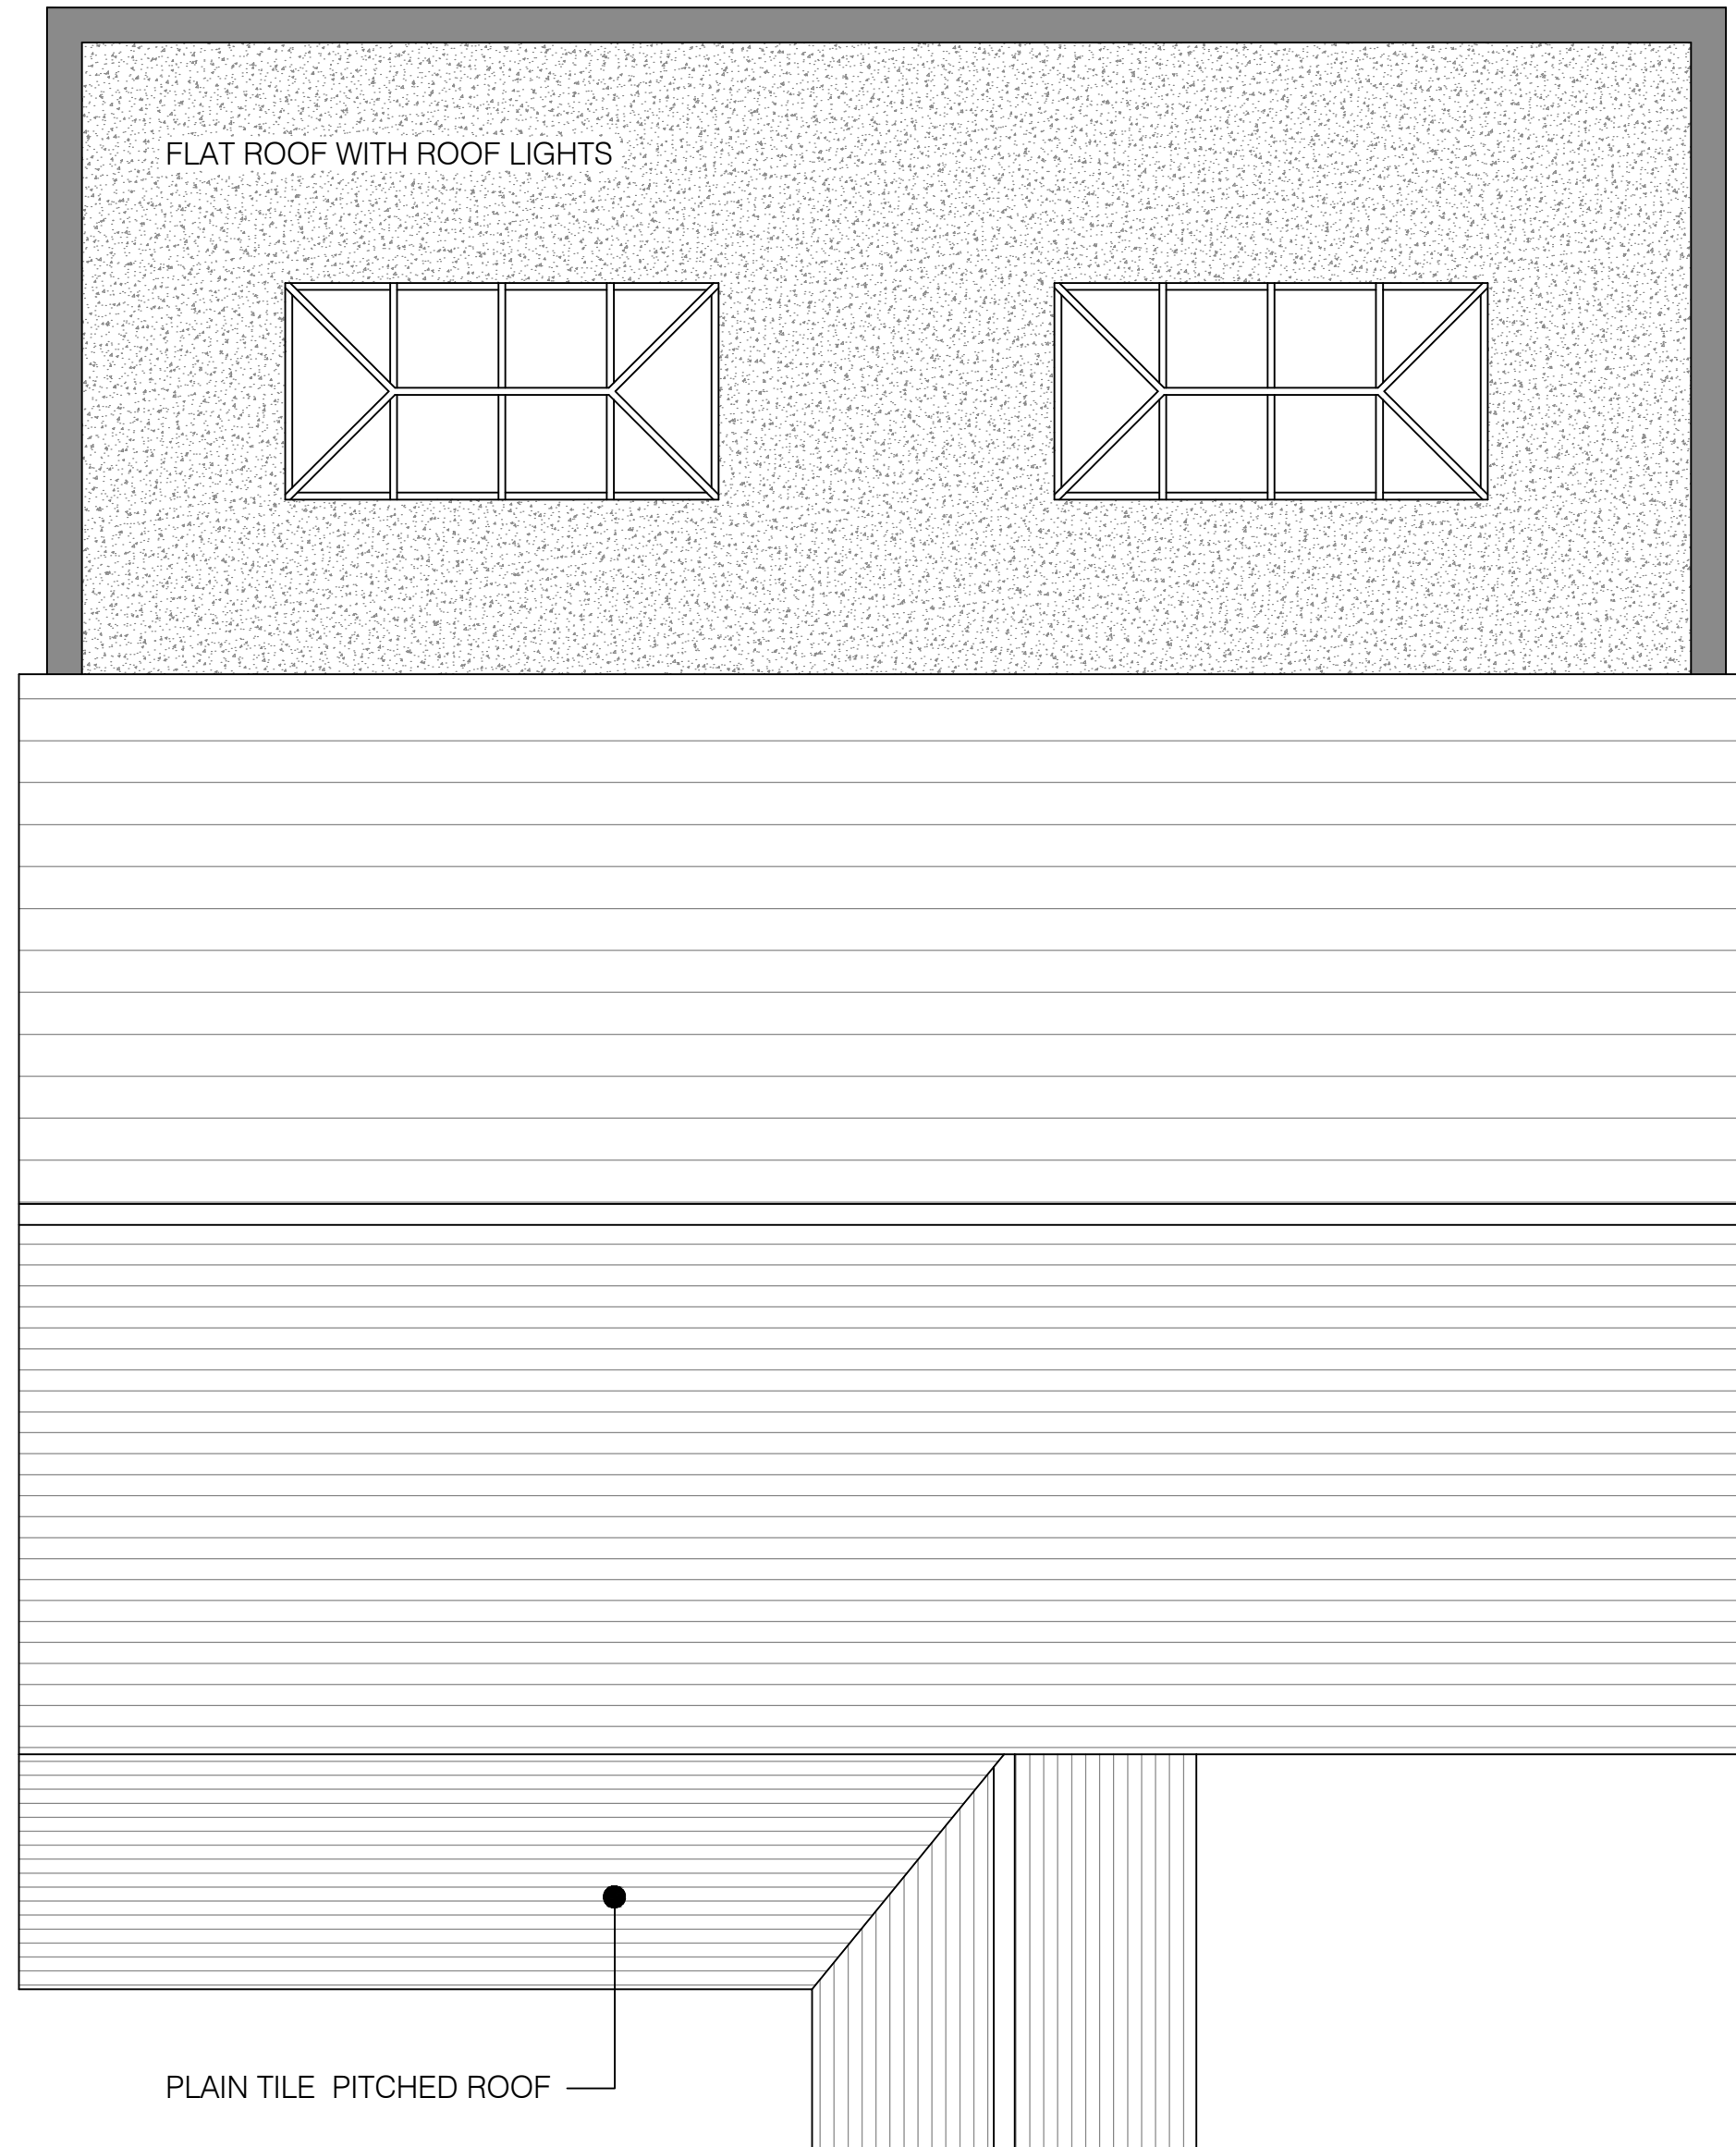
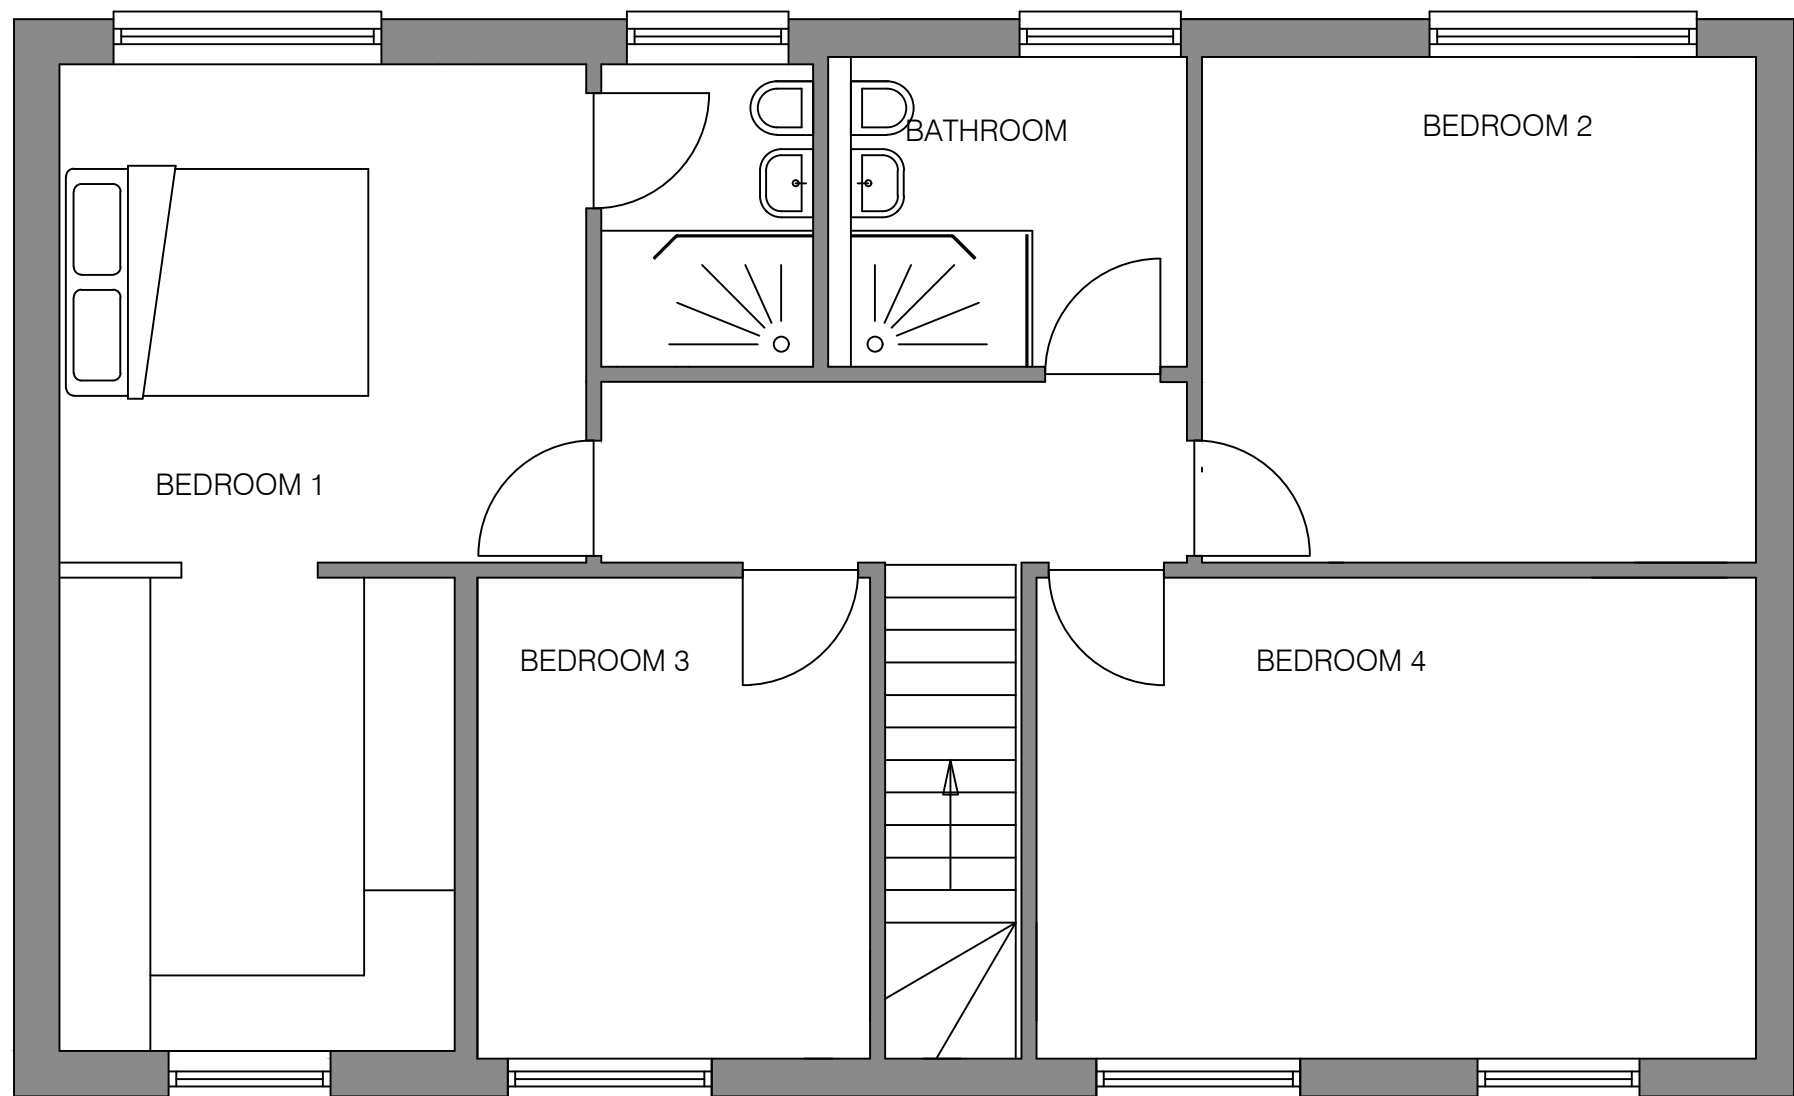
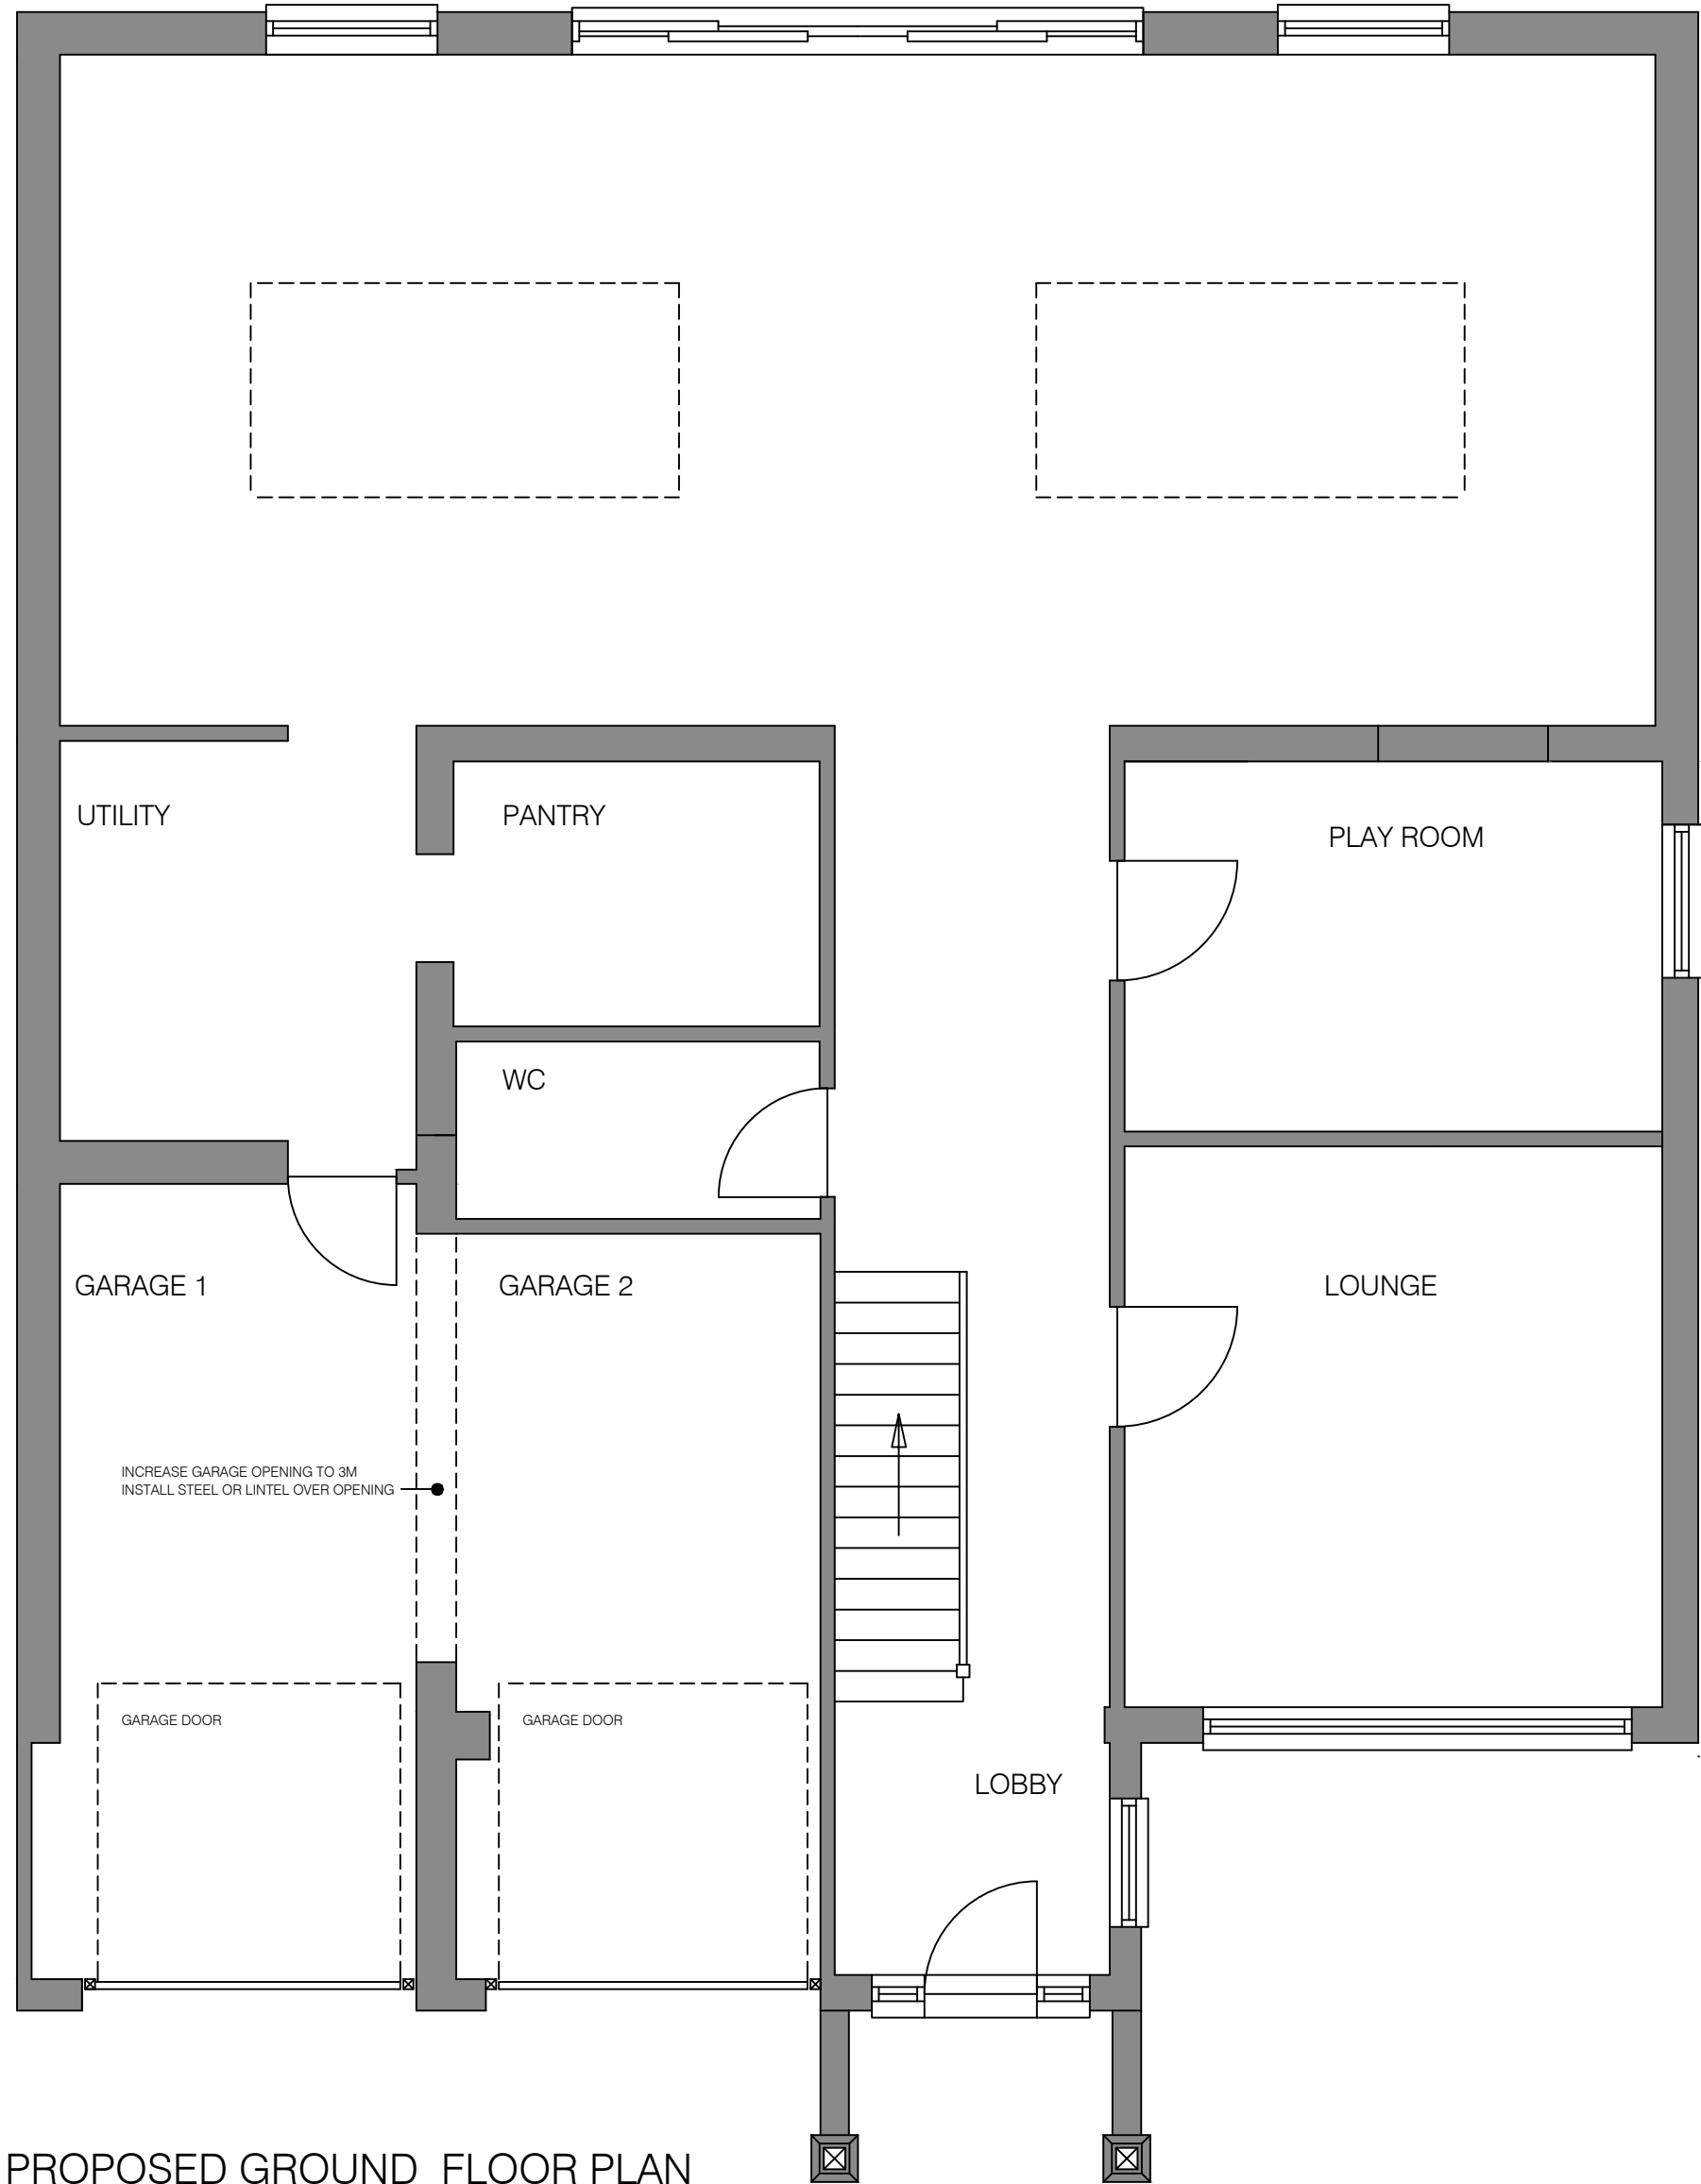


JOB TITLE 18 SQUIRES CLOSE CRAWLEY DOWN EAST SUSSEX RH10 4JQ			DRAWING TITLE PROPOSED FLOOR PLANS		
SCALE	DRAWING NUMBER		DATE	REVISION	
	PL02 005		MAY 2025		1