

CHIMNEY REMOVED
EXTENT OF FIRST FLOOR EXTENSION




PROPOSED FRONT ELEVATION
PLAIN CONCRETE ROOF TILE TO NEW ROOF AND PORCH
TIMBER PORCH ENTRANCE


CHIMNEY REMOVED



PROPOSED REAR ELEVATION
GREY FRAMED WINDOWS AND PATIO DOORS
GREY FRAMED ROOF LANTERNS

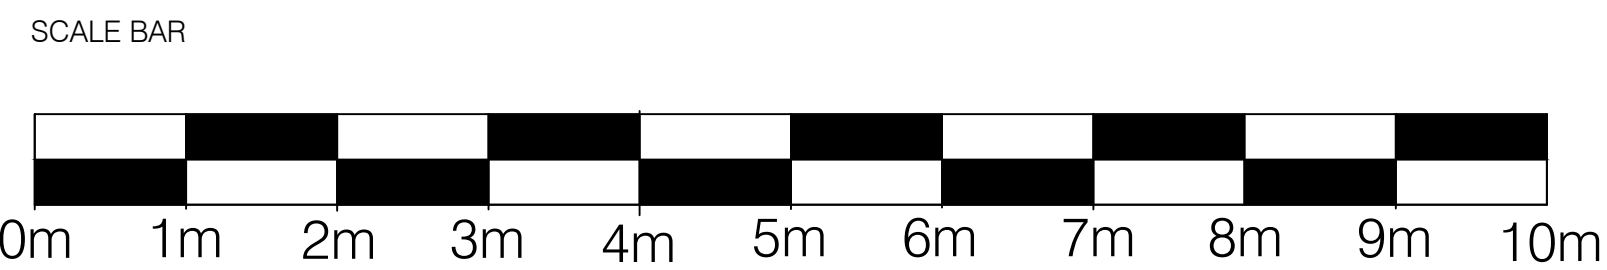


CHIMNEY REMOVED

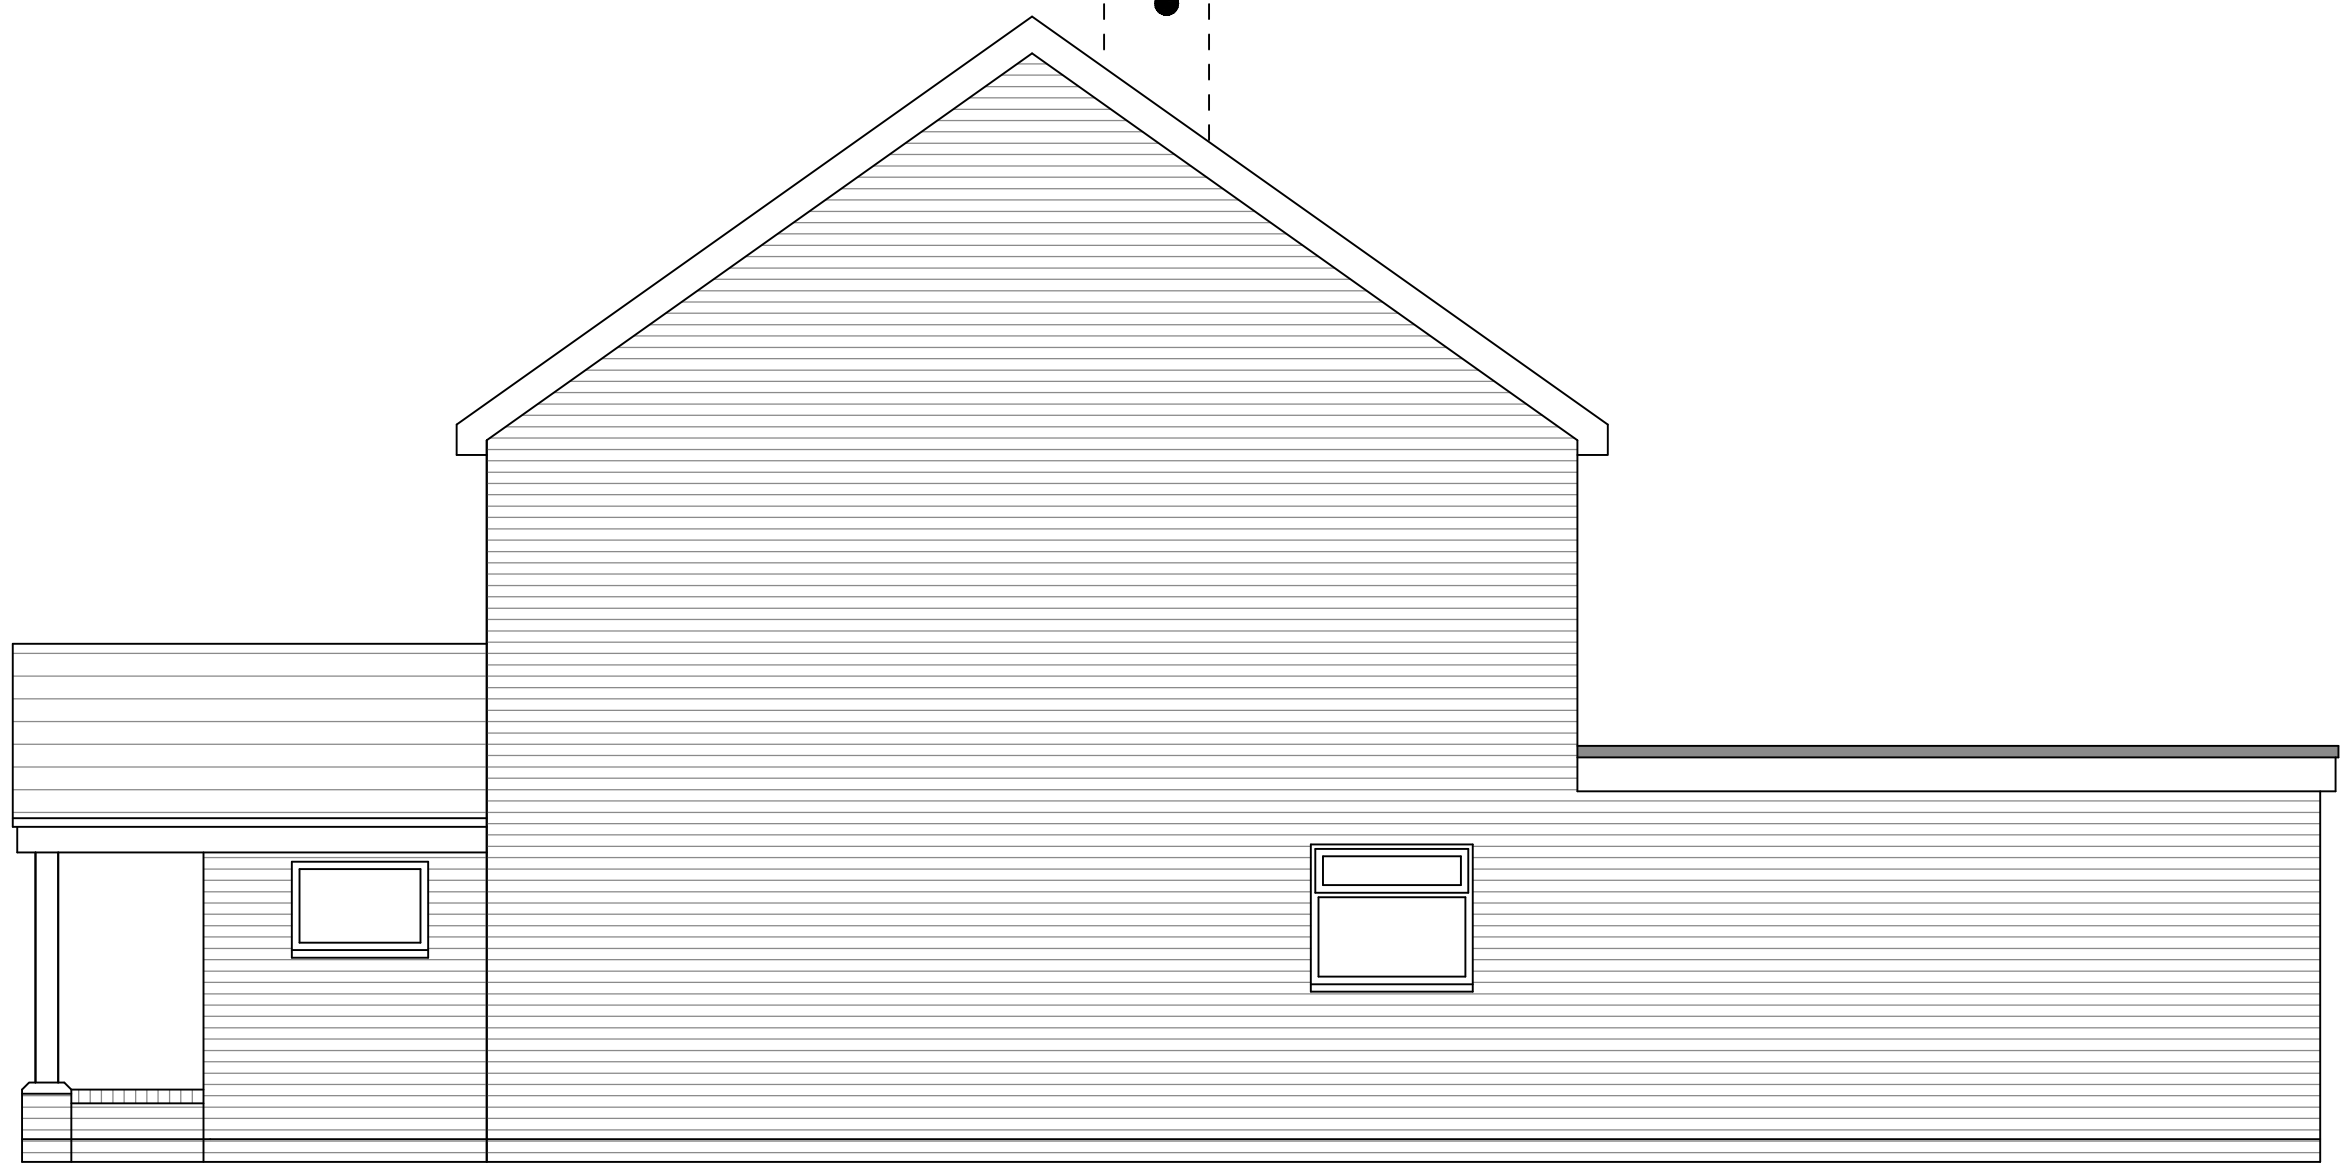

PROPOSED SIDE ELEVATION
SCALE 1/50 ON A3

CHIMNEY REMOVED

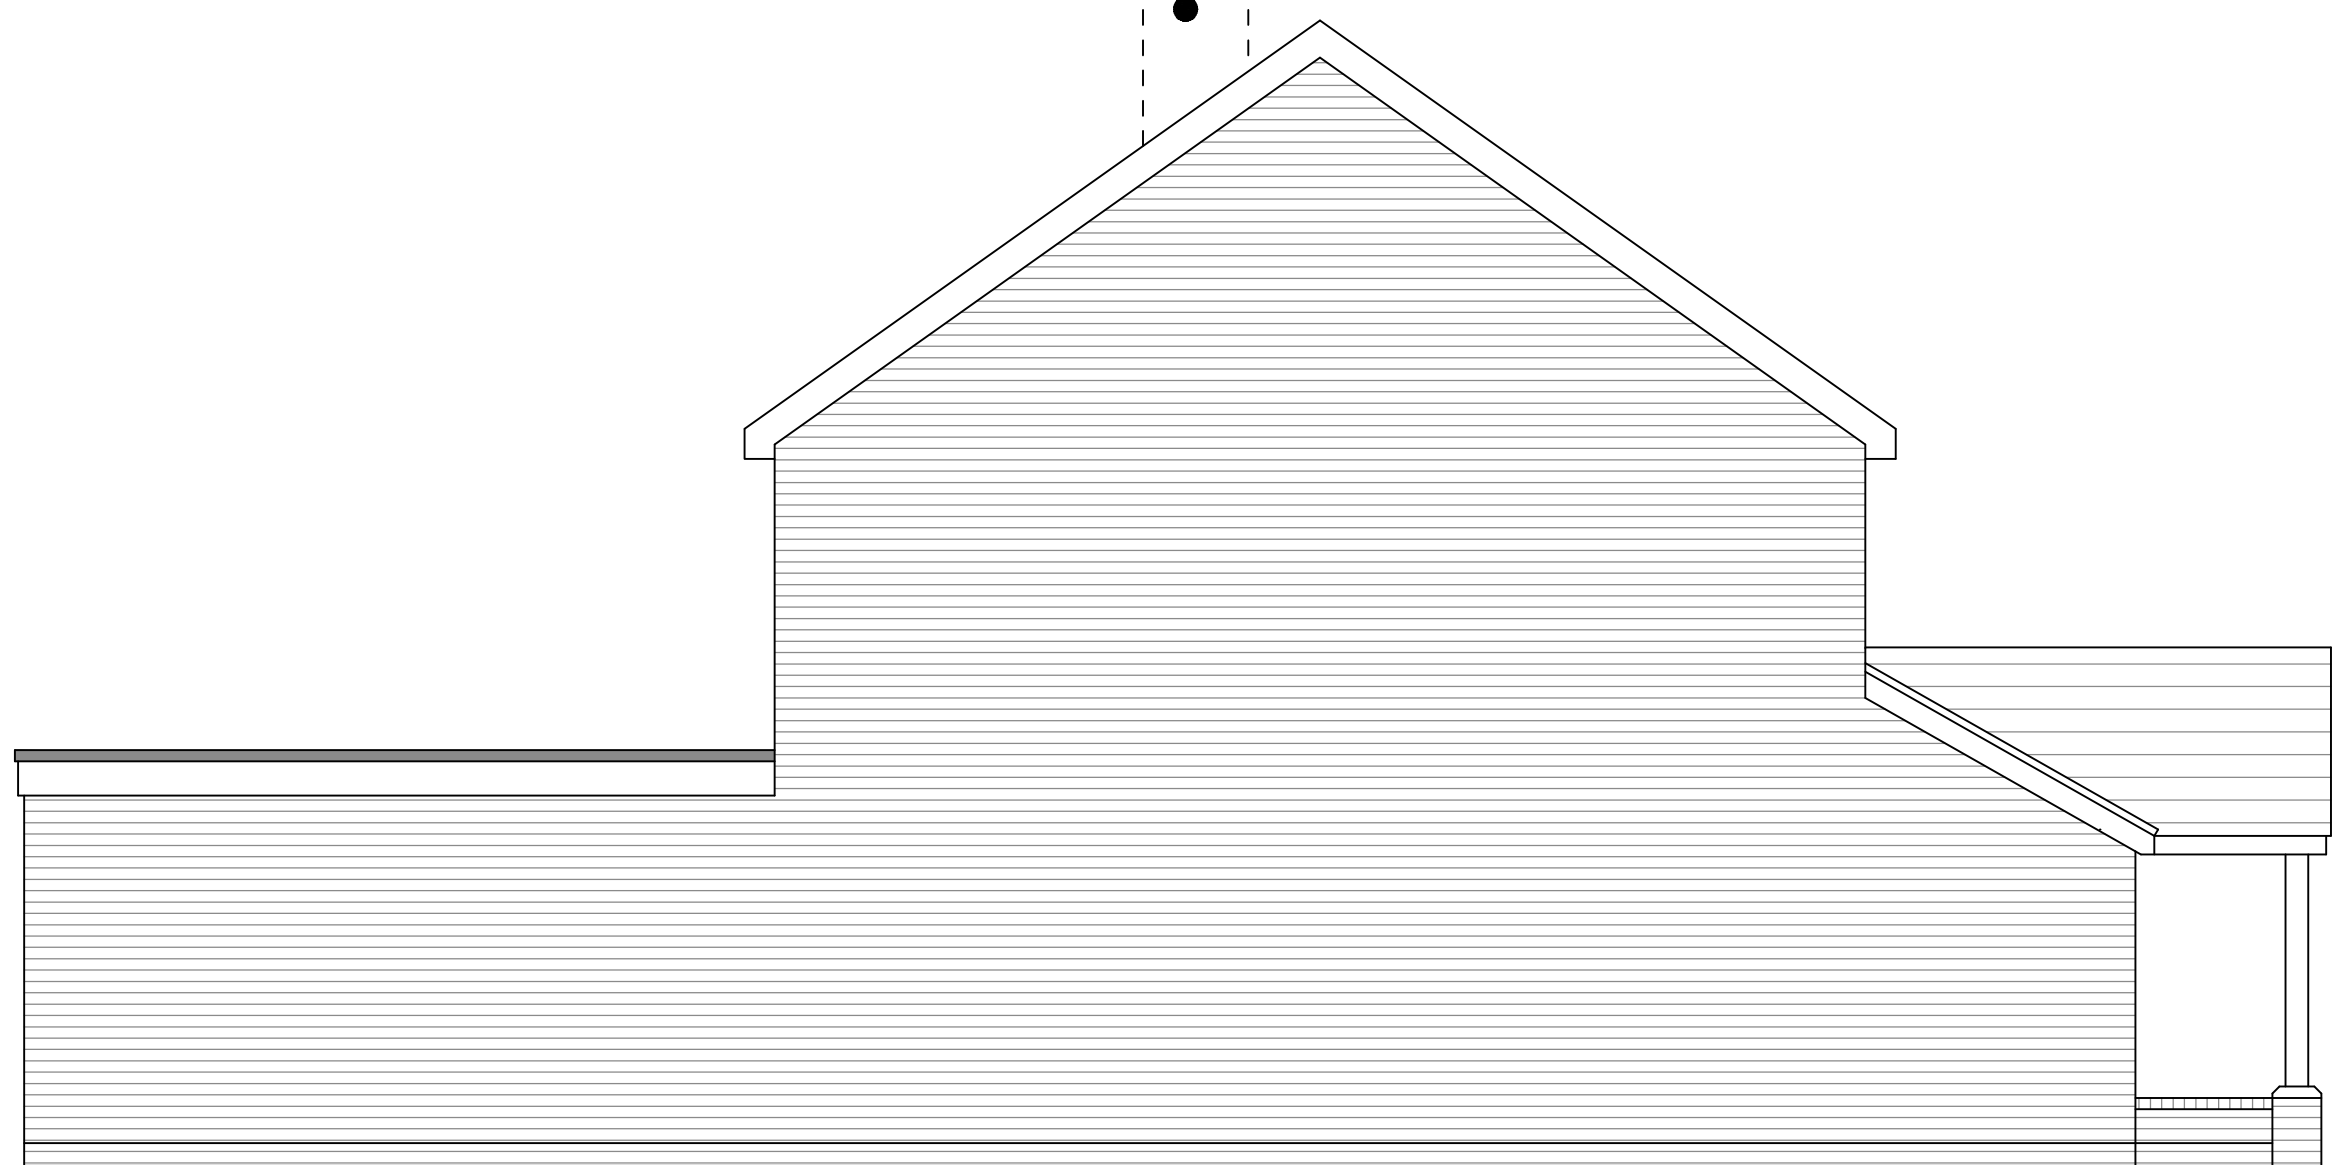

PROPOSED SIDE ELEVATION
SCALE 1/50 ON A3

JOB TITLE 18 SQUIRES CLOSE CRAWLEY DOWN EAST SUSSEX RH10 4JQ			DRAWING TITLE PROPOSED ELEVATIONS		
SCALE	DRAWING NUMBER		DATE	REVISION	
	PL02 004		MAR 2025		