




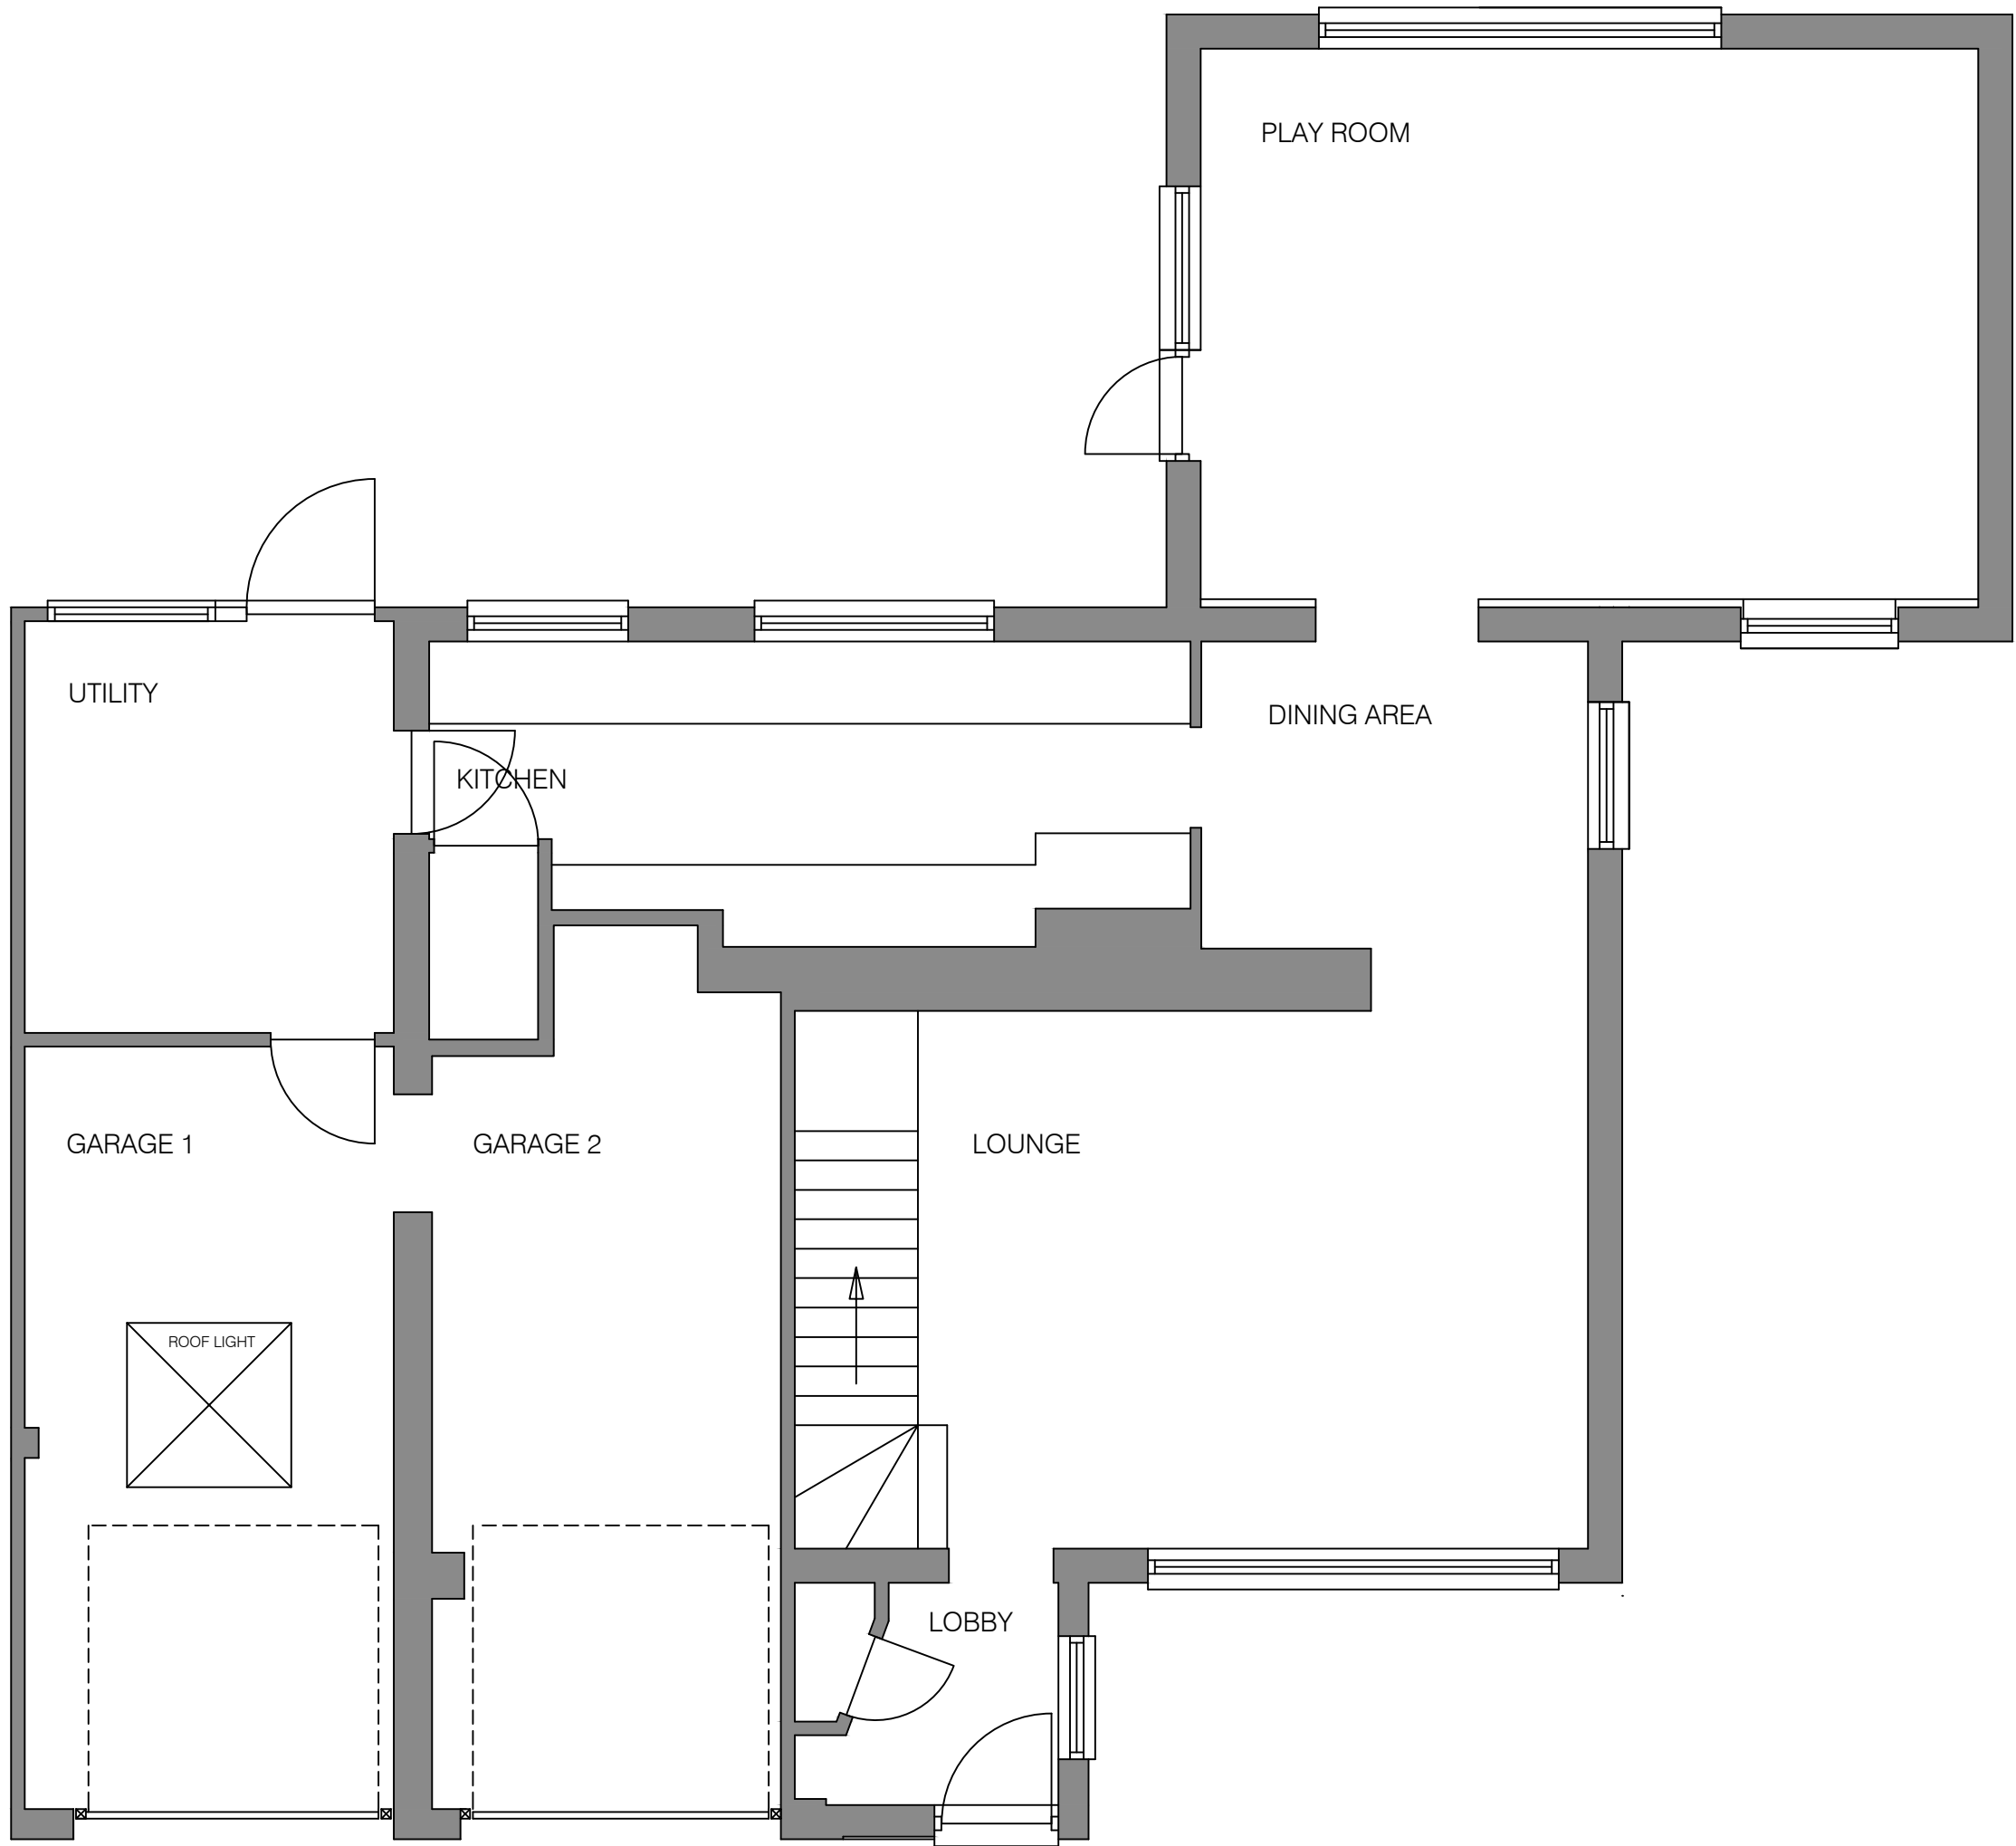


EXISTING GROUND FLOOR PLAN

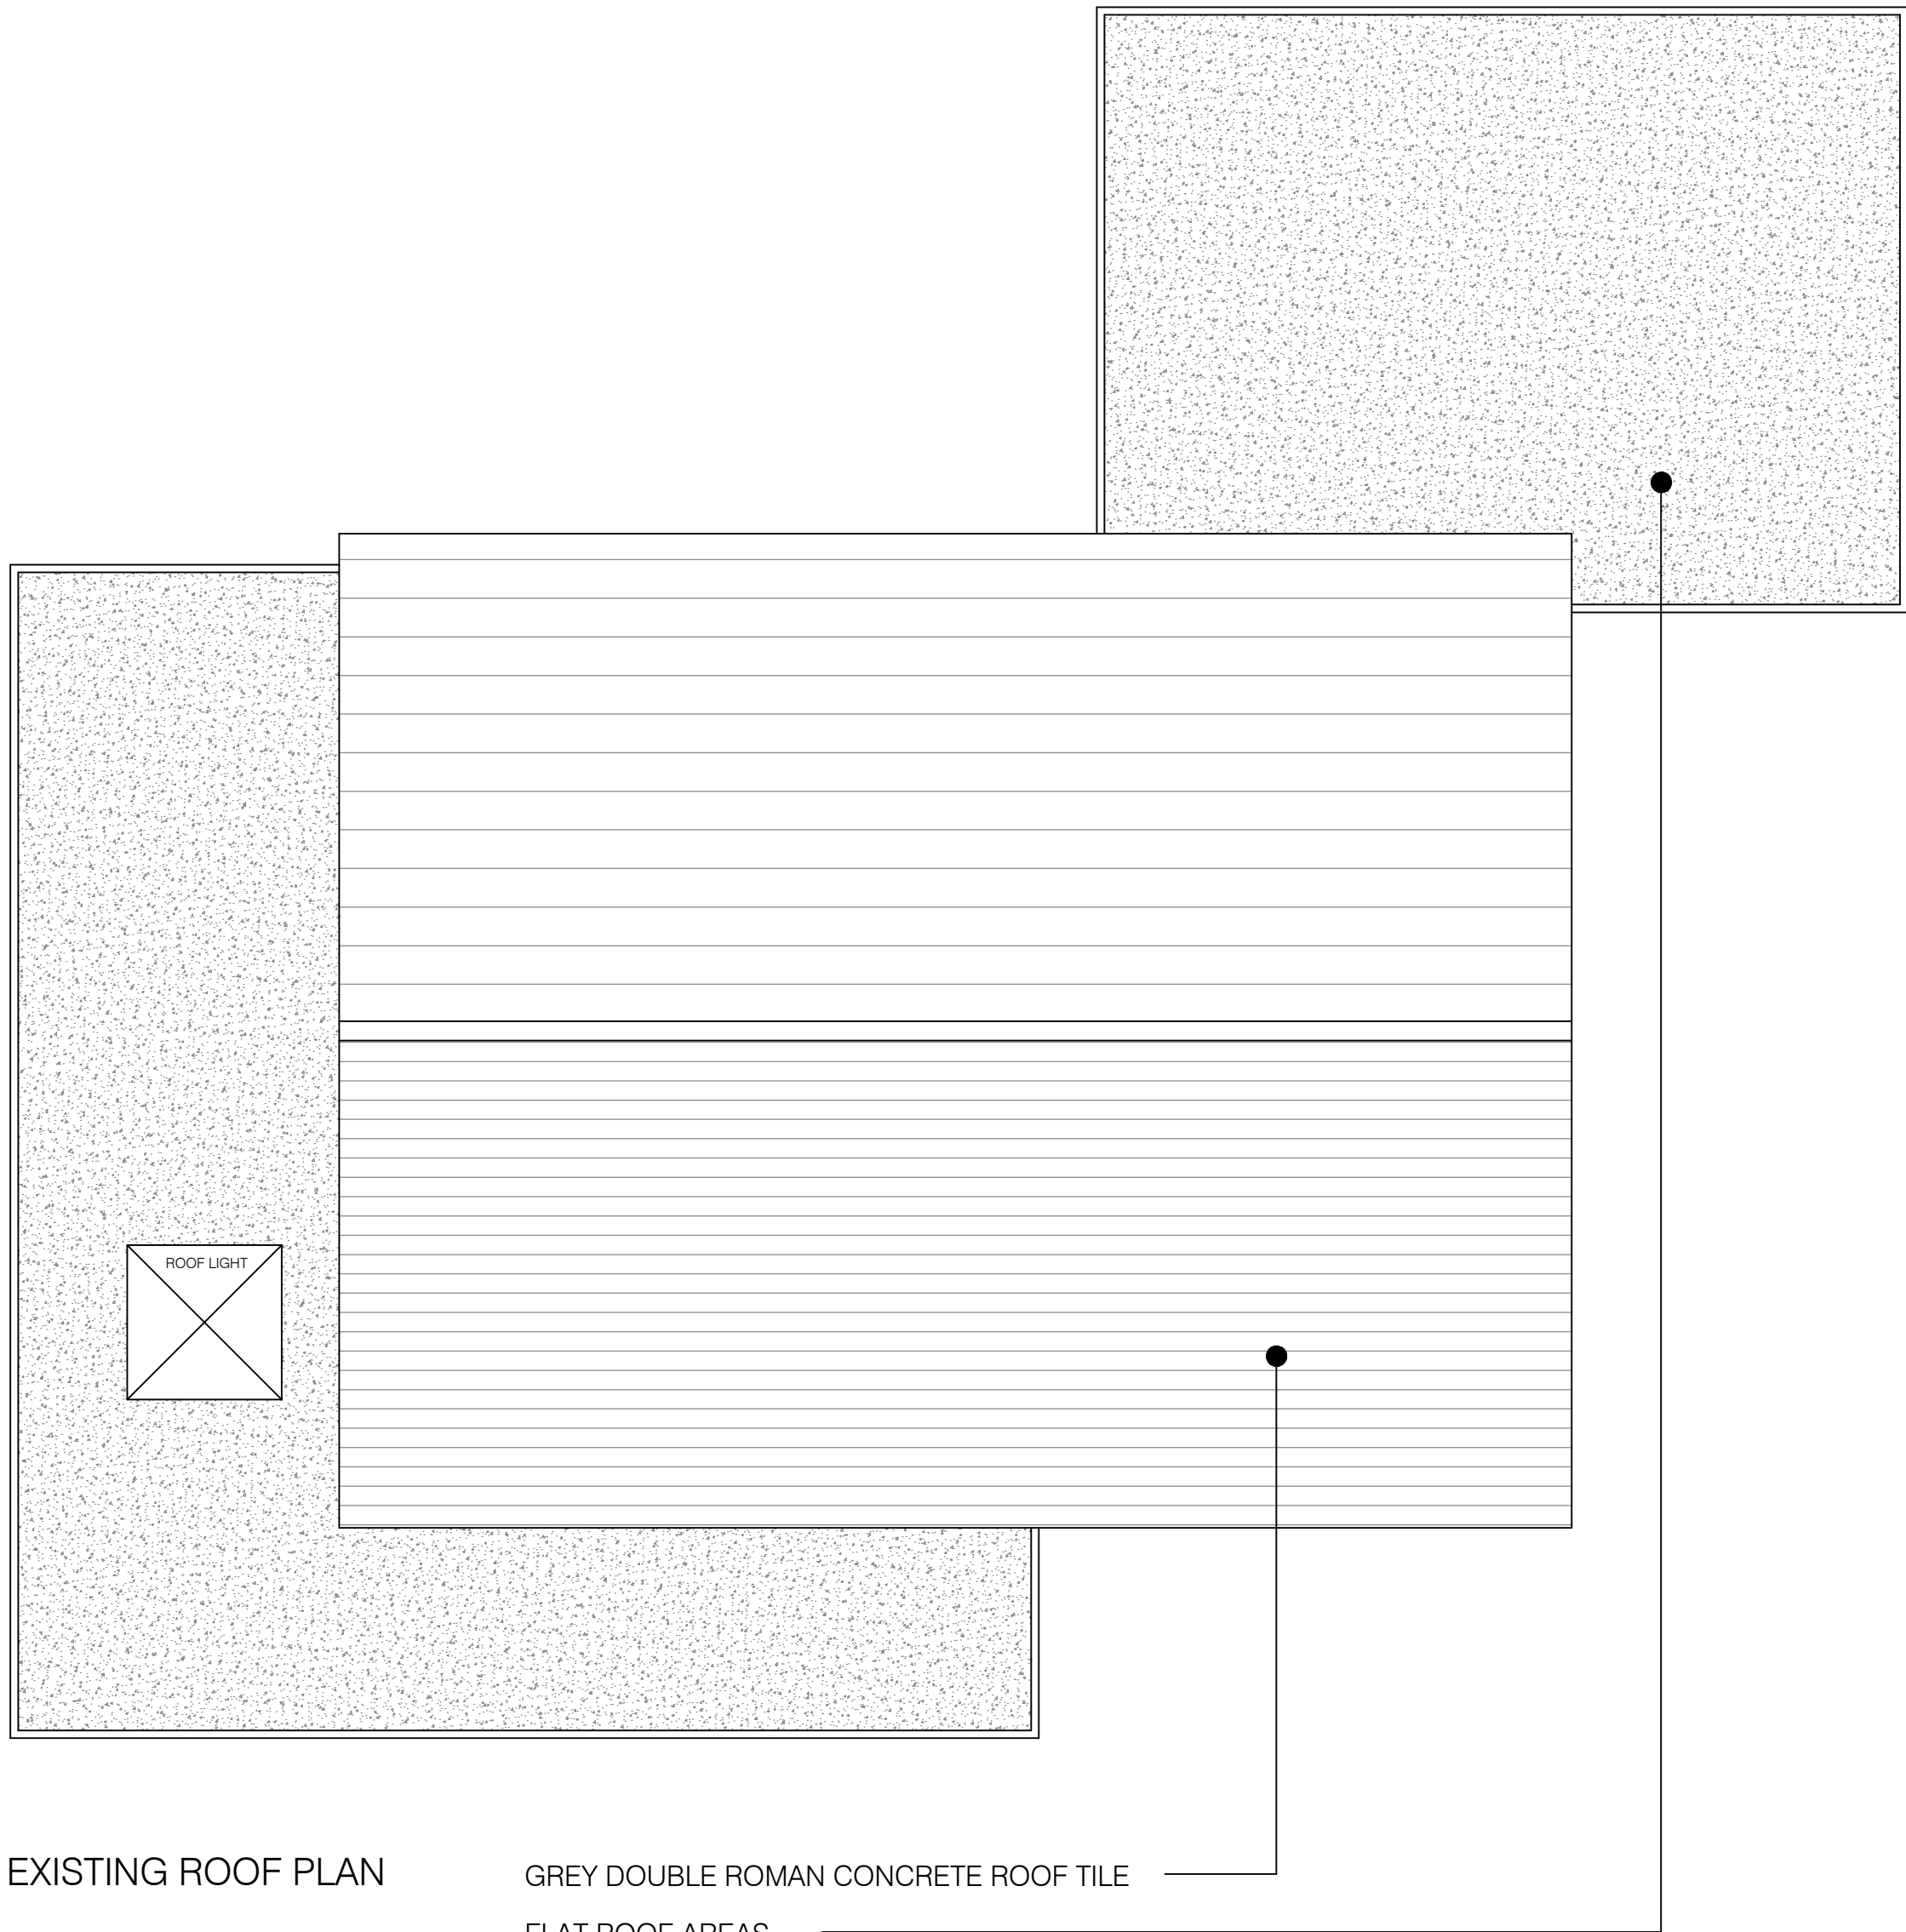

EXISTING ROOF PLAN
SCALE 1/50 ON A3

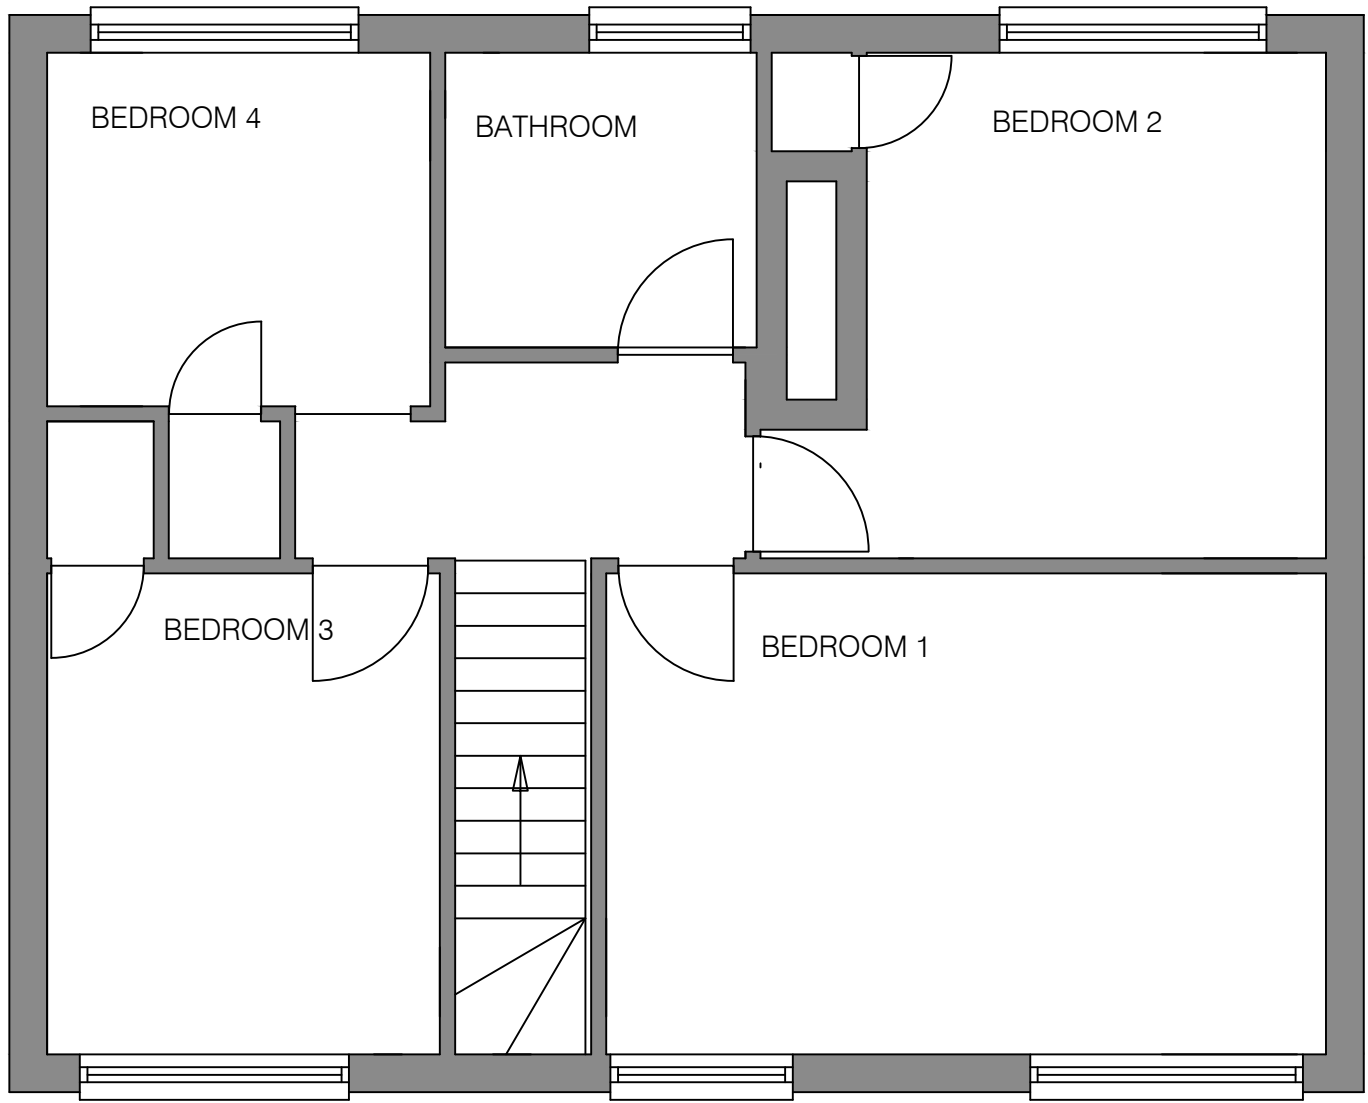

EXISTING FIRST FLOOR PLAN
SCALE 1/50 ON A3

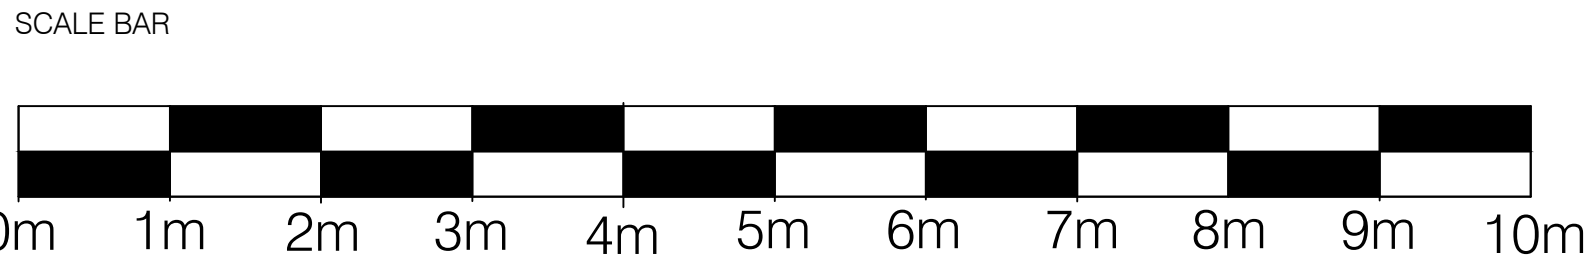

JOB TITLE	18 SQUIRES CLOSE CRAWLEY DOWN EAST SUSSEX RH10 4JQ		DRAWING TITLE		
			EXISTING FLOOR PLANS		
		SCALE	DRAWING NUMBER	REVISION	
		DATE	MAR 2025	PL02 002	-