




EXISTING FRONT ELEVATION
SCALE 1/50 ON A3


- YELLOW FACING BRICK
- SPLASH COURSE
- PAINTED RENDER
- WHITE UPVC WINDOWS
- RED TILE HANGING
- WHITE FASCIA AND SOFFIT
- WHITE SQUARE GUTTER AND DOWNPIPES
- GREY DOUBLE ROMAN CONCRETE ROOF TILE

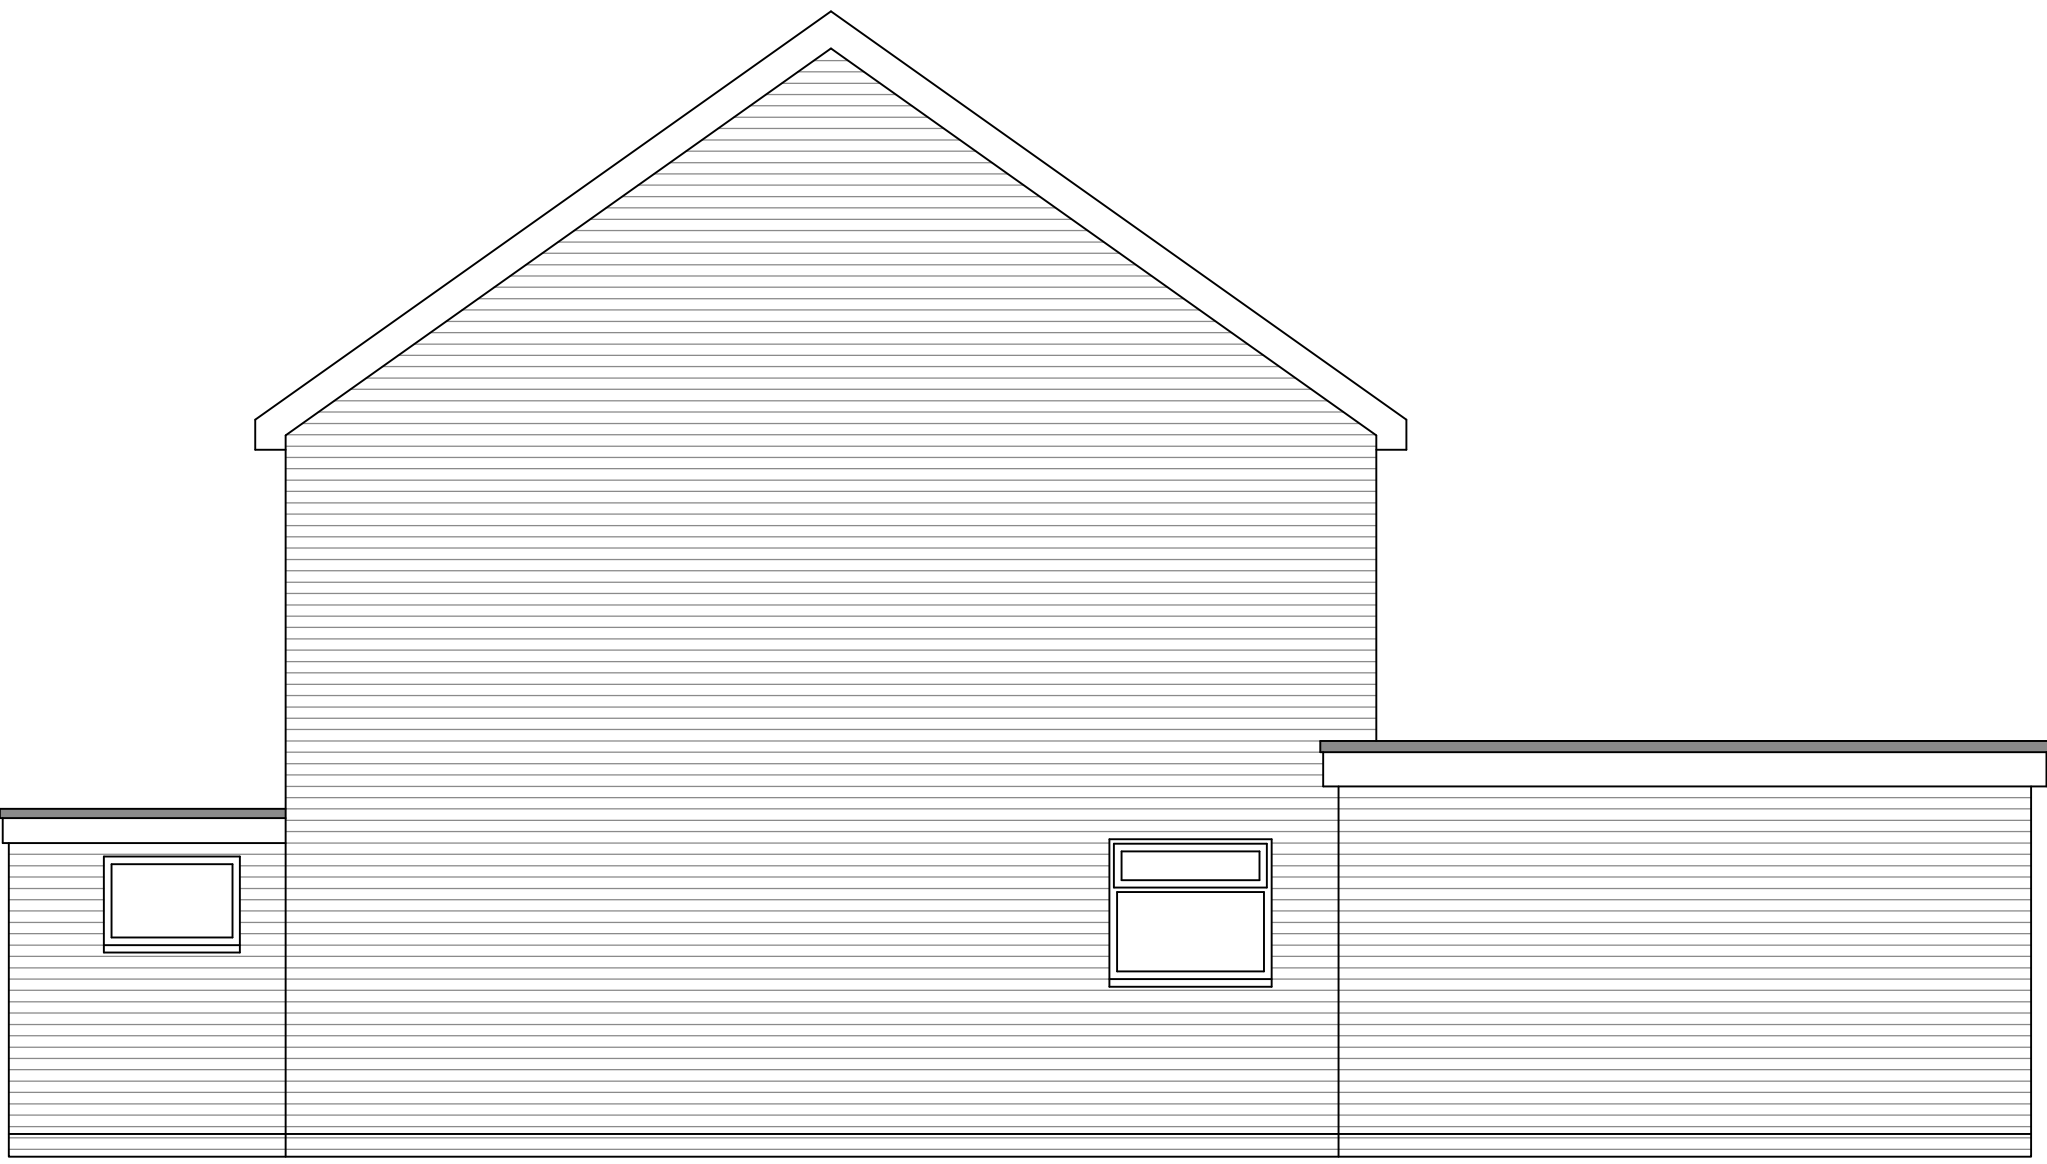


EXISTING SIDE ELEVATION
SCALE 1/50 ON A3



EXISTING REAR ELEVATION
SCALE 1/50 ON A3

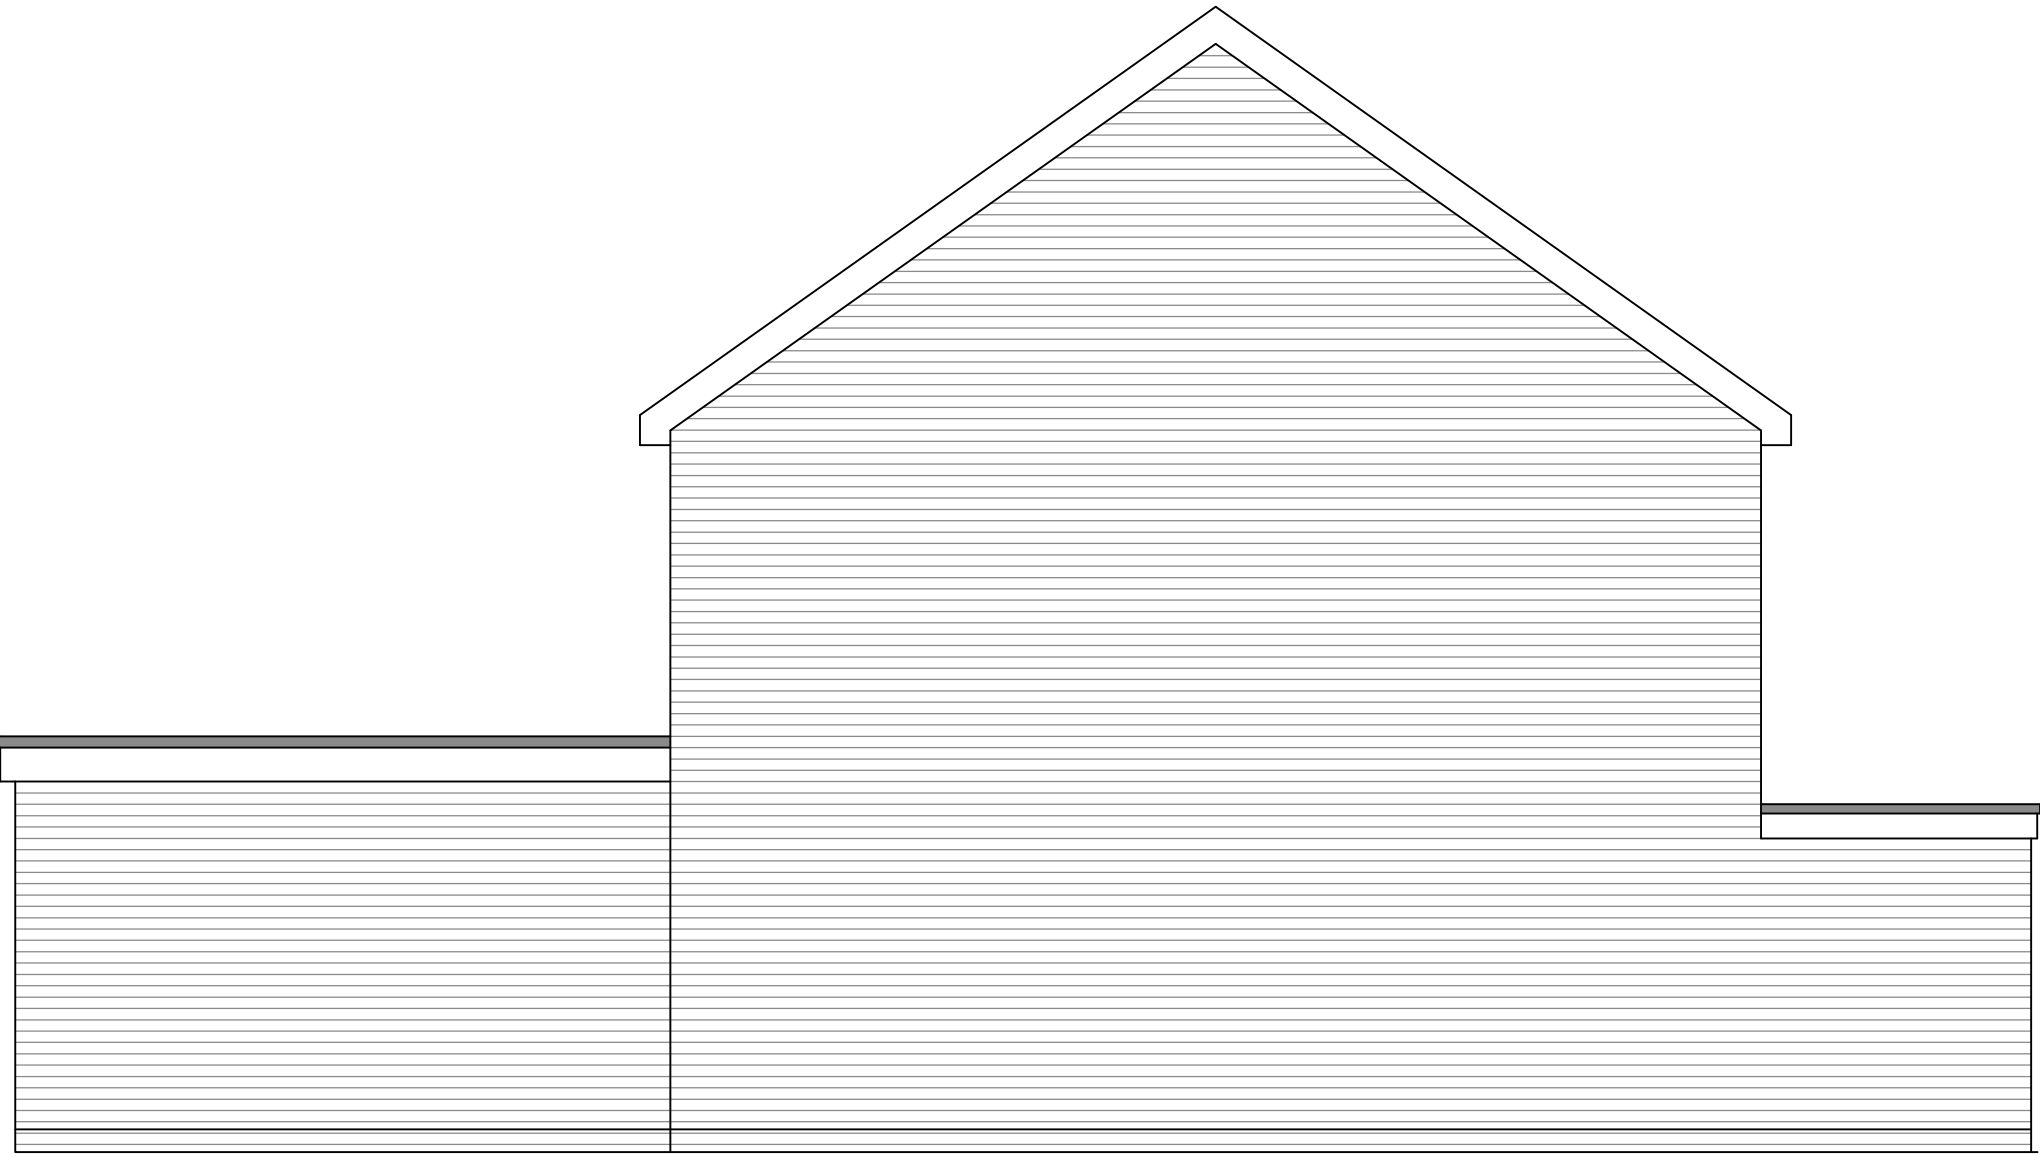

EXISTING SIDE ELEVATION
SCALE 1/50 ON A3

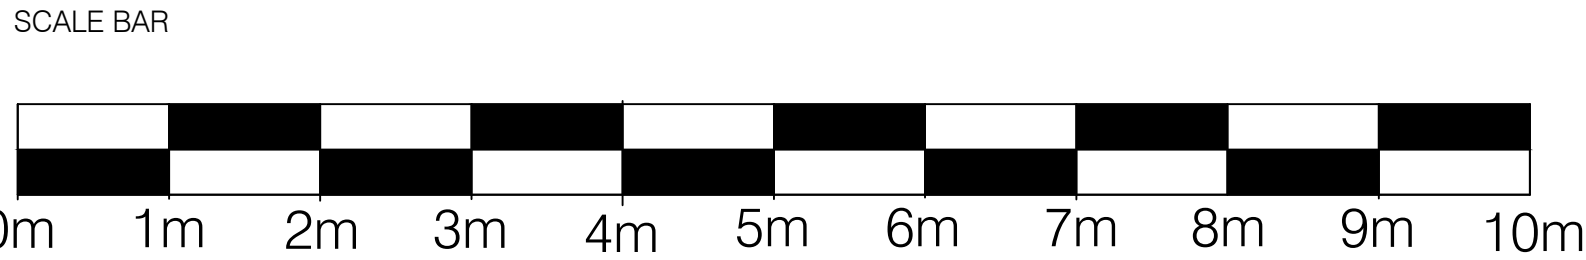

JOB TITLE		DRAWING TITLE	
18 SQUIRES CLOSE CRAWLEY DOWN EAST SUSSEX RH10 4JQ		EXISTING ELEVATIONS	
SCALE	DRAWING NUMBER	REVISION	
DATE	MAR 2025	PL02 001	1