





Existing Front Elevation
Scale 1:100

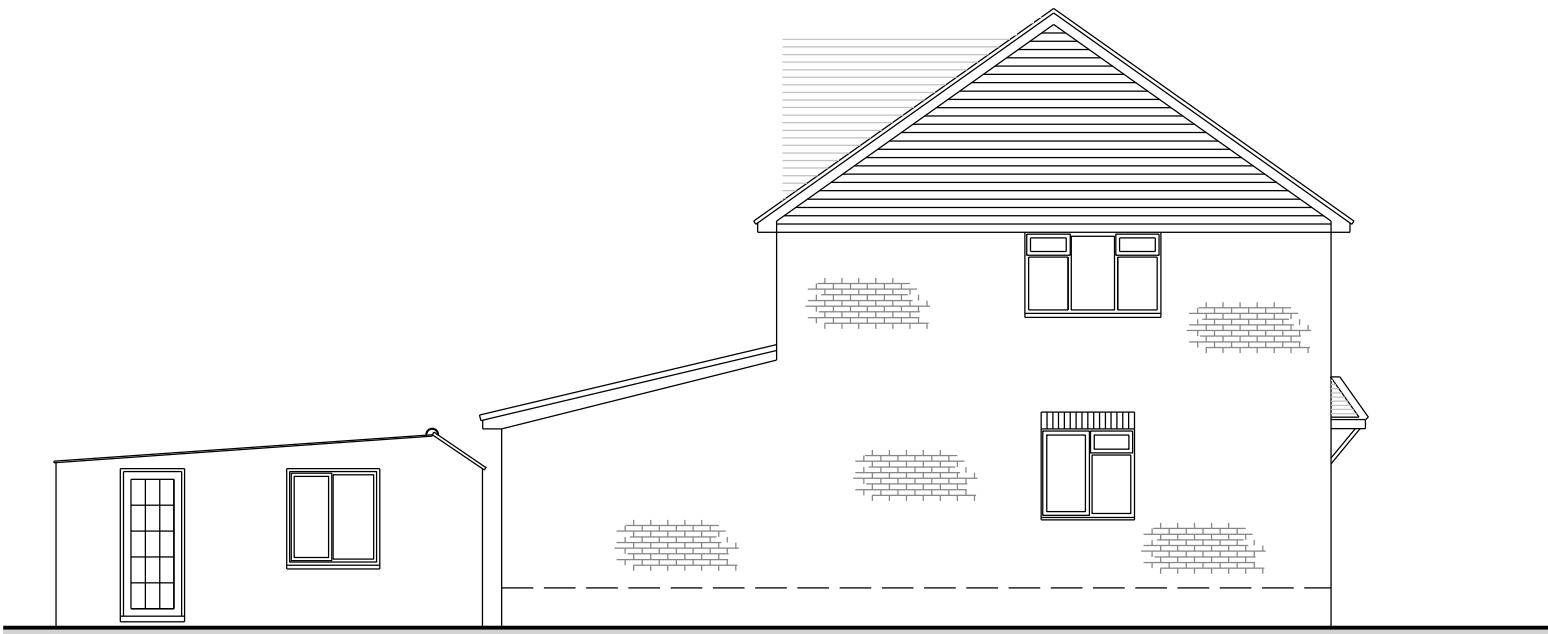


Existing Side Elevation
Scale 1:100



Existing Rear Elevation
Scale 1:100

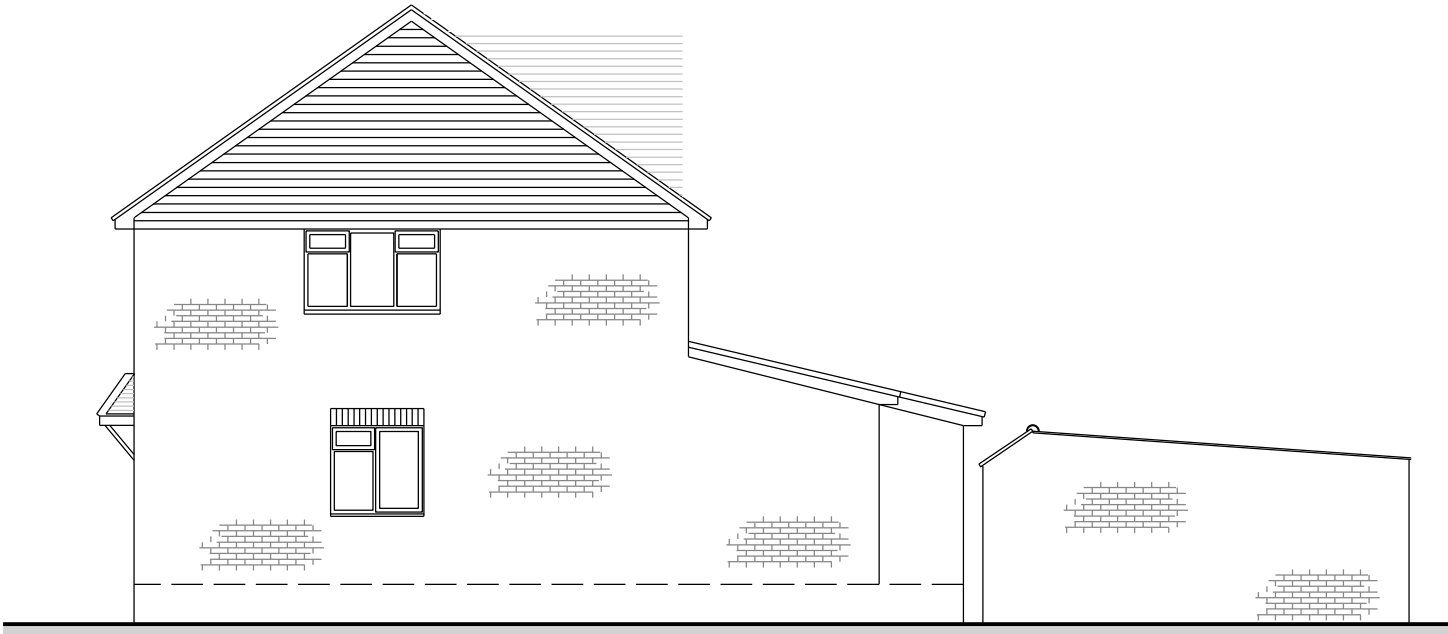

Existing Side Elevation
Scale 1:100

 

Client Mr & Mrs Sawyer	Title Proposed Porch to Front Elevation & Garage Extension Existing Elevations	Drawn By	Date 16/01/25
		Drawing Number JBD/RH19/1NB/053	Rev A