



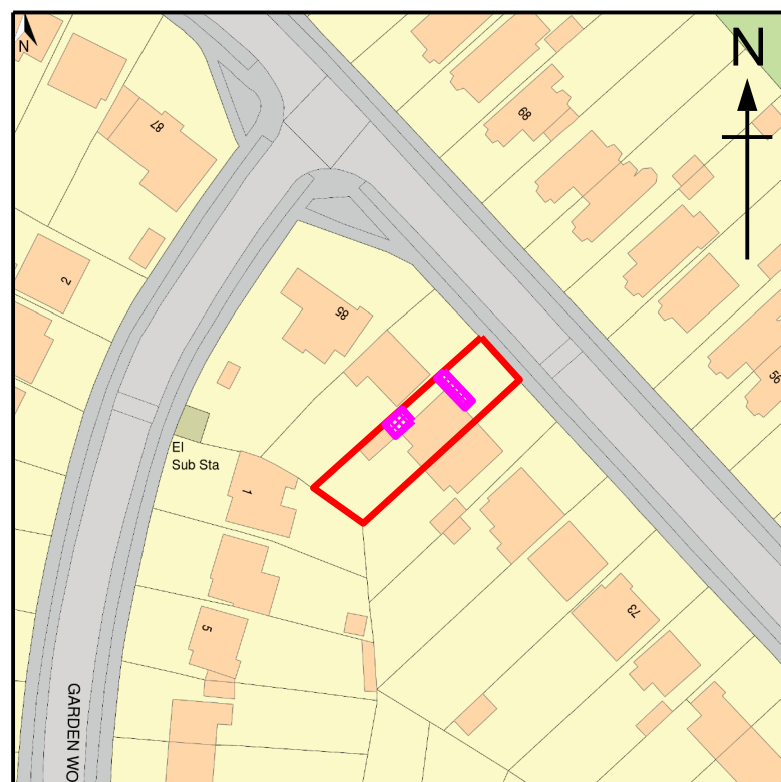

0 5 10 25 50

Location Plan

SCALE 1:1250

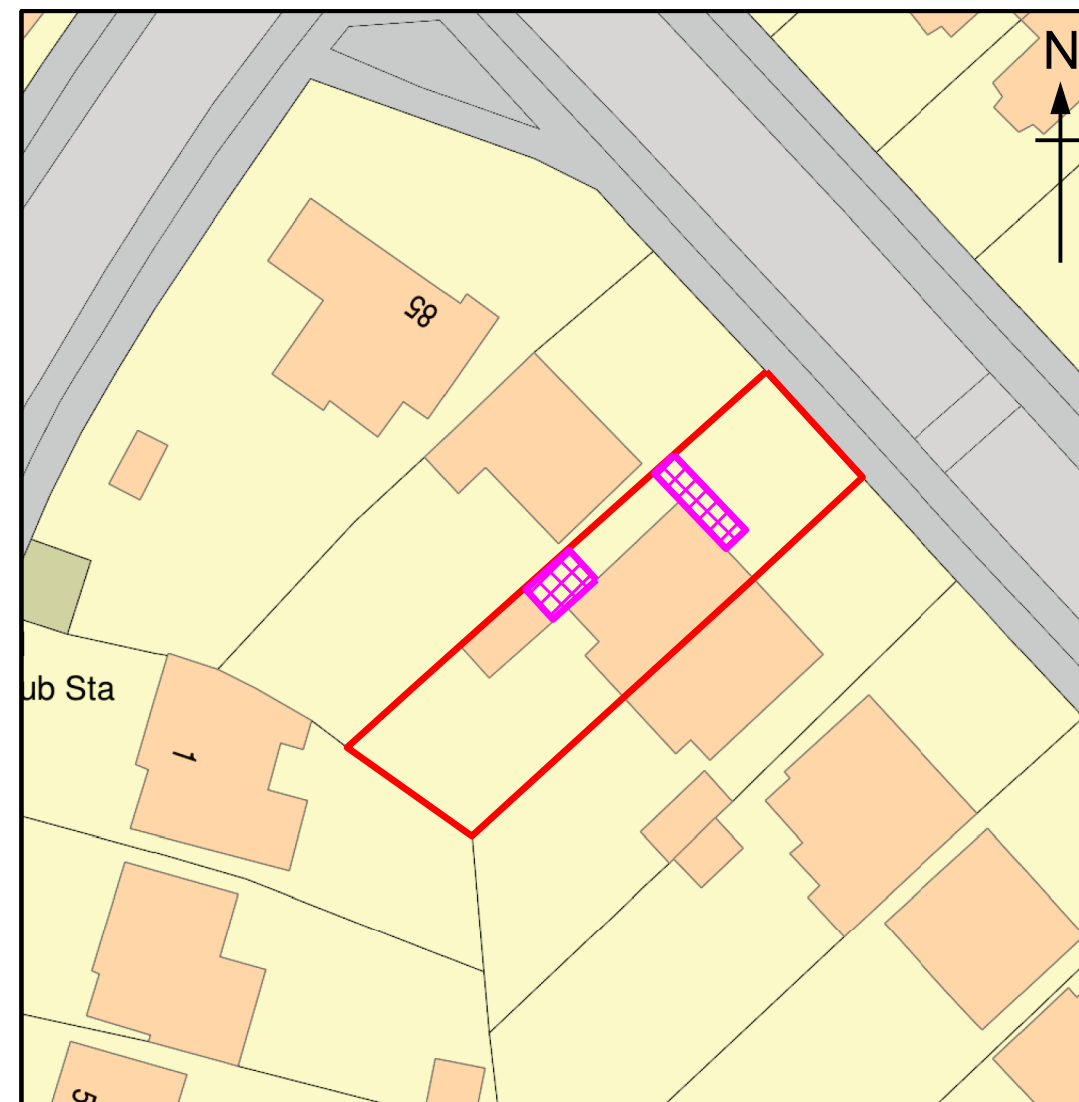

2 4 10 20

Proposed Block Plan

SCALE 1:500

Client
Mr & Mrs Sawyer

Title
81 Heathcote Drive,
East Grinstead,
West Sussex,
RH19 1NB

Title
Proposed Porch to Front Elevation
& Garage Extension
Location & Block Plan

Drawn By

Drawing Number

JBD/RH19/1NB/052

Date

16/01/25

Rev

A