



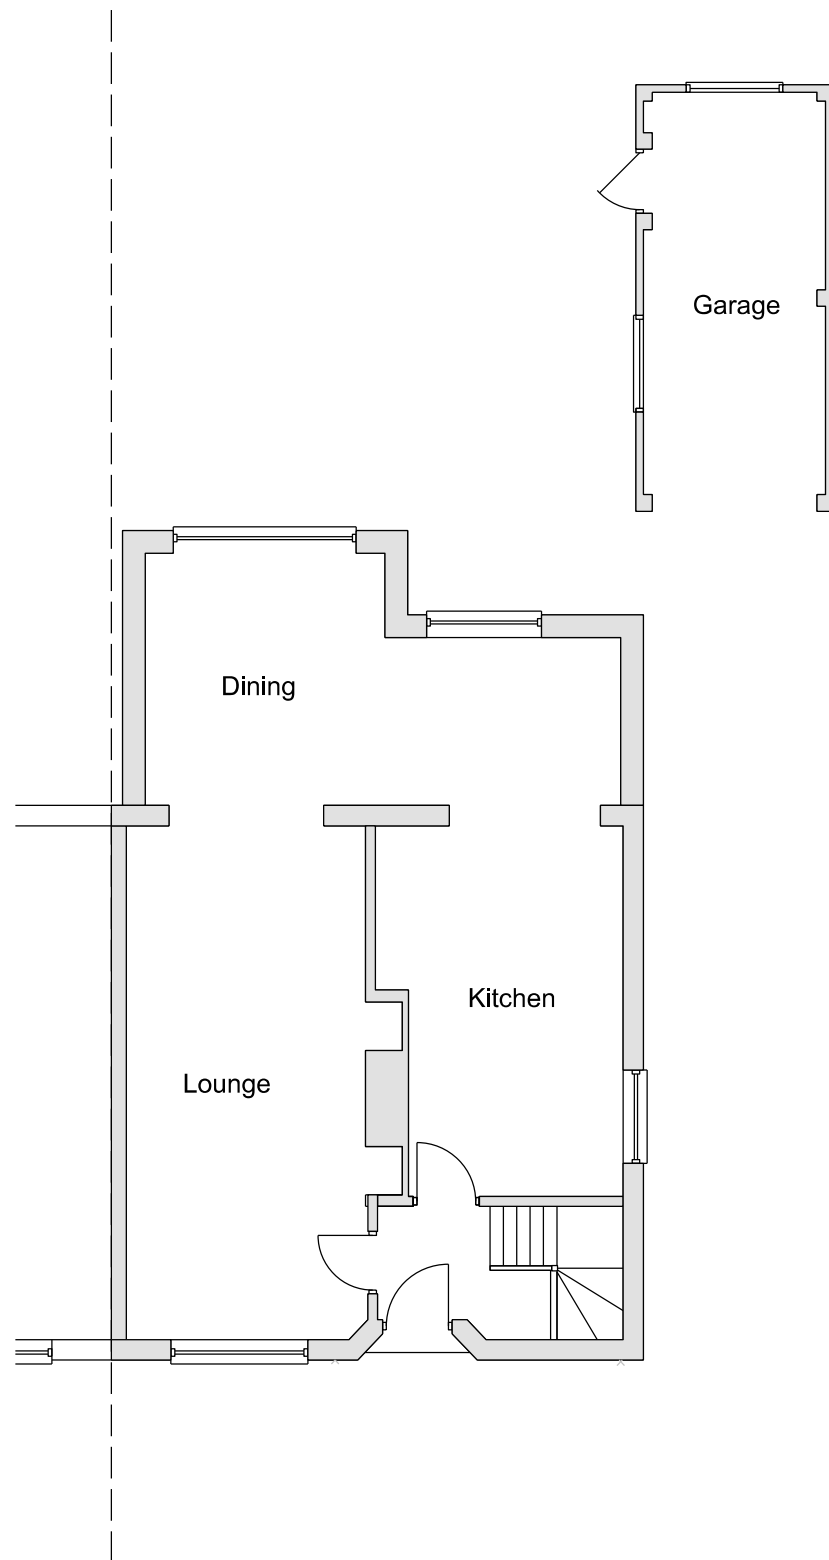

Existing Ground Floor Plan

Scale 1:100

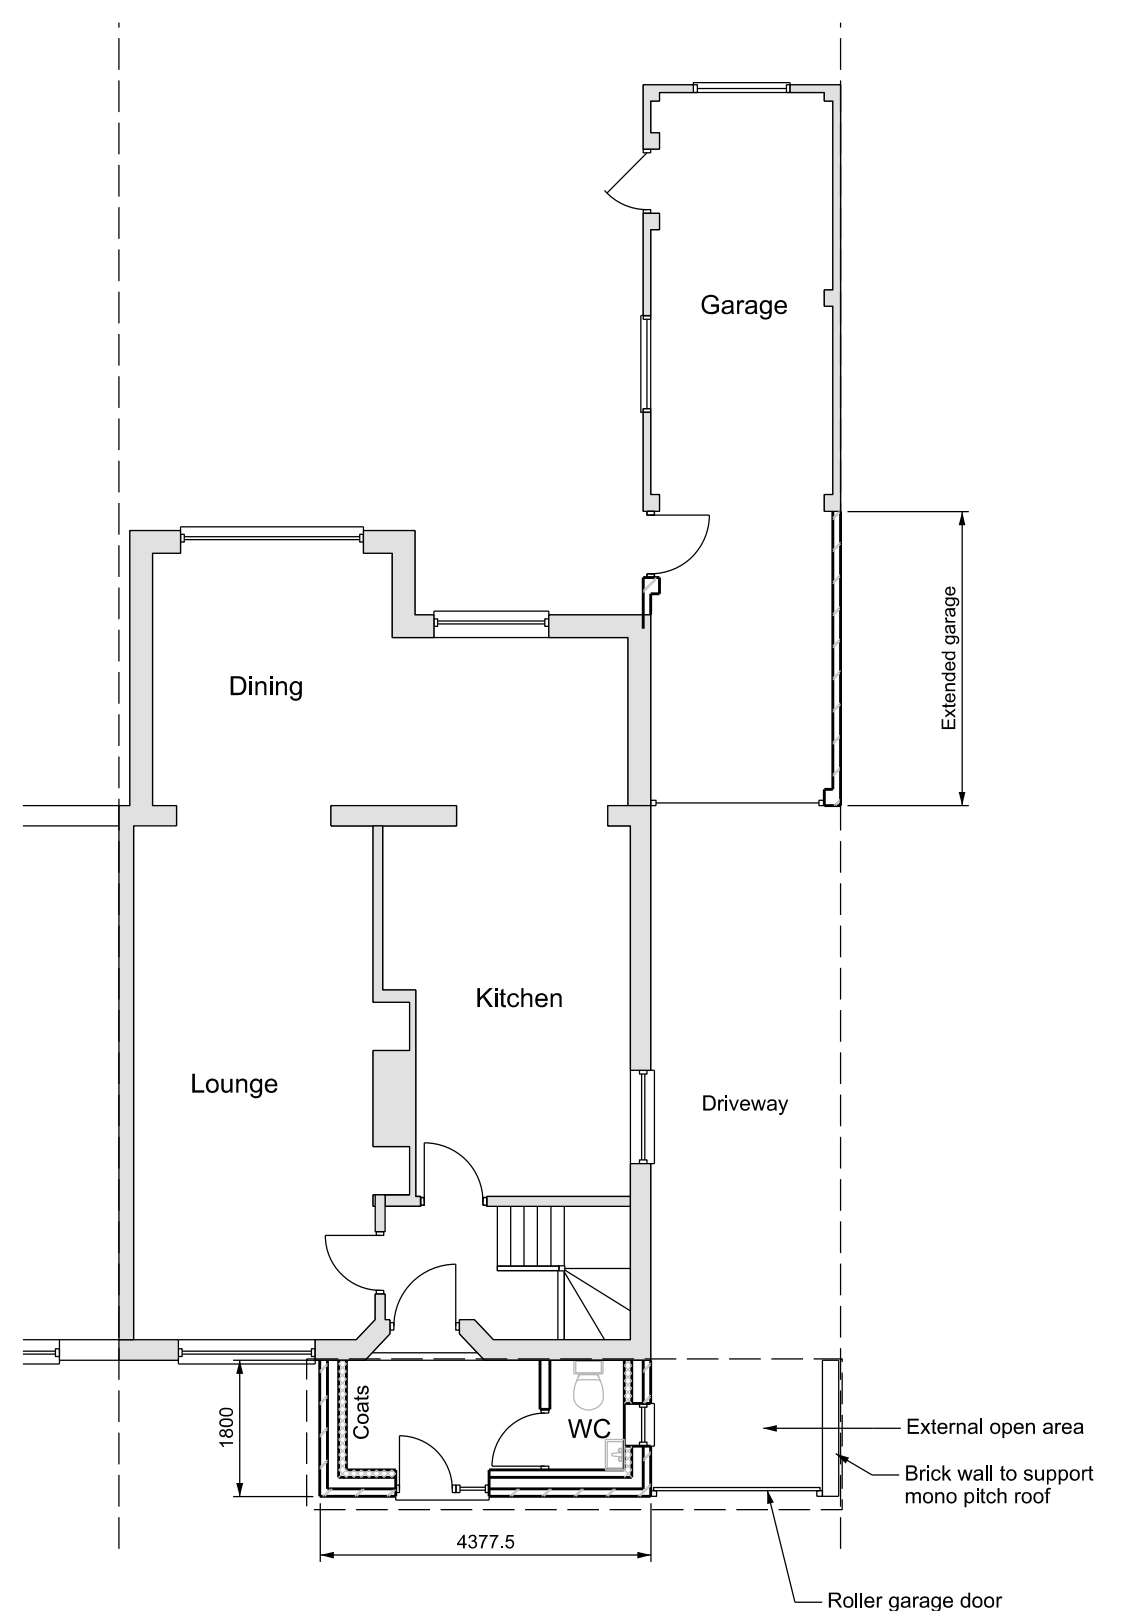

Proposed Ground Floor Plan

Scale 1:100



Client Mr & Mrs Sawyer

Title
81 Heathcote Drive,
East Grinstead,
West Sussex,
RH19 1NX

Title
Proposed Porch to Front Elevation
& Garage Extension

Existing & Proposed Plans

Drawn By

Drawing Number
JBD/RH19/5AT/051

Date
16/01/25

Rev
A