





Proposed Front Elevation
Scale 1:100

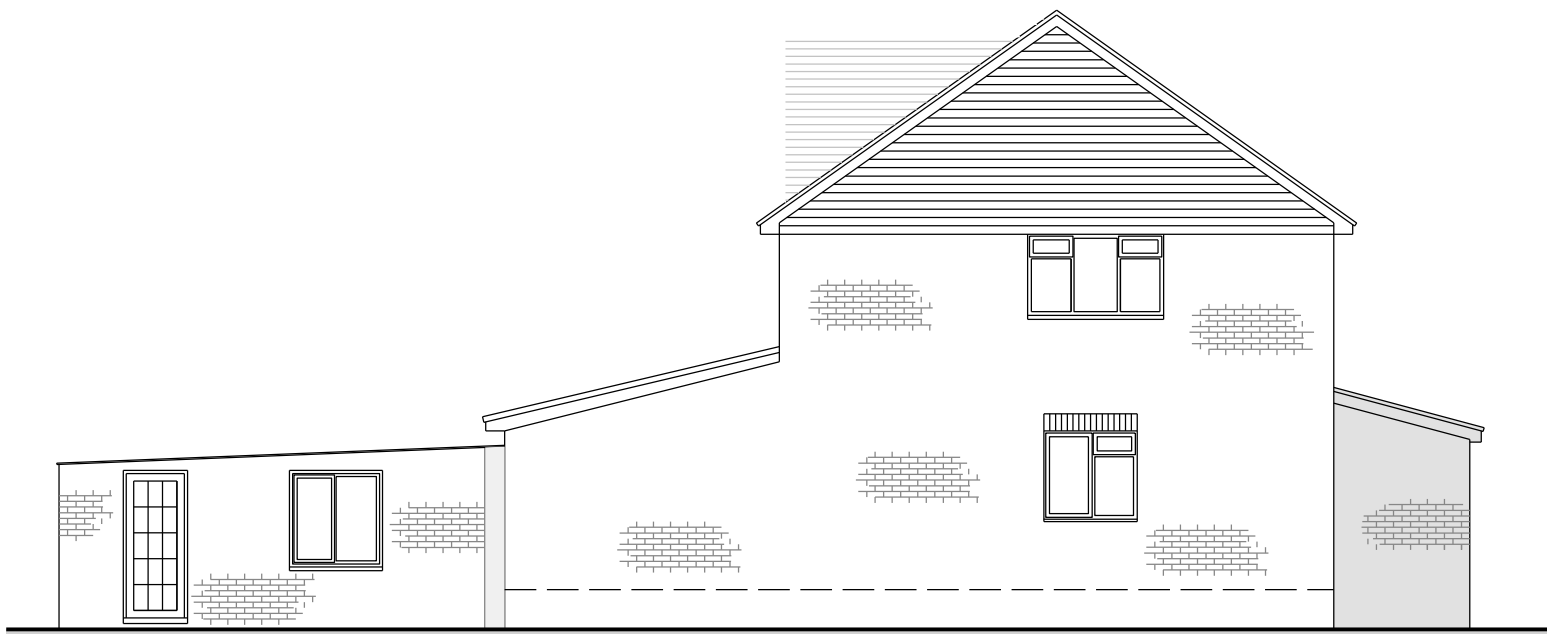


Proposed Side Elevation
Scale 1:100



Proposed Rear Elevation
Scale 1:100

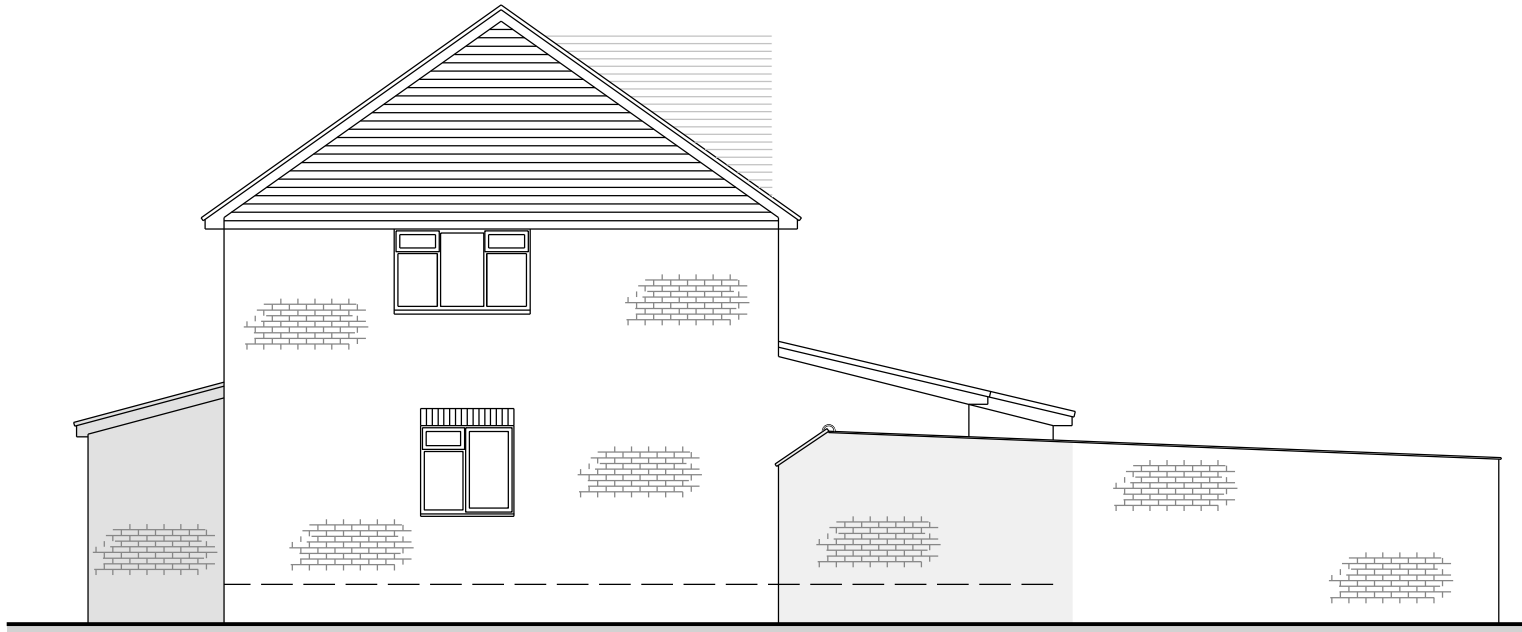

Proposed Side Elevation
Scale 1:100

 

Client	Mr & Mrs Sawyer	Title	Drawn By	Date	
Title	81 Heathcote Drive, East Grinstead, West Sussex, RH19 1NB		Proposed Porch to Front Elevation & Garage Extension Proposed Elevations		16/01/25
				Drawing Number	Rev
			JBD/RH19/1NB/052	A	