


PROPOSED FLOOR PLANS

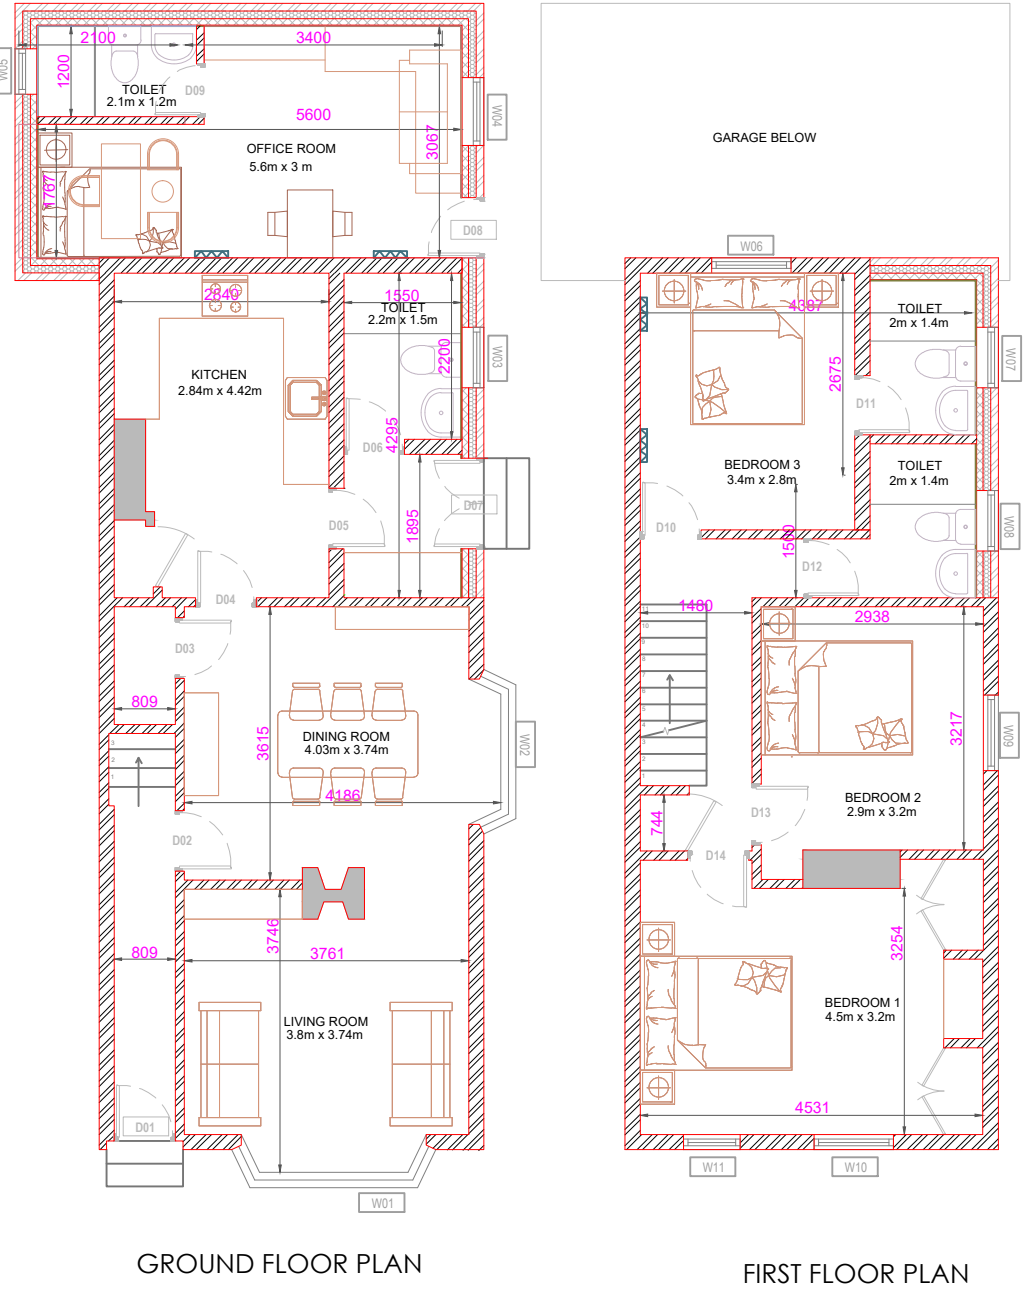

PROPOSED ELEVATIONS




GENERAL NOTES:

- ALL MEASUREMENTS TO BE CHECKED ON SITE & NOT BE SCALED FROM THIS DRAWING.
- ALL WORKS TO MEET LOCAL AUTHORITY'S SET STANDARDS.
- THE CONTRACTOR IS RESPONSIBLE FOR THE VERIFICATION OF ALL DIMENSIONS ON SITE AND SHALL INFORM THE CONTRACT ADMINISTRATOR OF ANY DISCREPANCIES.
- DO NOT SCALE FROM THIS DRAWING. USE FIGURE DIMENSIONS ONLY.
- ALL FURNITURE SHOWN IN DRAWINGS IS FOR ILLUSTRATION PURPOSES ONLY.

REVISIONS	
R1	
R2	
R3	
R4	
R5	

PAGE NO :
02

DRAWN BY: ZEHRRA	CHECKED BY: ZANEENA	PROJECT NO. 045FLN
DIMENSION: MM	SCALE: 1:100	DWG NO: FLN/DWG/002
DATE: 04-09-2024	DATE OF ISSUE: 26-11-2024	ARCHITECTS SIGN:
DWG NAME PROPOSED FLOOR PLANS & ELEVATIONS		

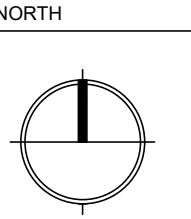

PROJECT:
FRANKLYN RESIDENCE

TITLE: PROPOSED DRAWINGS

This design and drawing is the sole property of ZAHN ARCHITECTURE+DESIGN . It shall not be copied, printed or transmitted in full or part by others without obtaining prior permission from the architects.