



NOTE:
THE PROPOSED GLAZING ARRANGEMENT FOR THE PROPOSED EXTENSION EXCEEDS
THE 'STANDARD' 25% SET BY THE BUILDING REGULATIONS. THE EXCESS GLAZING MAY BE JUSTIFIED
BY U-VALUE UPGRADES (INSULATION, GLAZING ETC.) THROUGHOUT BACKED UP WITH SAP CALCULATIONS.

 

NOTE:
DO NOT SCALE FROM THIS DRAWING.

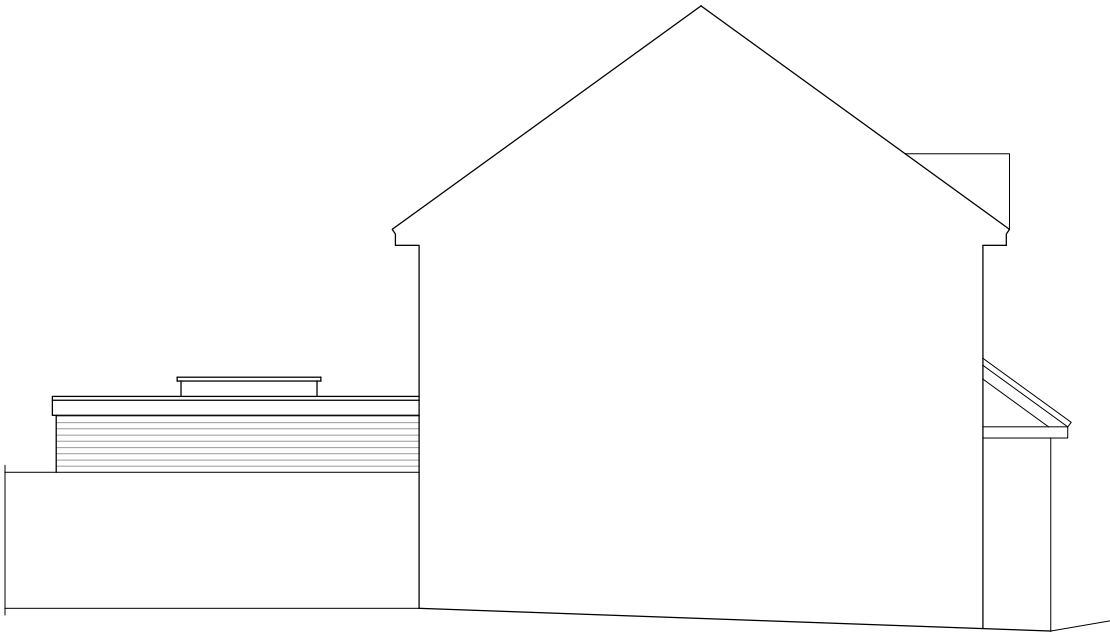


SIDE ELEVATION-PROPOSED
(NORTH-EAST)




SIDE ELEVATION-PROPOSED
(SOUTH-WEST)

WHITE UPVC WINDOWS
TO MATCH EXISTING
BRICK TO MATCH EXISTING

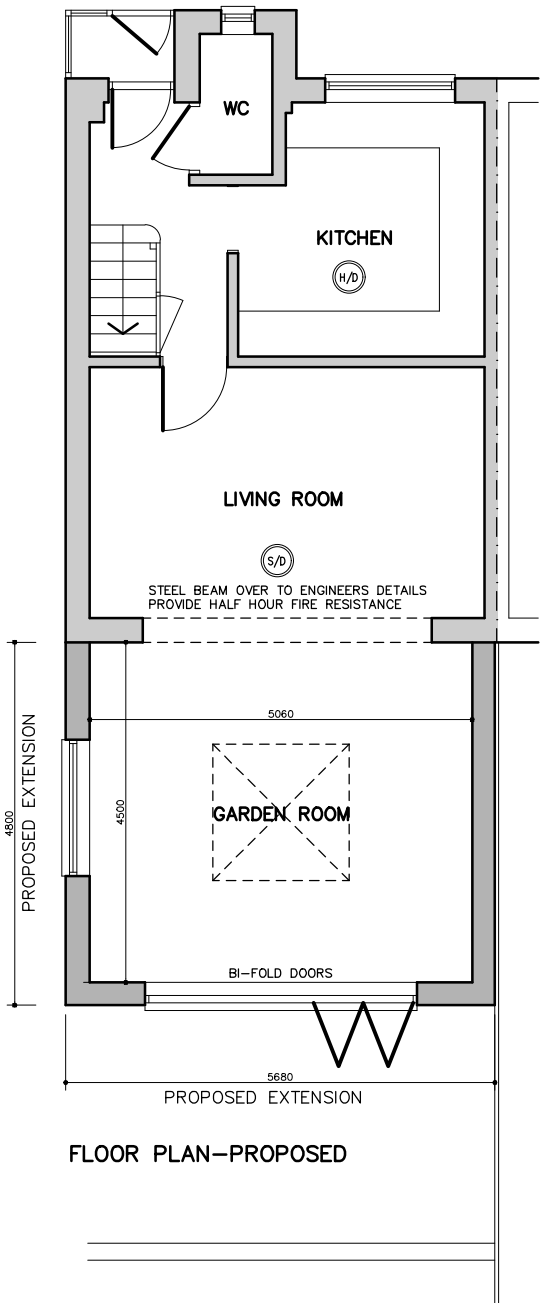

FLOOR PLAN-PROPOSED

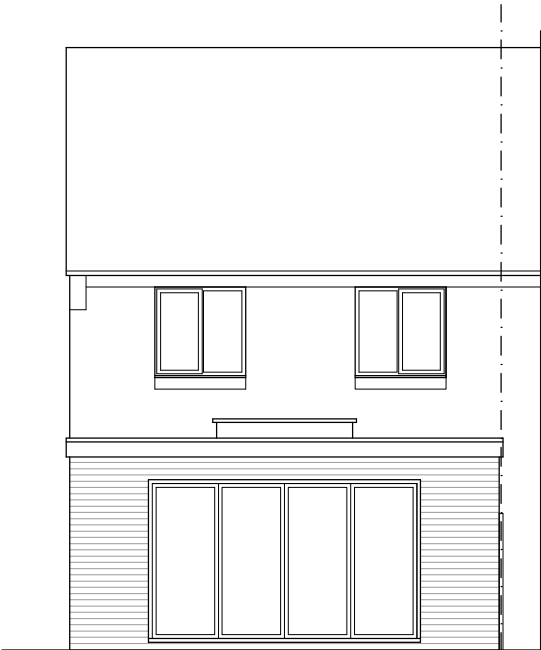

REAR ELEVATION-PROPOSED
(SOUTH-EAST)

NOTE:
MATERIAL FINISHES TO MATCH EXISTING WHERE APPLICABLE

REV.A-WINDOW/DOOR MODS 21/05/2026

FOR MR & MRS GREEN		
SITE 16 ST. MARTIN CLOSE, HANDCROSS, WEST SUSSEX. RH17 6DW		
TITLE PROPOSED EXTENSION & ALTERATIONS PROPOSED GROUND FLOOR PLAN & ELEVATIONS		
SCALE 1:100 @ A3	DRAWN AH 07/25	DRAWING NO. 03 REV A