


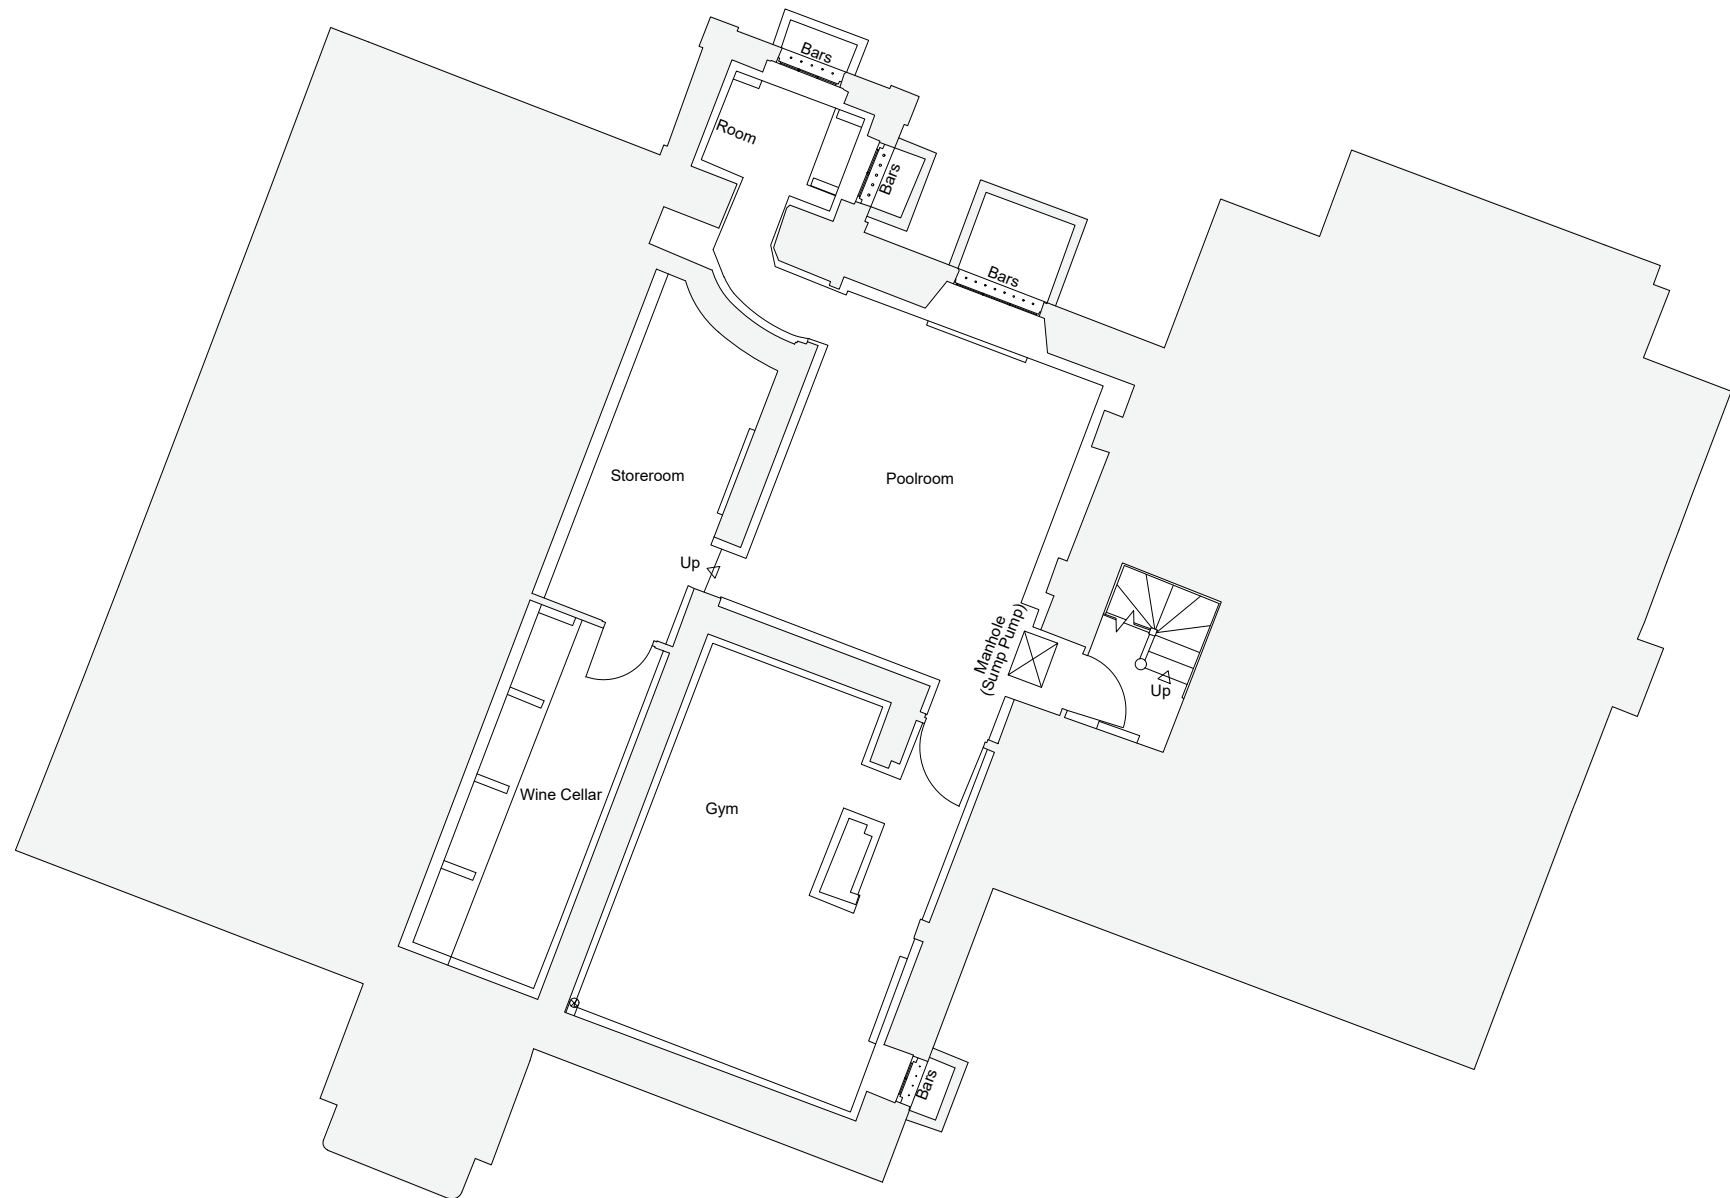


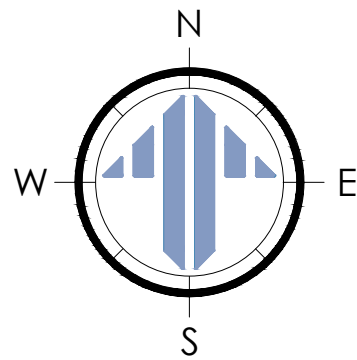


BASEMENT PLAN  
SCALE @ 1:100 ON AN A1 SHEET

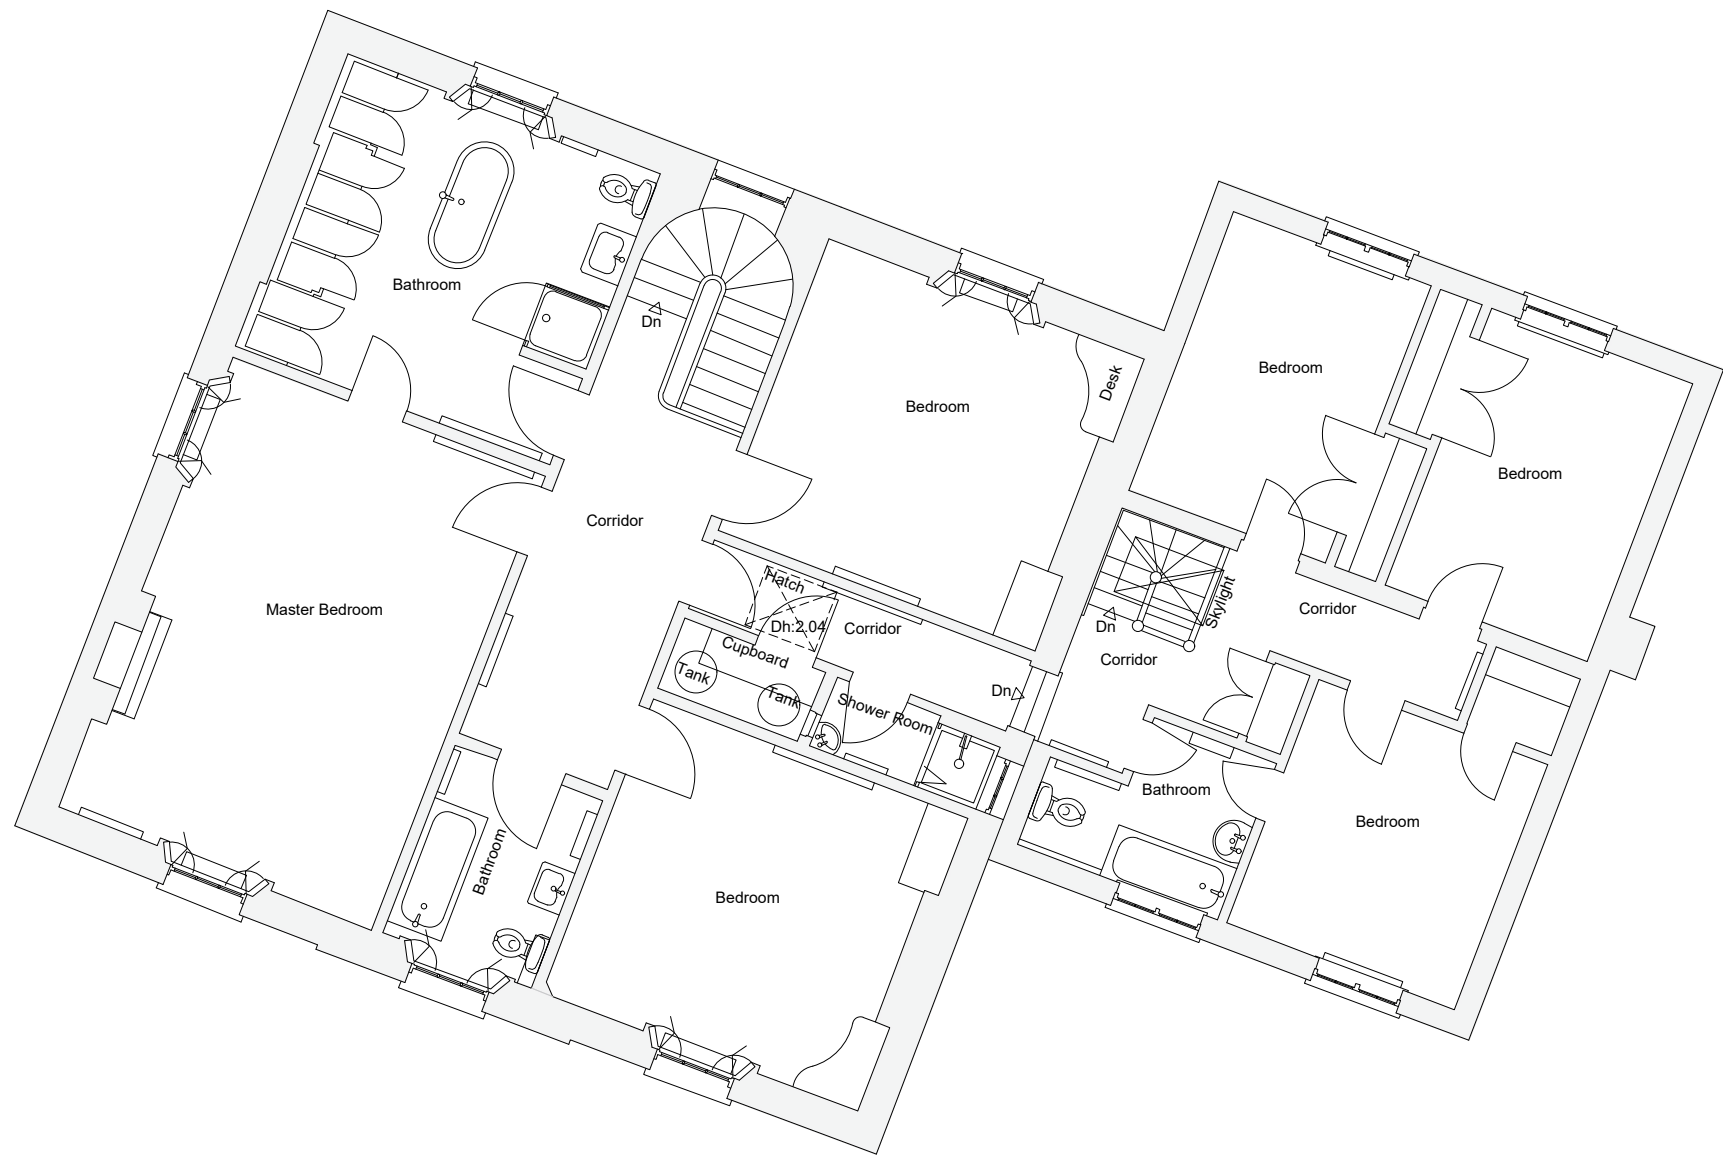


FIRST FLOOR PLAN  
SCALE @ 1:100 ON AN A1 SHEET

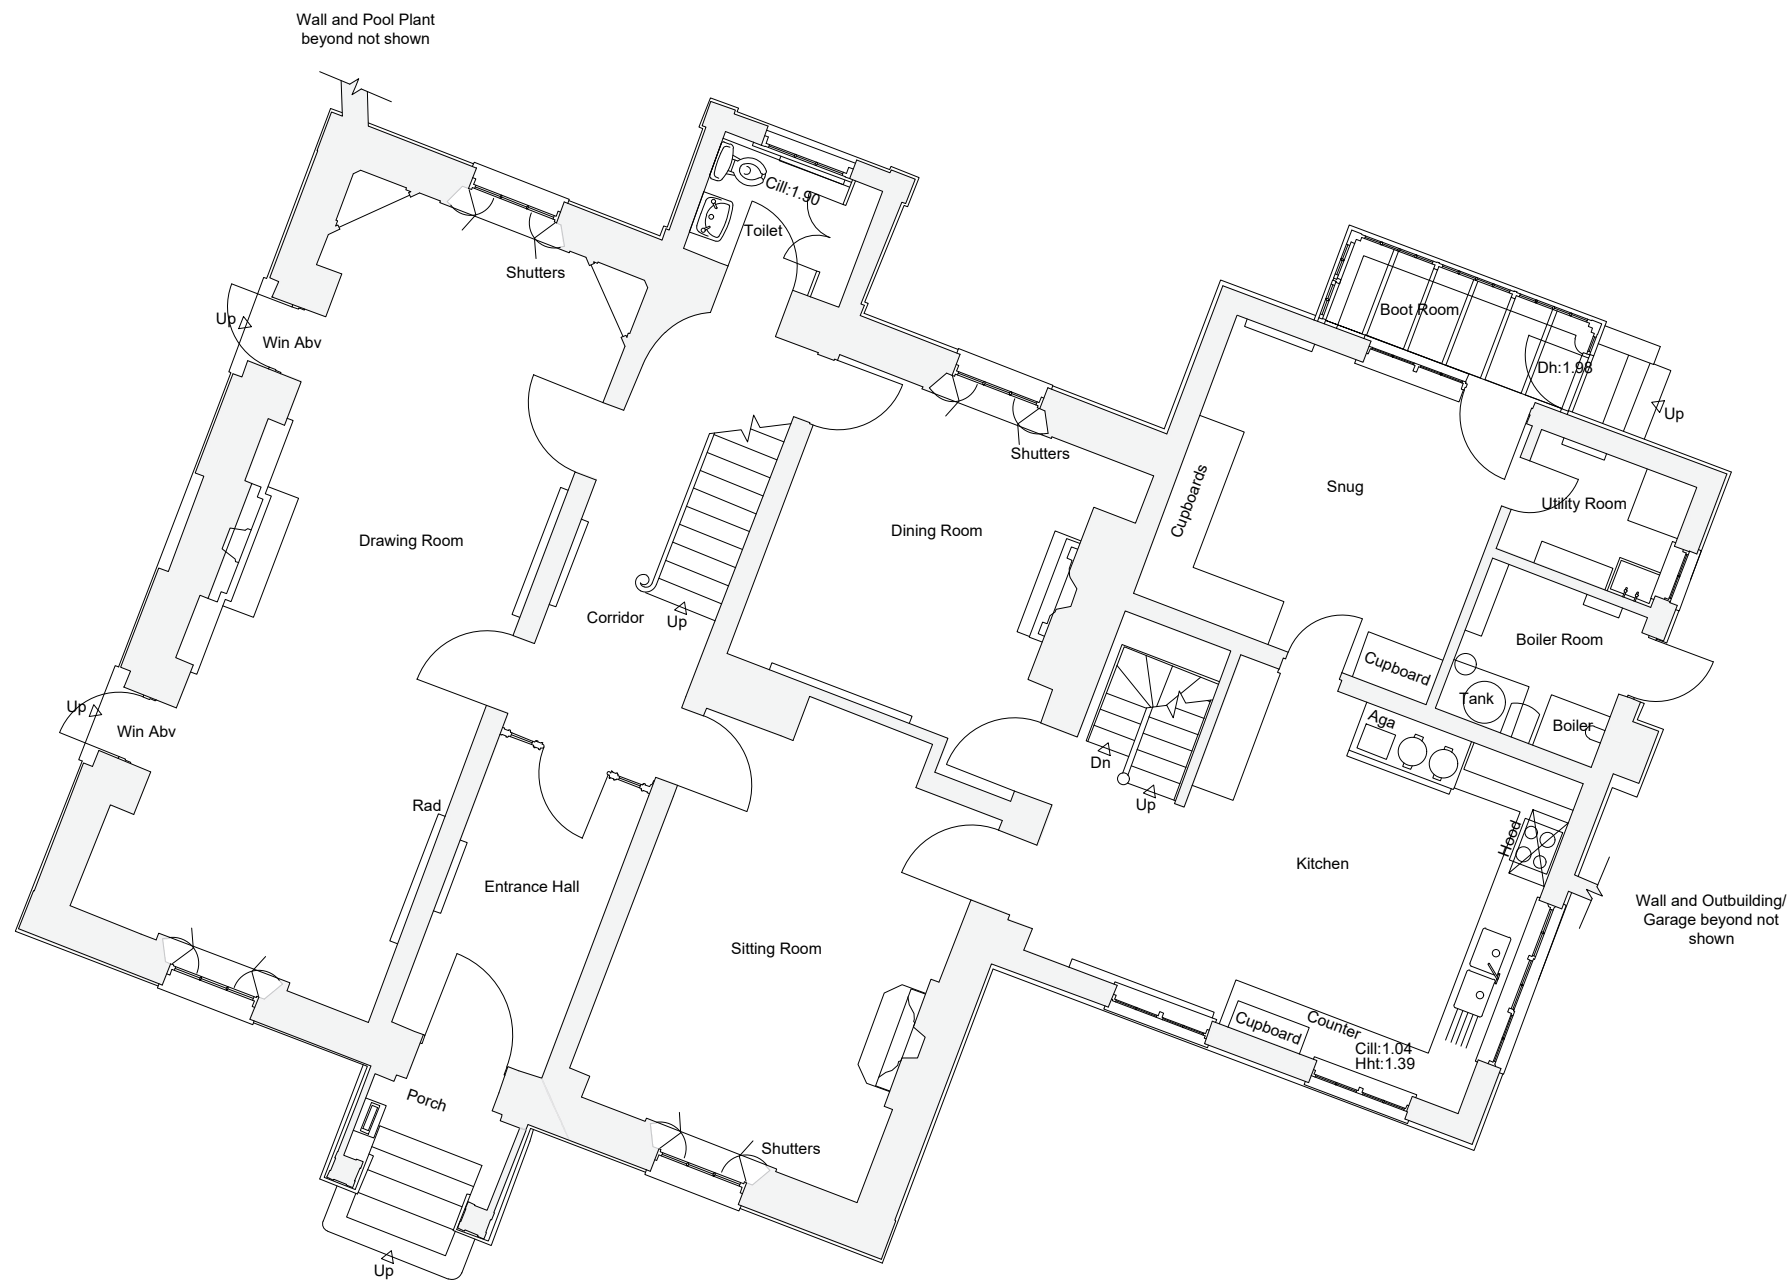

GROUND FLOOR PLAN  
SCALE @ 1:100 ON AN A1 SHEET

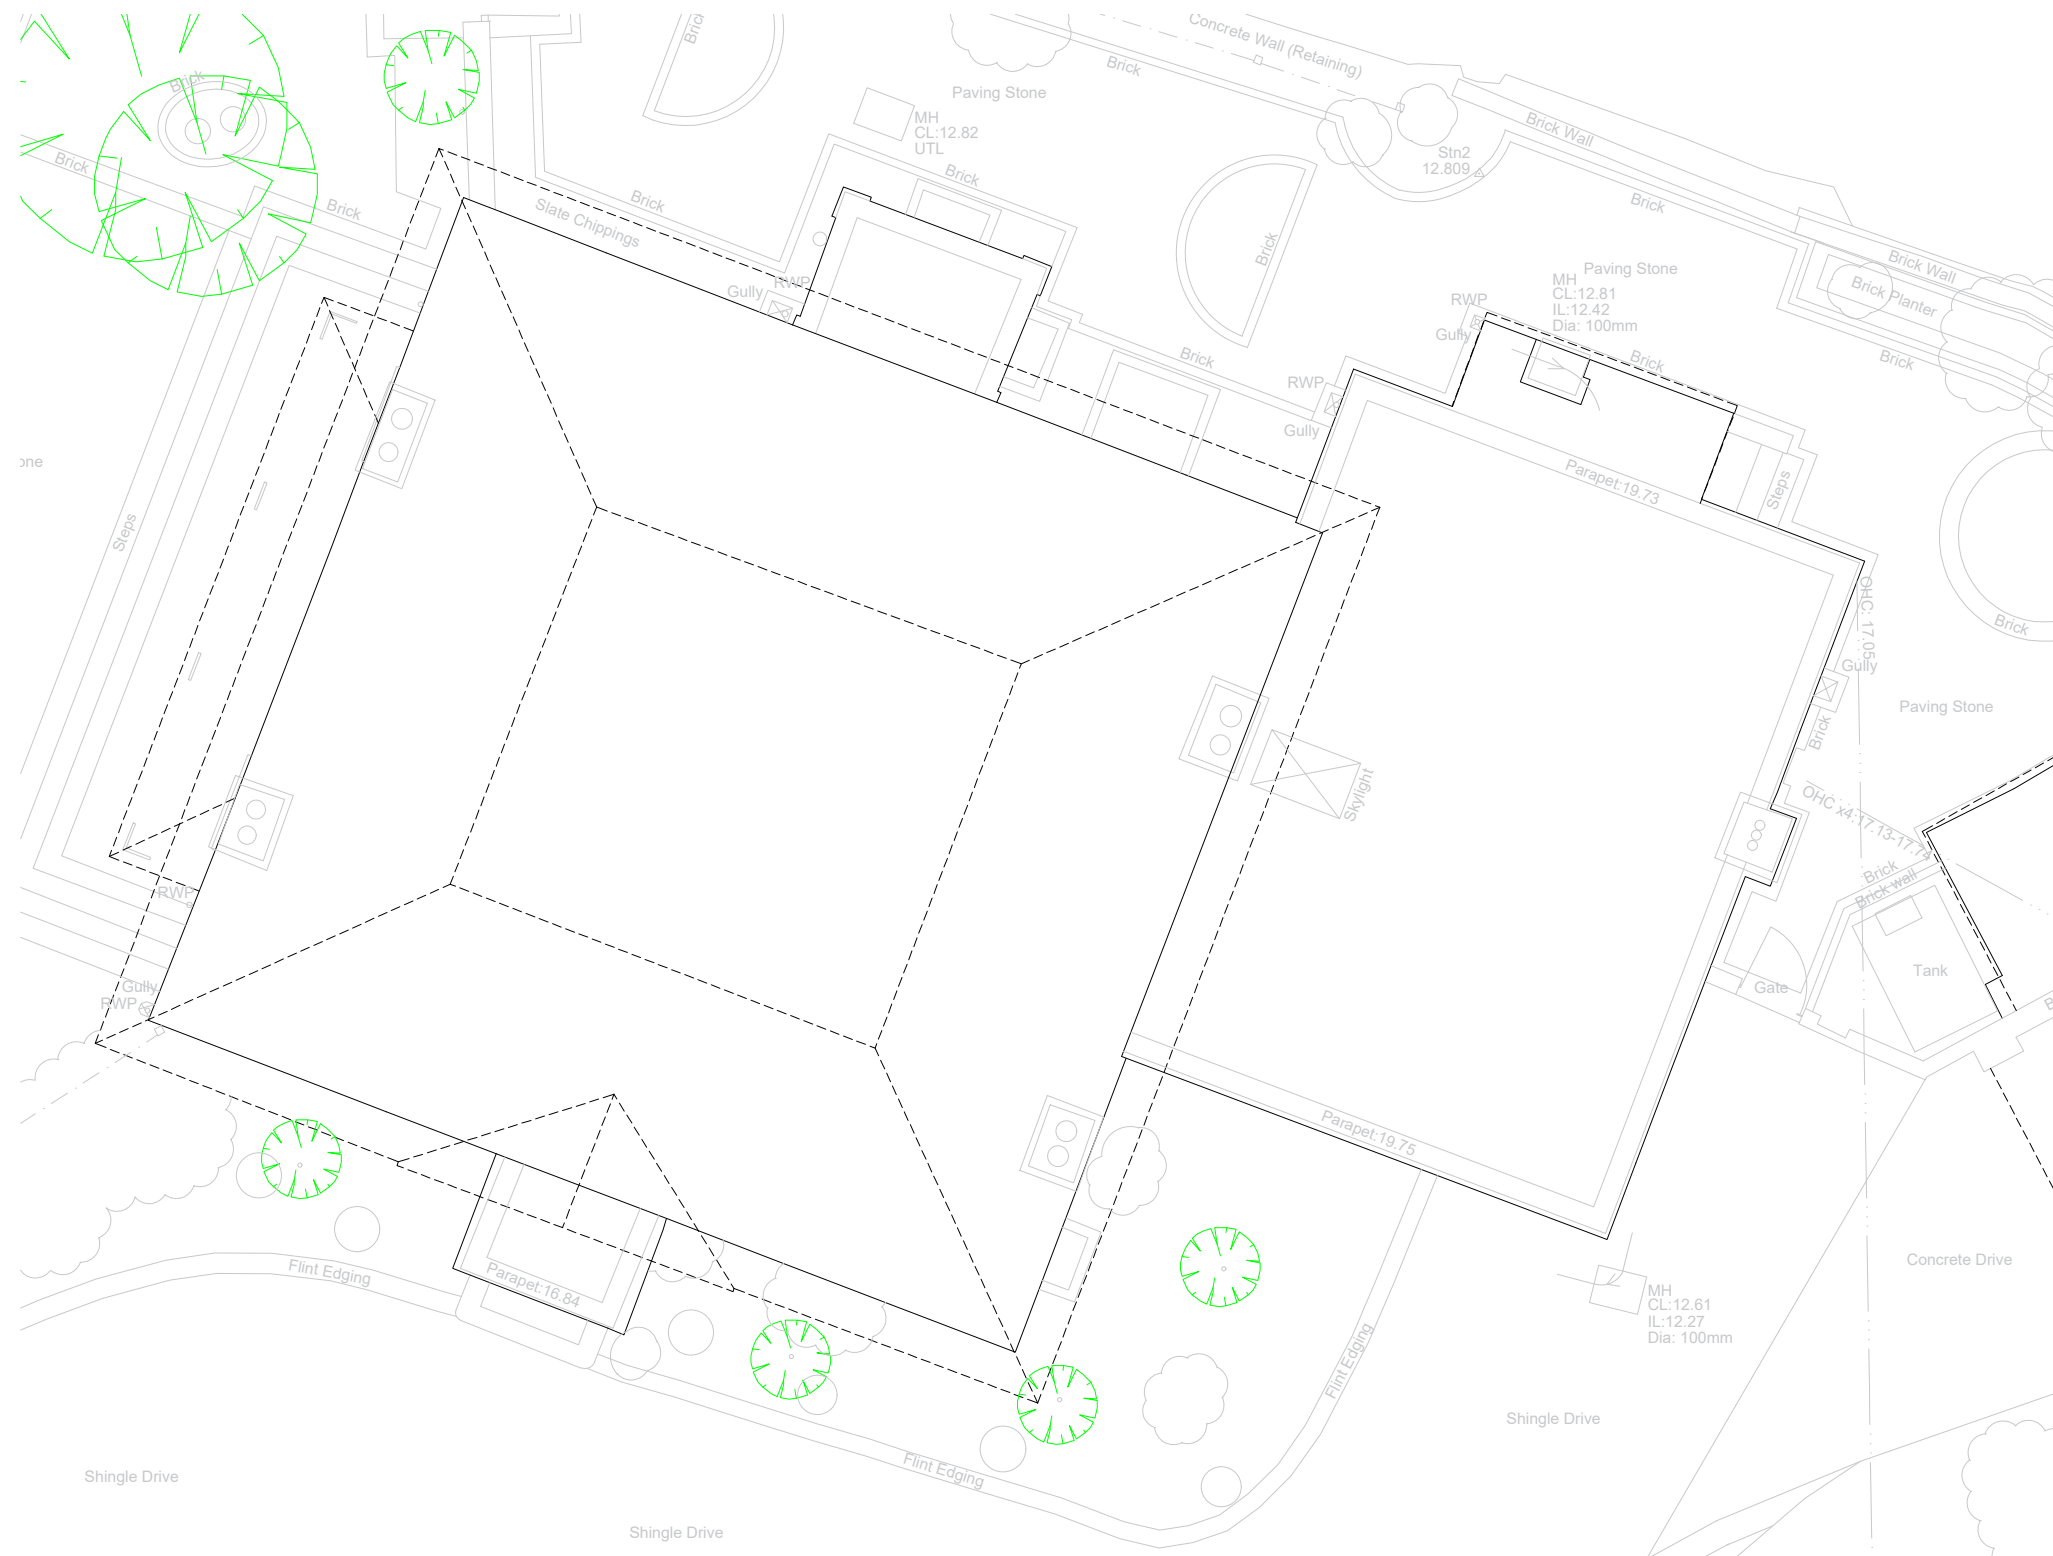

ROOF PLAN  
SCALE @ 1:100 ON AN A1 SHEET

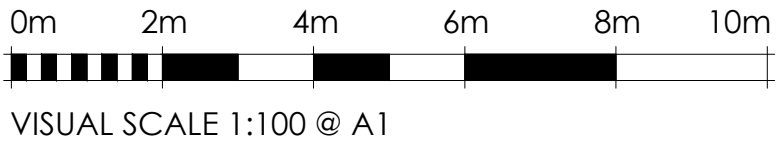

|      |       |     |            |   |      |
|------|-------|-----|------------|---|------|
|      |       |     |            |   |      |
|      | *     | *   | *          | * | *    |
| REV. | DATE. | BY. | AMENDMENT. |   | CHK. |

PLANNING



2 Lucastes Mews, Paddockhall Road,  
Haywards Heath,  
West Sussex, RH16 1HE  
(01444) 452604  
hb@gouldbaxter.co.uk  
www.gouldbaxter.co.uk

NOTES:  
DO NOT SCALE OFF THIS DRAWING UNLESS FOR PLANNING PURPOSES.  
CHECK ALL DIMENSIONS ON SITE BEFORE ANY WORK IS COMMENCED.  
ALL GOODS MATERIALS AND WORKMANSHIP MUST CONFORM WITH  
CURRENT BUILDING REGULATIONS, BRITISH STANDARDS AND CODES OF  
PRACTICE.

COPYRIGHT OF THIS DRAWING IS RETAINED BY GOULD PROPERTY  
CONSULTANTS LTD T/A GOULD BAXTER AND IT MUST NOT BE REPRODUCED  
WITHOUT WRITTEN CONSENT.

CLIENT:  
Mr & Mrs Hatcher

PROJECT:  
Old Rectory,  
Church Lane,  
Twineham,  
RH17 5NR

DRAWING:

Floor Plans - As Existing

|                     |                       |                               |
|---------------------|-----------------------|-------------------------------|
| DATE:<br>24.04.2026 | SCALE AT A1:<br>1:100 | DRAWN BY: SM<br>CHECKED BY: - |
| JOB NO.<br>GH1169   | DRAWING NO.<br>EX.10  | REV.<br>*                     |