




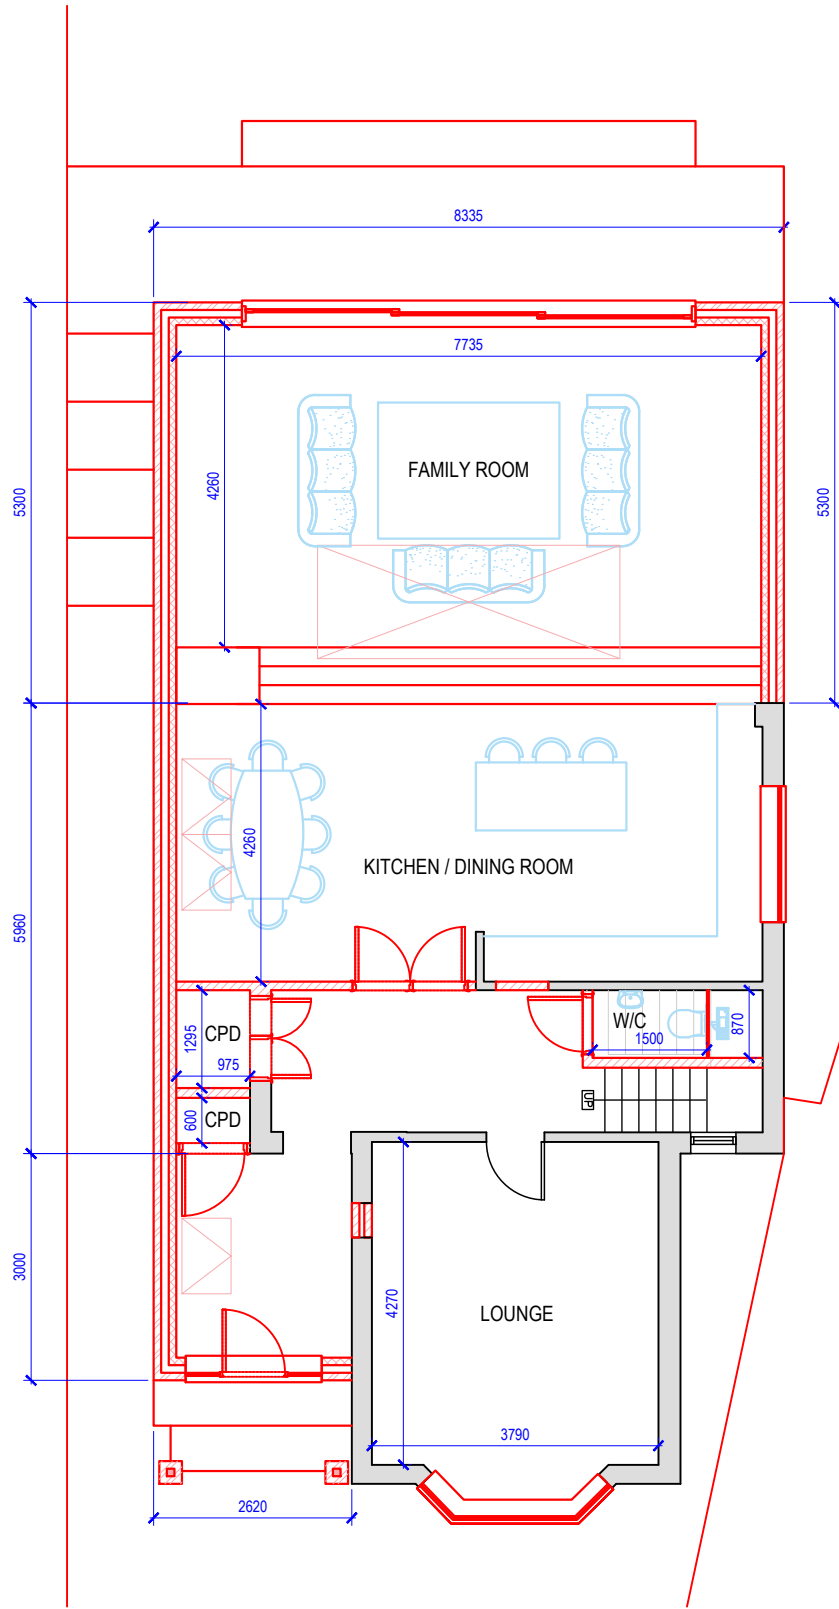


GROUND FLOOR PLAN
SCALE 1:100

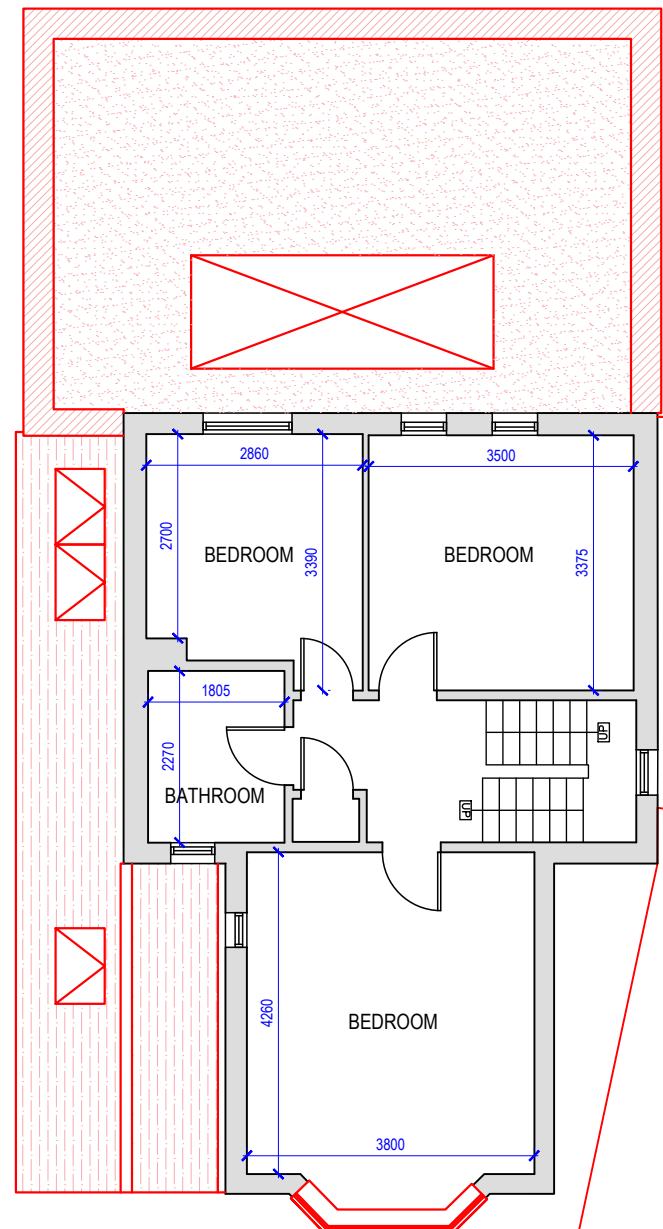


FIRST FLOOR PLAN
SCALE 1:100

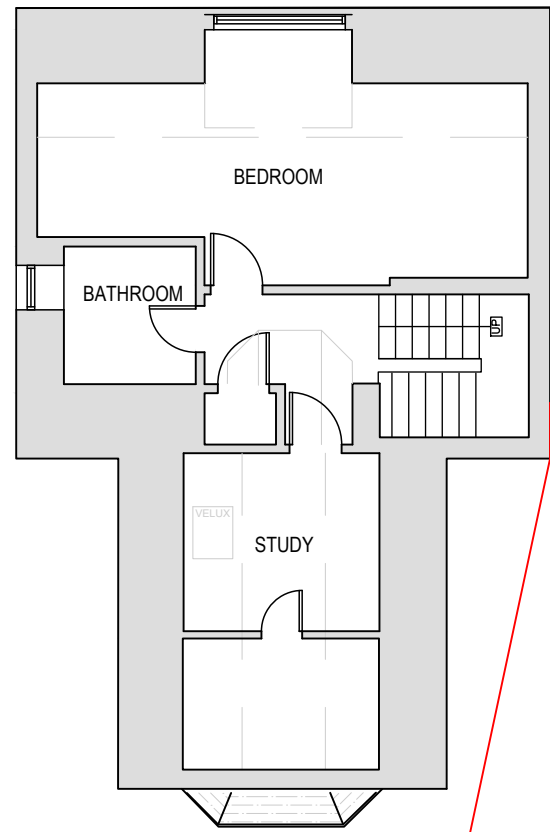


SECOND FLOOR PLAN
SCALE 1:100

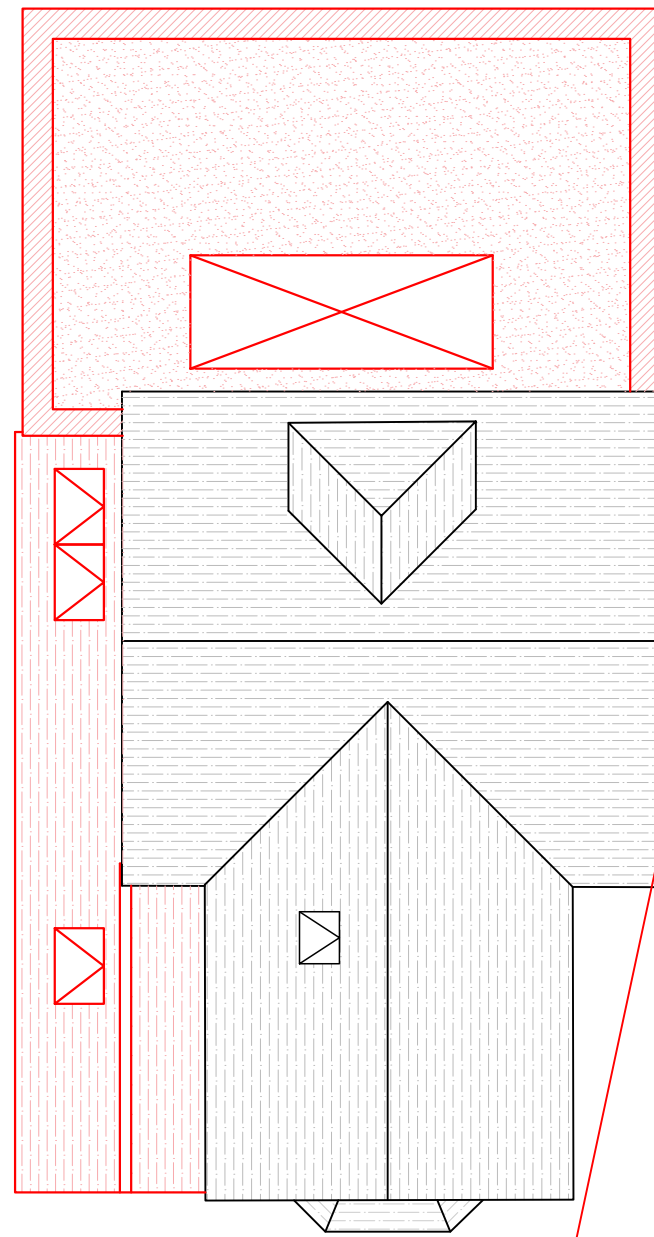


ROOF PLAN
SCALE 1:100

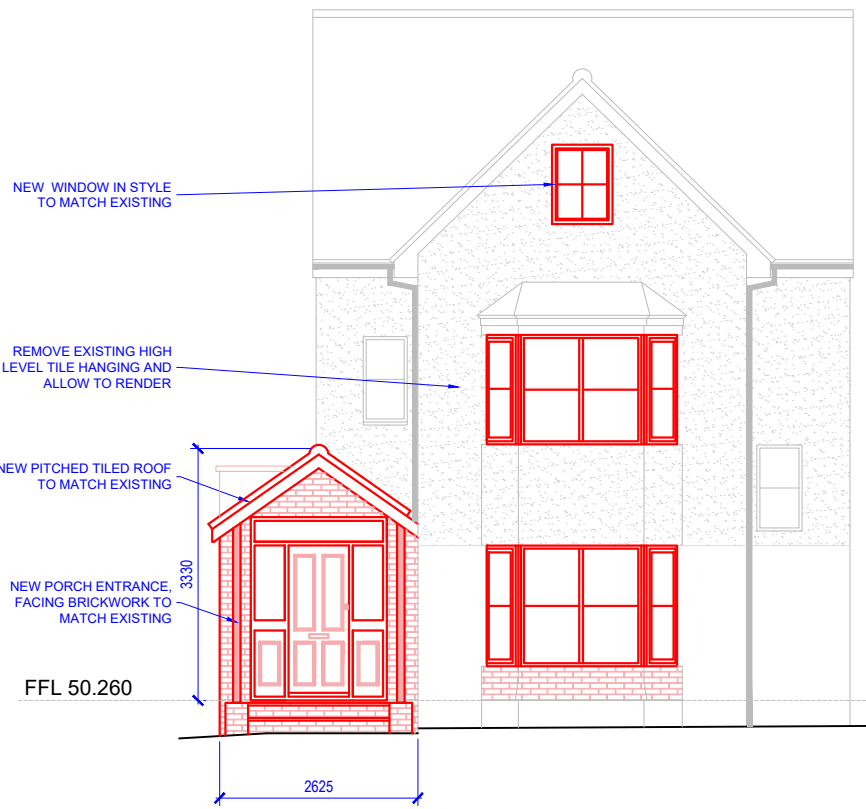


FRONT ELEVATION
SCALE 1:100

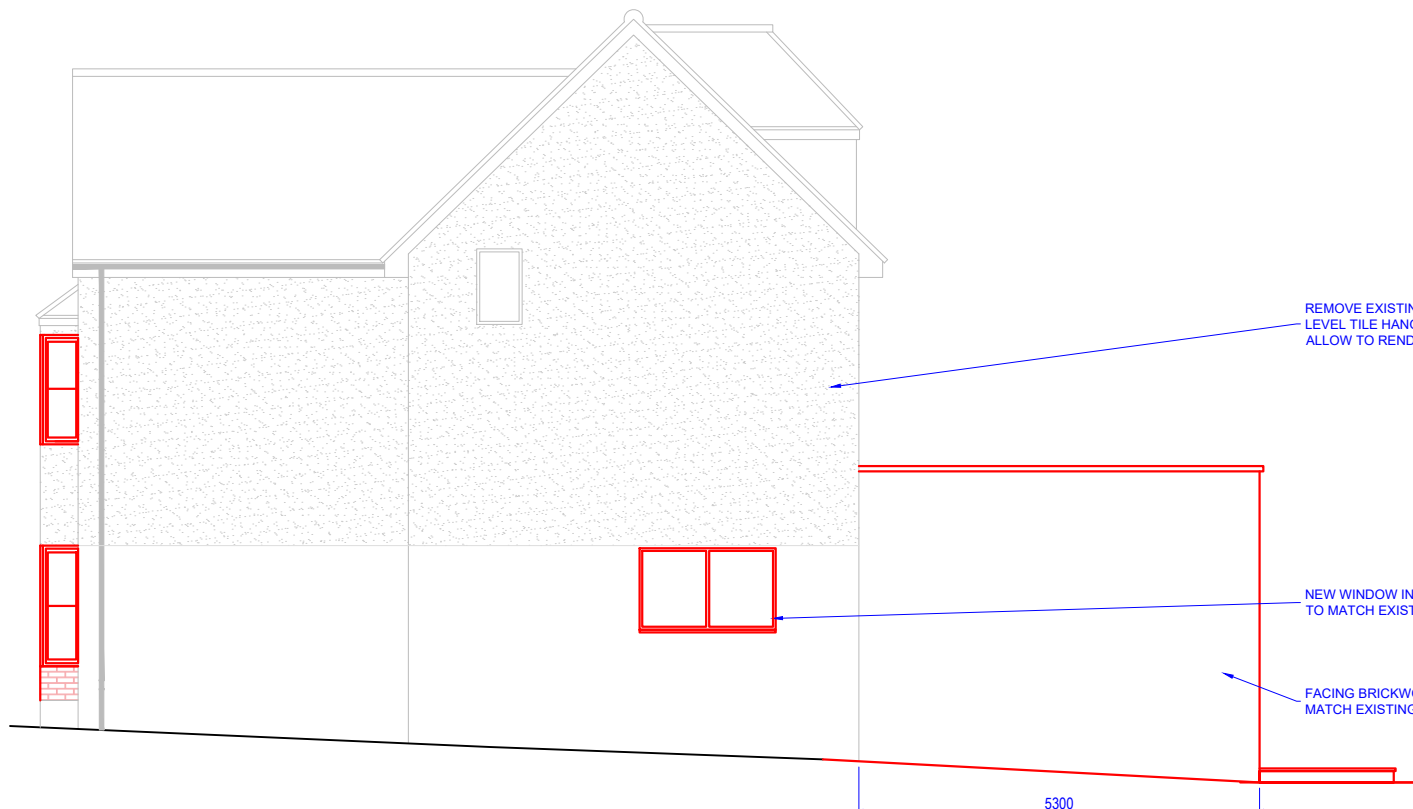

SIDE ELEVATION
SCALE 1:100

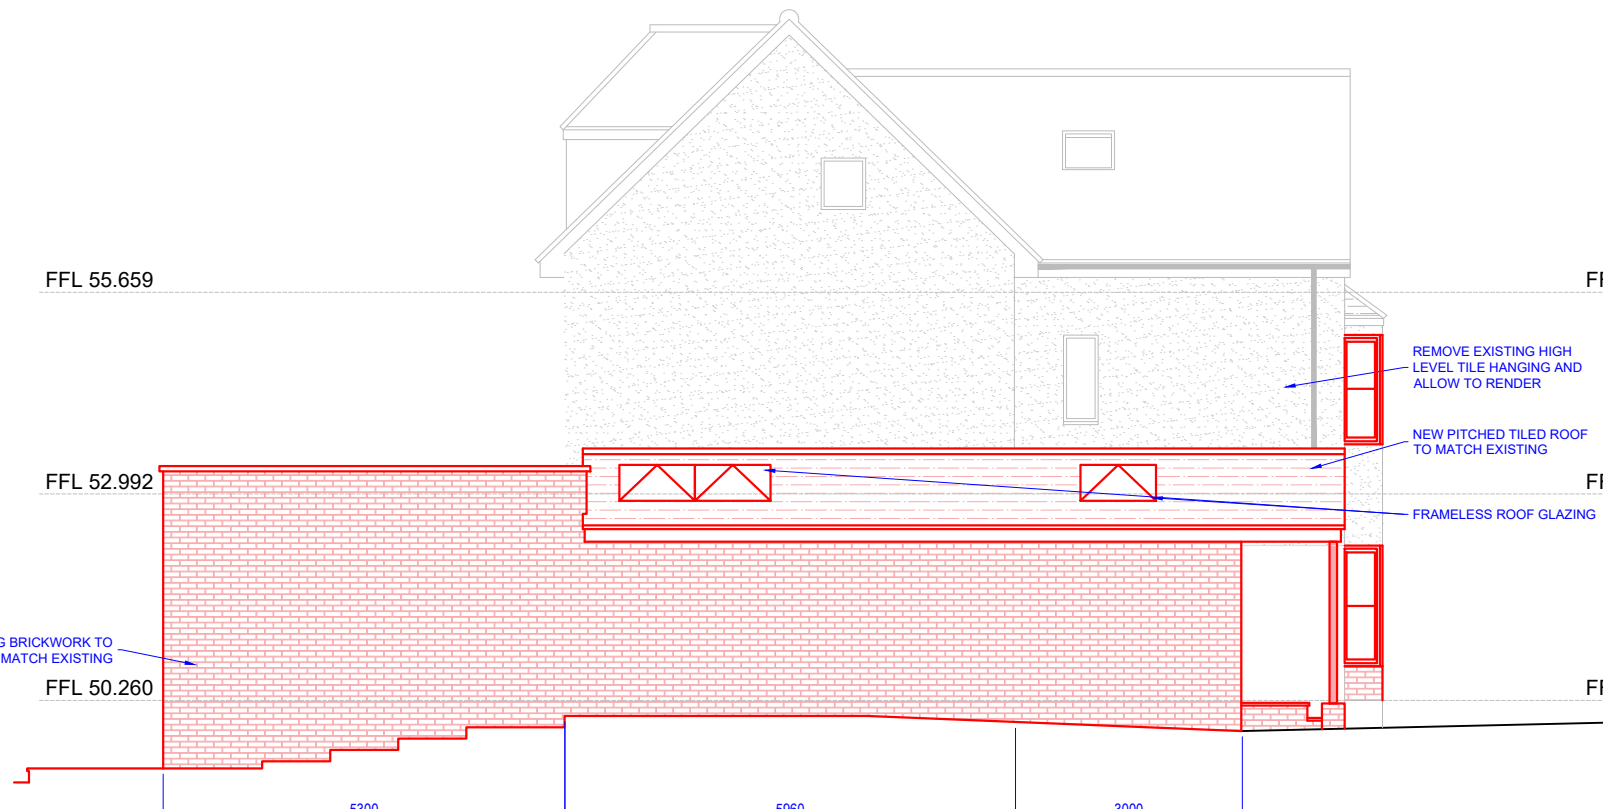

SIDE ELEVATION
SCALE 1:100

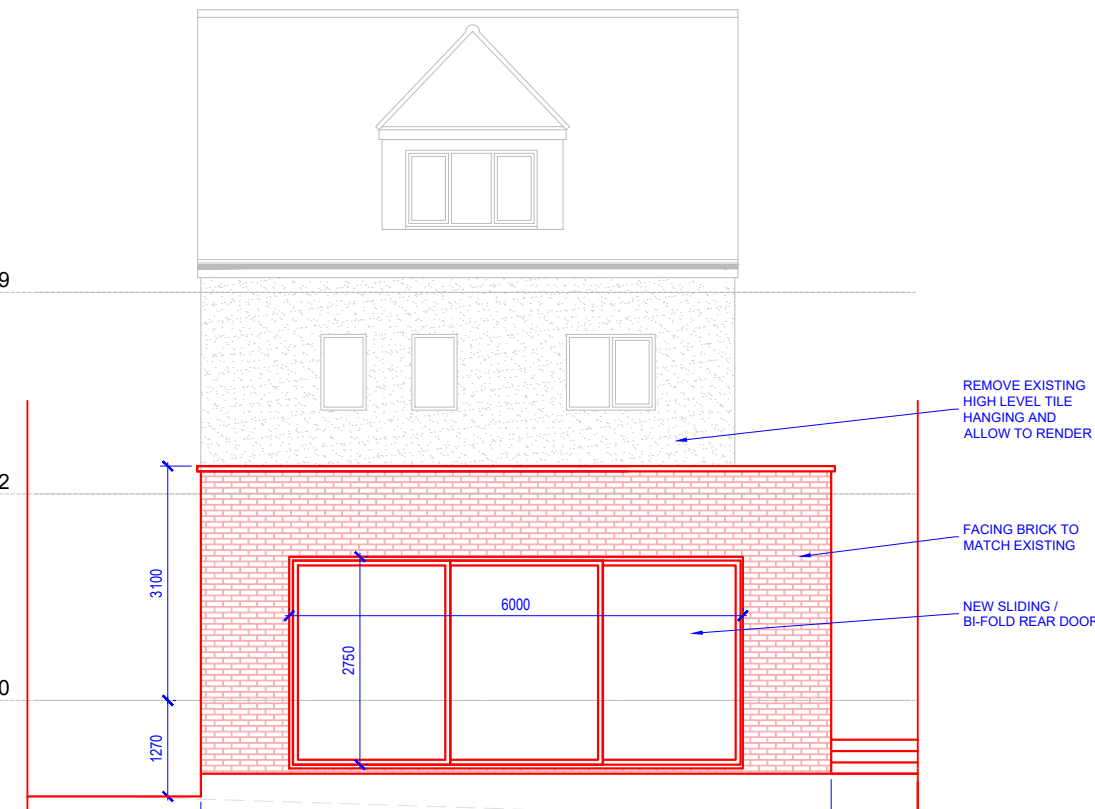

REAR ELEVATION
SCALE 1:100

- Notes:-
1. All working dimensions to be checked on site.
 2. Any discrepancies between drawings of different scales, and between drawings and specification where appropriate to be notified to the designer.
 3. Copyright reserved. This drawing may only be used on the project specified in the title block. It may not be copied or disclosed to any third party without the prior written consent of the designer.

09	02.02.26	FLU AND ASHP REMOVED FROM SCHEME.
08	24.10.25	FRAMELESS ROOF LIGHTS SHOWN. PARAPET WALL TO REAR EXTENSION INCLUDED. FLUE MOVED TO REAR ELEVATION. ANNOTATIONS UPDATED.
07	17.10.25	OPEN FRONT PORCH EXTENDED. BAY WINDOW UPDATED. W/C SHOWN UNDER STAIR. SIDE WINDOWS OMITTED, ROOF LIGHTS ADDED. .
06	02.06.25	INTERNAL KITCHEN WALL AND PIER REMOVED. WINDOW SHOWN TO W/C.
05	02.06.25	REAR EXTENSION REDUCED IN WIDTH. PROPOSED DORMER EXTENSION OMITTED
04	25.03.25	BOX WINDOW TO FAMILY ROOM OMITTED.
03	17.03.25	BOX WINDOW TO FAMILY ROOM ADDED. 2nd FLOOR WINDOW ADDED TO FRONT. ADDITIONAL DIMENSIONS & ANNOTATION ADDED.
02	21.02.25	LAYOUT UPDATED. REAR EXTENSION INCREASED IN WIDTH.
01	07.02.25	LAYOUT UPDATED. REAR EXTENSION INCREASED IN WIDTH. FRONT PORCH EXTENDED. FAMILY ROOM OPENED UP TO KITCHEN DINING AREA.
00	20.12.24	INITIAL ISSUE
REV	DATE	COMMENTS

**DAVID STRUDWICK
DESIGN + BUILD**

Astra House, The Common, Cranleigh, GU6 8RZ
01483 256760 / projects@davidstrudwick.co.uk

CLIENT:
MR & MRS S HARRIS
BLACKBIRDS, BRAMBLE HILL,
BALCOMBE, RH17 6HR

TITLE:
PROPOSED
PLANS & ELEVATIONS

SCALE: 1:100@A1 (1:200@A3)

PROJECT: 1252

DRG No: 02

REV:

09

