



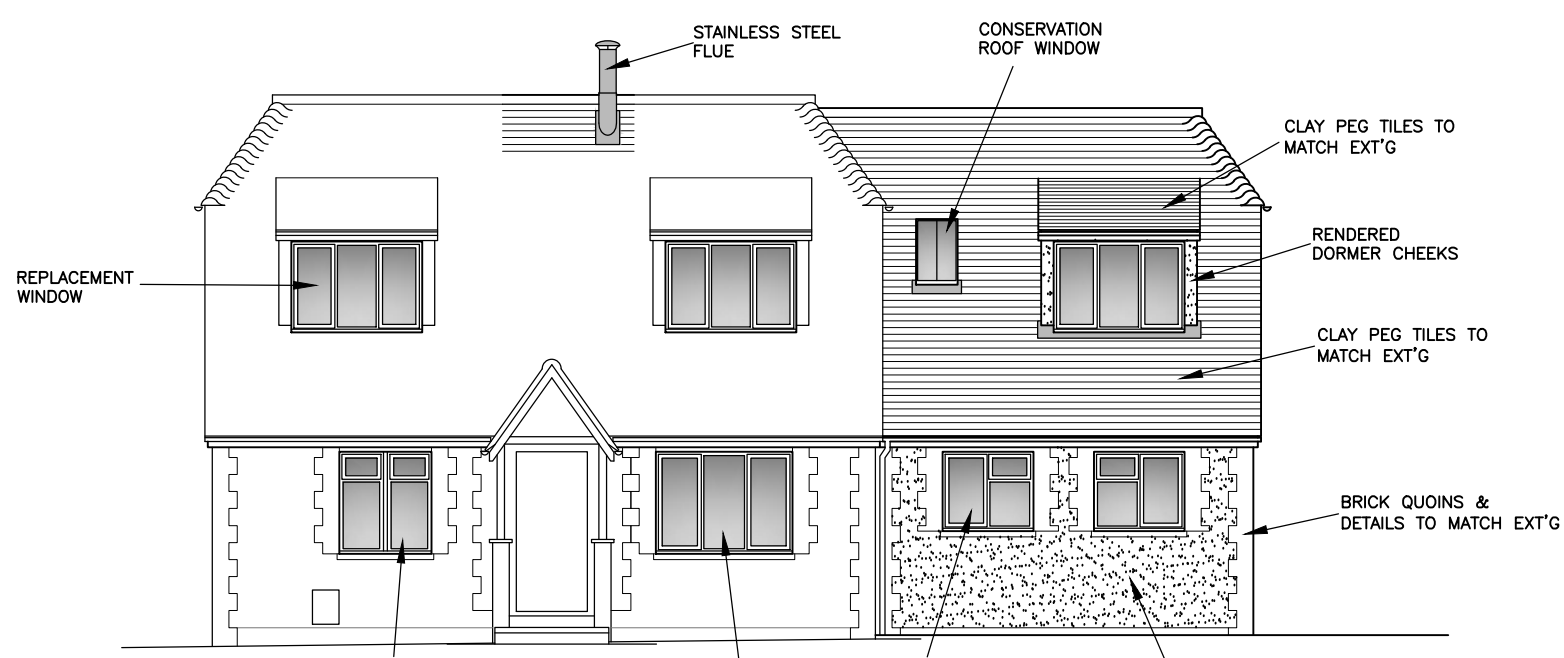


- WEST (FRONT) ELEVATION - 1:100 -

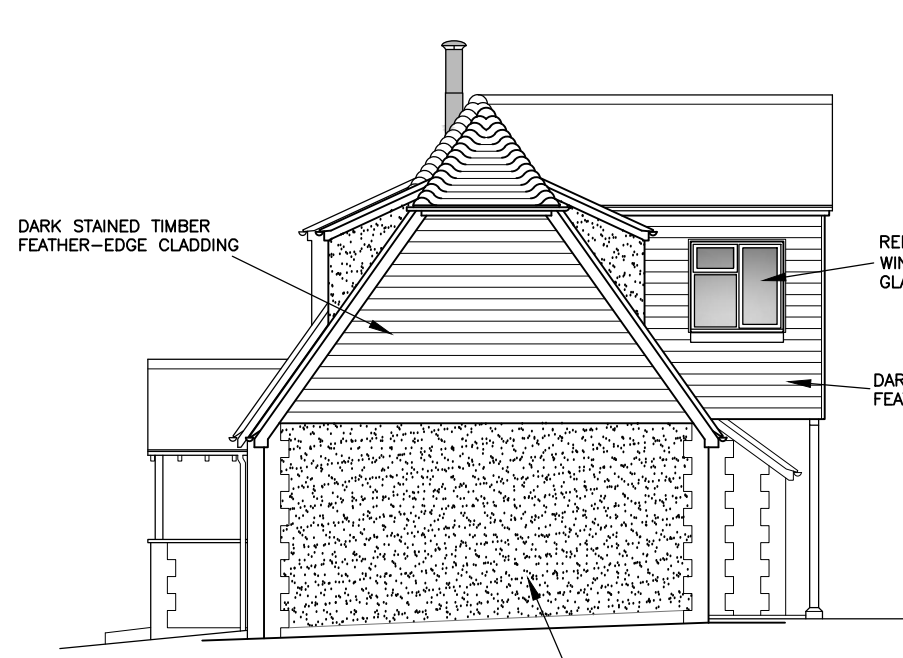


- SOUTH ELEVATION -




- EAST ELEVATION -

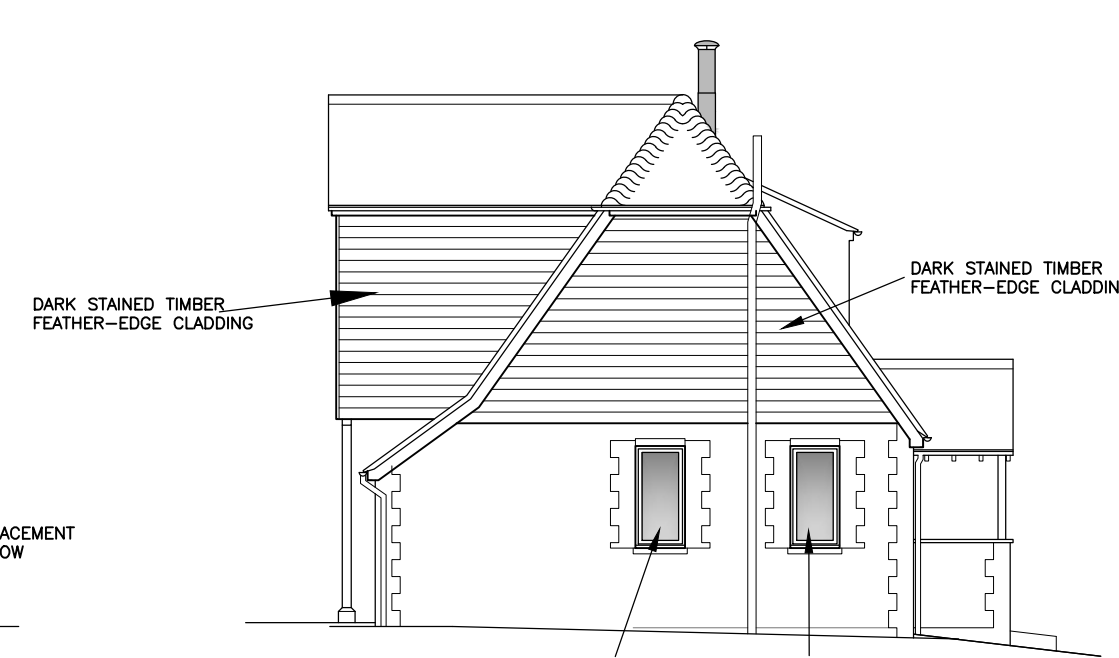


- NORTH ELEVATION -

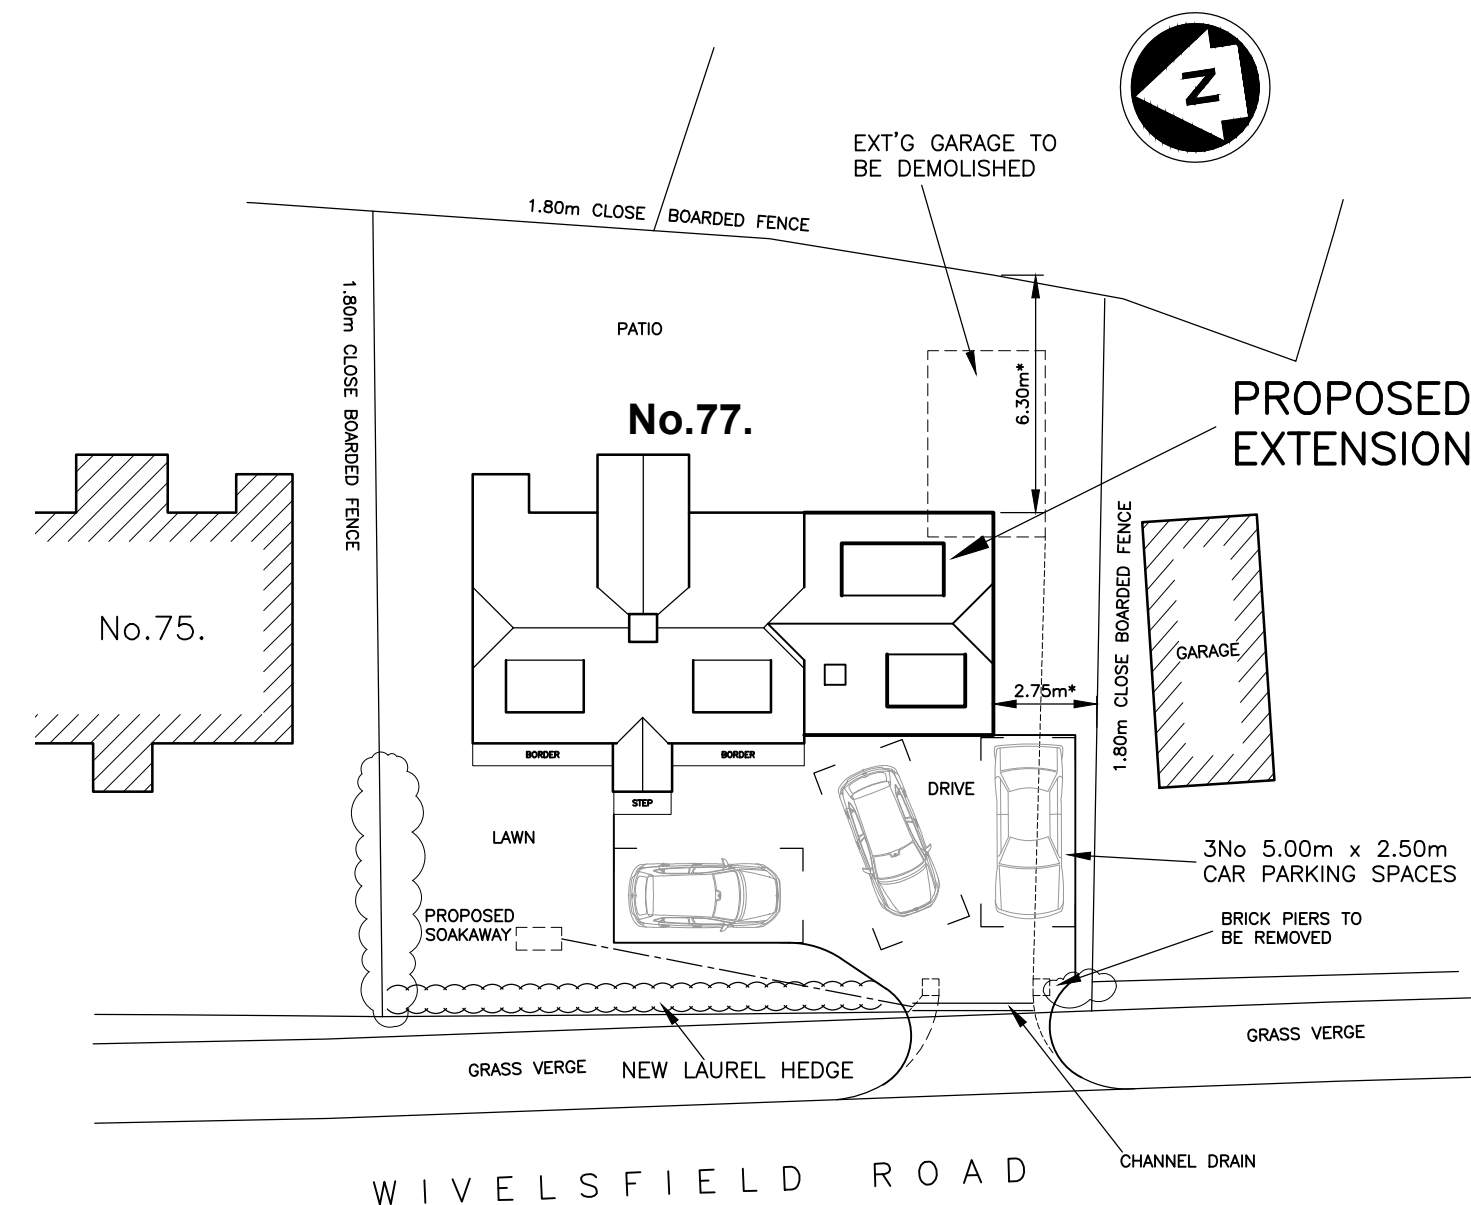

- SITE PLAN - 1:200 -

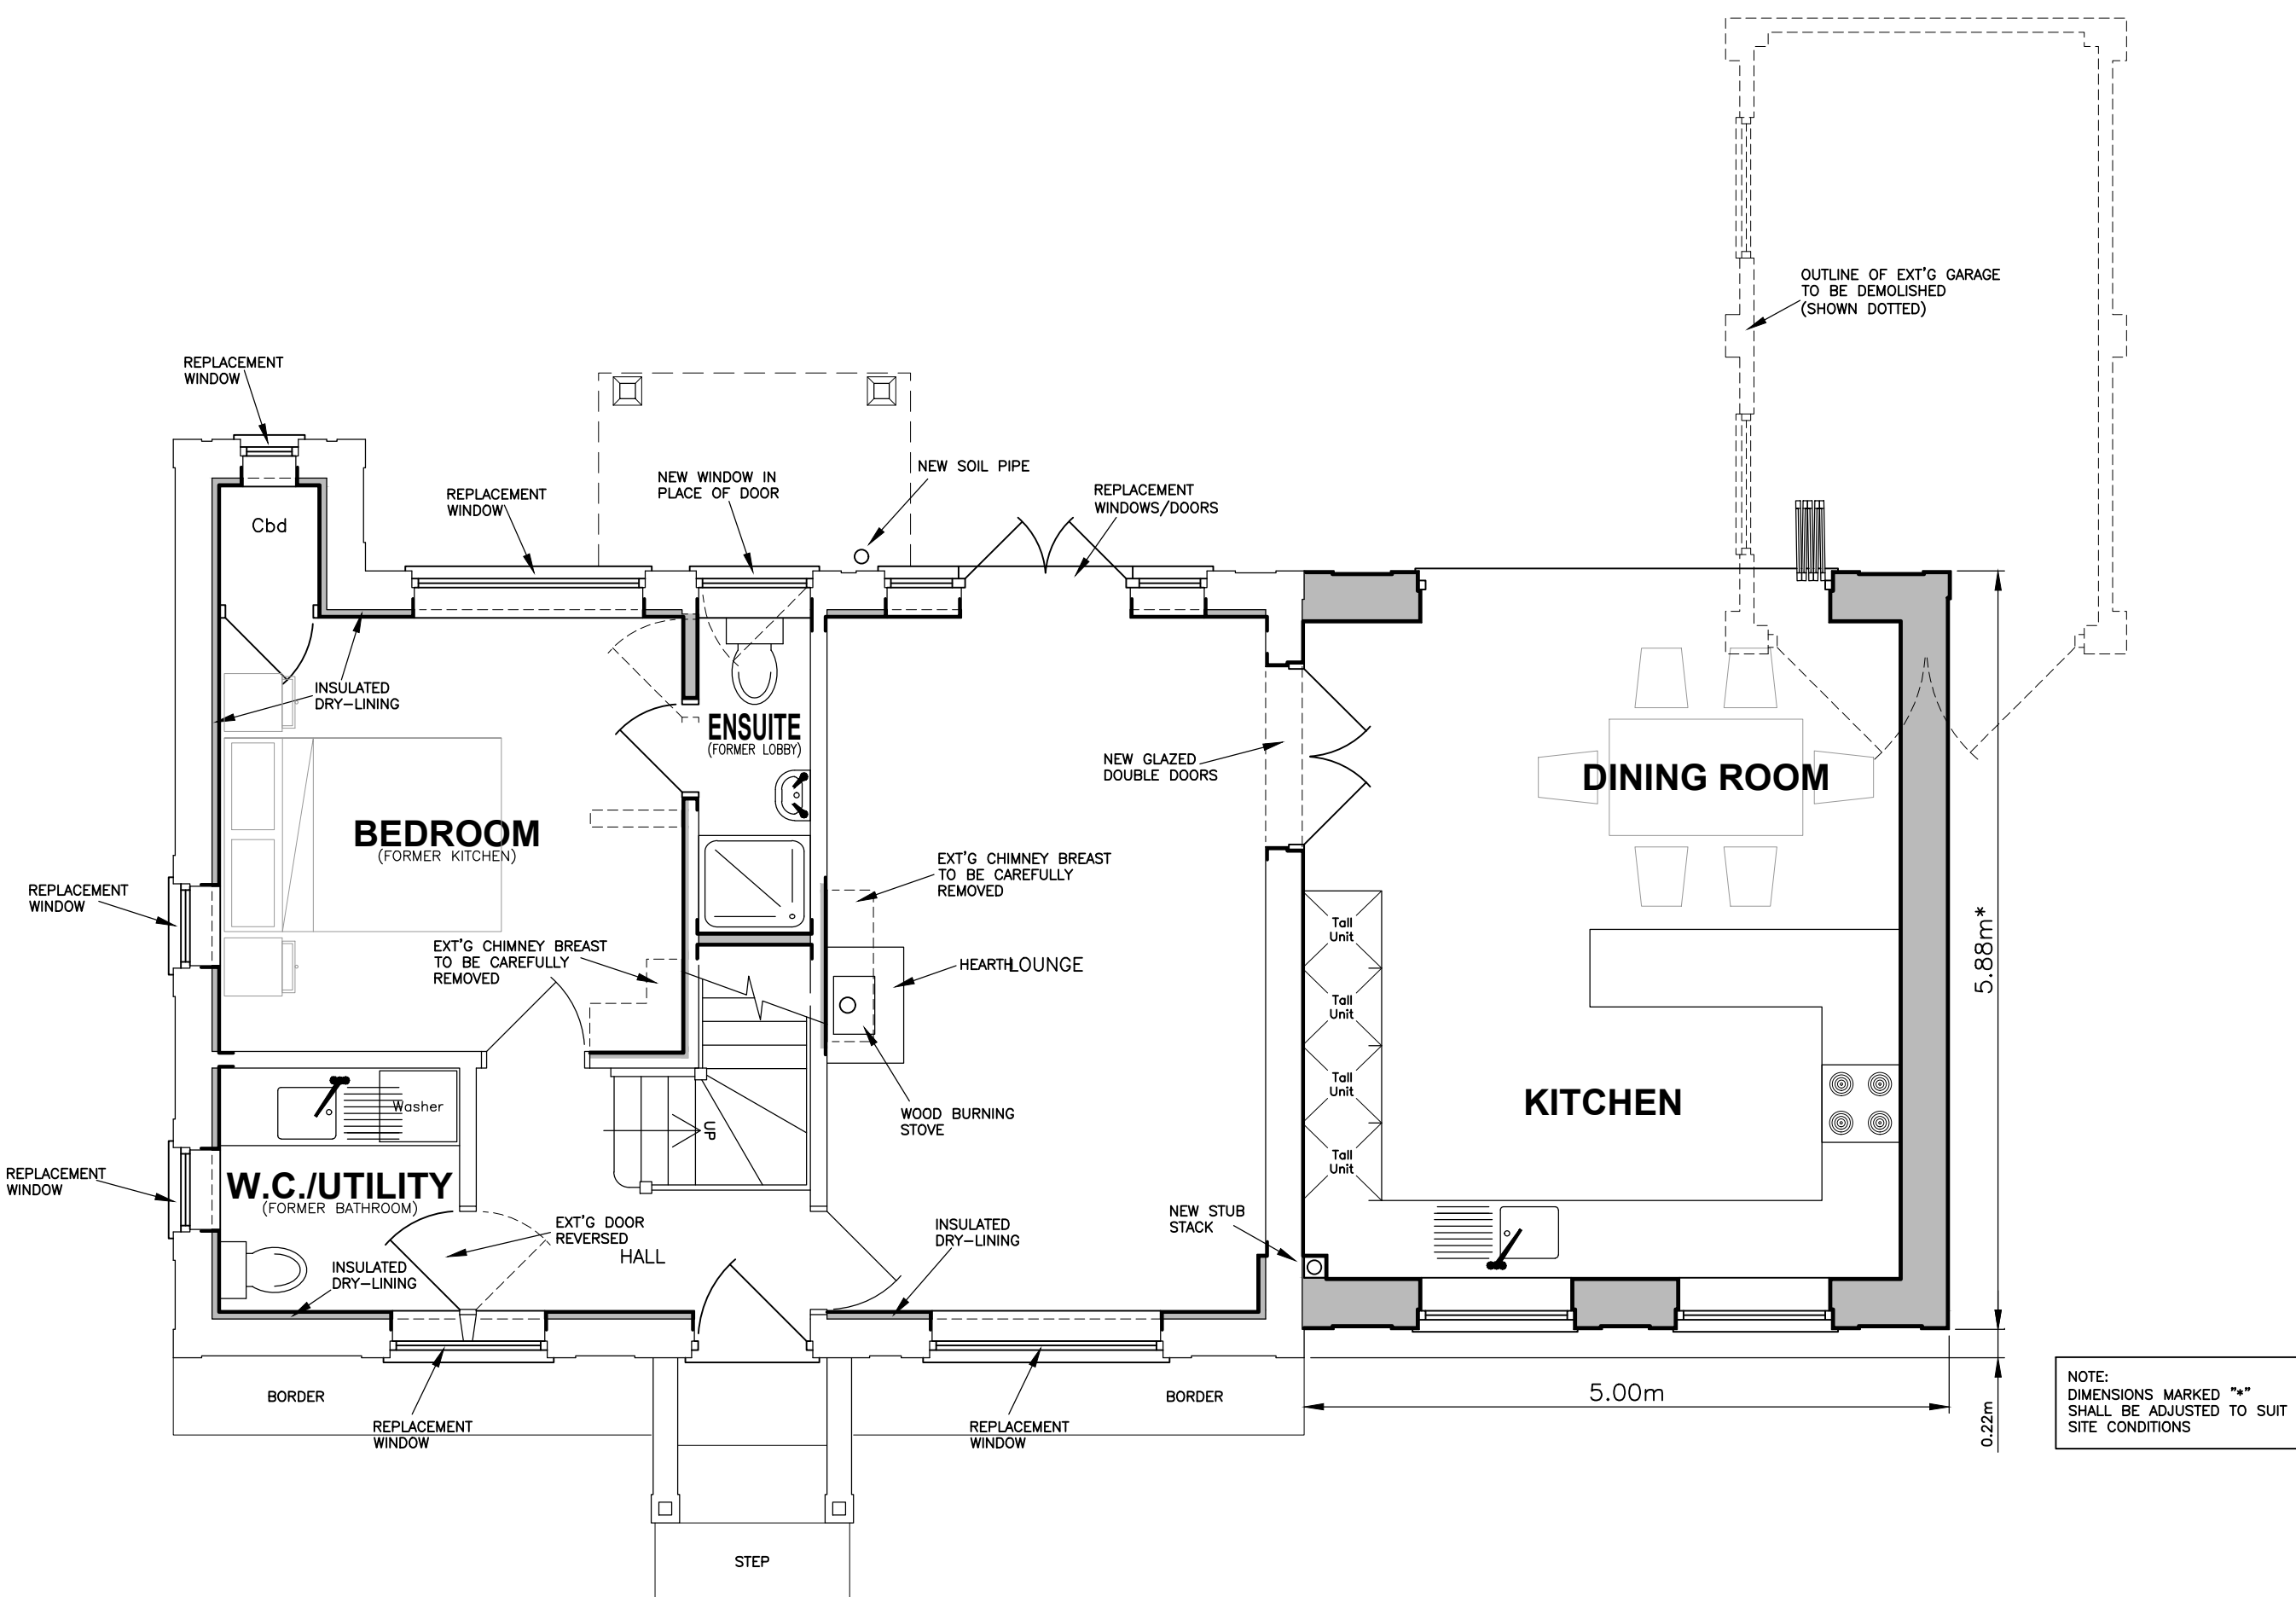

- GROUND FLOOR PLAN - 1:50 -

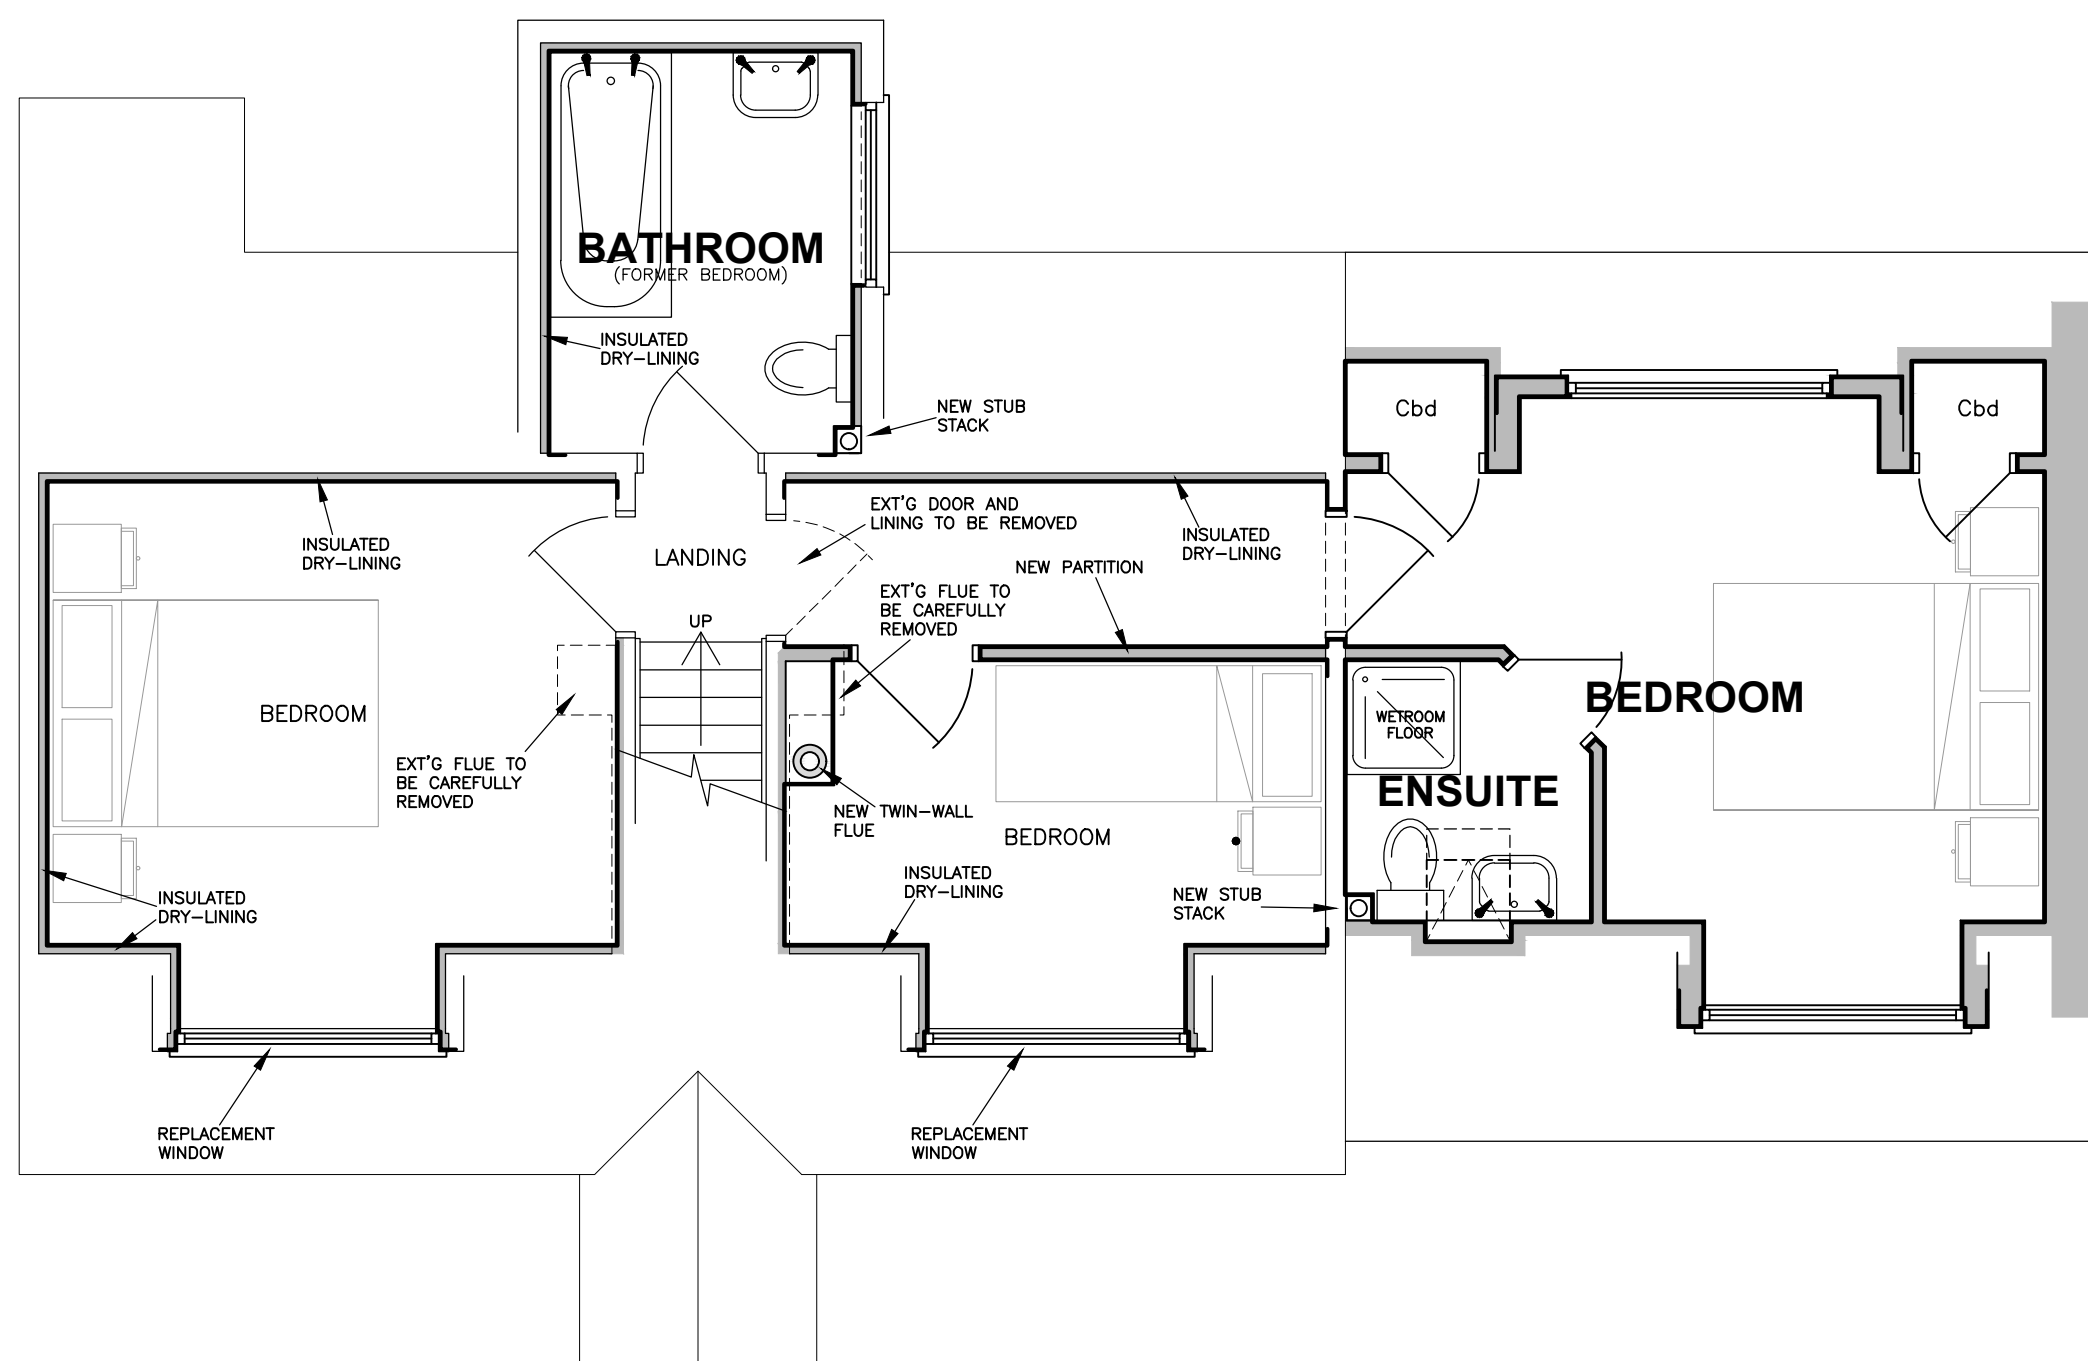

- FIRST FLOOR PLAN -

Revisions		
Rev C	03.02.26	PLANNING OFFICER'S COMMENTS INCORPORATED
Rev B	19.12.25	DRAWING COMPLETED FOR PLANNING APPLICATION
Rev A	15.12.25	CLIENT'S COMMENTS INCORPORATED
Client		
Mr M Pollard		
Job Title		
PROPOSED TWO STOREY SIDE EXTENSION & ALTERATIONS		
77 WIVELSFIELD ROAD HAYWARDS HEATH WEST SUSSEX RH16 4EP		
Drawing Title		
GENERAL ARRANGEMENT		
T. J. Evans		
Building Drawings & Technical Service		
Holly's Choice Spithurst Road Barcombe East Sussex BN8 5EF Telephone (01273) 400835 E-mail: Tim@TJEvansLtd.co.uk		
Date	December 2025	Paper Size A1
Drawing Number	5 2 5 / 0 3 7 / 0 1	C