



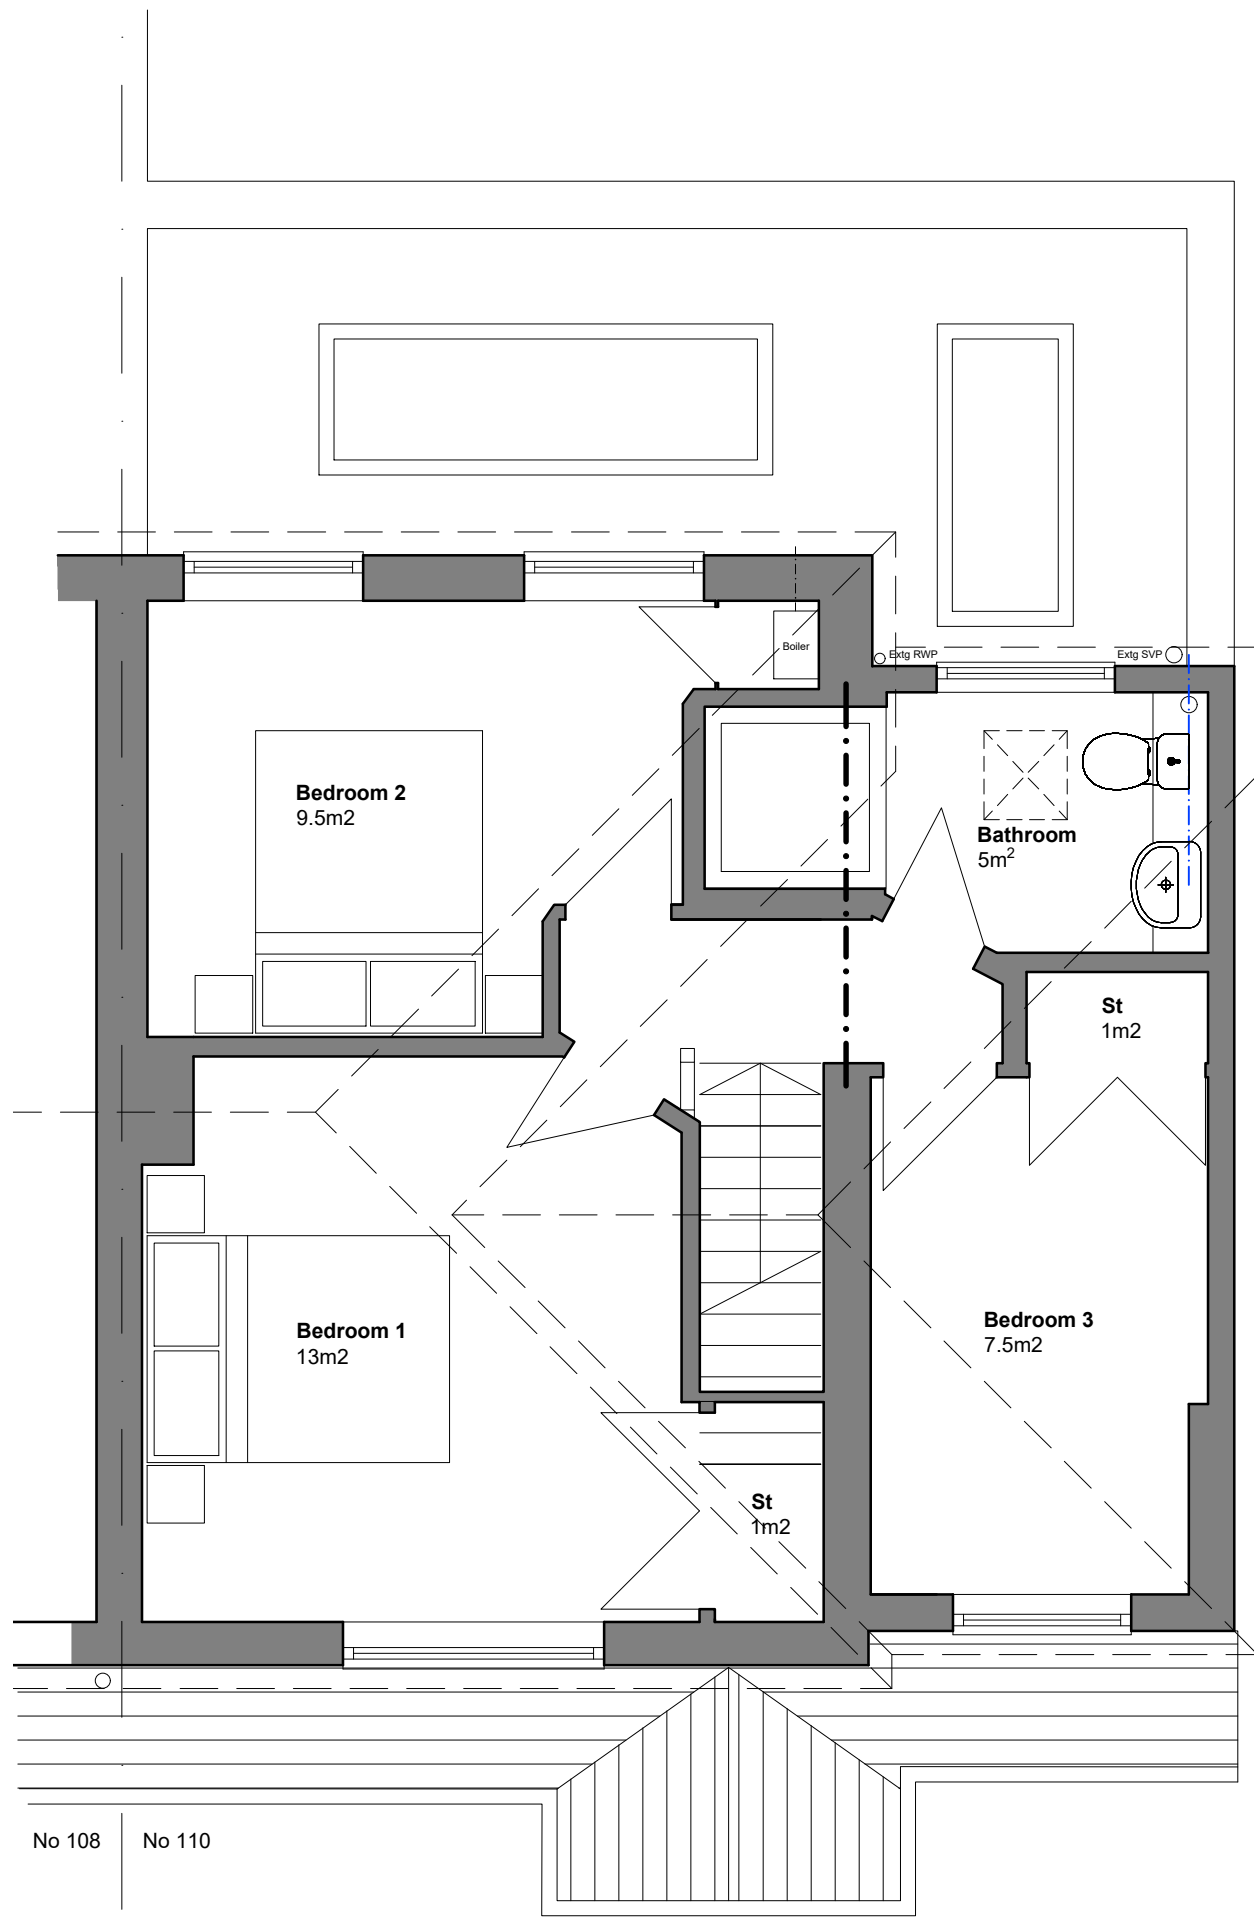


First Floor Plan as Existing
1:50 @ A1

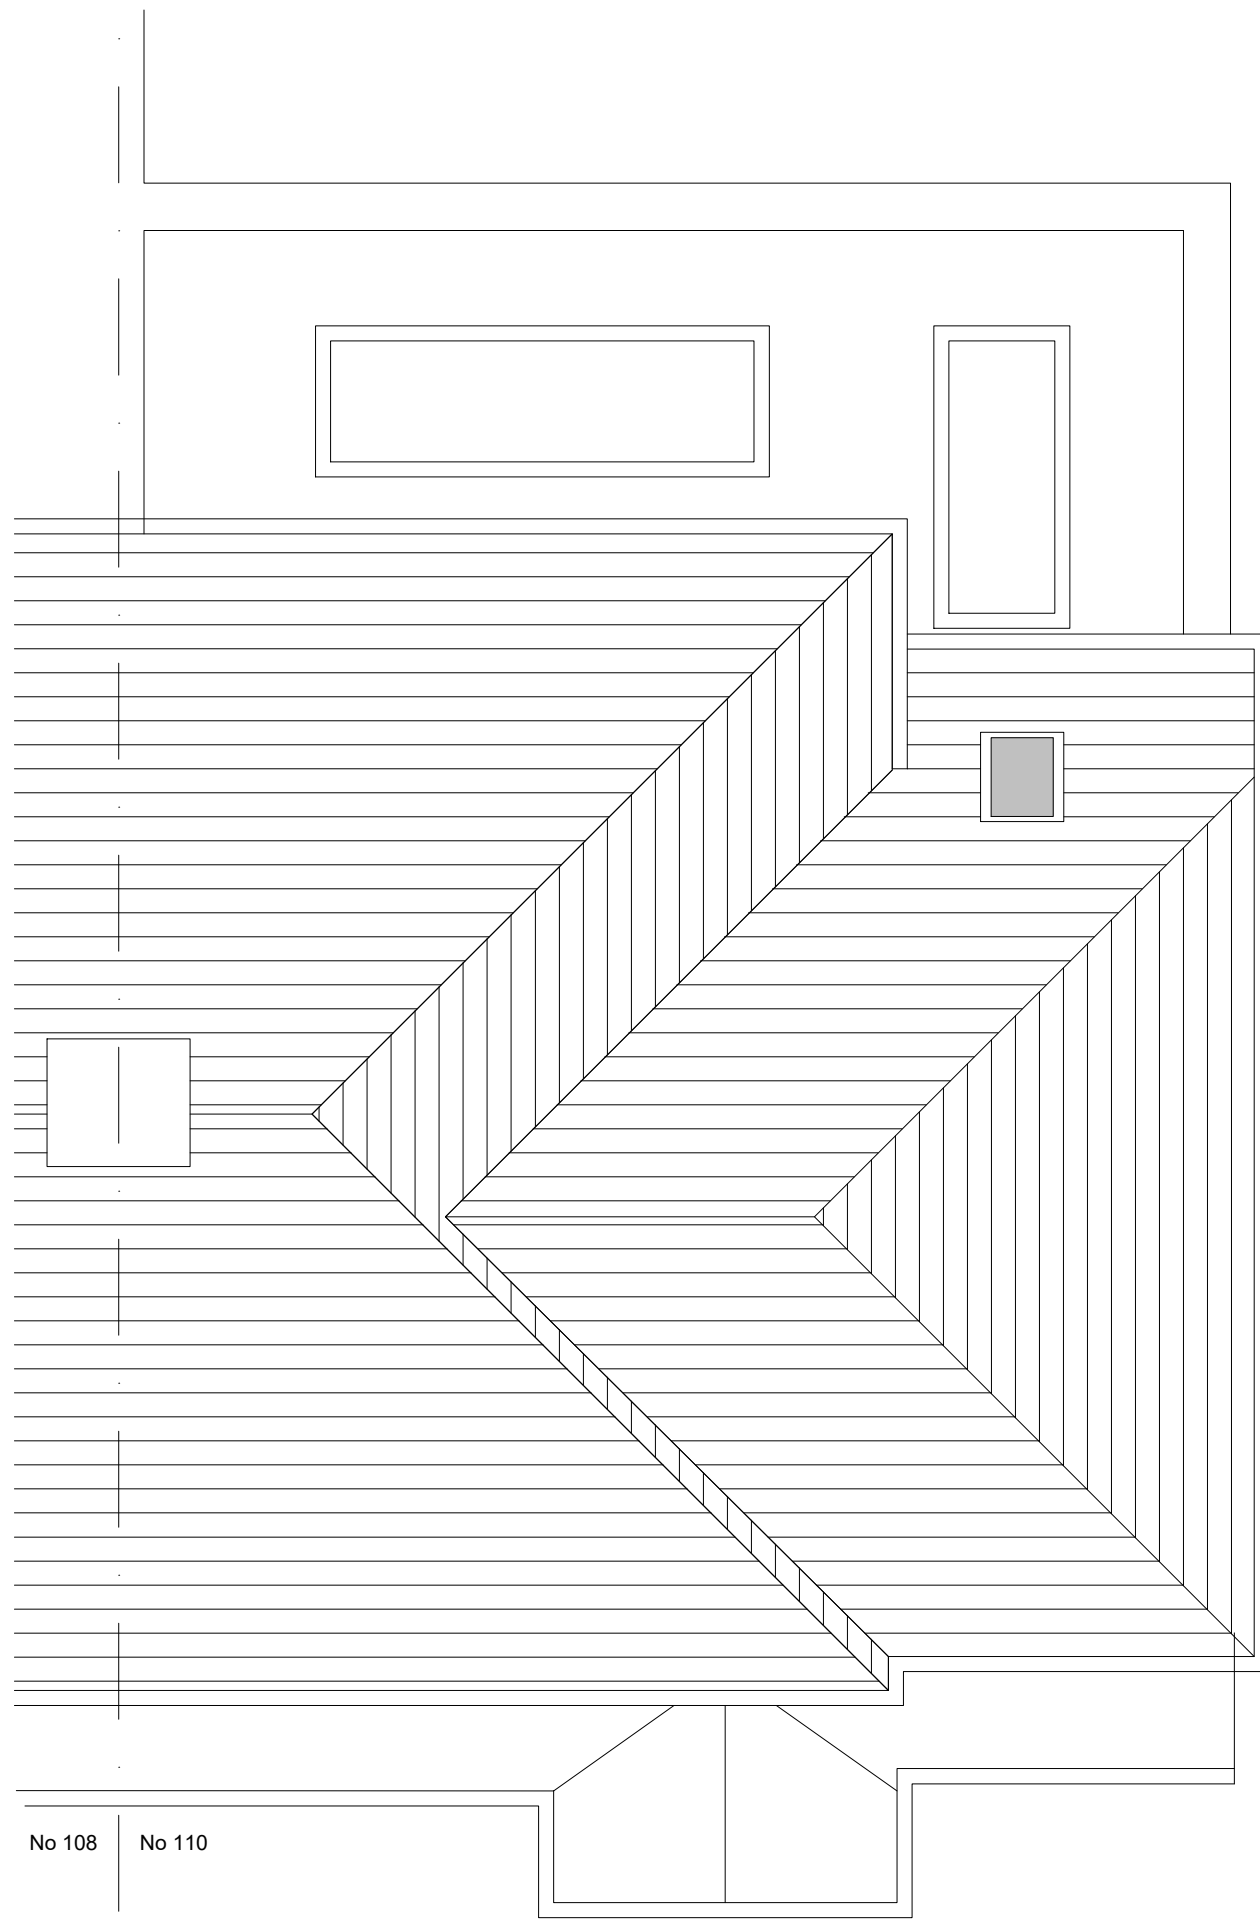


Roof Plan as Existing
1:50 @ A1




Block Plan as Proposed
1:500 @ A1

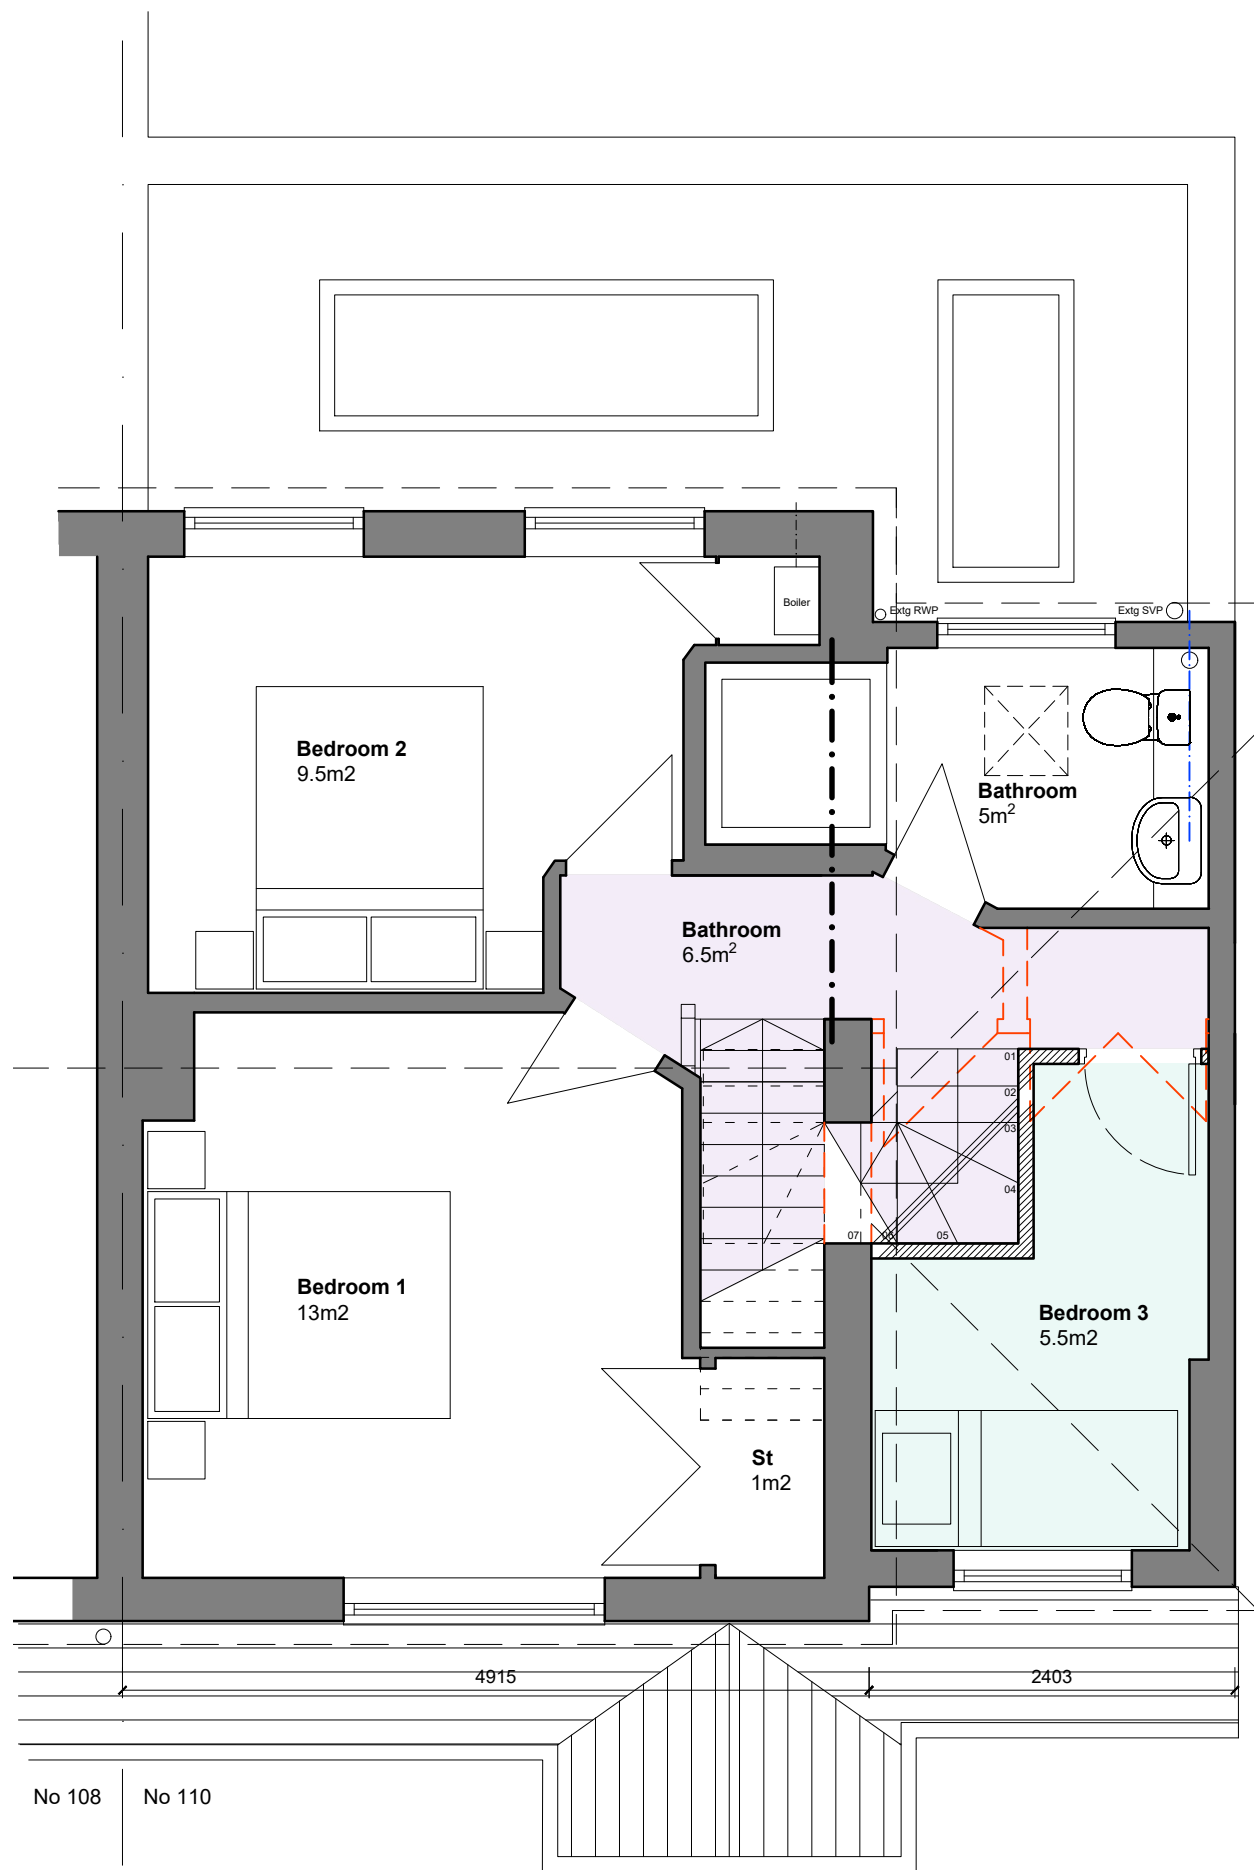

First Floor Plan as Proposed
1:50 @ A1

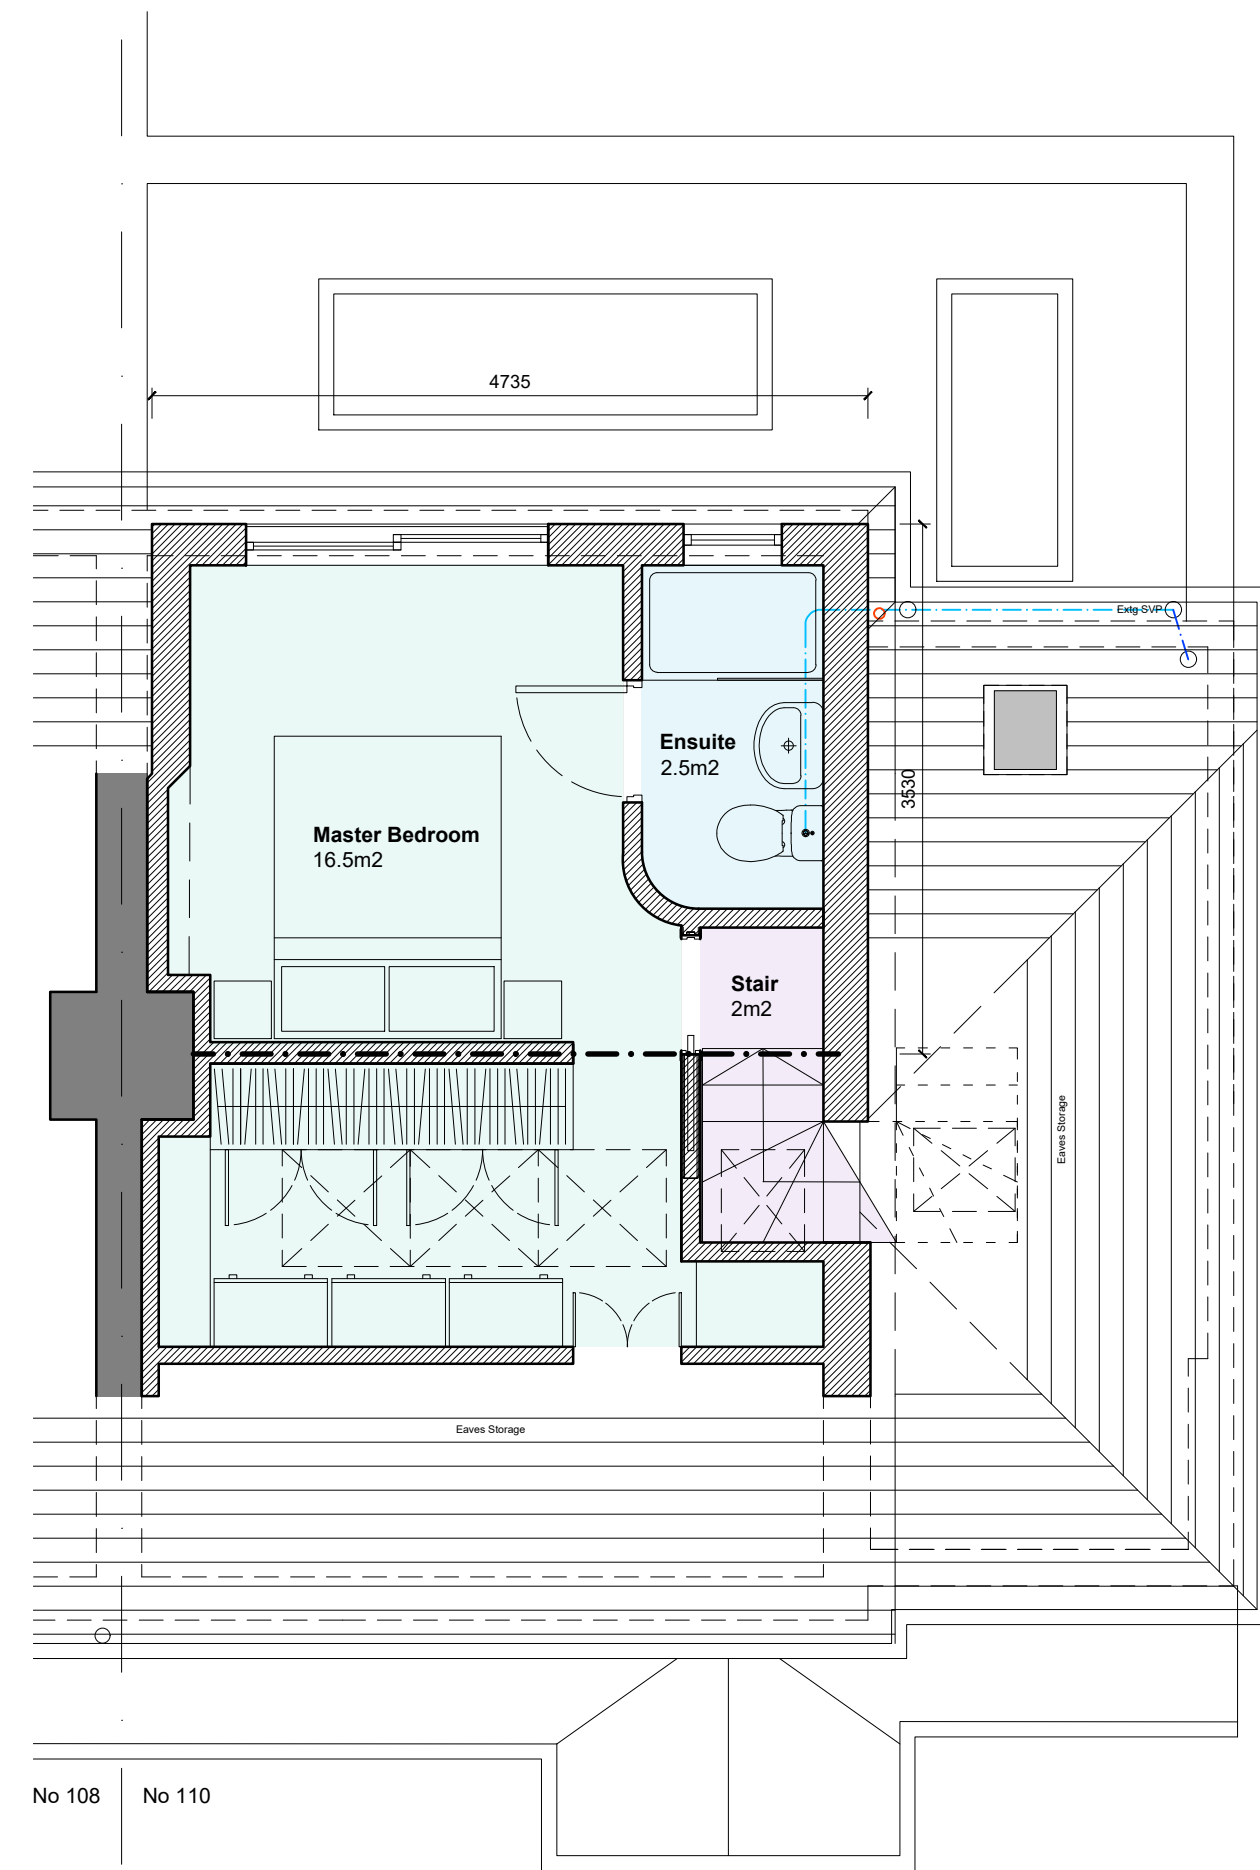



Second Floor Plan as Proposed
1:50 @ A1

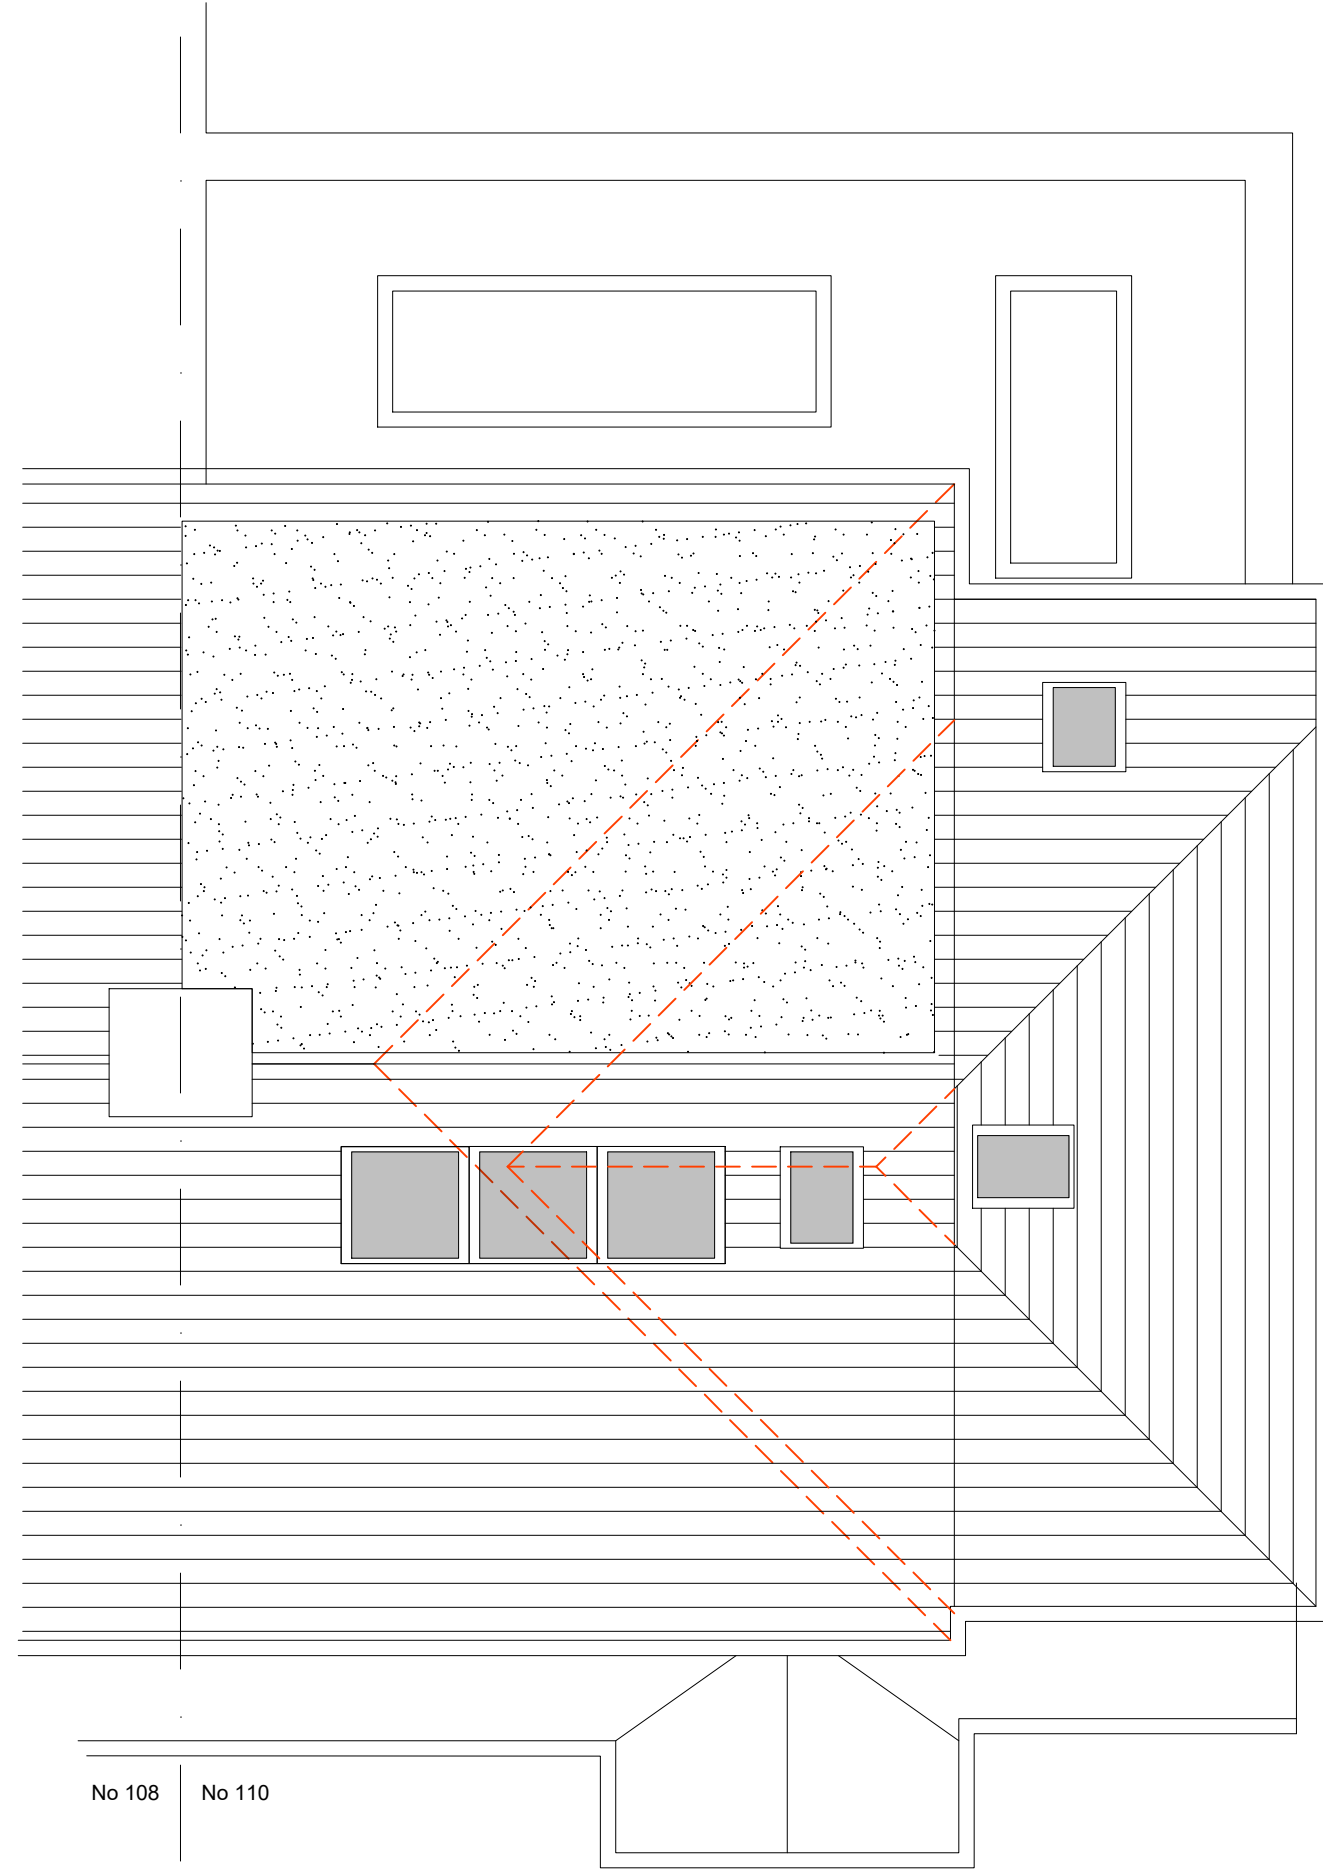

Roof Plan as Proposed
1:50 @ A1



Location Plan
1:1250 @ A1

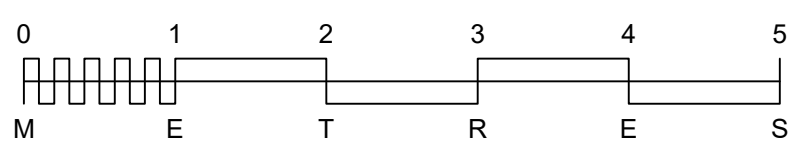 

REV	DATE	DESCRIPTION
B	12.06.25	Window in north elevation omitted
A	27.03.25	Updated for Planning

This drawing should be read in conjunction with all other drawings. Do not scale.
All Dimensions must be site checked.
Copyright © Catherine Whitby Architects

catherine whitby
ARCHITECTS

arb Architects
Registration
Board
REG NO: 069618R

Drawing Status
PLANNING

Project
Mr Whitby
110 College Lane
Hurstpierpoint

Title
Existing and Proposed Plans,
Block Plan &
Location Plan

Project No.
02505

Drawn By
cw

Checked By
cw

Drawing No.
001

Scale
Varies @ A1

Date
Mar 25

Revision
B