




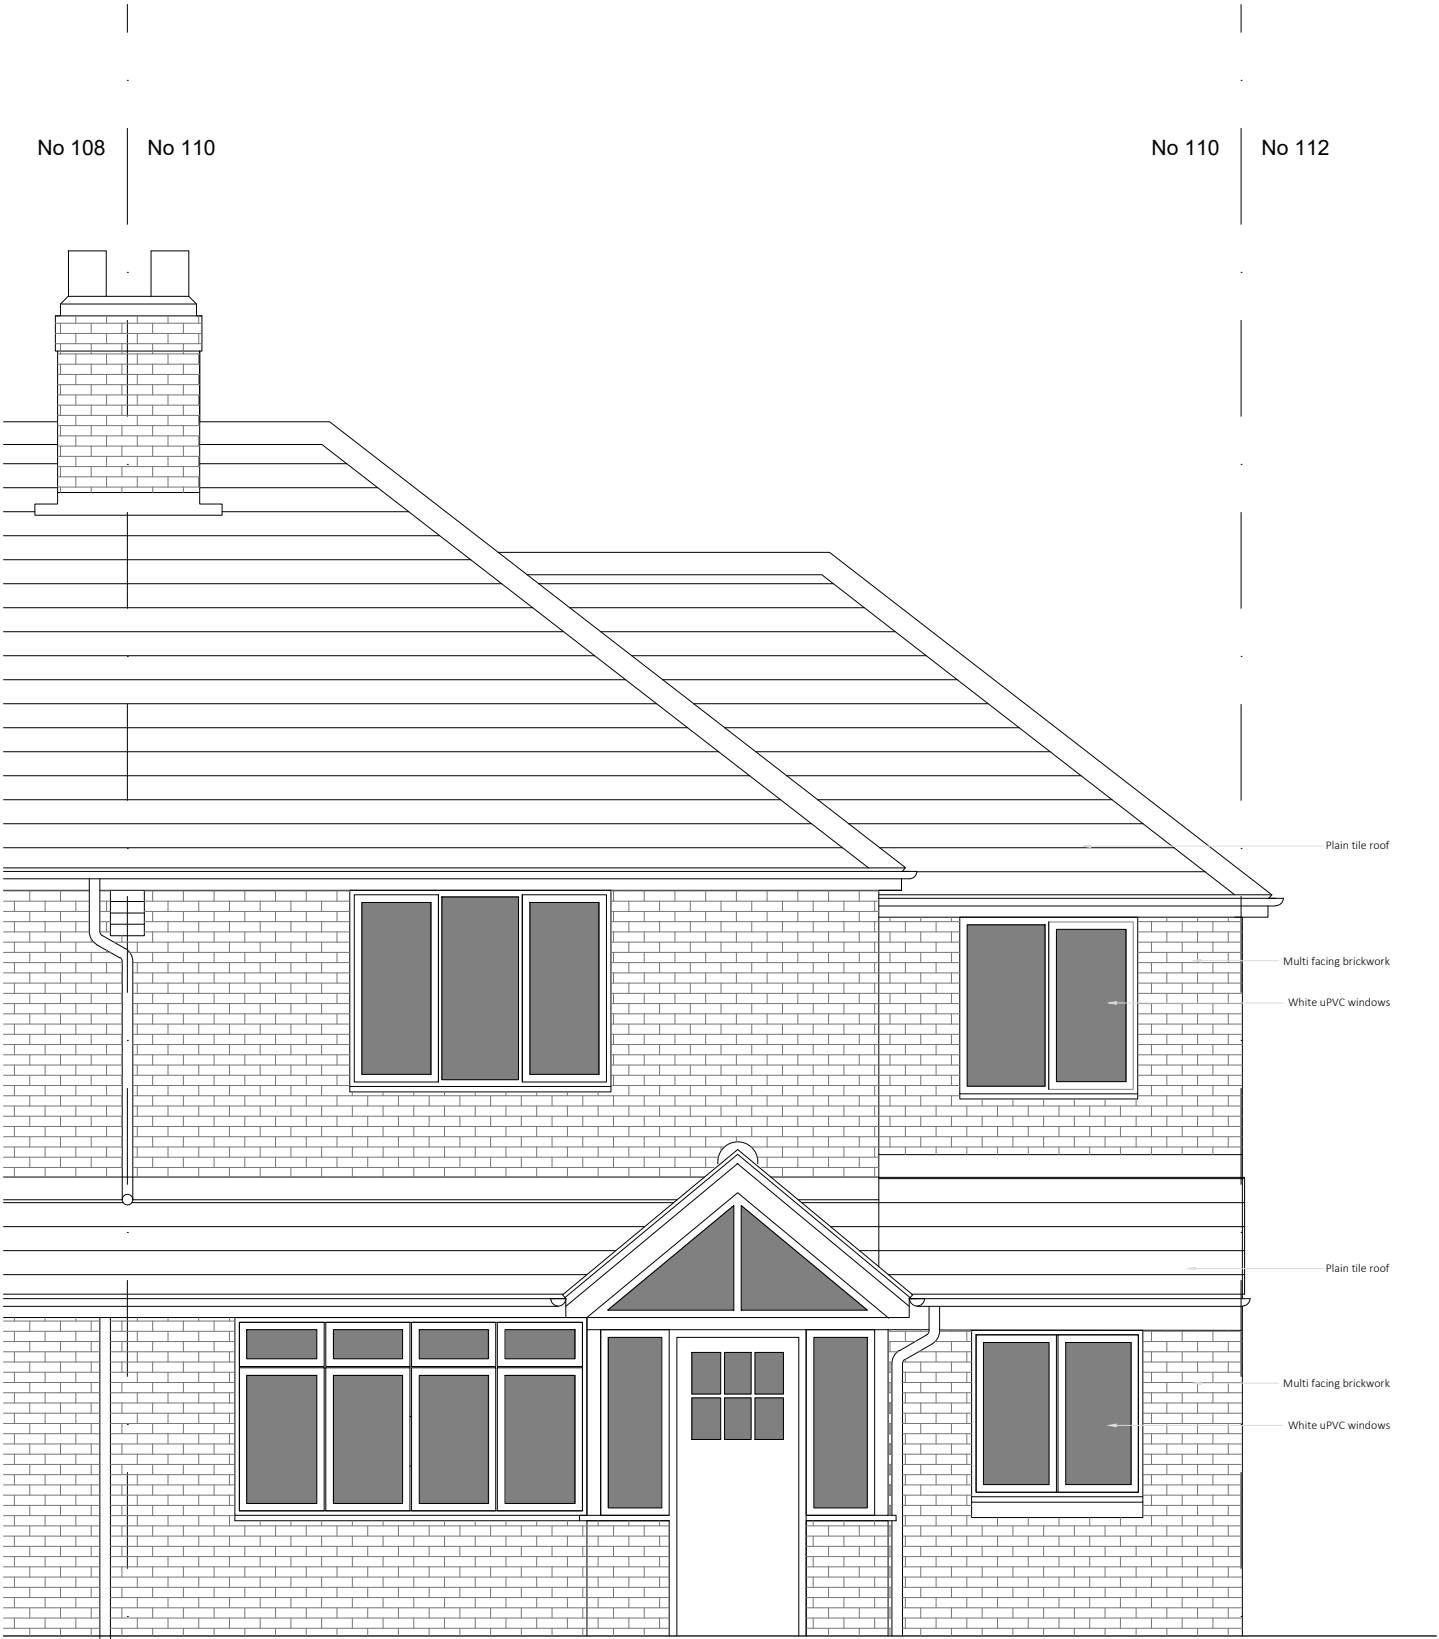


Front Elevation as Existing
1:50 @ A1

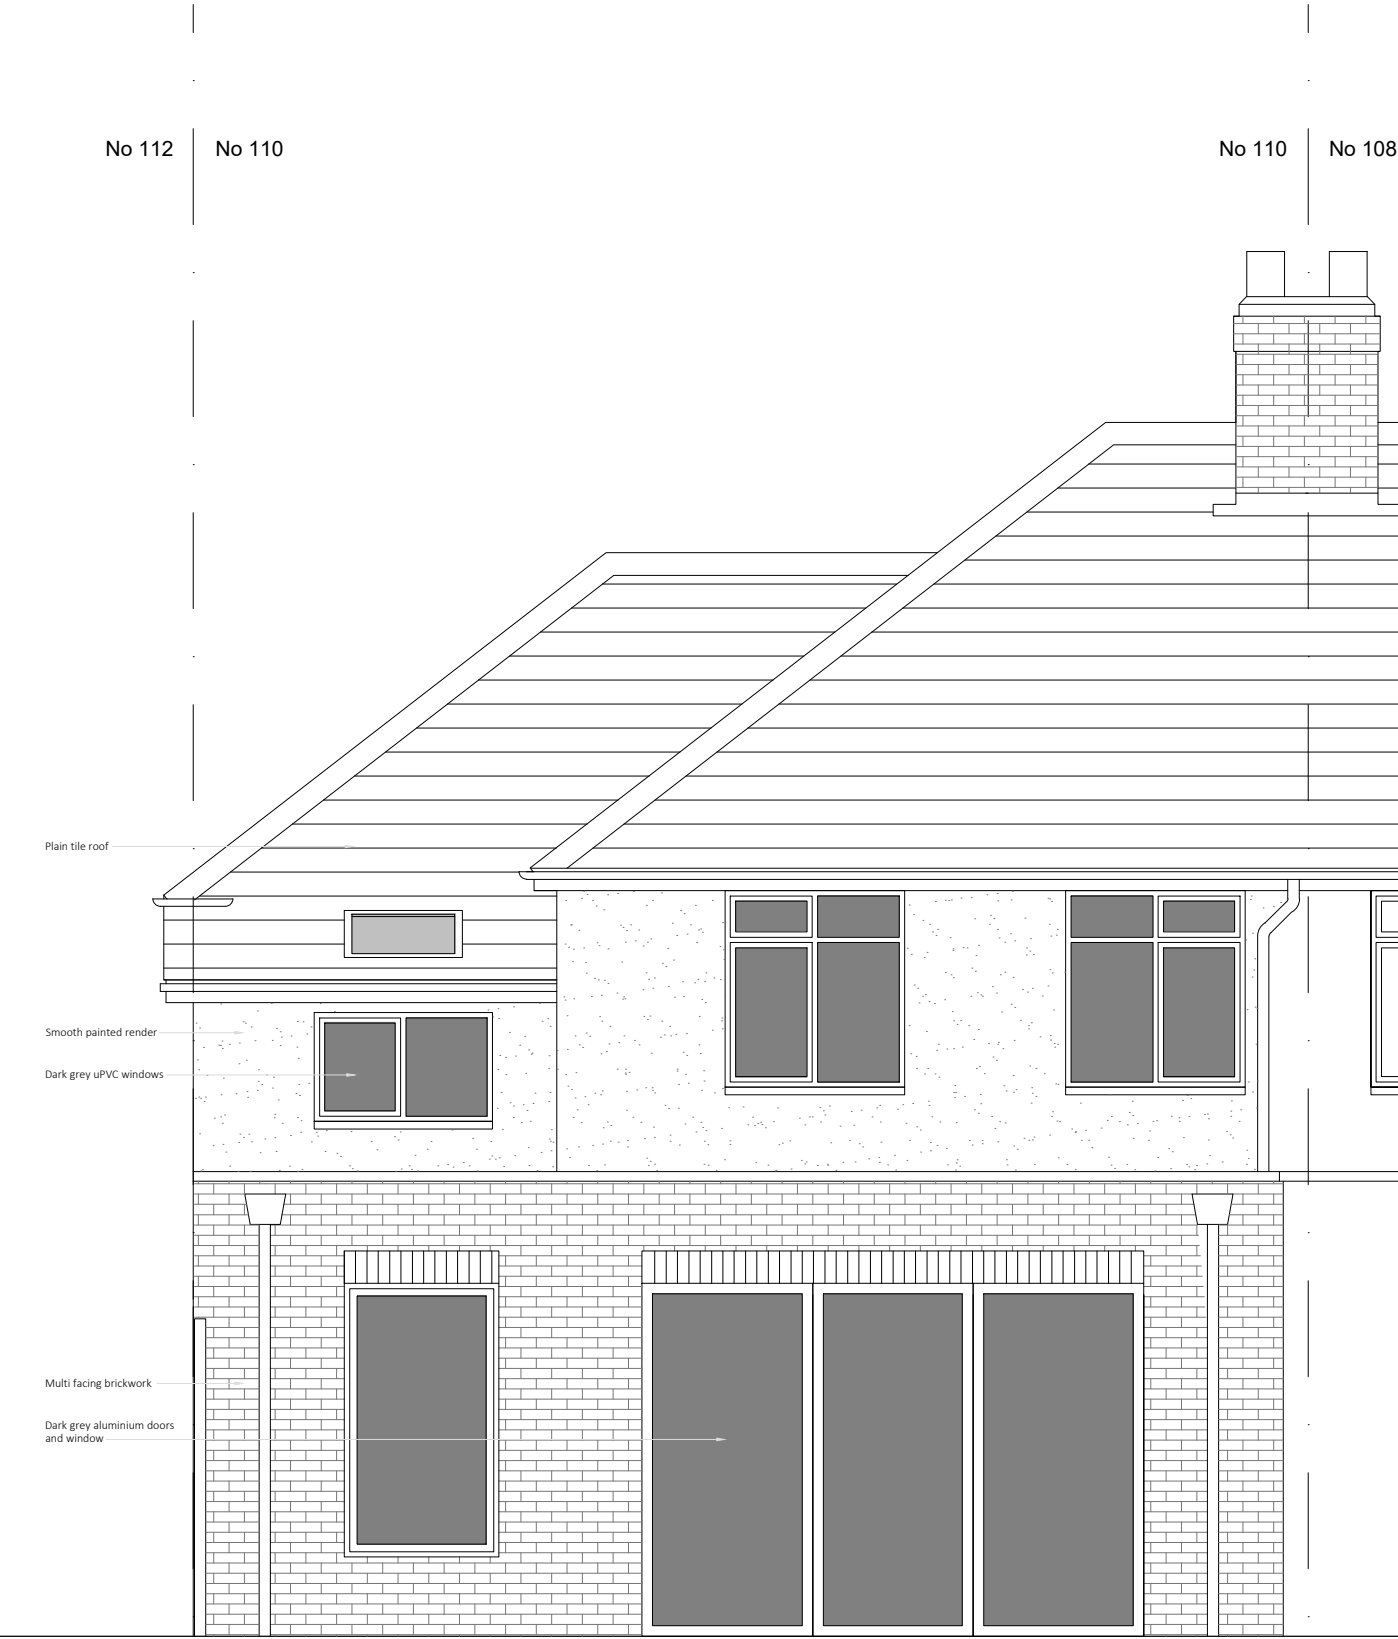


Rear Elevation as Existing
1:50 @ A1

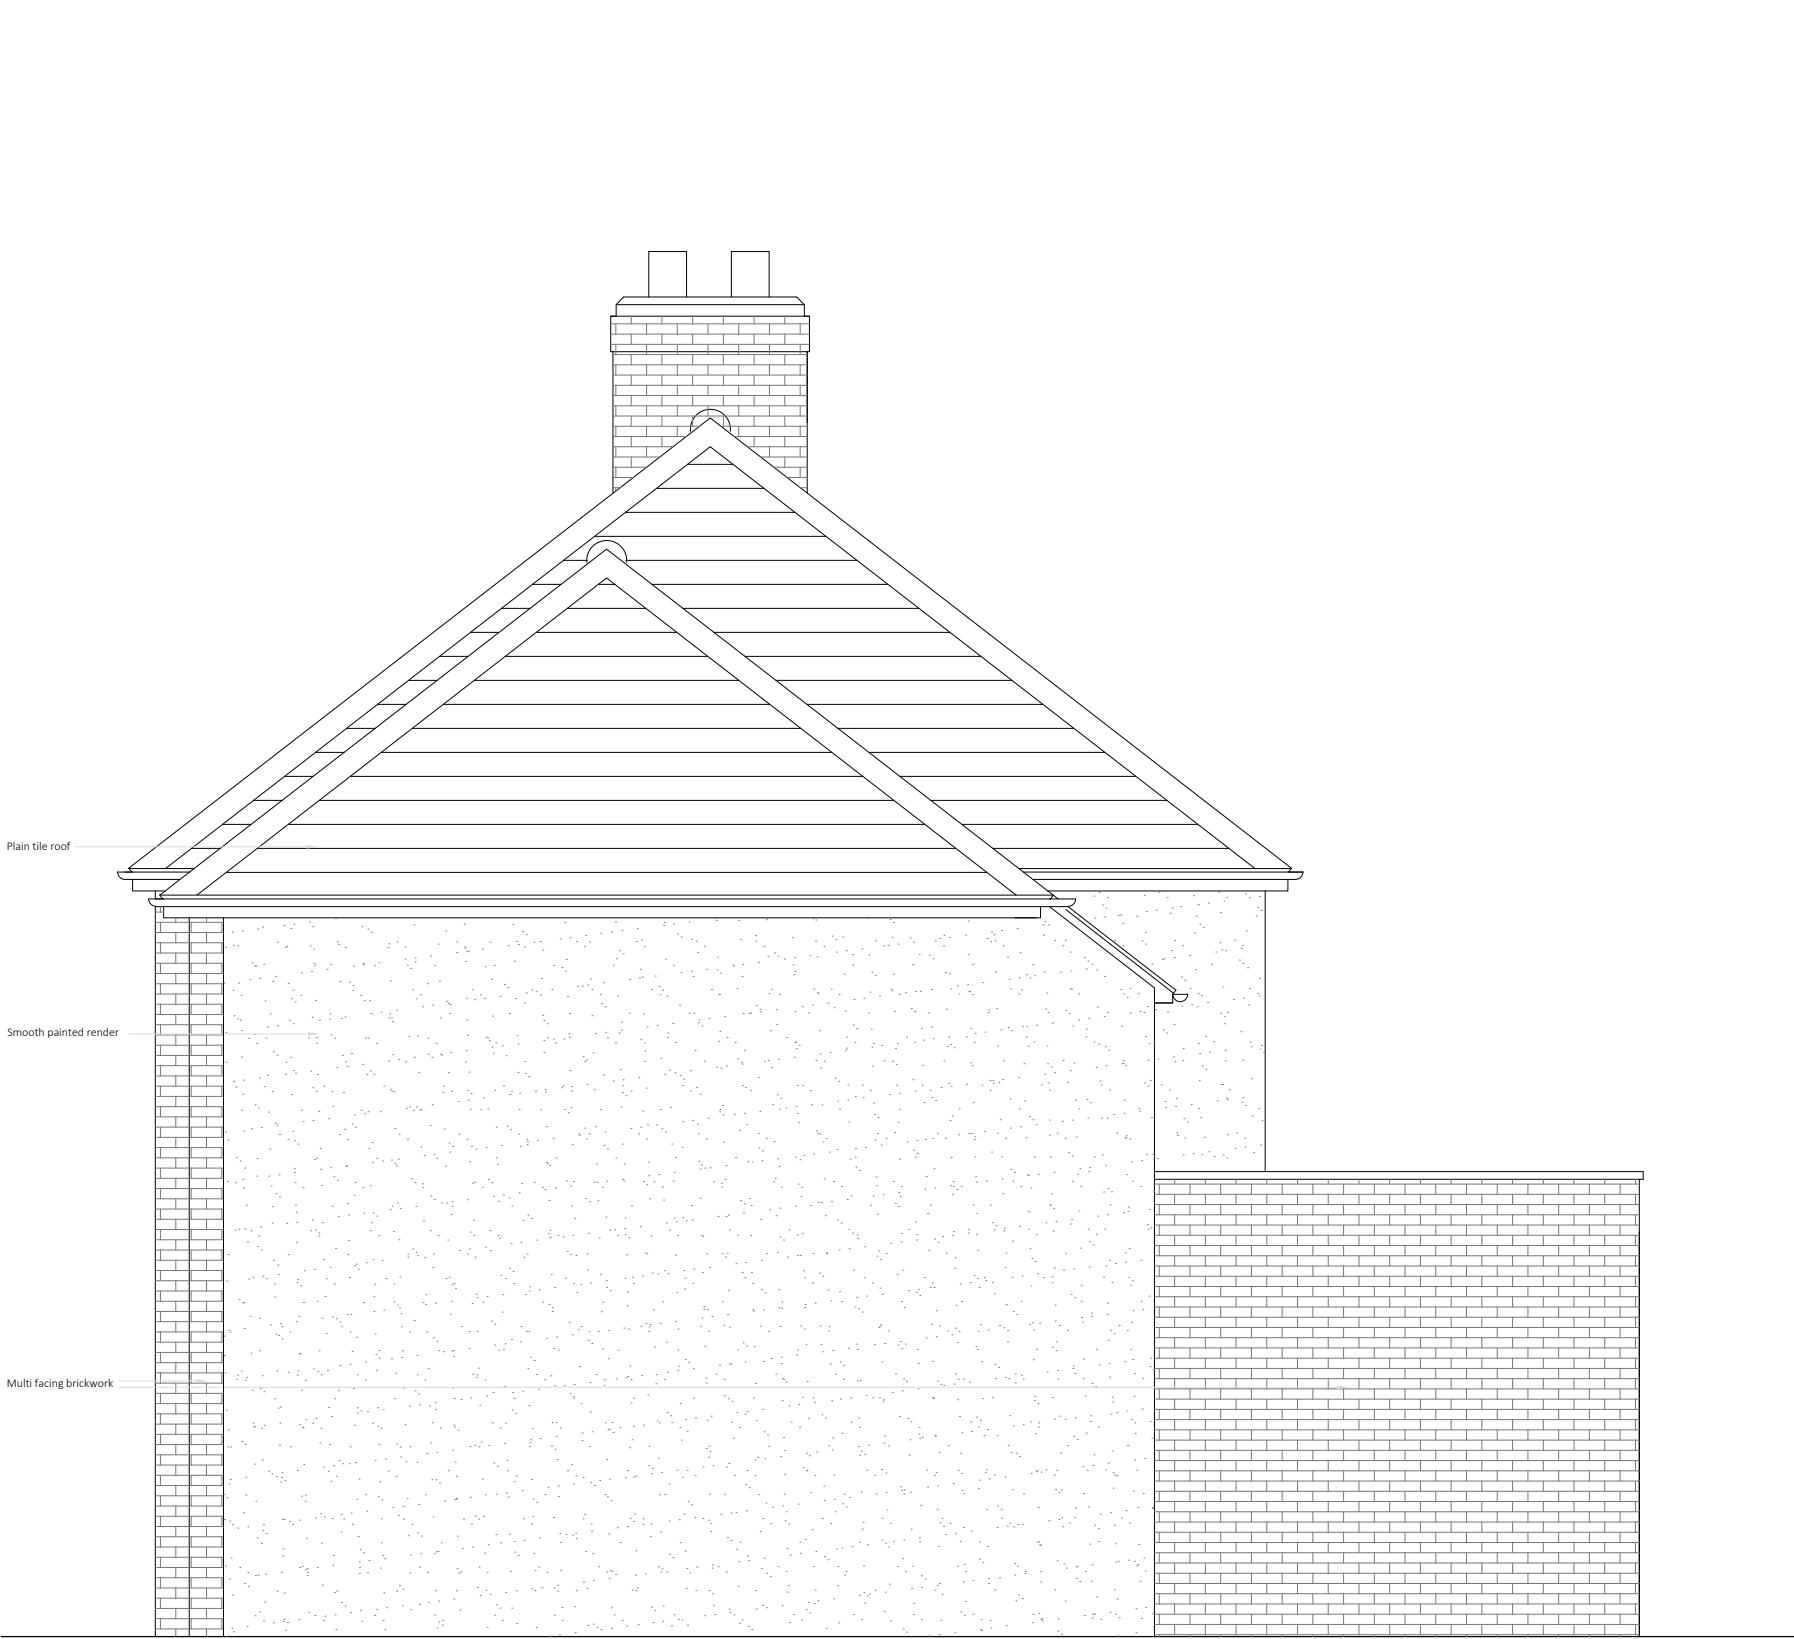


Side (North) Elevation as Existing
1:50 @ A1

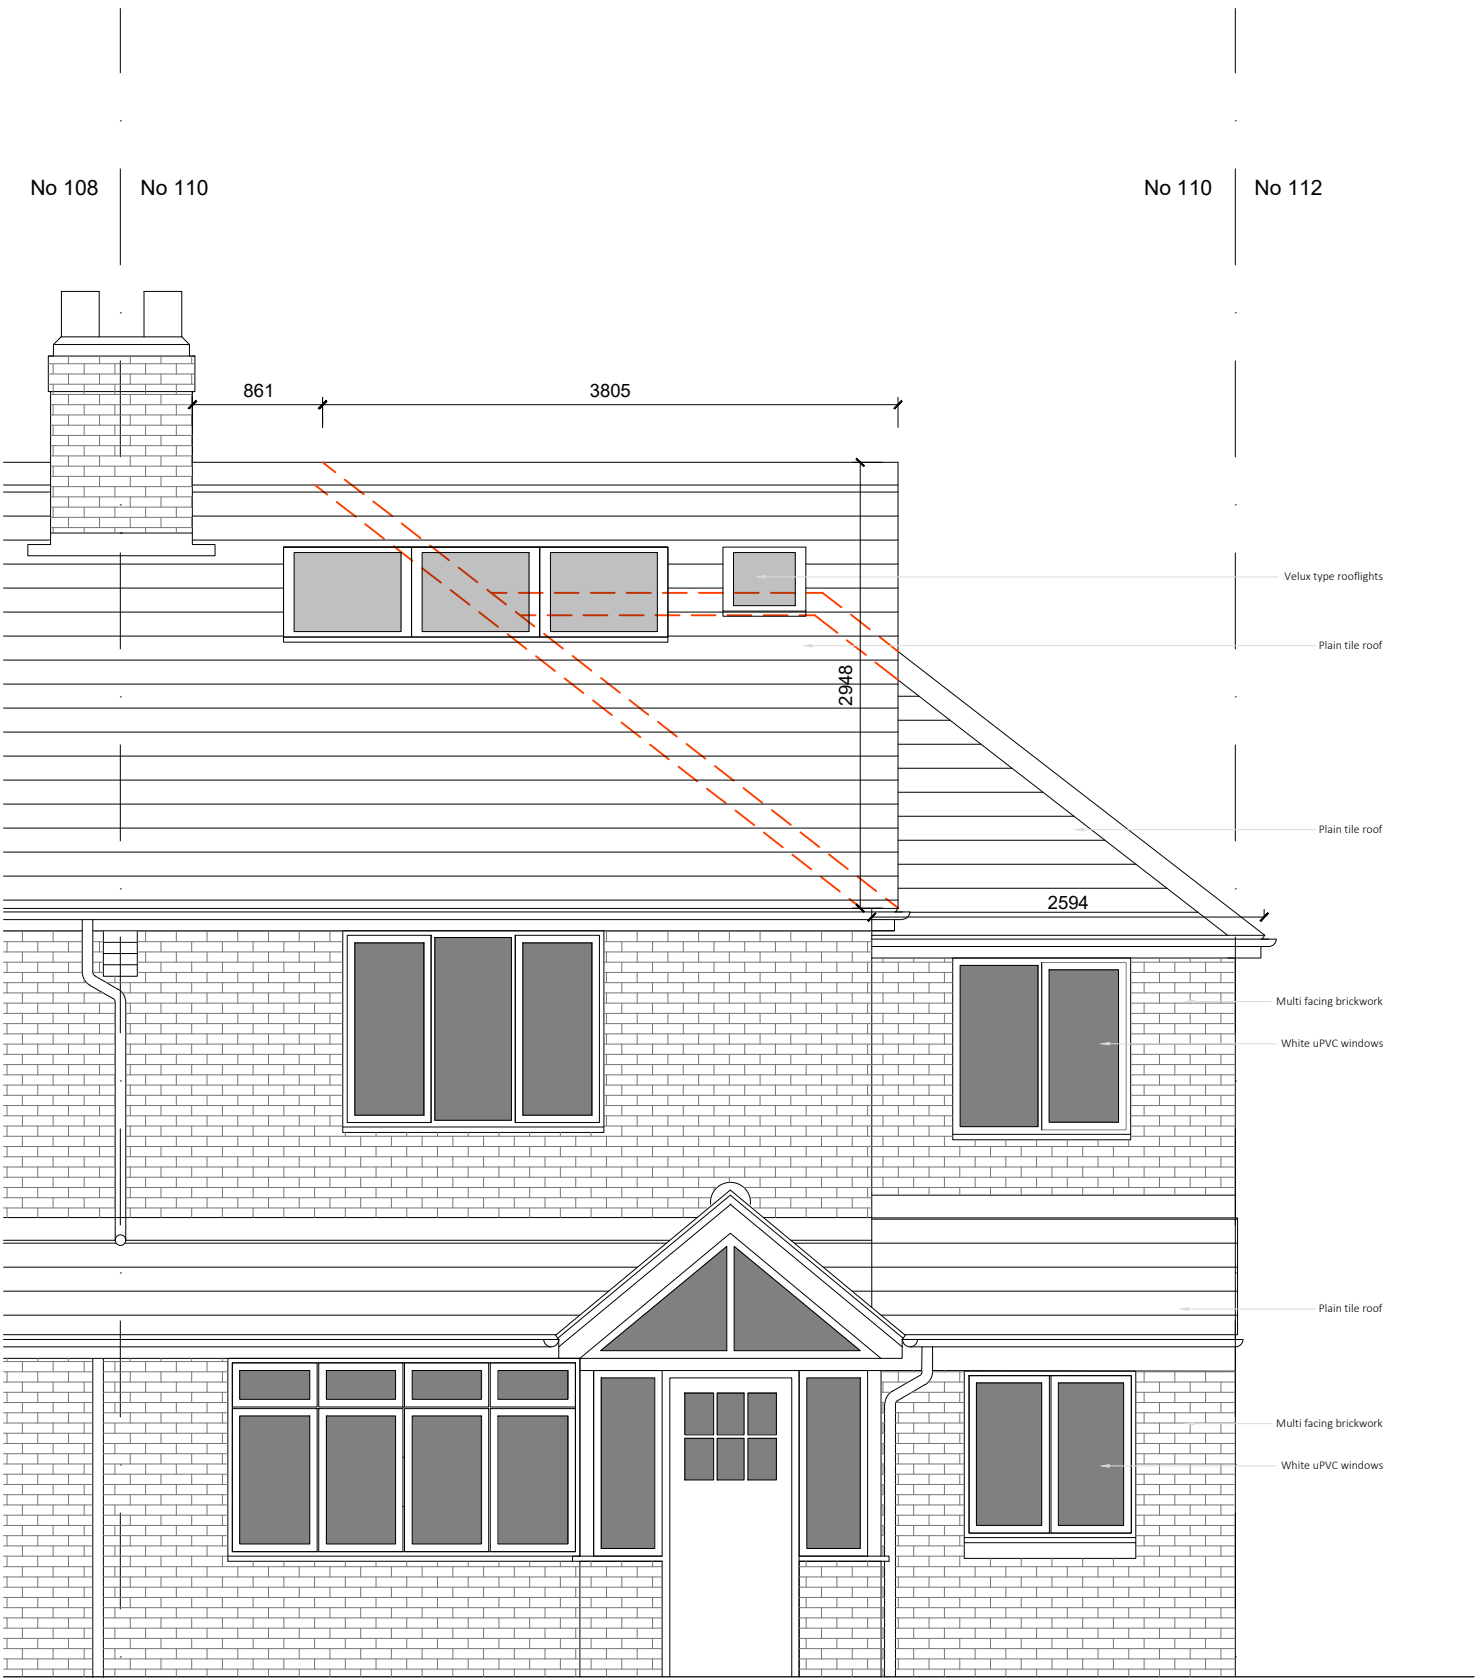


Front Elevation as Proposed
1:50 @ A1

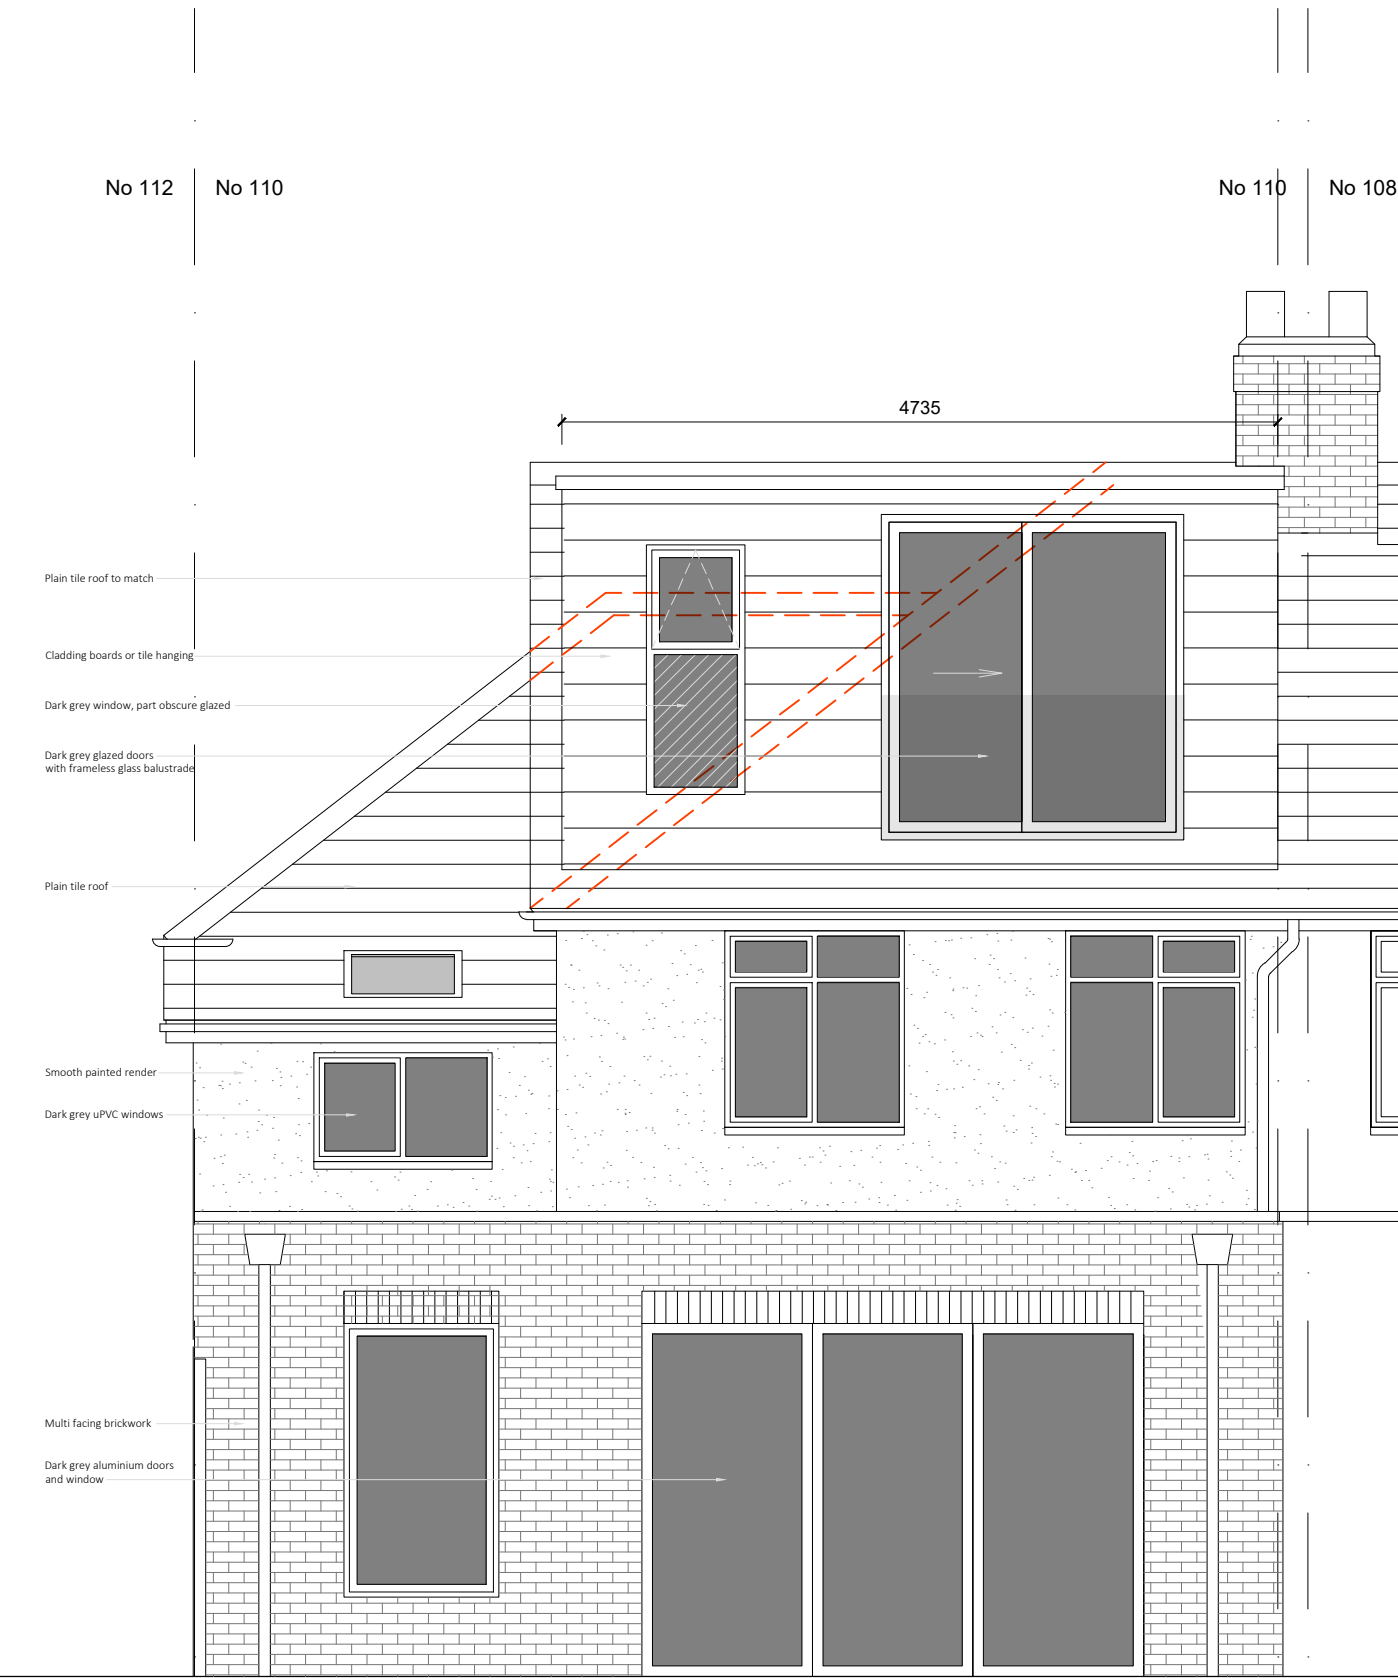

Rear Elevation as Proposed
1:50 @ A1

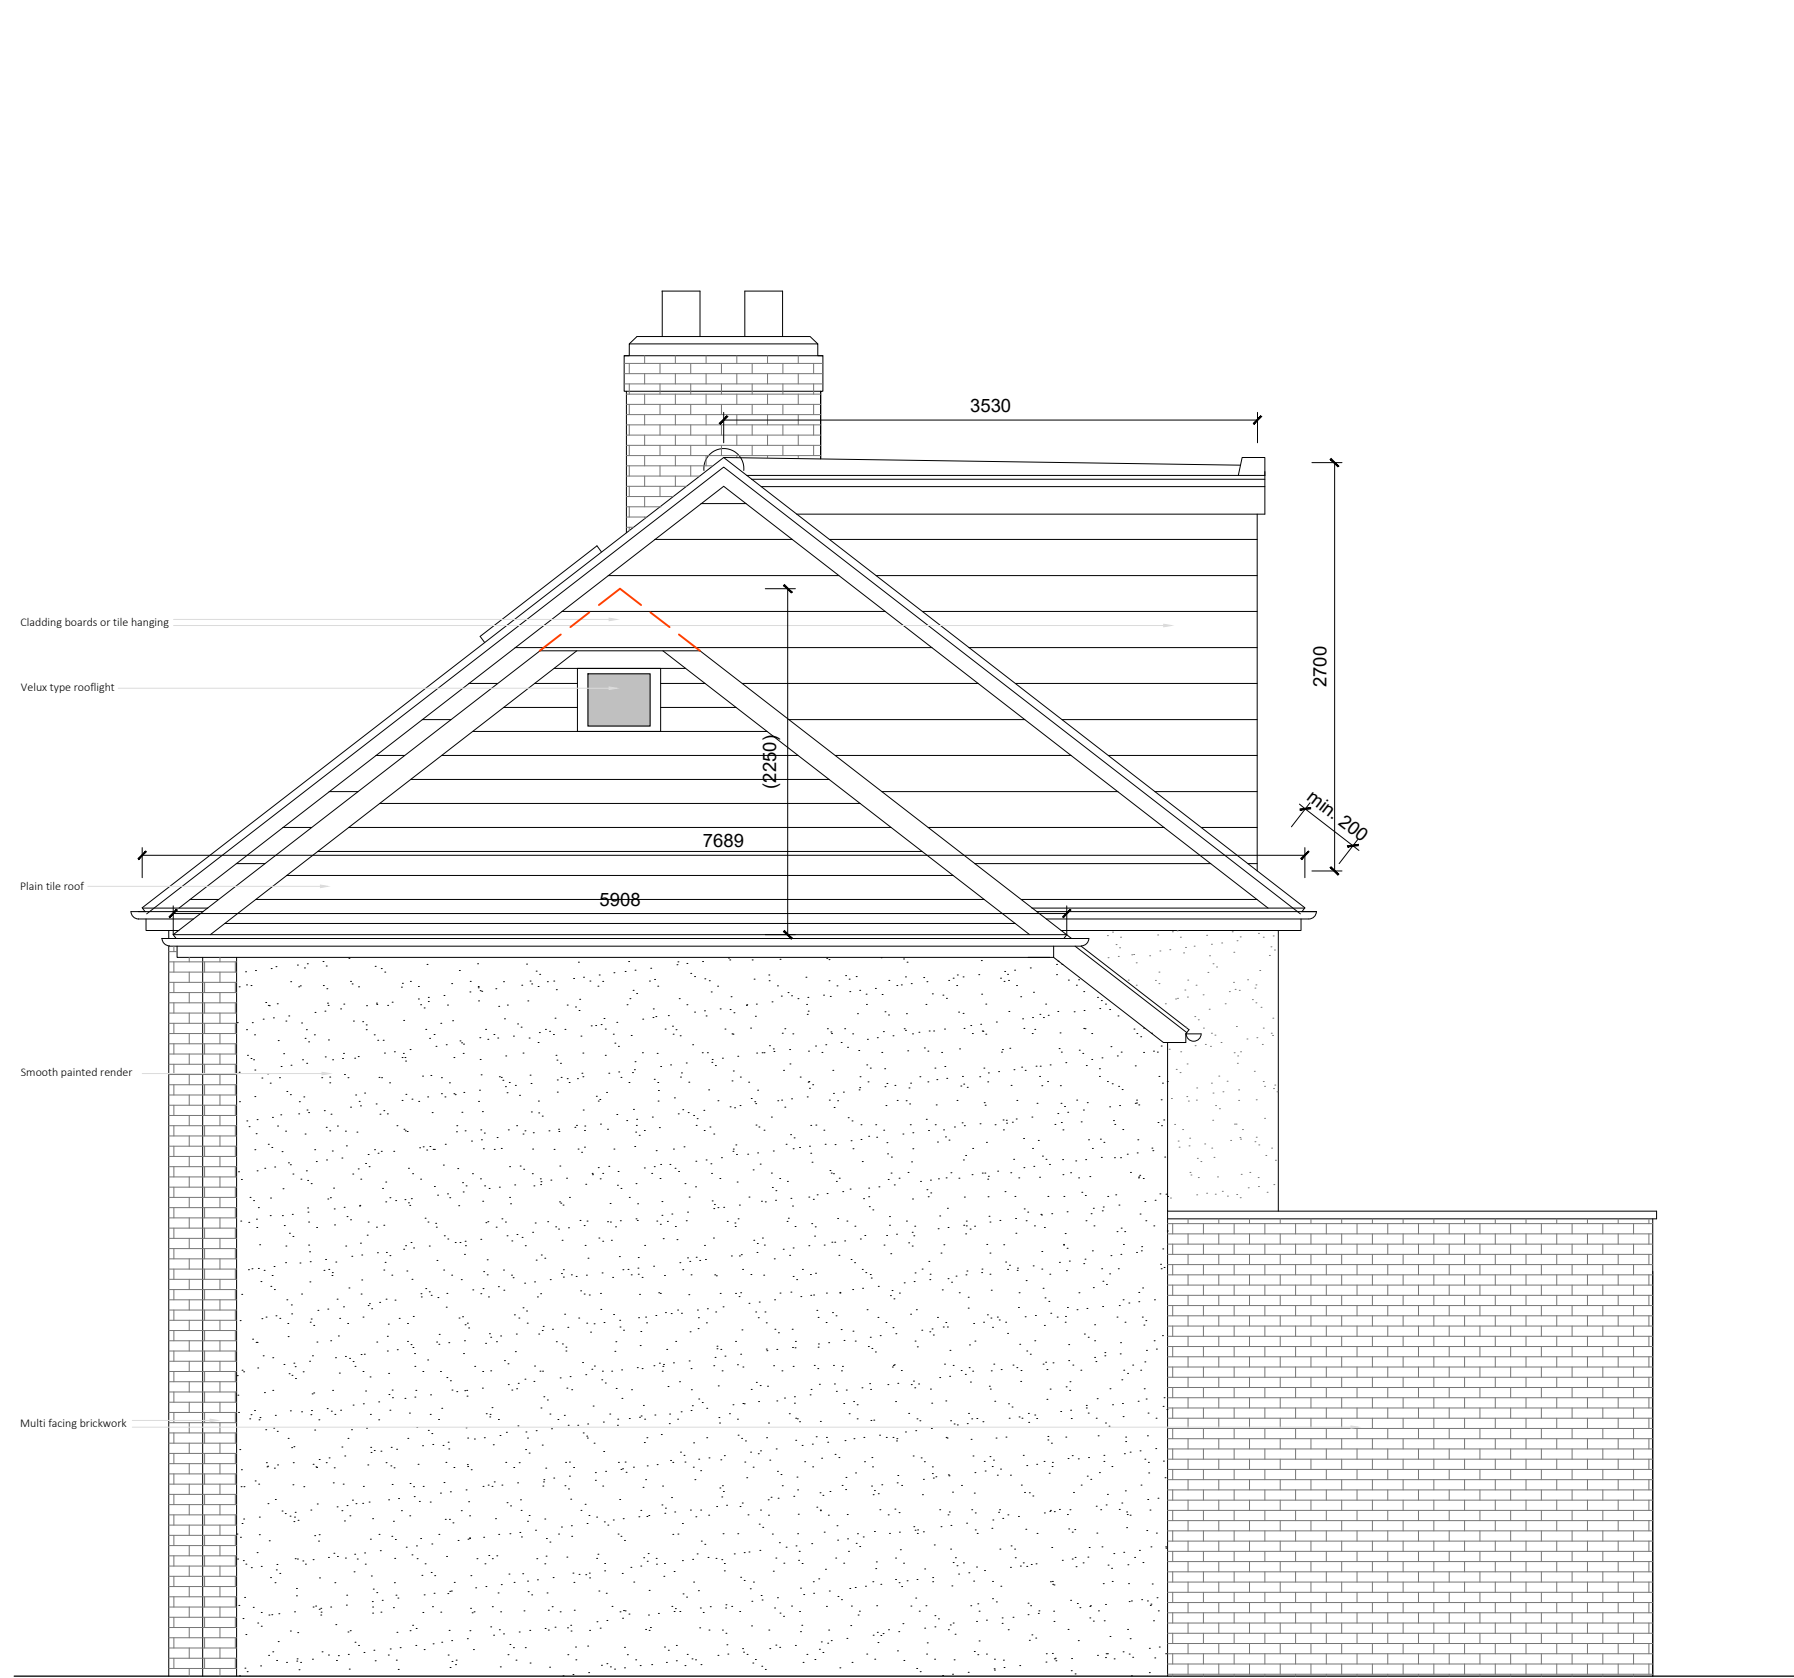

Side (North) Elevation as Proposed
1:50 @ A1

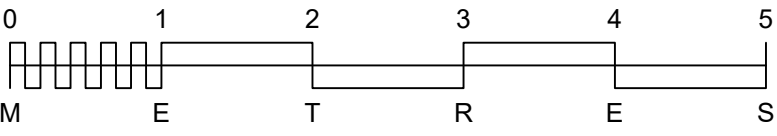

REV	DATE	DESCRIPTION
B	12.06.25	Window in north elevation omitted
A	27.03.25	Updated for Planning

This drawing should be read in conjunction with all other drawings. Do not scale.
All Dimensions must be size checked.
Copyright © Catherine Whitby Architects



Drawing Status
PLANNING
Project
Mr Whitby 110 College Lane Hurstpierpoint
Title
Existing and Proposed Elevations

Project No.	Drawn By	Checked By
02505	cw	cw
Drawing No.	Scale	Date
002	1:50 @ A1	Mar 25
Revision	Scale	Date
B	1:50 @ A1	Mar 25