



A3384 / 102 : EXISTING AND PROPOSED SITE PLANS

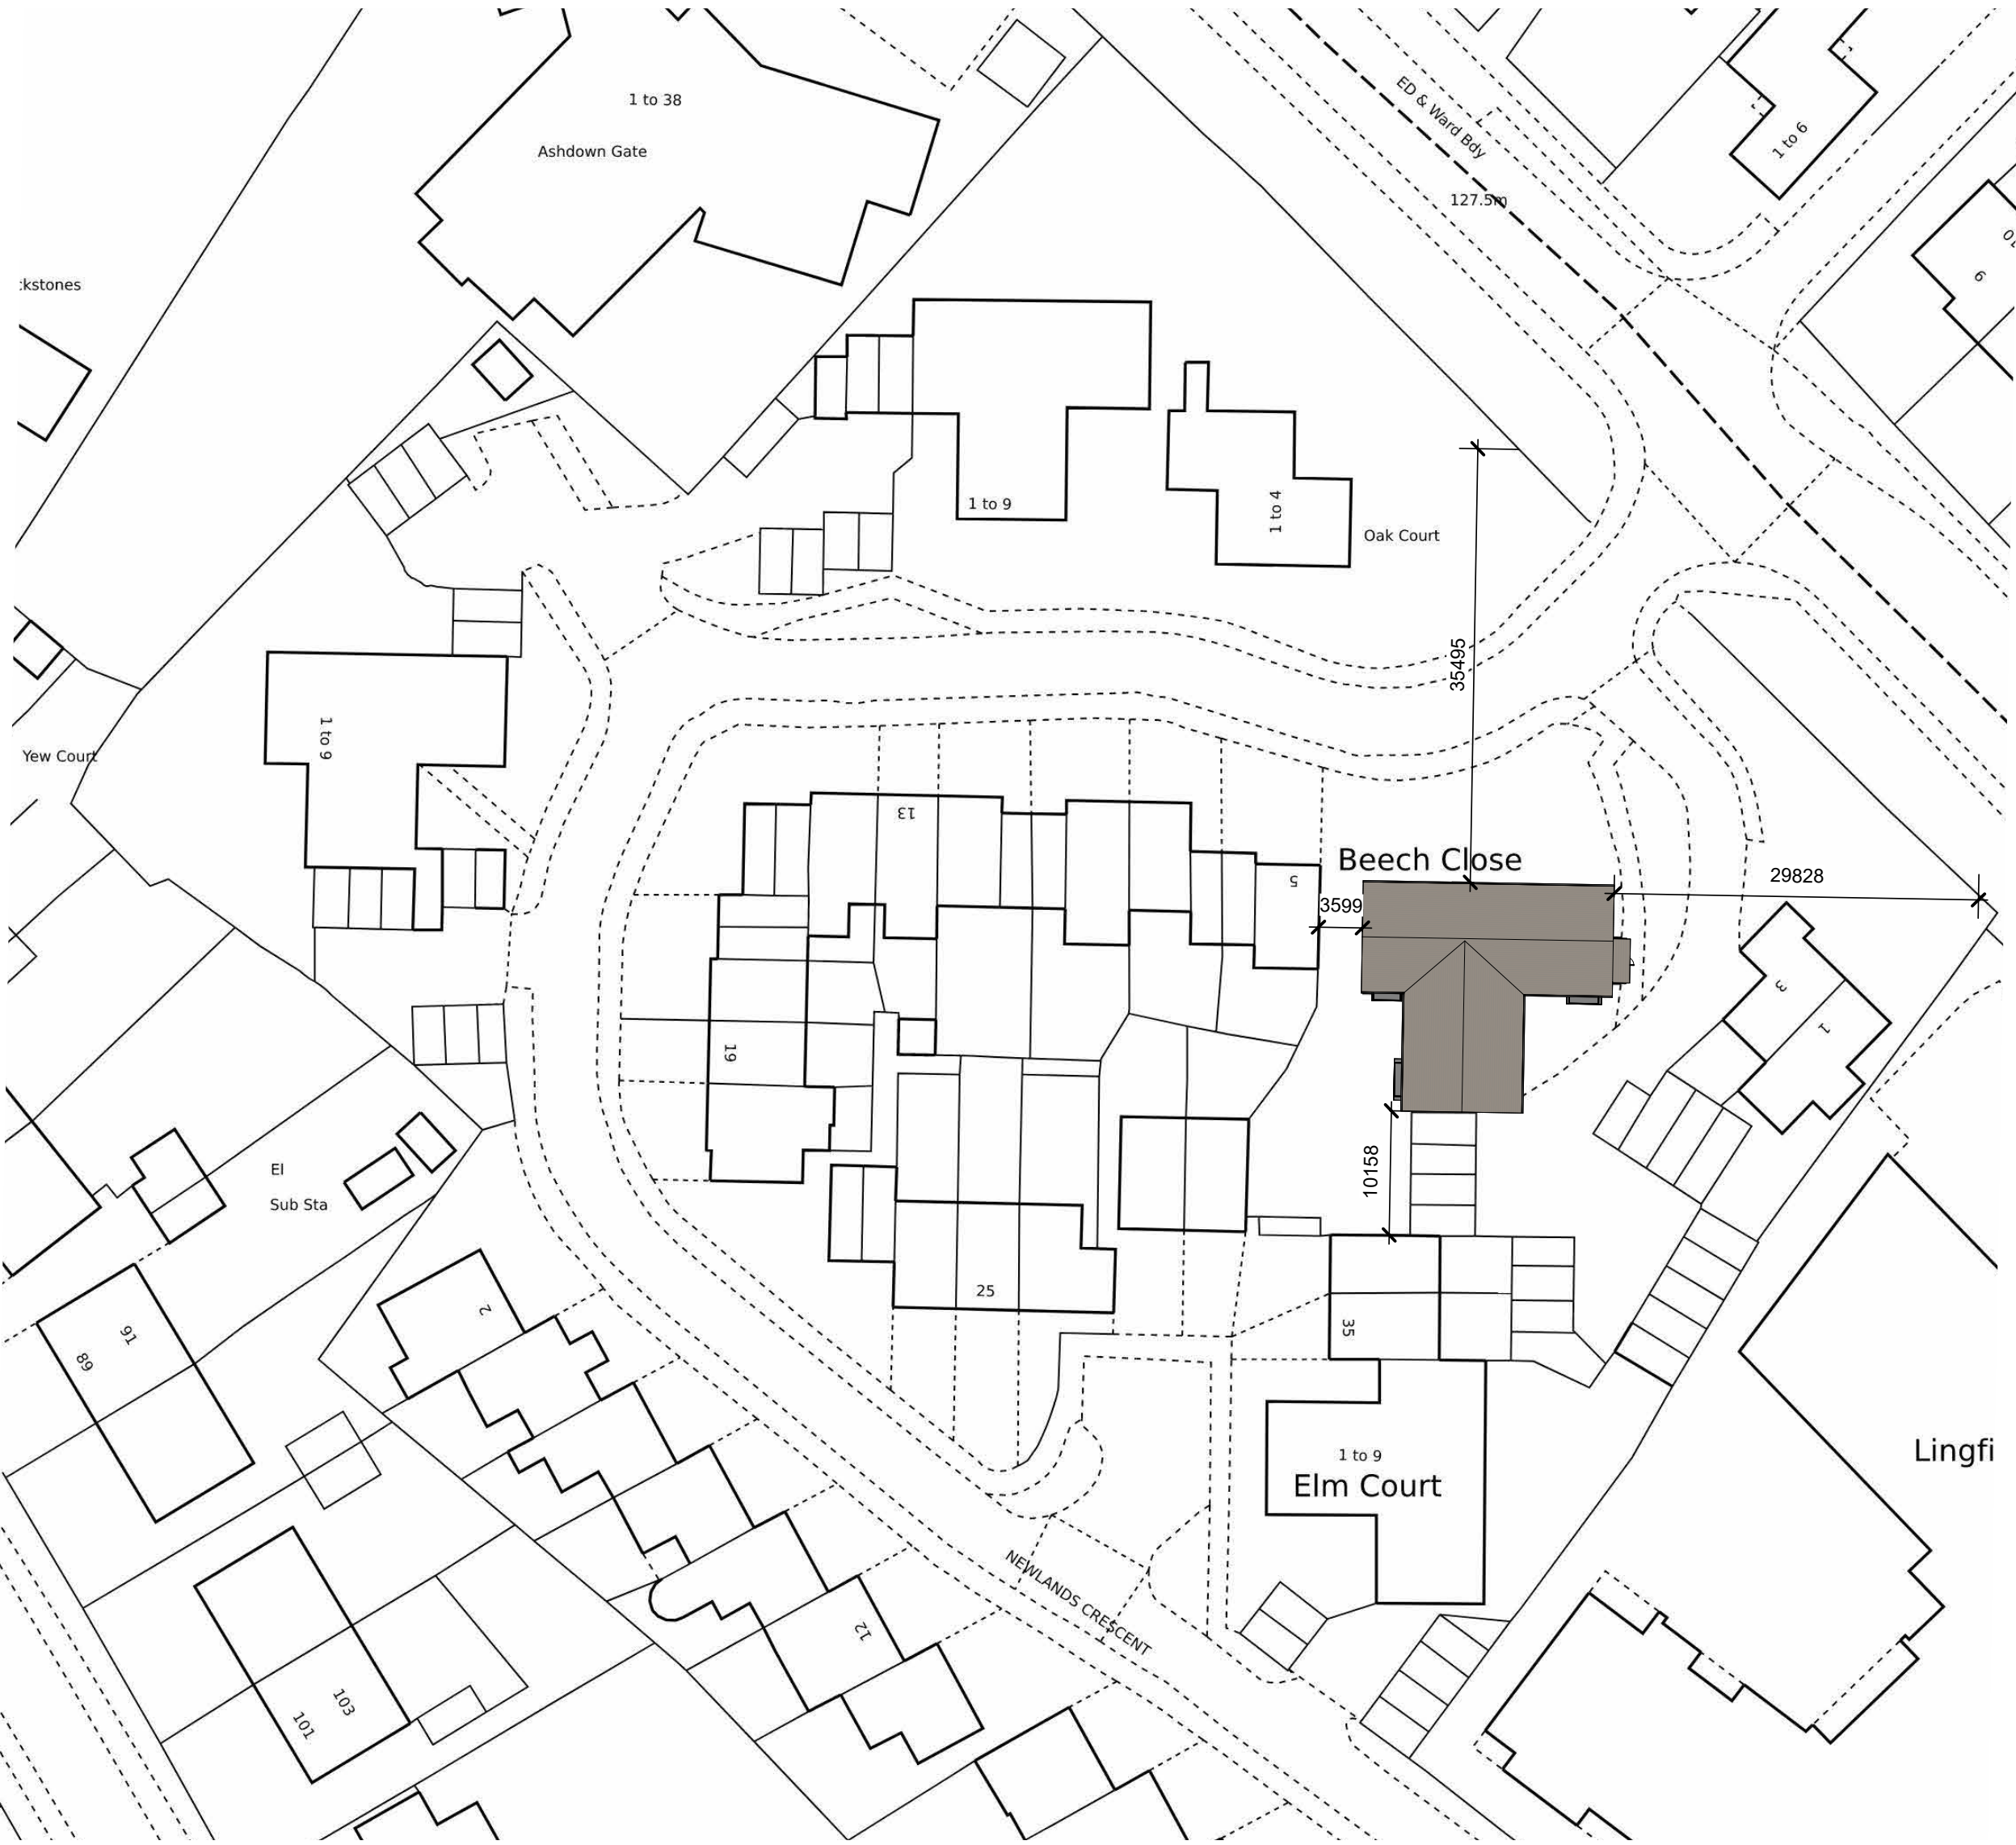

EXISTING AND PROPOSED BLOCK PLAN
1 : 500

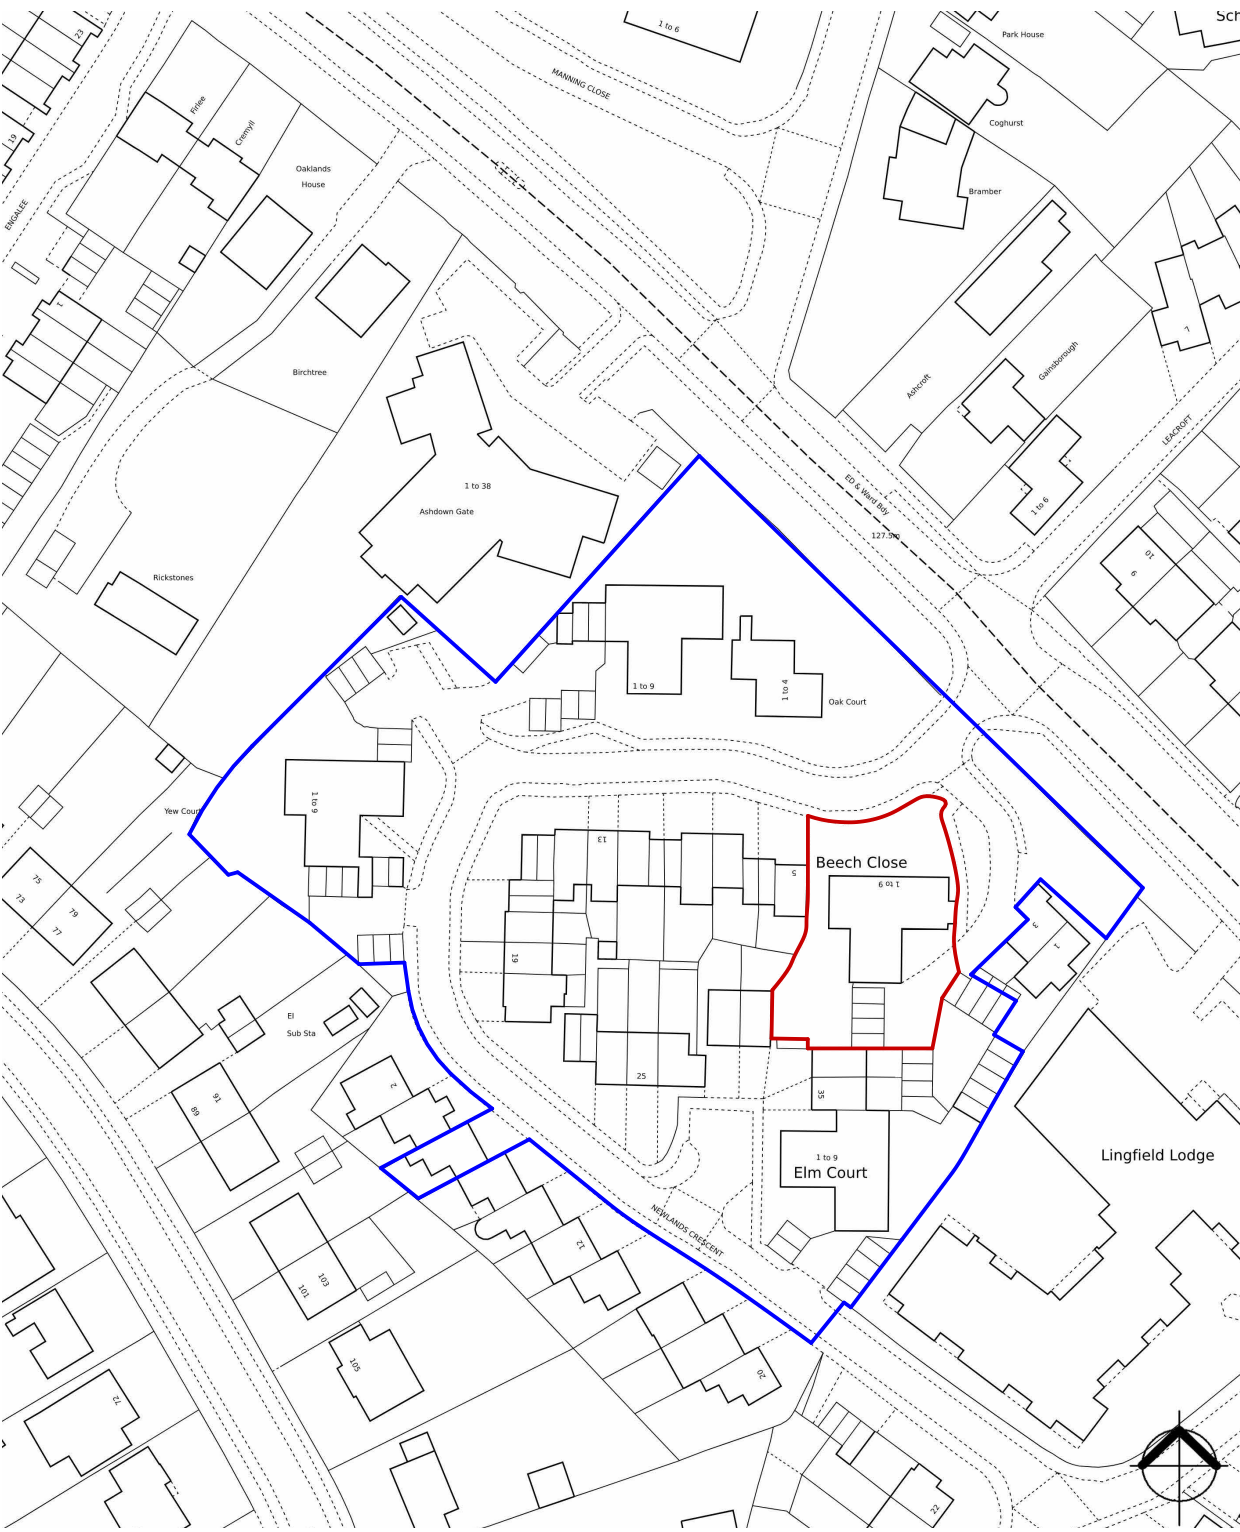


EXISTING AND PROPOSED SITE LOCATION PLAN
1 : 1250

Notes

All dimensions to be verified on site before work commences.

Do not scale from this drawing for construction purposes.

All discrepancies to be notified to the Contract Administrator.

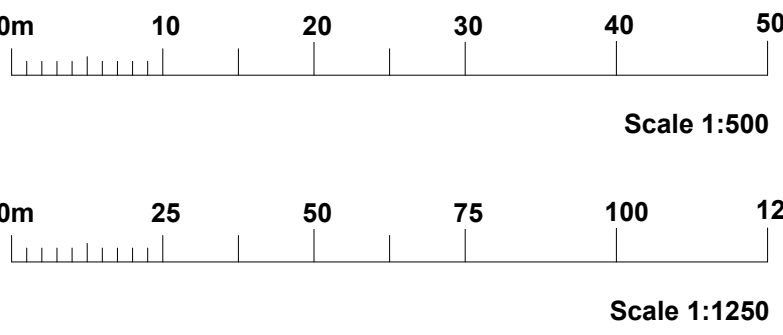

B	24/11/2025	To suit planners requirements
A	20/11/2025	To suit planners requirements
Rev	Date	Description

Drawing Status: **PLANNING** Sheet Size: **A1**



Alderton Associates
CHARTERED BUILDING SURVEYORS



3 Brassie Wood
Chelmsford
CM3 3FP

01245 460 222
aldertonassociates.co.uk

Client
Hastoe Housing Association

Site
Beech Close
Newlands Crescent, East Grinstead
RH19 1LJ

Project
Refurbishment

Date	Scale	Drawn	Checked
20/11/2025	As indicated	JC	LM

Title:
EXISTING AND PROPOSED SITE PLANS

DWG No: **A3384 / 102** Rev: **B**