


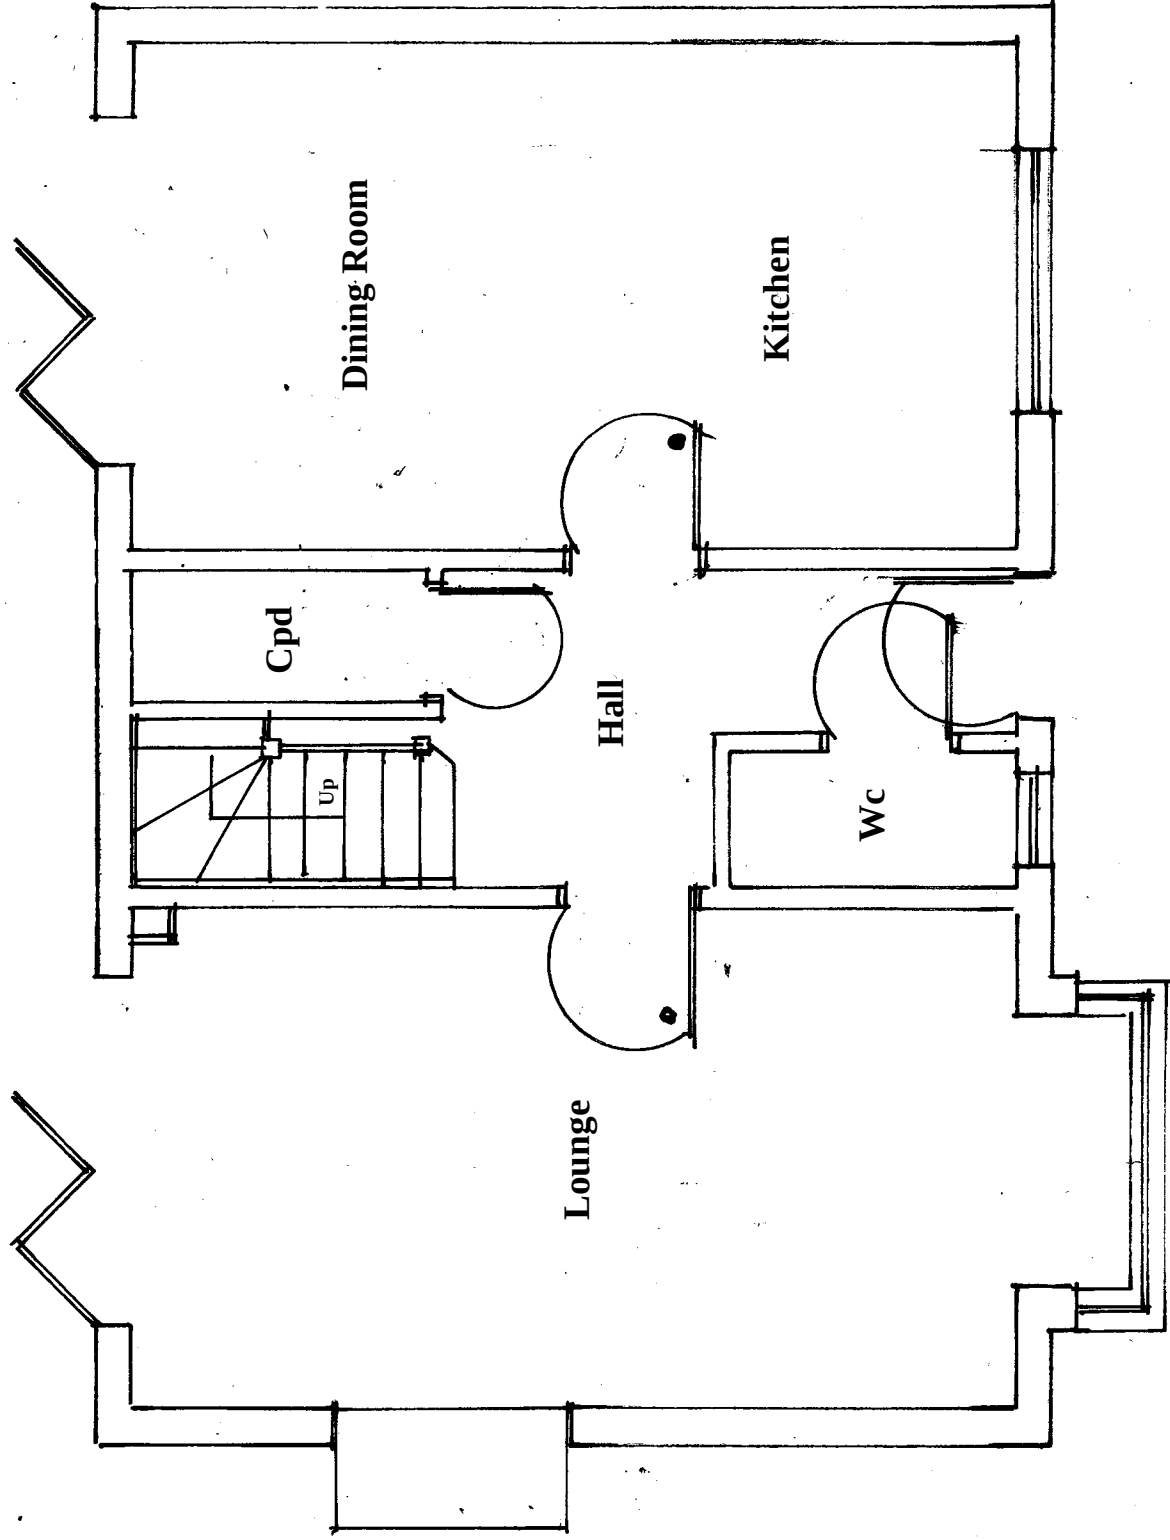

# Existing Ground Floor Plan

|            |      |
|------------|------|
|            |      |
|            |      |
|            |      |
| Amendments | Date |

Client

Mr R. Atwell

Site Address

8 Barnfield  
Balcombe  
West Sussex  
RH17 6FW

Proposal

Loft Conversion

Drawing Title Existing Ground Floor Plan

Date

29/08/25

Drawn

S. Burrows

Scales

1:50

DWG NO. S13443/1

REV