


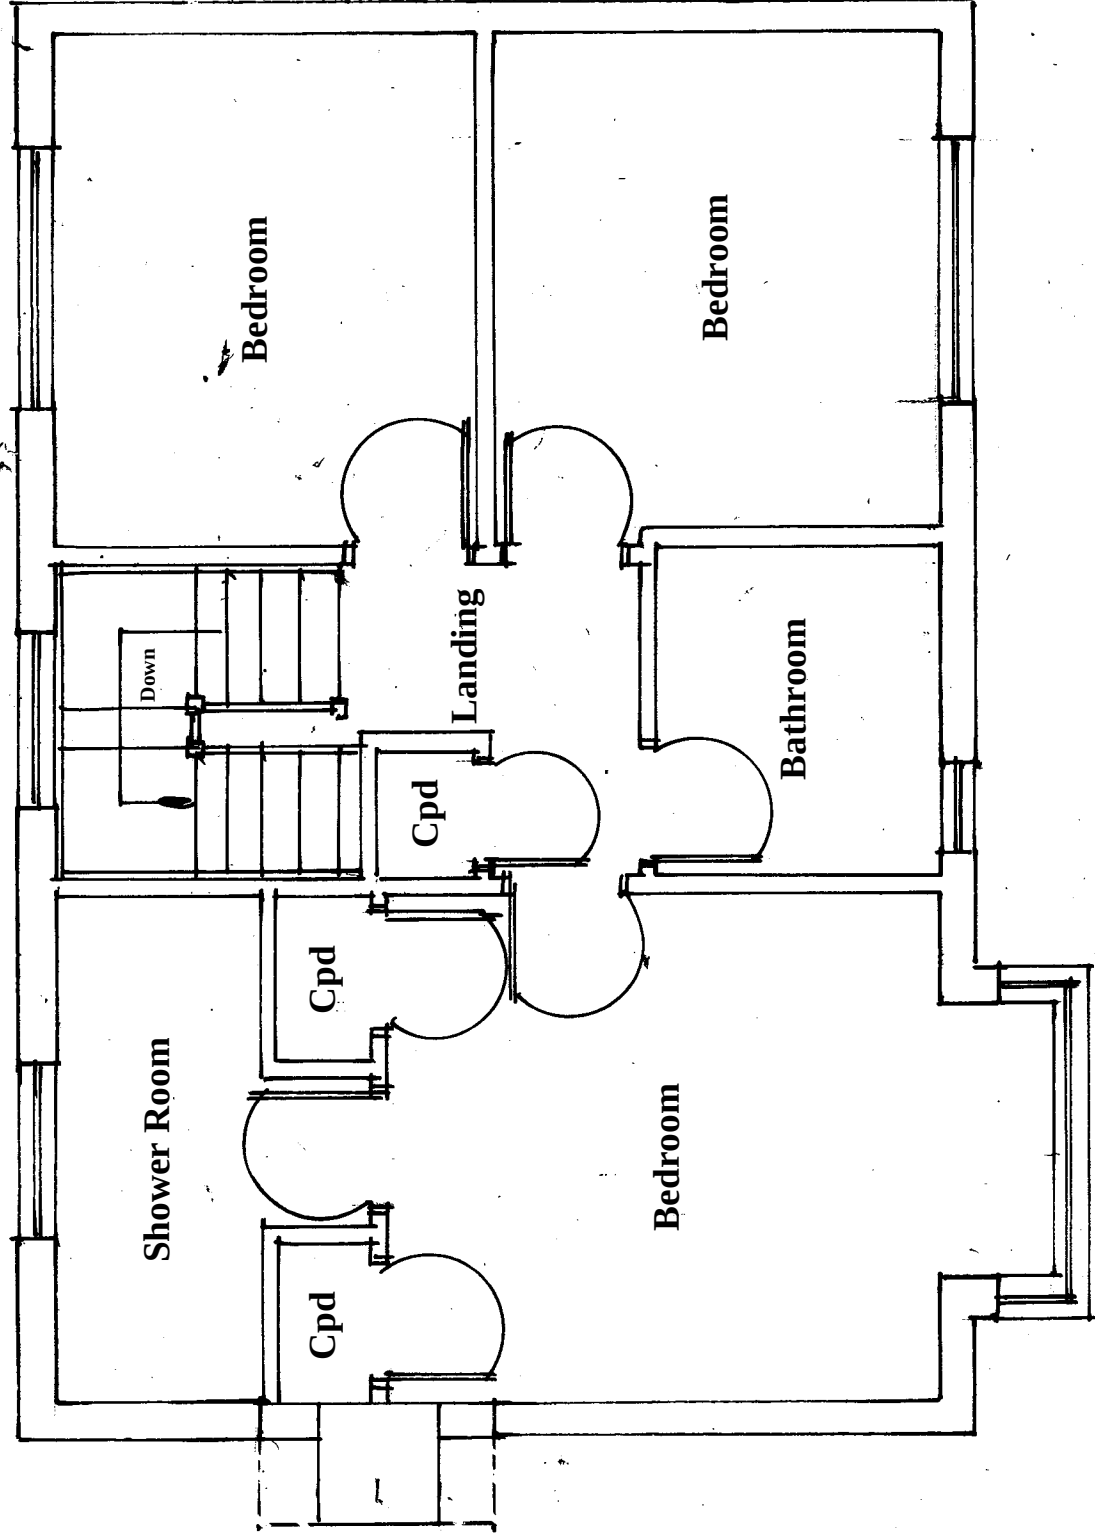

Existing First Floor Plan

|            |      |
|------------|------|
|            |      |
|            |      |
|            |      |
| Amendments | Date |
| Client     |      |

Mr R. Atwell

Site Address

8 Barnfield  
Balcombe  
West Sussex  
RH17 6FW

Proposal      Loft Conversion

Drawing Title      Existing First Floor Plan

Date      29/08/25      Drawn      S. Burrows

Scales      1:50

|         |          |     |
|---------|----------|-----|
| DWG NO. | S13443/2 | REV |
|---------|----------|-----|