


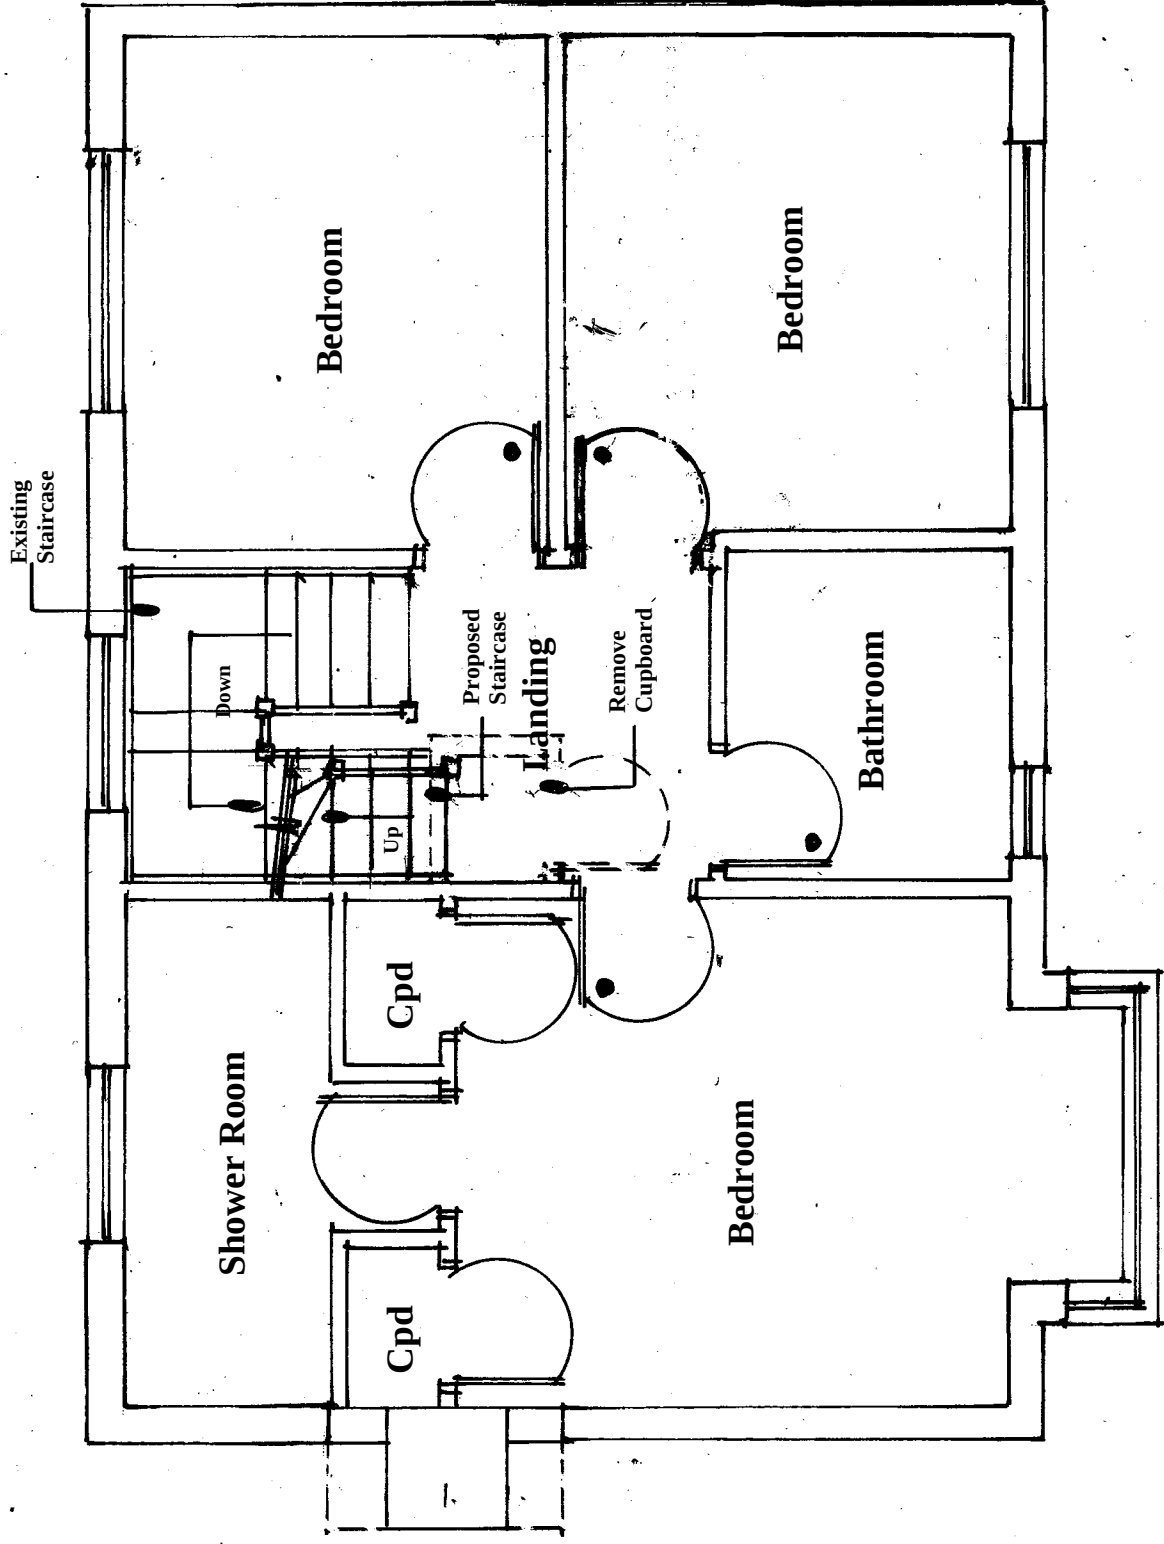

Proposed First Floor Plan

Amendments			Date
Client			

Mr R. Atwell

Site Address

8 Barnfield
Balcombe
West Sussex
RH17 6FW

Proposal Loft Conversion

Drawing Title Proposed First Floor Plan

Date 29/08/25 Drawn S. Burrows

Scales

1:50

DWG NO.	S13443/3	REV
---------	----------	-----