



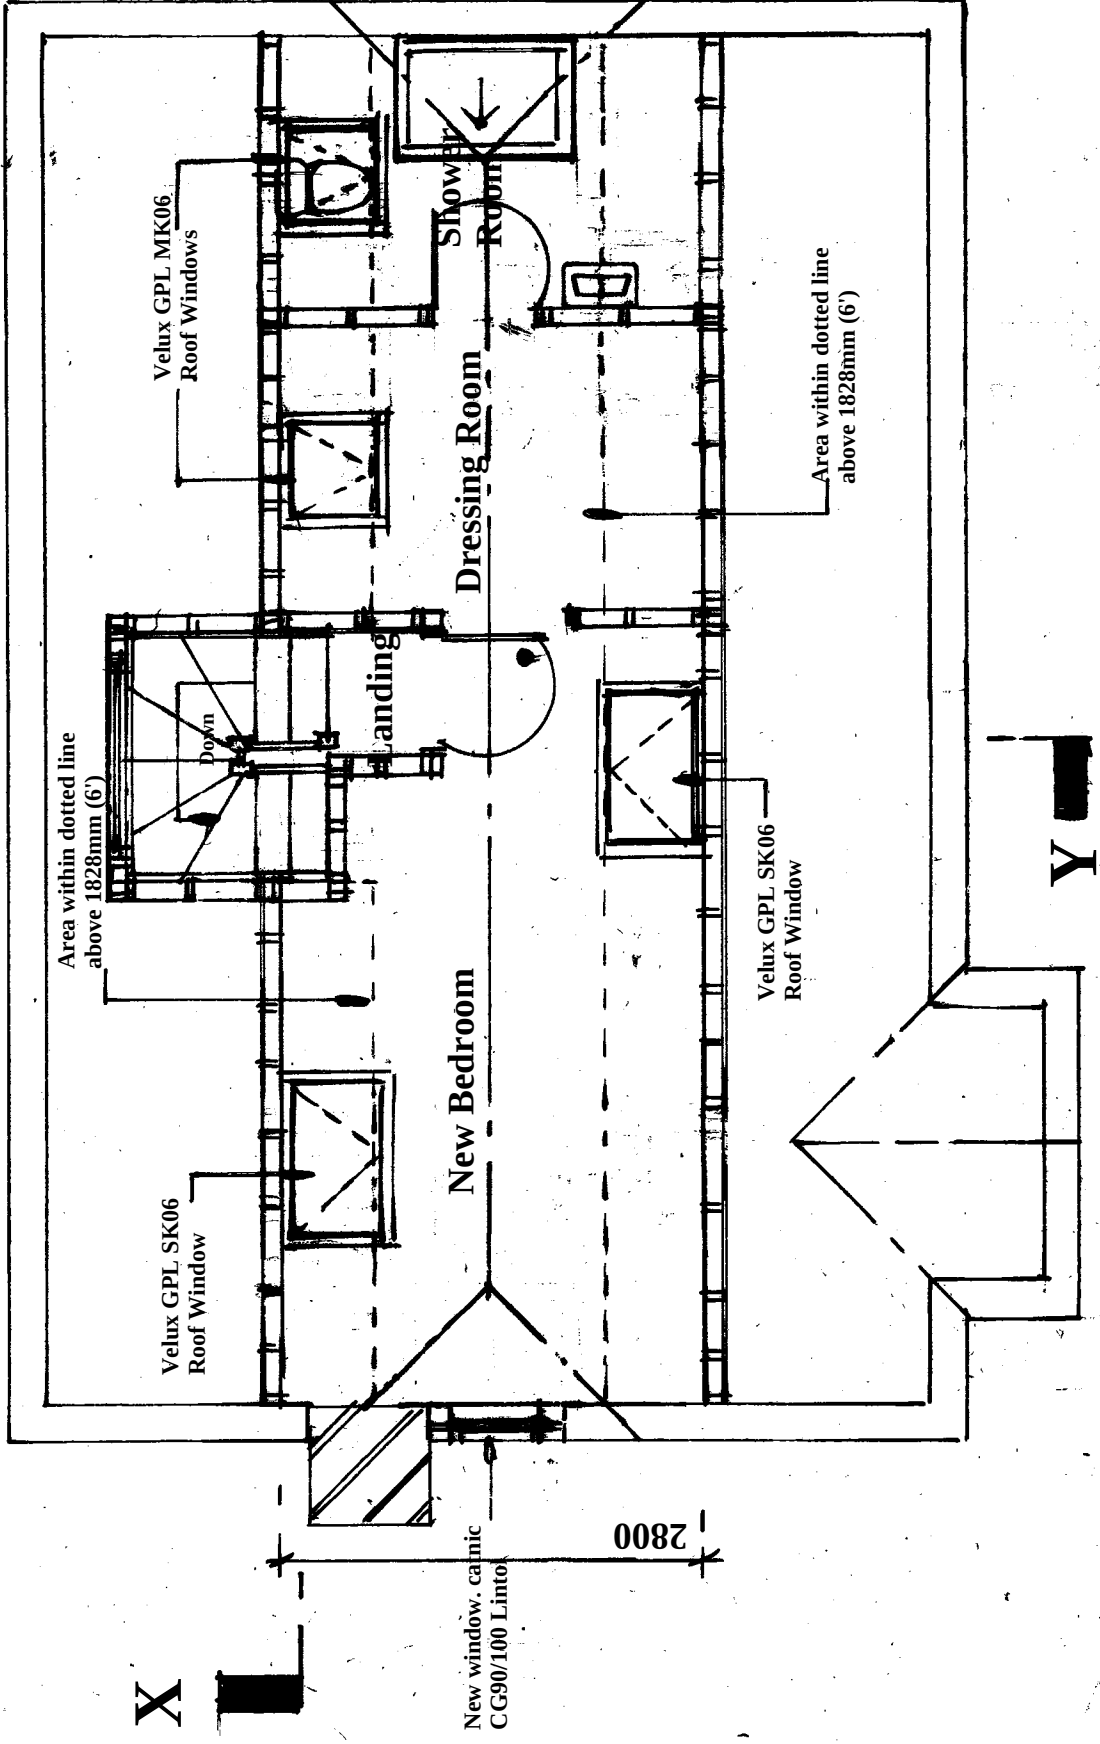

Proposed Loft Room Plan

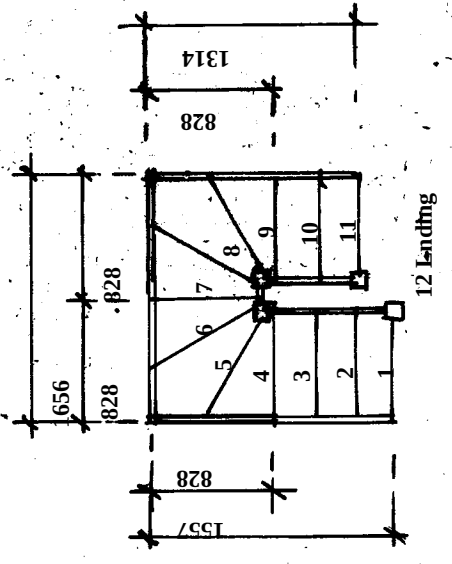

Proposed Staircase Plan

Amendments			Date
Client			

Mr R. Atwell

Site Address

8 Barnfield
Balcombe
West Sussex
RH17 6FW

Proposal	Loft Conversion
Drawing Title	Proposed Loft Floor Plan
Date	29/08/25
Drawn	S. Burrows
Scales	1:50

DWG NO.	S13443/5	REV
---------	----------	-----