

Drawing Package

For:

Loft Conversion

At:

11 Barnfield
Balcombe
RH17 6FW

Client:


Mr & Mrs Carr



Existing Rear Elevation



Proposed Rear Elevation

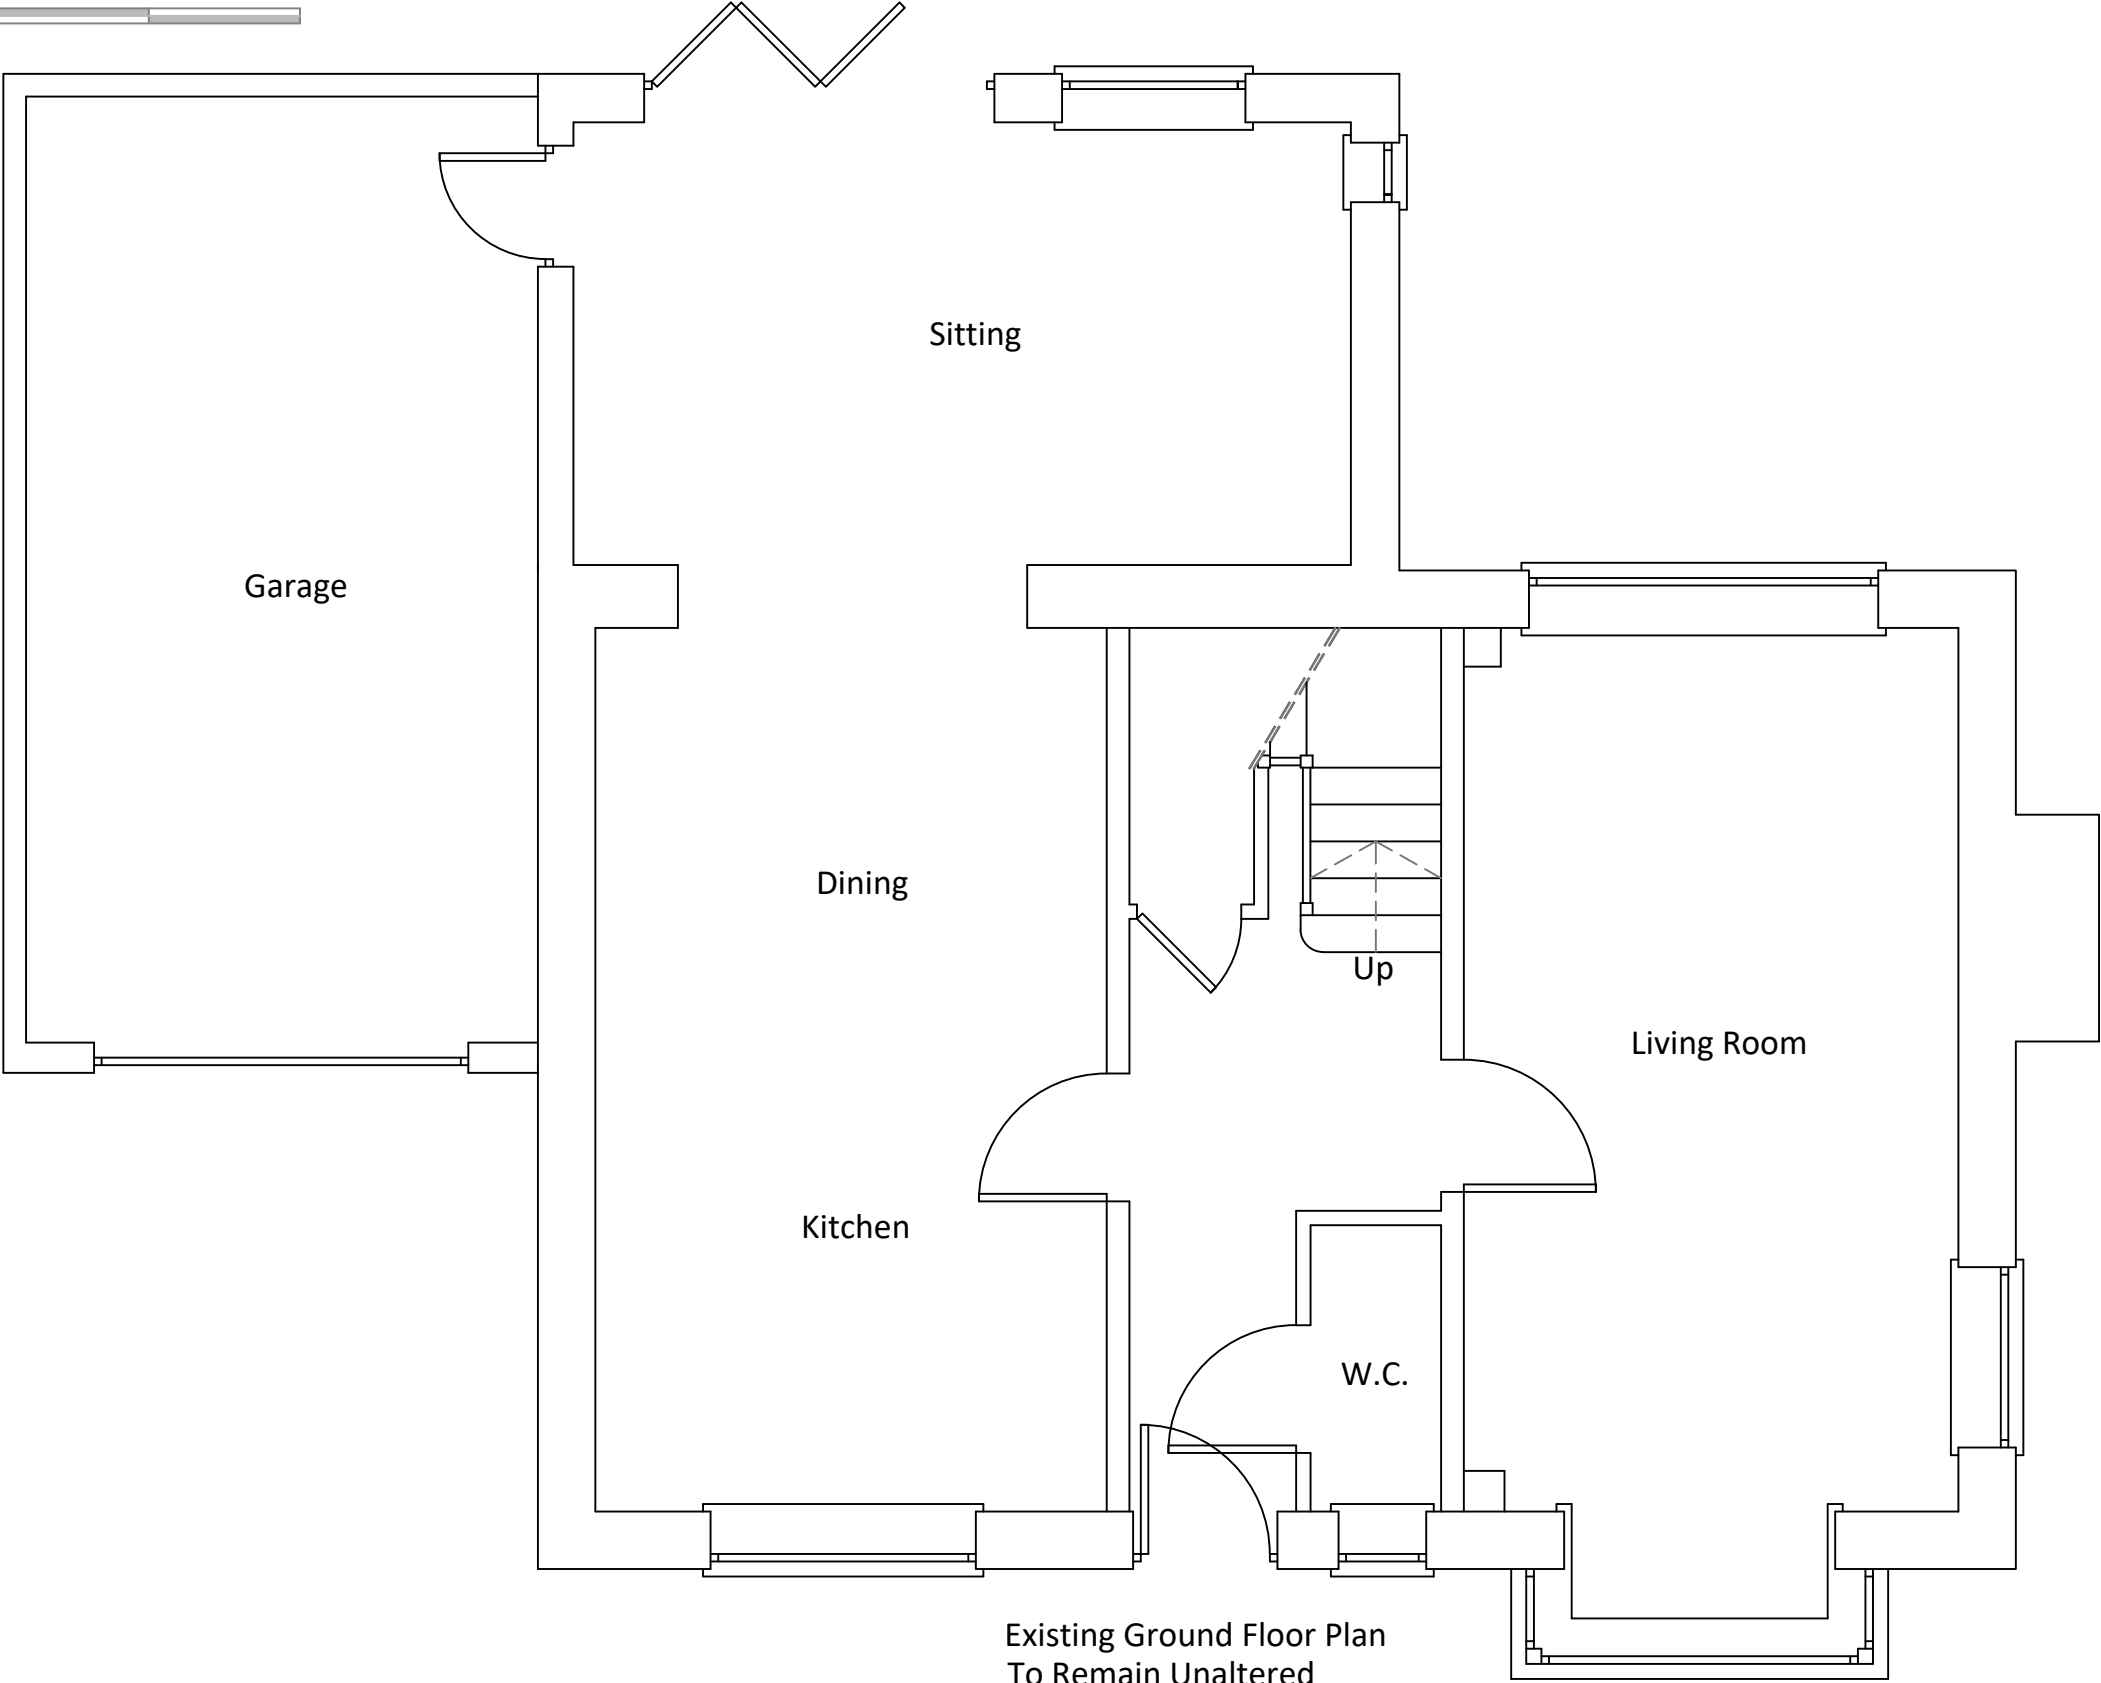

Drawing Title

Existing Ground Floor Plan
To Remain Unaltered

Project

11 Barnfield
Balcombe
RH17 6FW

Client

Mr & Mrs Carr

Scale @ A3

1:50

Job No.

BAR/2025

Issue Date

31/07/2025

Drawing No.

001

Drawn By

JT

Revision

Notes


Contractors should not scale or use the dimensions shown on this drawing. Any dimensions should be verified from the contractors own measurements taken on site before any the manufacture or installation of any materials.

This drawing is the property of CDS Ltd. it should not be copied or issued without their consent.




Mount View
Tattenham Crescent
Epsom
KT18 5NU

T 07402981208
E jack@commercialdrawing.com
W www.commercialdrawing.com

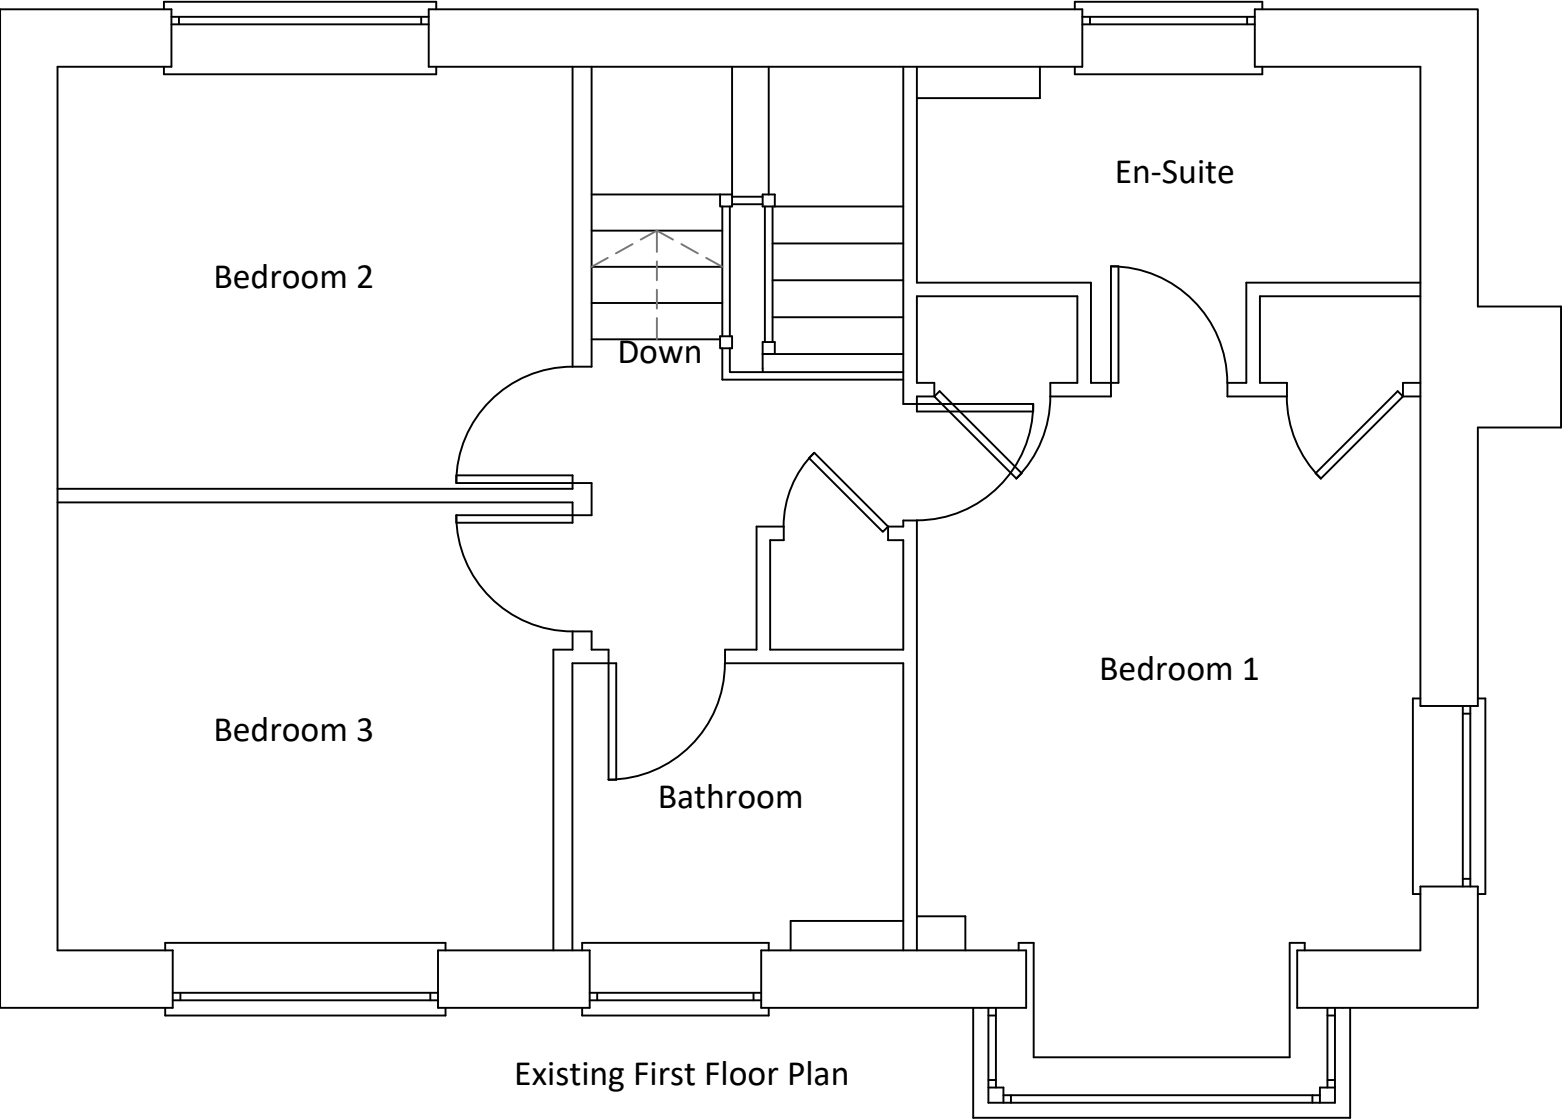

Existing First Floor Plan

 Mount View Tattenham Crescent Epsom KT18 5NU T 07402981208 E jack@commercialdrawing.com W www.commercialdrawing.com	Drawing Title Existing First Floor Plan	Project 11 Barnfield Balcombe RH17 6FW	Client Mr & Mrs Carr	Scale @ A3 1:50	Issue Date 31/07/2025	Drawn By JT	Notes Contractors should not scale or use the dimensions shown on this drawing. Any dimensions should be verified from the contractors own measurements taken on site before any the manufacture or installation of any materials. This drawing is the property of CDS Ltd. it should not be copied or issued without their consent.
Job No. BAR/2025	Drawing No. 002	Revision					

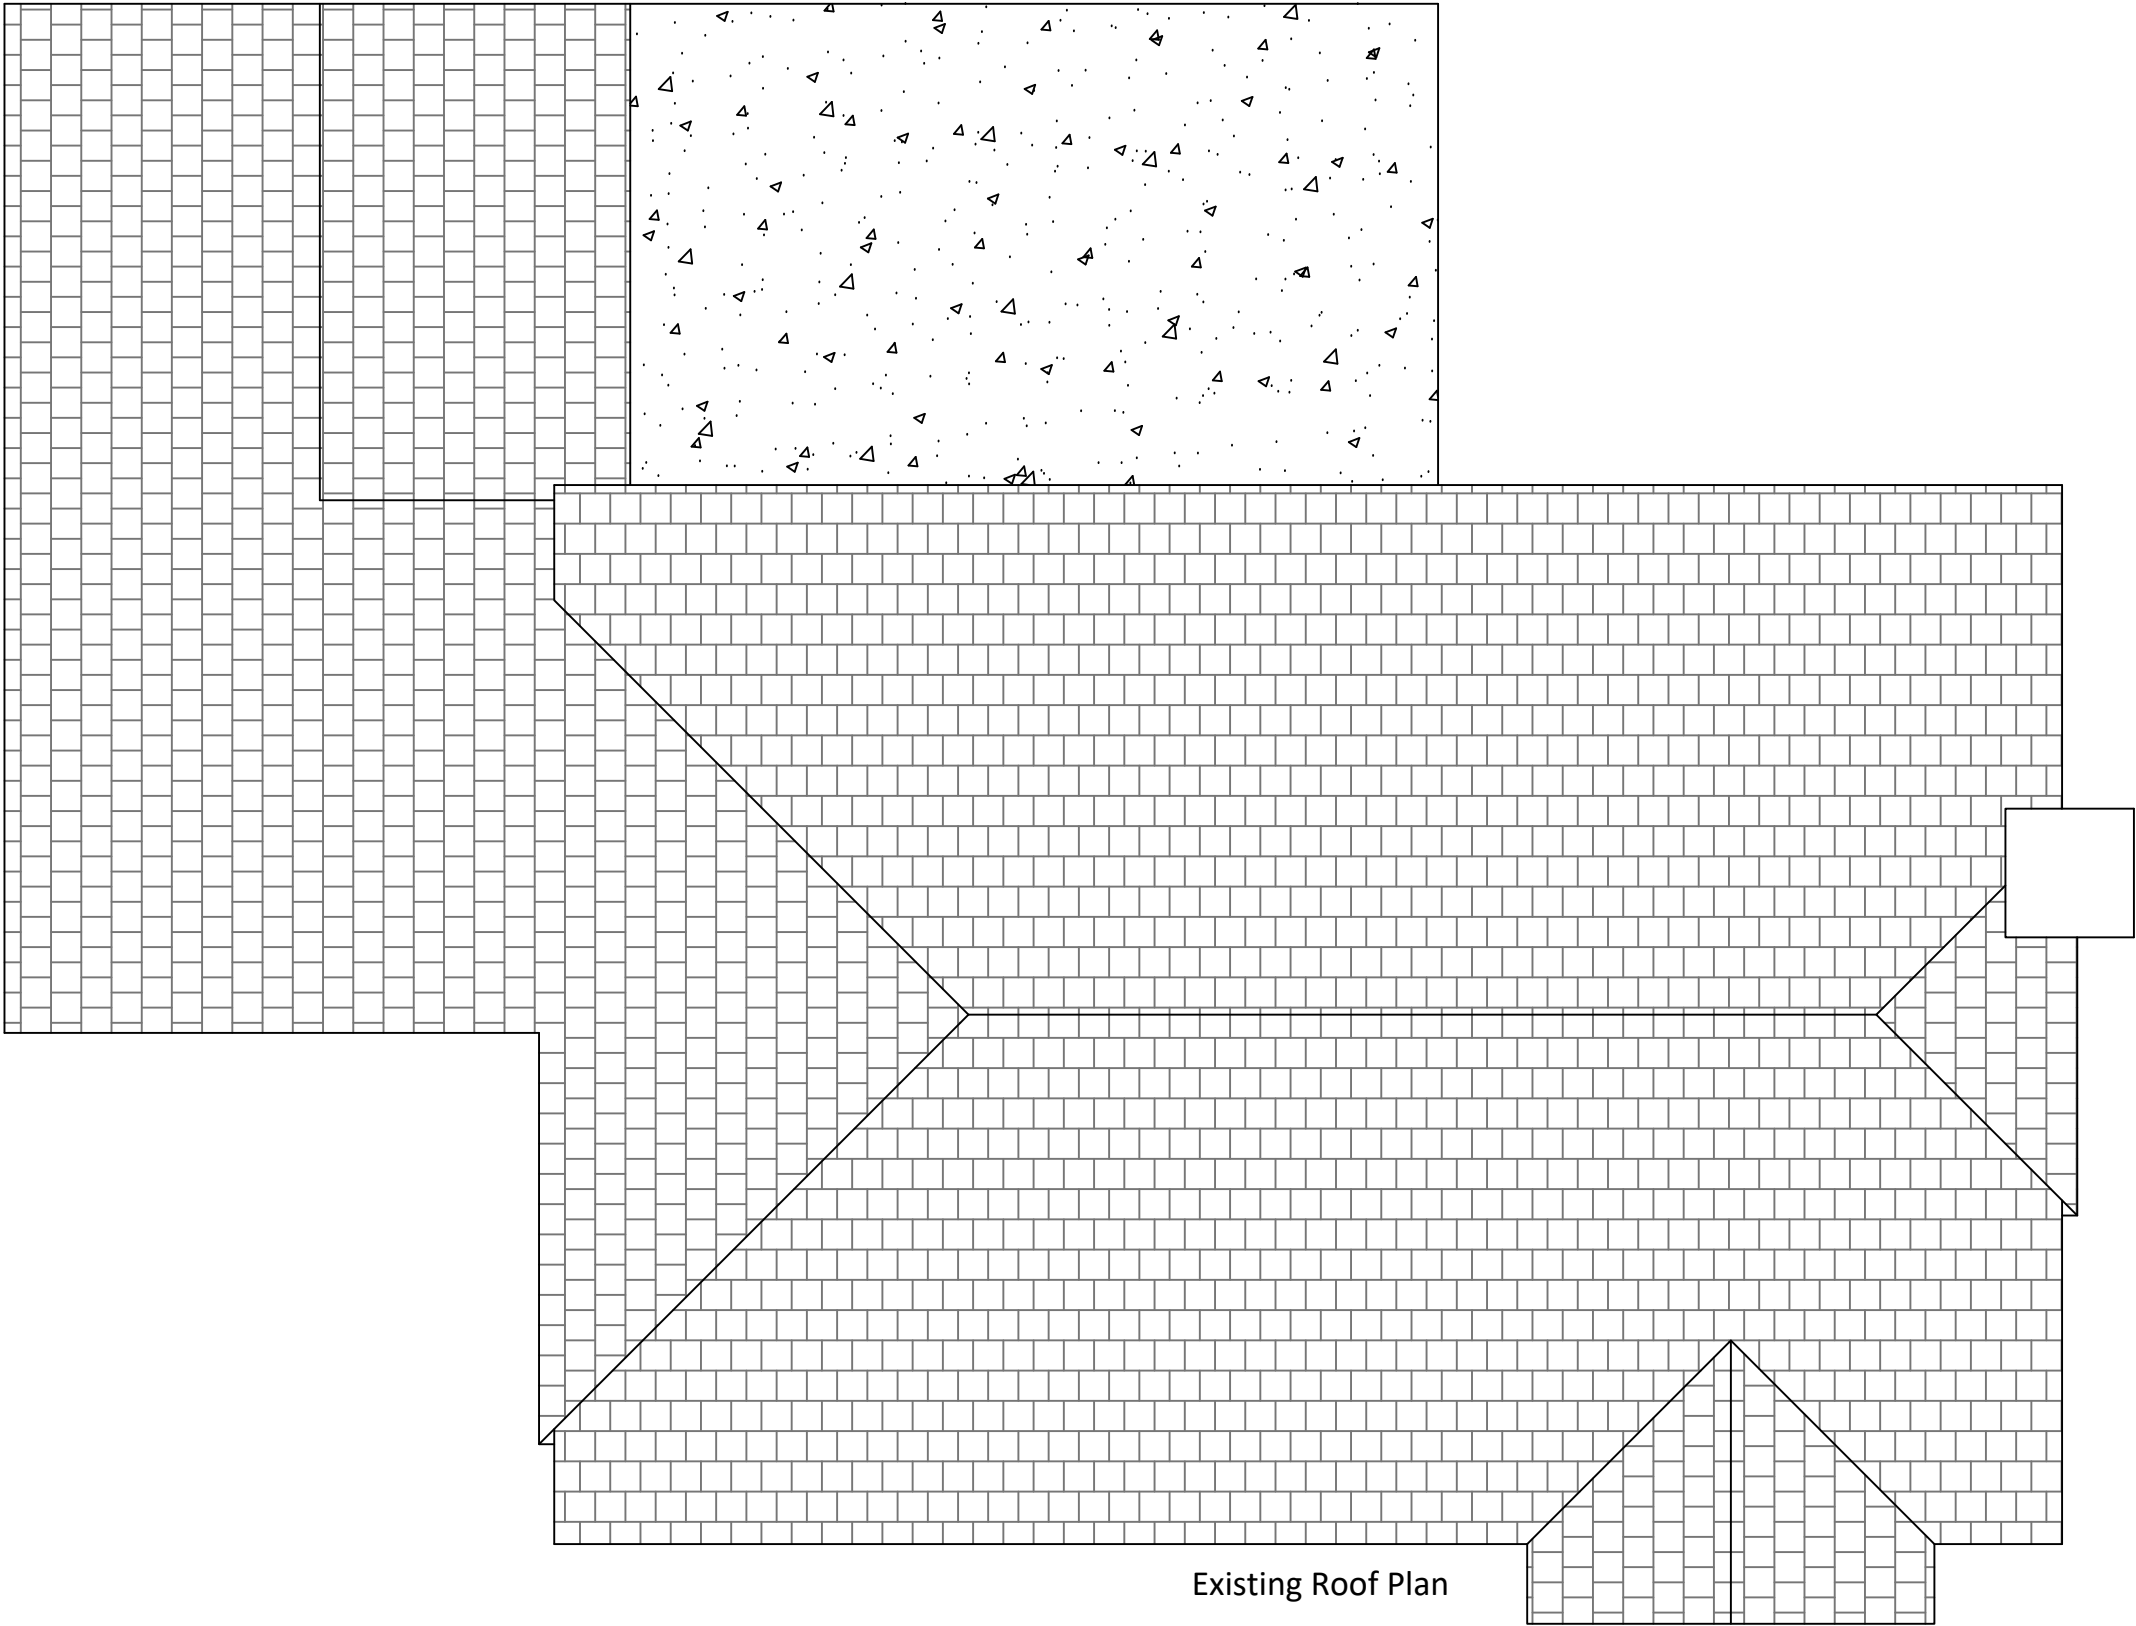

Existing Roof Plan



Mount View
Tattenham Crescent
Epsom
KT18 5NU

T 07402981208
E jack@commercialdrawing.com
W www.commercialdrawing.com

Drawing Title
Existing Roof Plan

Project
11 Barnfield Balcombe RH17 6FW

Client
Mr & Mrs Carr

Scale @ A3	Issue Date	Drawn By
1:50	31/07/2025	JT
Job No.	Drawing No.	Revision
BAR/2025	003	

Notes
Contractors should not scale or use the dimensions shown on this drawing. Any dimensions should be verified from the contractors own measurements taken on site before any the manufacture or installation of any materials. This drawing is the property of CDS Ltd. it should not be copied or issued without their consent.




Existing Front Elevation



Existing Side Elevation



Existing Rear Elevation

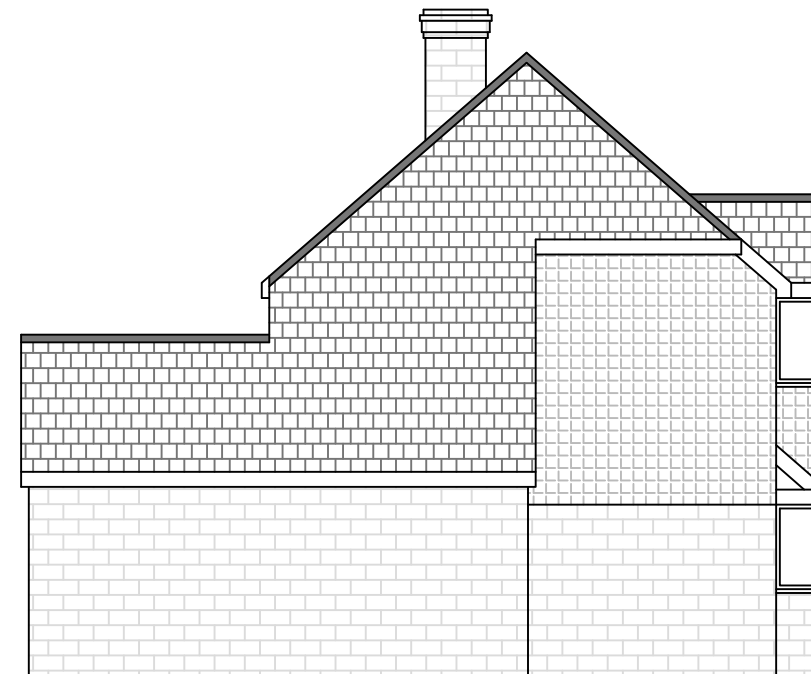

Existing Side Elevation

Scale in metres 1:100





Mount View
Tattenham Crescent
Epsom
KT18 5NU

T 07402981208
E jack@commercialdrawing.com
W www.commercialdrawing.com


Drawing Title
Existing Elevations

Project
11 Barnfield Balcombe RH17 6FW

Client
Mr & Mrs Carr


Scale @ A3	Issue Date	Drawn By
1:100	31/07/2025	JT
Job No.	Drawing No.	Revision
BAR/2025	004	

Notes
Contractors should not scale or use the dimensions shown on this drawing. Any dimensions should be verified from the contractors own measurements taken on site before any the manufacture or installation of any materials. This drawing is the property of CDS Ltd. it should not be copied or issued without their consent.

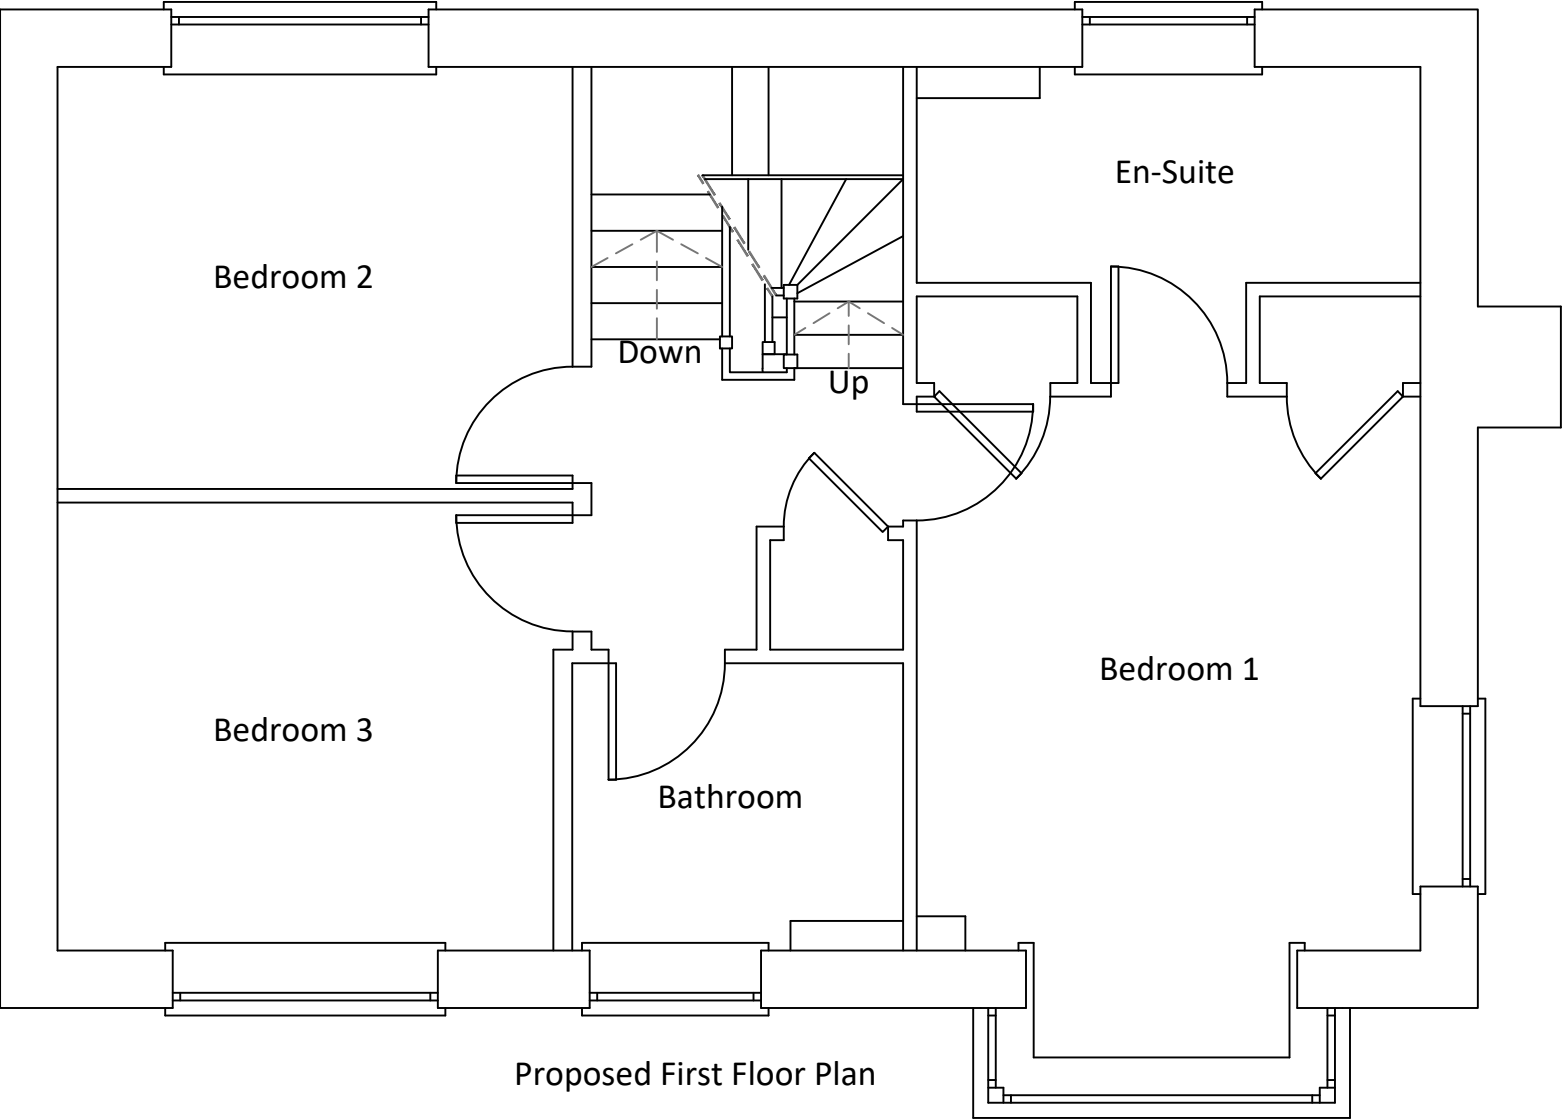

Proposed First Floor Plan

 Mount View Tattenham Crescent Epsom KT18 5NU T 07402981208 E jack@commercialdrawing.com W www.commercialdrawing.com	Drawing Title Proposed First Floor Plan	Project 11 Barnfield Balcombe RH17 6FW	Client Mr & Mrs Carr	Scale @ A3 1:50	Issue Date 31/07/2025	Drawn By JT	Notes Contractors should not scale or use the dimensions shown on this drawing. Any dimensions should be verified from the contractors own measurements taken on site before any the manufacture or installation of any materials. This drawing is the property of CDS Ltd. it should not be copied or issued without their consent.
				Job No. BAR/2025	Drawing No. 005	Revision	

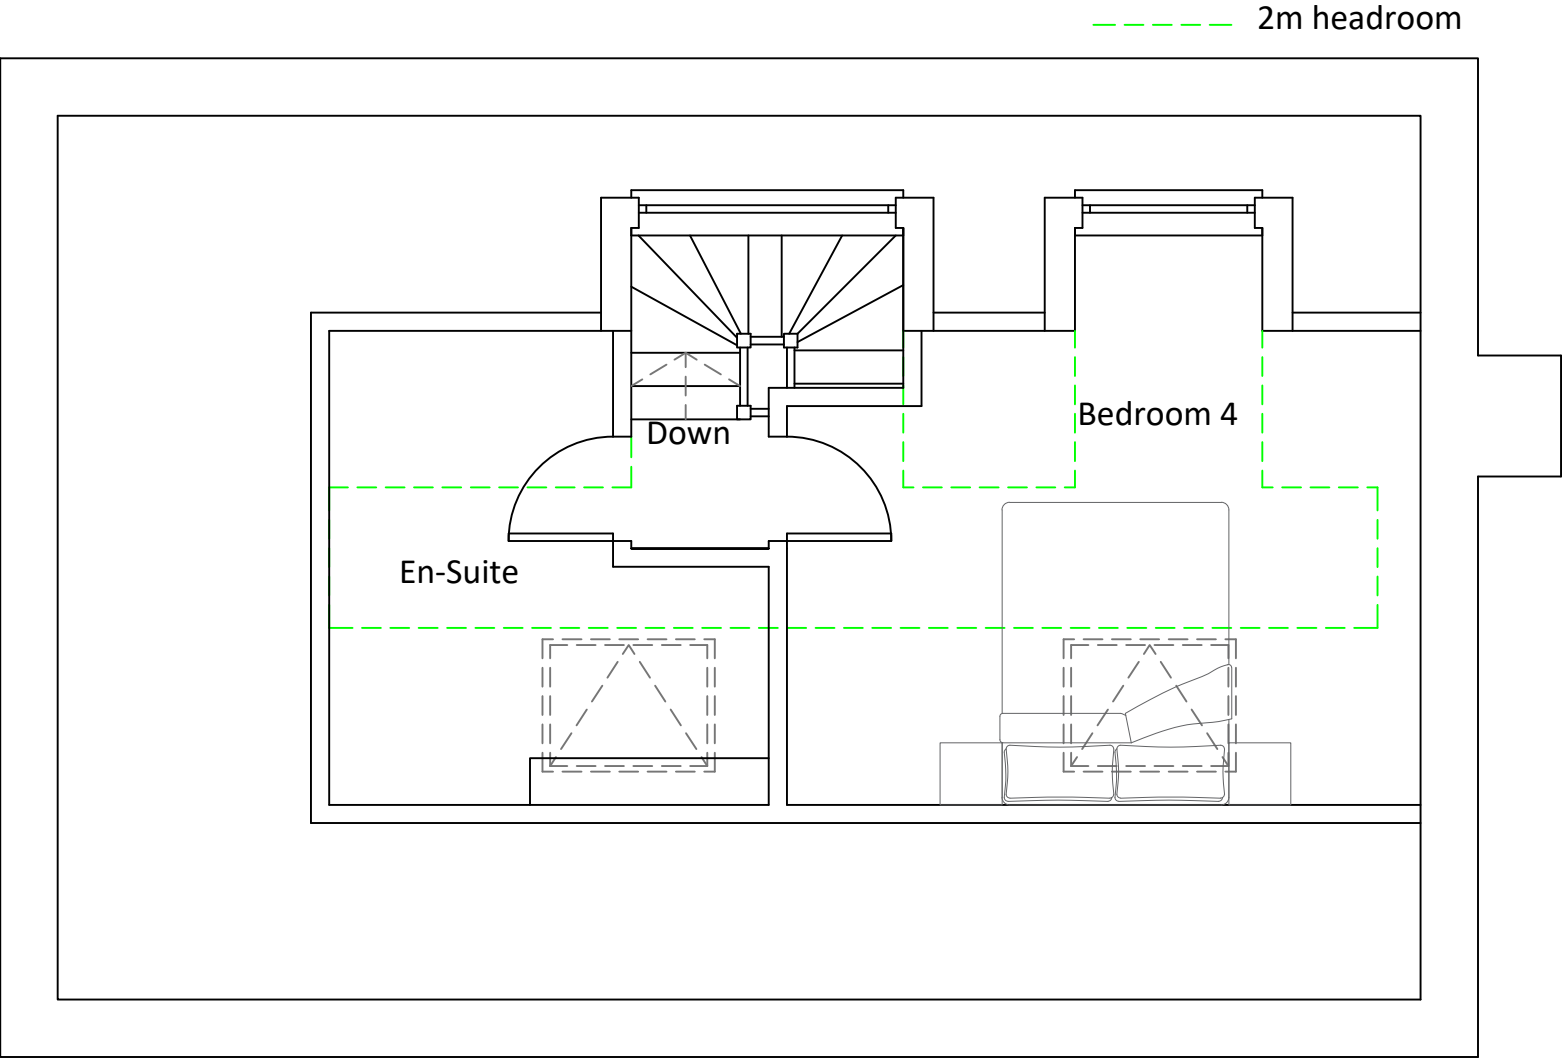

Proposed Second Floor Plan



Mount View
Tattenham Crescent
Epsom
KT18 5NU

T 07402981208
E jack@commercialdrawing.com
W www.commercialdrawing.com


Drawing Title
Proposed Second Floor Plan

Project
11 Barnfield Balcombe RH17 6FW

Client
Mr & Mrs Carr

Scale @ A3	Issue Date	Drawn By
1:50	31/07/2025	JT
Job No.	Drawing No.	Revision
BAR/2025	006	

Notes
Contractors should not scale or use the dimensions shown on this drawing. Any dimensions should be verified from the contractors own measurements taken on site before any the manufacture or installation of any materials. This drawing is the property of CDS Ltd. it should not be copied or issued without their consent.

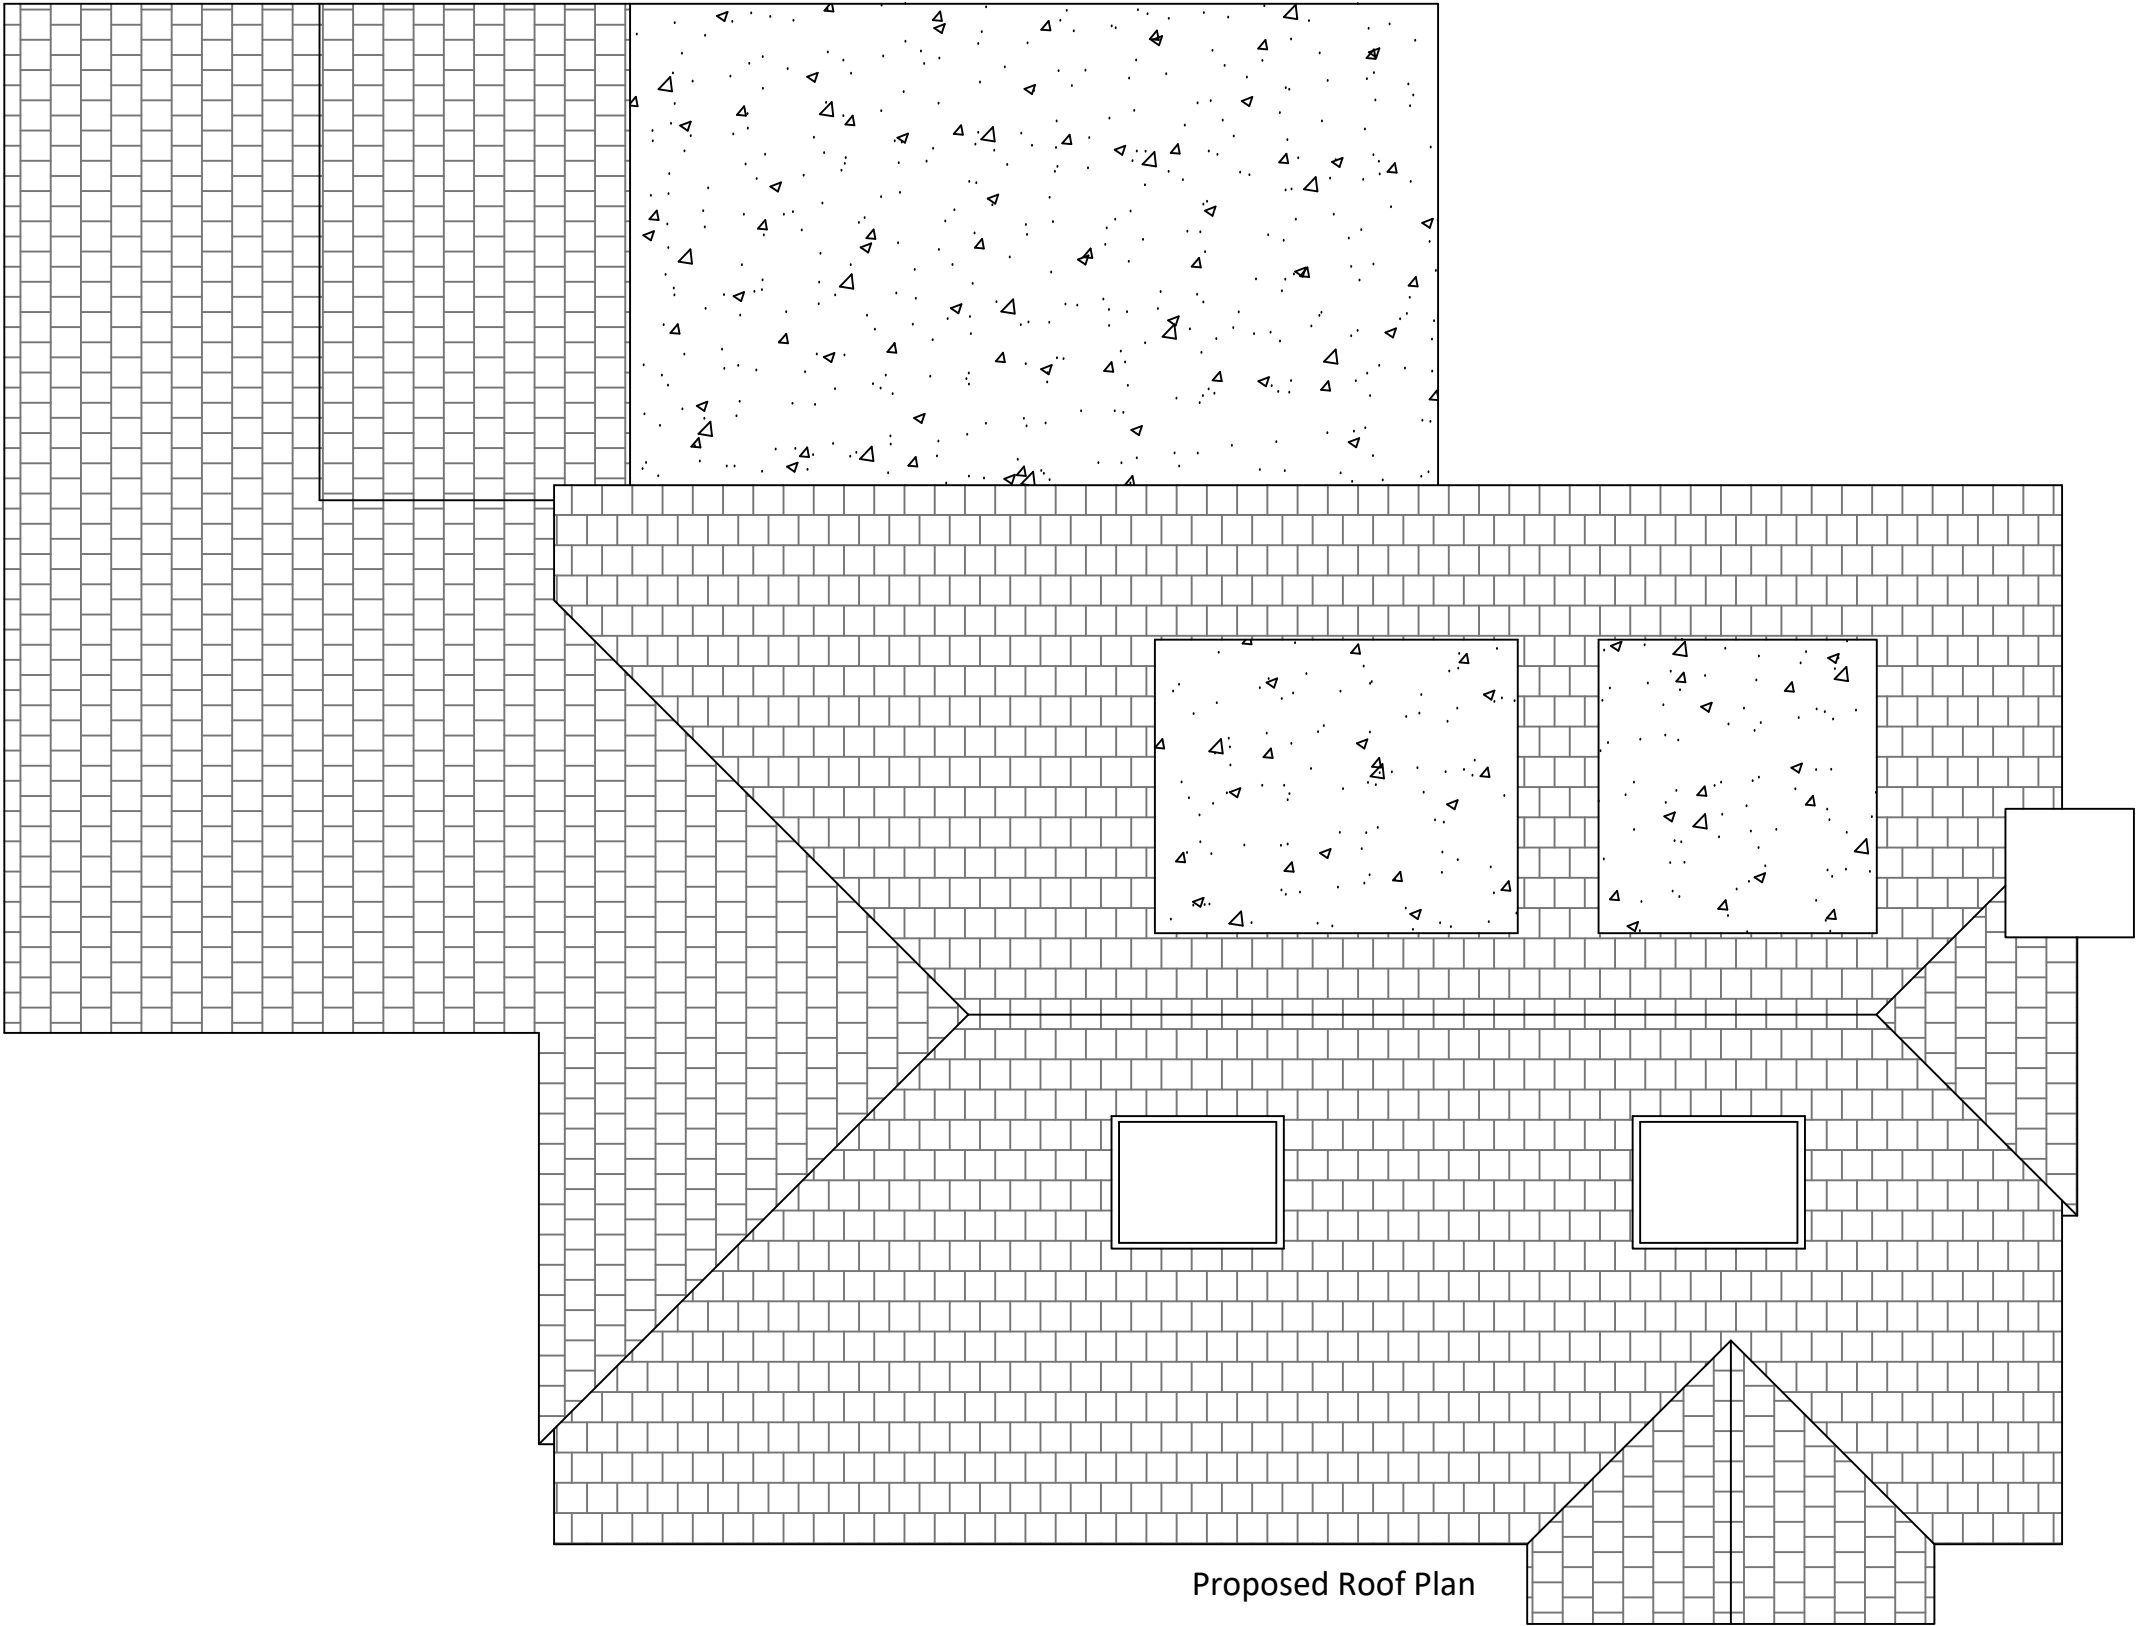

Proposed Roof Plan



Mount View
Tattenham Crescent
Epsom
KT18 5NU

T 07402981208
E jack@commercialdrawing.com
W www.commercialdrawing.com

Drawing Title
Proposed Roof Plan

Project
11 Barnfield Balcombe RH17 6FW

Client
Mr & Mrs Carr

Scale @ A3	Issue Date	Drawn By
1:50	31/07/2025	JT
Job No.	Drawing No.	Revision
BAR/2025	007	

Notes
Contractors should not scale or use the dimensions shown on this drawing. Any dimensions should be verified from the contractors own measurements taken on site before any the manufacture or installation of any materials. This drawing is the property of CDS Ltd. it should not be copied or issued without their consent.




Proposed Front Elevation



Proposed Side Elevation



Proposed Rear Elevation

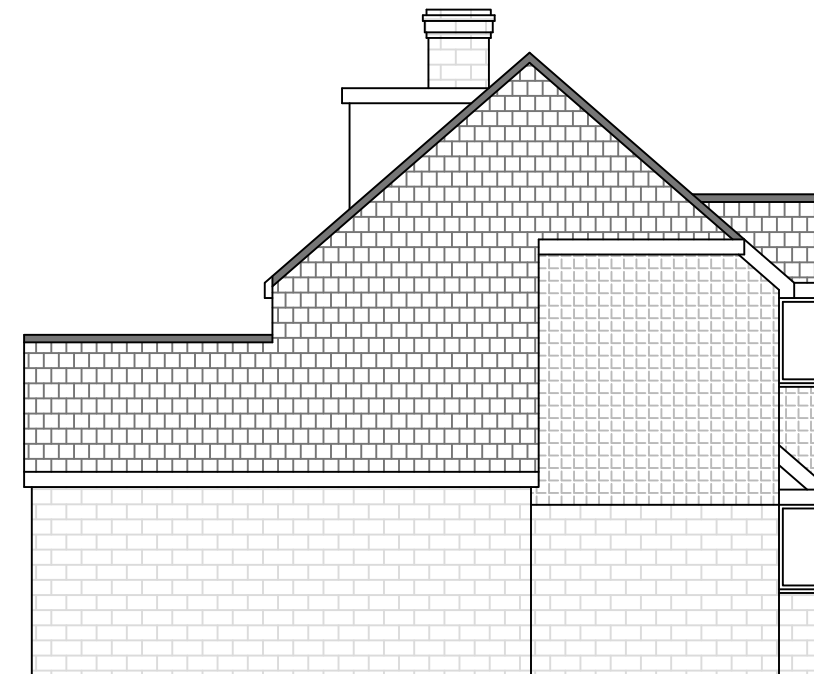

Proposed Side Elevation

Scale in metres 1:100





Mount View
Tattenham Crescent
Epsom
KT18 5NU

T 07402981208
E jack@commercialdrawing.com
W www.commercialdrawing.com

Drawing Title
Proposed Elevations

Project
11 Barnfield Balcombe RH17 6FW

Client
Mr & Mrs Carr

Scale @ A3	Issue Date	Drawn By
1:100	31/07/2025	JT
Job No.	Drawing No.	Revision
BAR/2025	008	

Notes
Contractors should not scale or use the dimensions shown on this drawing. Any dimensions should be verified from the contractors own measurements taken on site before any the manufacture or installation of any materials. This drawing is the property of CDS Ltd. it should not be copied or issued without their consent.

130200m

130200m

130100m

130100m

130000m

130000m

531400m

531500m

531600m

©Crown Copyright and database rights 2025 OS Licence no. AC0000849896

Scale in metres 1:1250

10 20 30 40 50 60 70 80 90 100



Mount View
Tattenham Crescent
Epsom
KT18 5NU
T 07402981208
E jack@commercialdrawing.com
W www.commercialdrawing.com


Drawing Title
Location Plan

Project
11 Barnfield Balcombe RH17 6FW

Client
Mr & Mrs Carr

Scale @ A3	Issue Date	Drawn By
1:1250	31/07/2025	JT
Job No.	Drawing No.	Revision
BAR/2025	012	

Notes
Contractors should not scale or use the dimensions shown on this drawing. Any dimensions should be verified from the contractors own measurements taken on site before any the manufacture or installation of any materials. This drawing is the property of CDS Ltd. it should not be copied or issued without their consent.

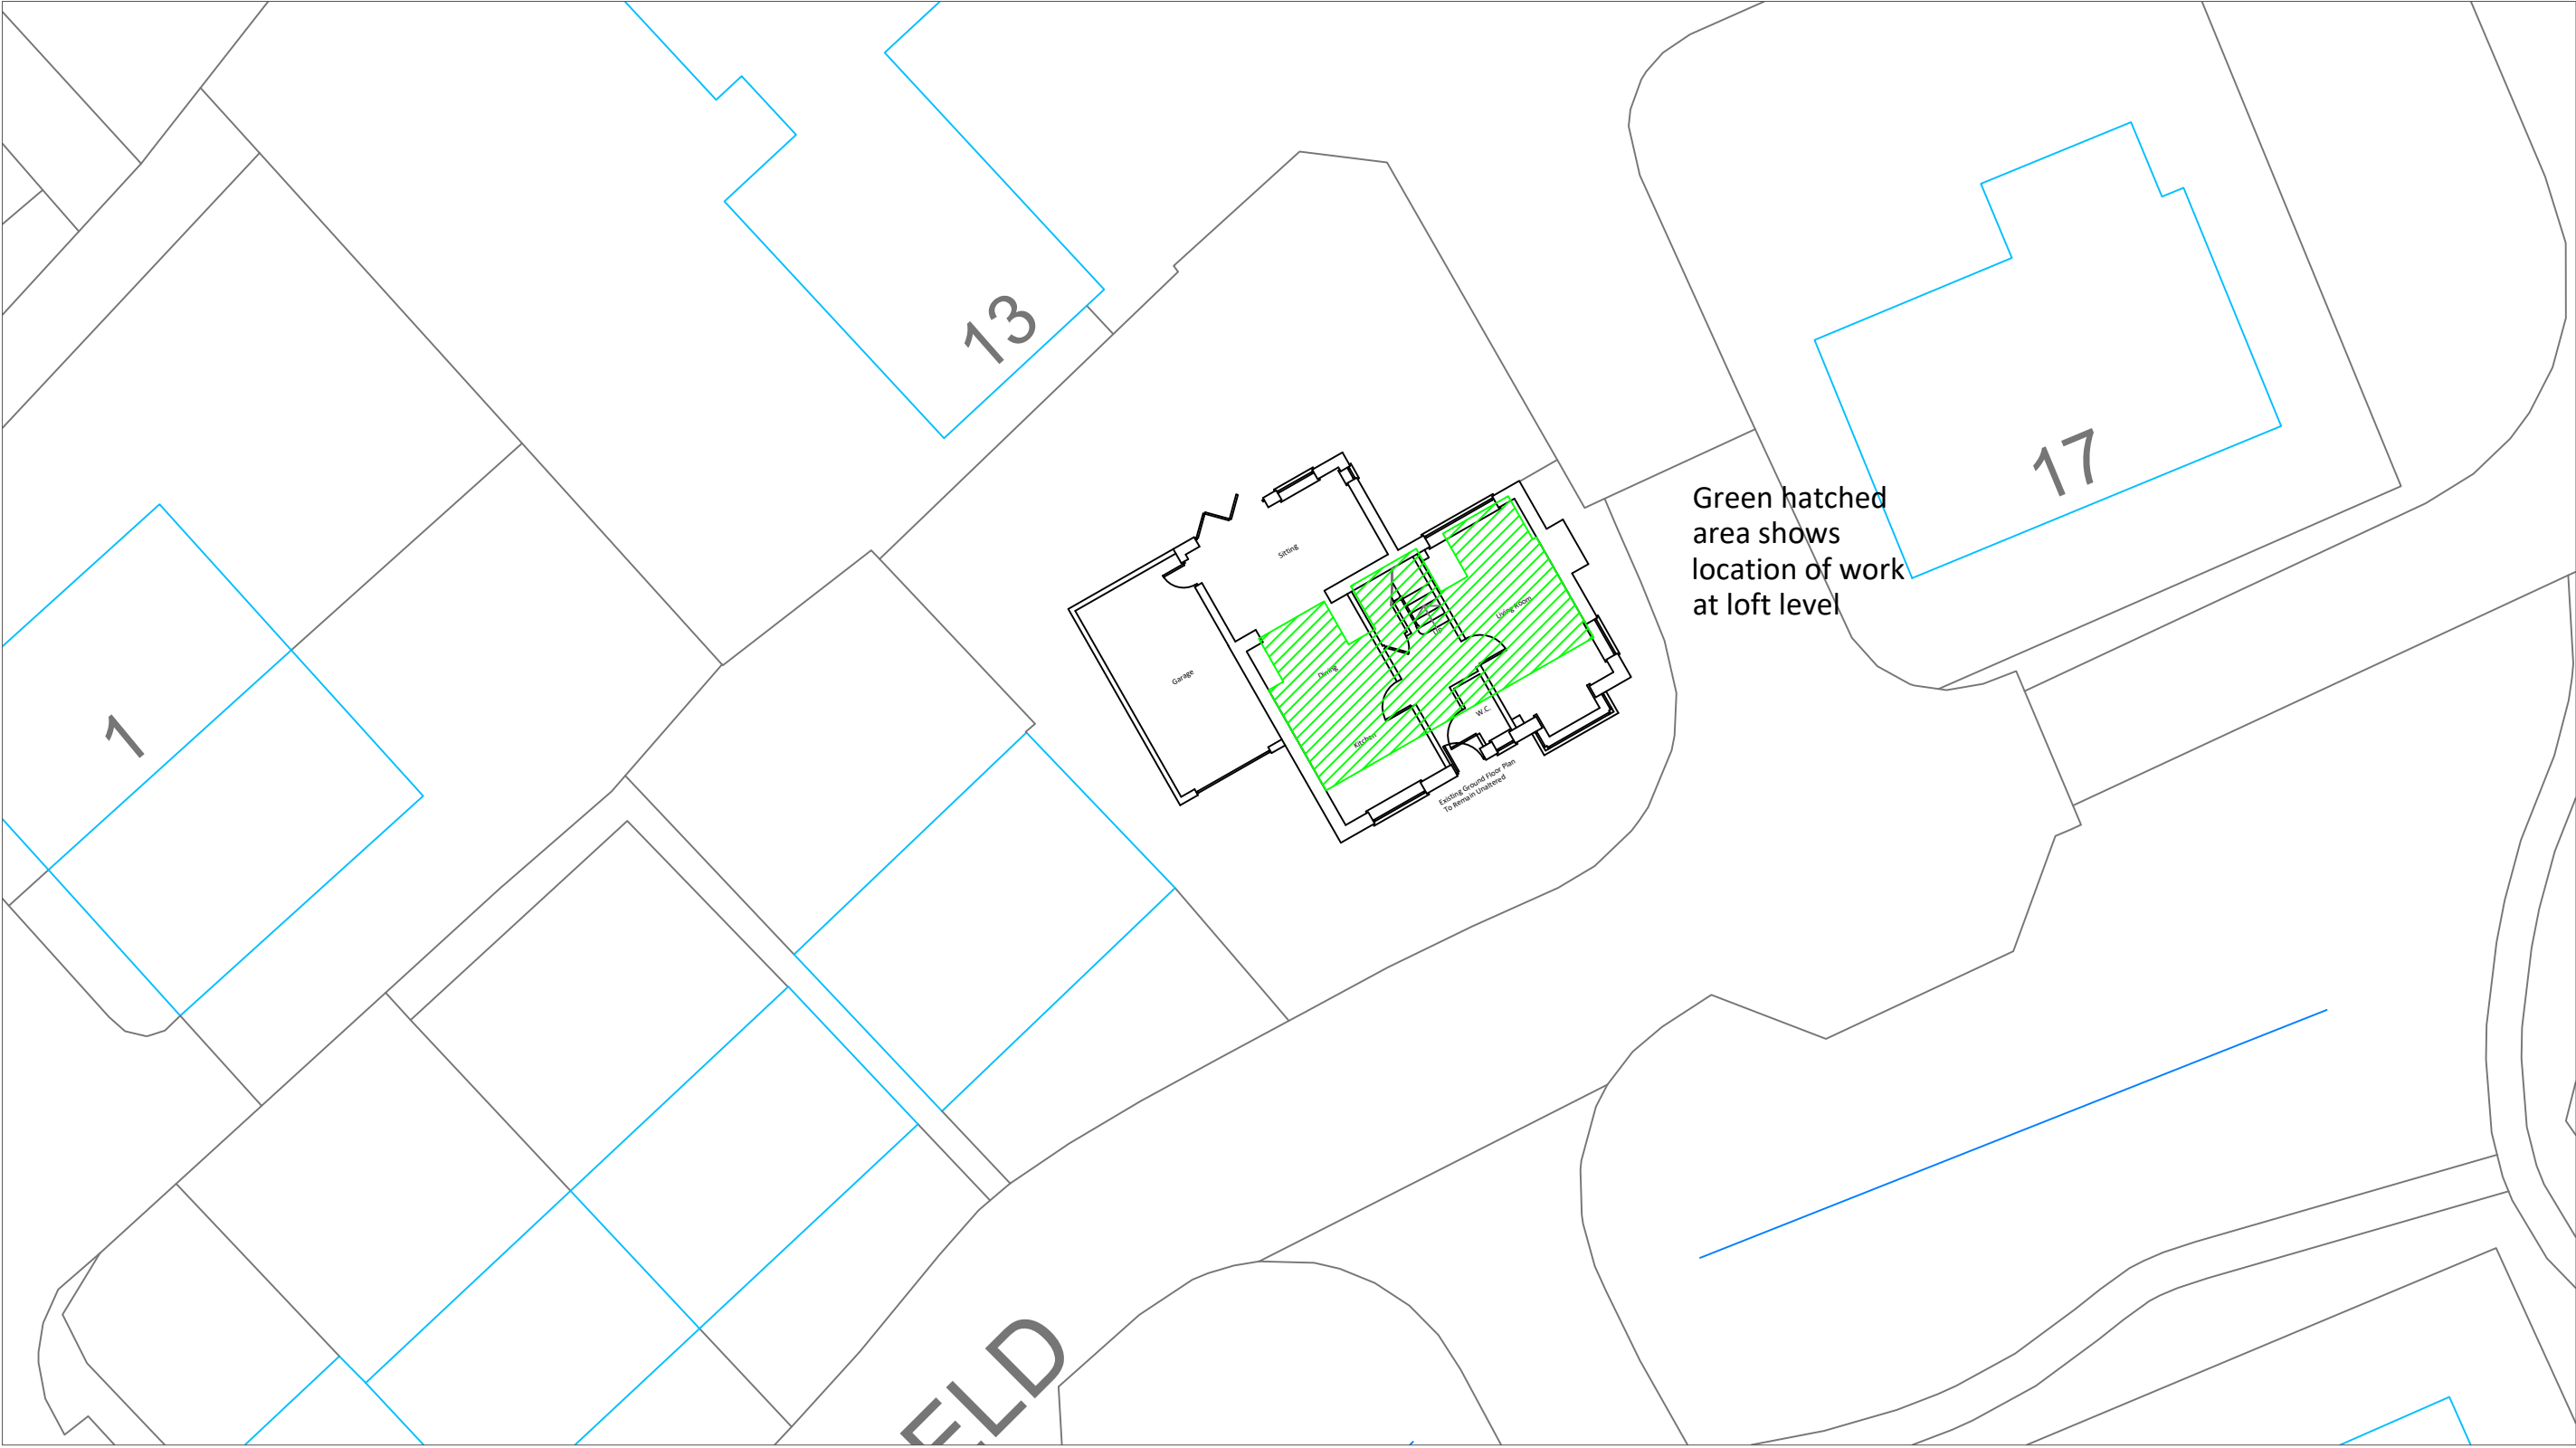

Existing Block Plan



**COMMERCIAL
DRAWING
SERVICE LTD**

Mount View
Tattenham Crescent
Epsom
KT18 5NU

T 07402981208
E jack@commercialdrawing.com
W www.commercialdrawing.com

Drawing Title
Proposed Block Plan To Remain Unaltered

Project
11 Barnfield Balcombe RH17 6FW

Client
Mr & Mrs Carr

Scale @ A3	Issue Date	Drawn By
1:100	31/07/2025	JT
Job No.	Drawing No.	Revision
BAR/2025	013	

Notes
Contractors should not scale or use the dimensions shown on this drawing. Any dimensions should be verified from the contractors own measurements taken on site before any the manufacture or installation of any materials. This drawing is the property of CDS Ltd. it should not be copied or issued without their consent.