




PROPOSED FRONT ELEVATION



PROPOSED REAR ELEVATION

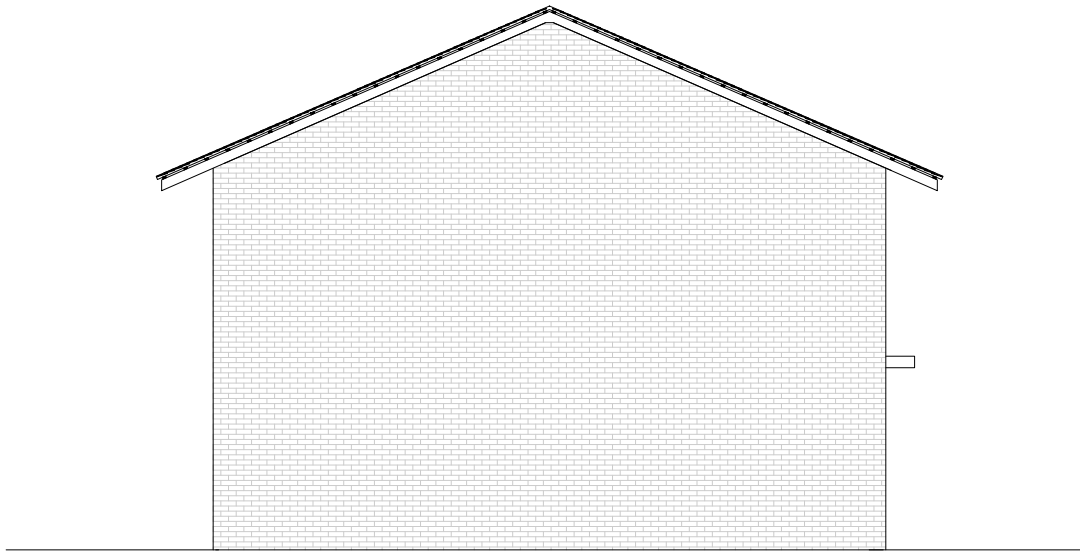

PROPOSED SIDE ELEVATION

Site address Danewood, Lewes Road, Danehill, RH17 7DH		
Job Title Residential Extension and internal remodelling		
Proposed Elevations		
buchan rum 9 SAVILL ROAD LINDFIELD WEST SUSSEX RH162NY E : info@buchanrumarchitects.co.uk T : 01444 239019		
Scale 1:100	Size A3	
06/2026	Dim By BRA	
Project number. 24_149	Drawing number. PL_108_00	Rev. 00