



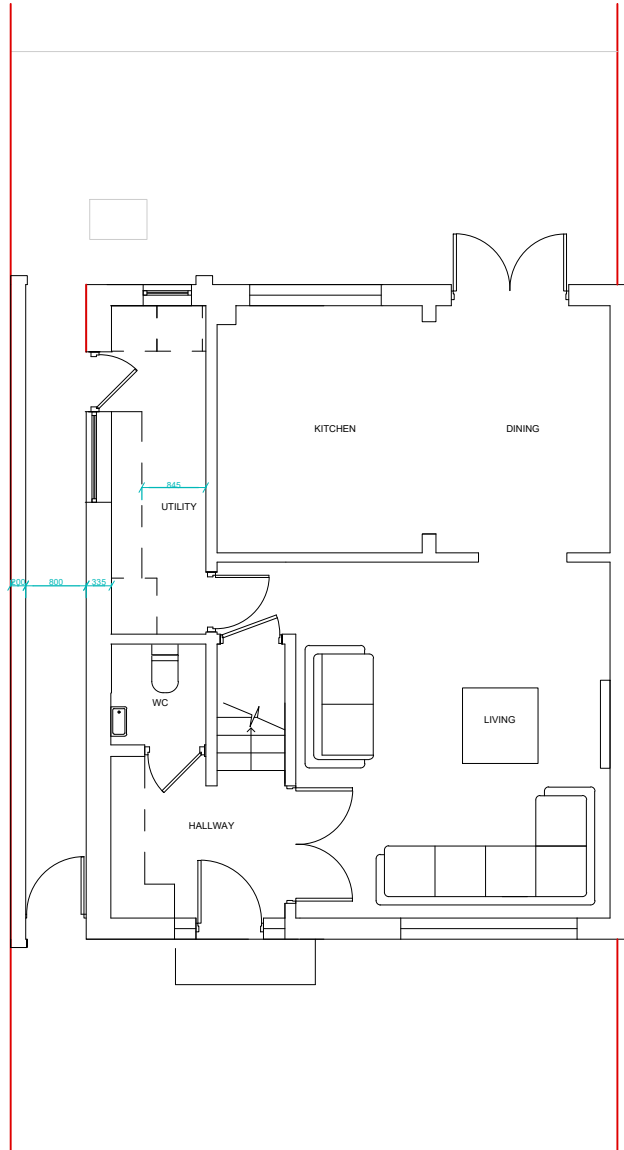

PROPOSED GROUND FLOOR PLAN - OPTION 4

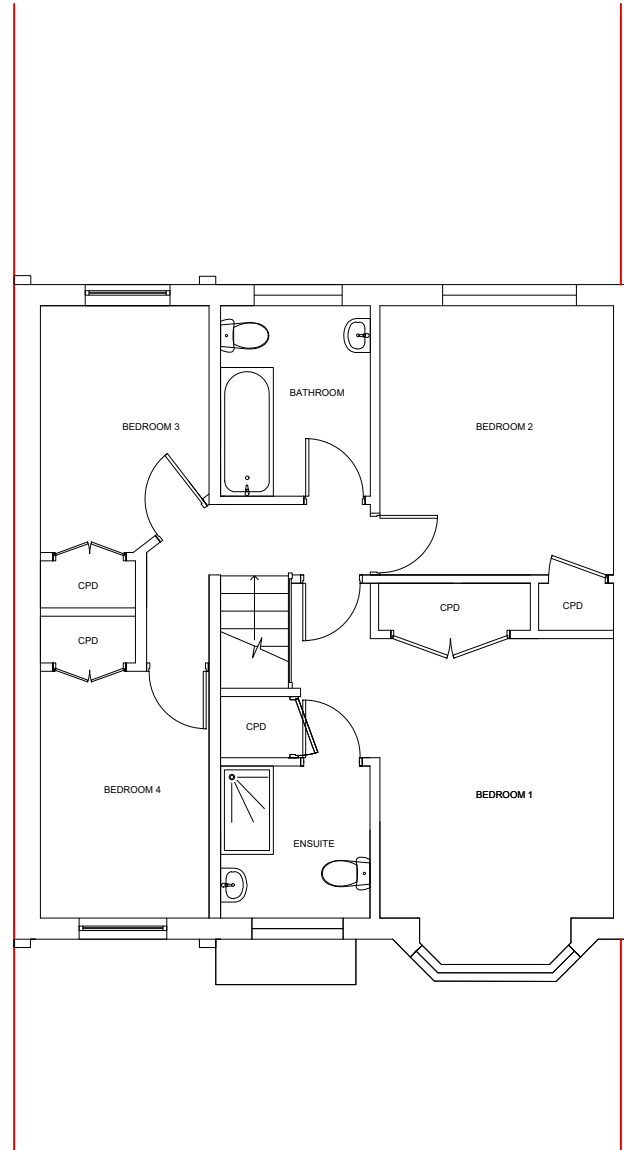

PROPOSED FIRST FLOOR PLAN - OPTION 4

Site address 4 Meadow Drive, Lindfield		
Job Title Residential Extension and internal remodelling		
Proposed Plans - Options 4		
buchan rum 9 SAVILL ROAD LINDFIELD WEST SUSSEX RH162NY E : info@buchanrumarchitects.co.uk T : 01444 239019		
Scale 1:100	Size A3	
06/2025	Dim By BRA	
Project number. 25_143	Drawing number. PL_107_00	Rev. 00