

- Notes:
1.

The General Contractor is responsible for the verification of all dimensions on site and shall inform the contract administrator of any discrepancies.
2.

Do not scale from this drawing unless for Planning purposes. Use figure dimensions only for construction purposes.
3.

Existing foundations, lintels and wall to be exposed if required by Building Control for assessment and upgrading if found inadequate.
4.

It is the home owners responsibility to obtain party wall, line of junction or notice of adjacent excavation agreements.

Line reference:

	EXISTING BRICK WALL		PROPOSED CAVITY WALL
	EXISTING TIMBER WALL		PROPOSED STUD WALL
	DEMOLITION		BOUNDARY LINE
	AXIS LINE		PROPOSED FOUNDATIONS
	EXISTING FOUNDATIONS		PROPOSED TIMBER JOISTS
	PROPOSED STEEL BEAMS		

17.07.25	Option A omitted	A
10.07.25	Preliminary Drawings	Prelims
Date:	Description:	Rev.:



Stella Kordista
Architecture Workshop

Stella Kordista
Architect Engineer NTUA
25 Trevelyan Place, Haywards Heath, West Sussex, UK
mobile: +447881870270
e-mail: info@stellakordista.com
website: www.stellakordista.com



RIBA
Chartered
Member



Architects
Registration
Board



Project:

3 Isewoods Way, Haywards Heath, RH16 4US
Ground floor rear extension


Client:

Andy Whyman


Drawing Title:		Drawing No:
Existing Floor Plans		E.02
Drawn by:	Scale:	
SK	1:100 @ A3	

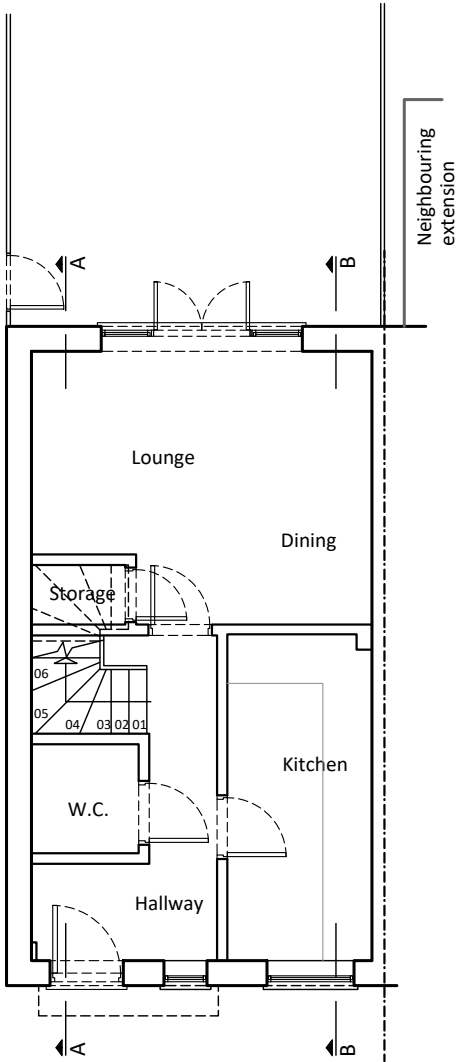 

Existing Ground Floor Plan
Scale 1:100@A3

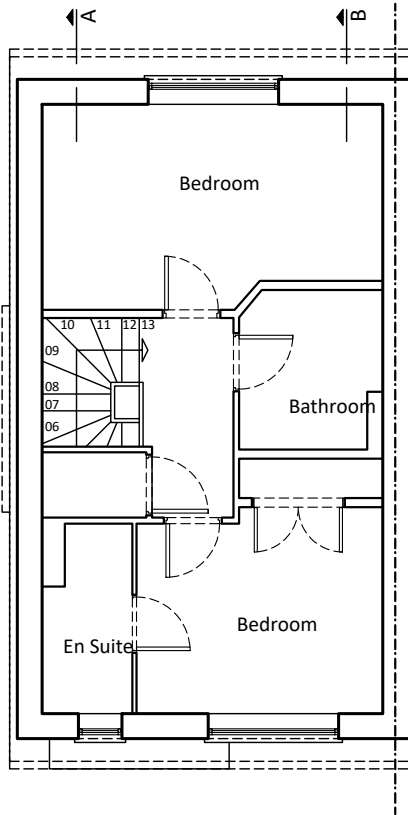

Existing First Floor Plan
Scale 1:100@A3

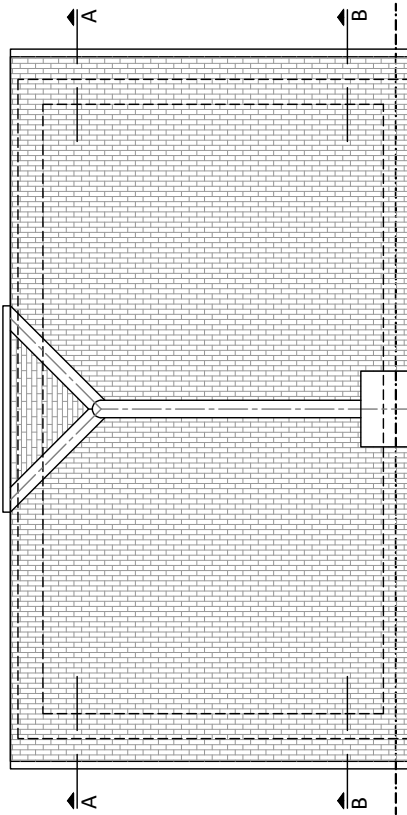

Existing Roof Plan
Scale 1:100@A3