



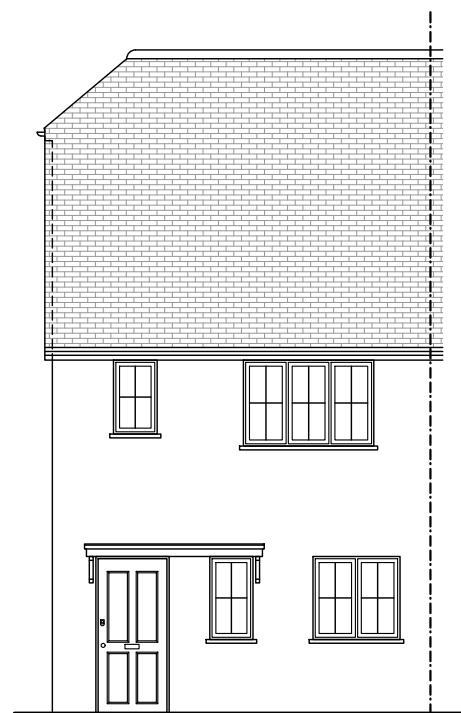


Proposed Front Elevation*
Scale 1:100@A3


*Please note that there are no alterations at the Front Elevation visible from the street level.

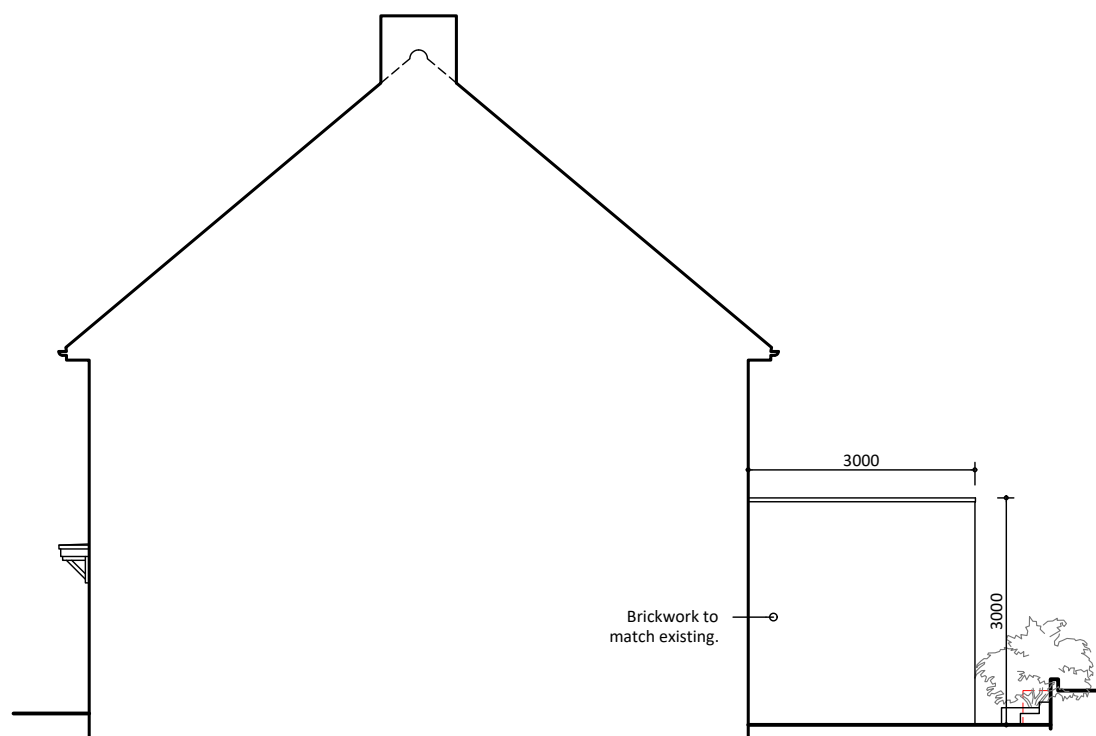

Proposed RHS Elevation
Scale 1:100@A3

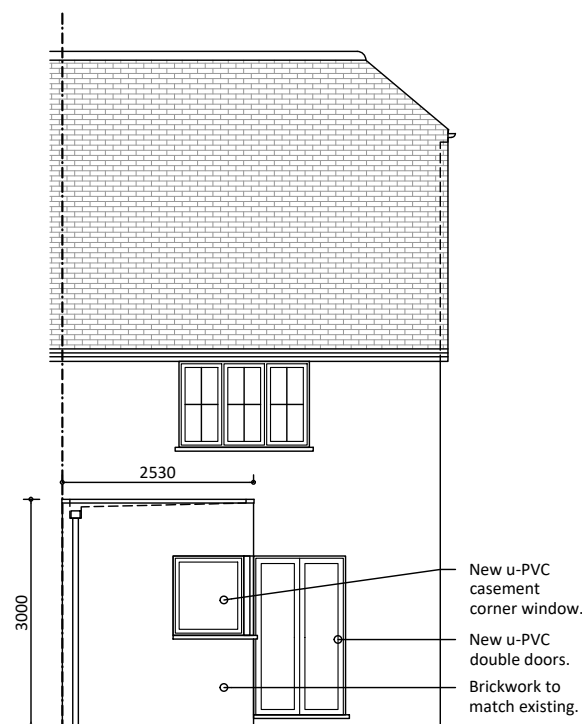

Proposed Rear Elevation
Scale 1:100@A3

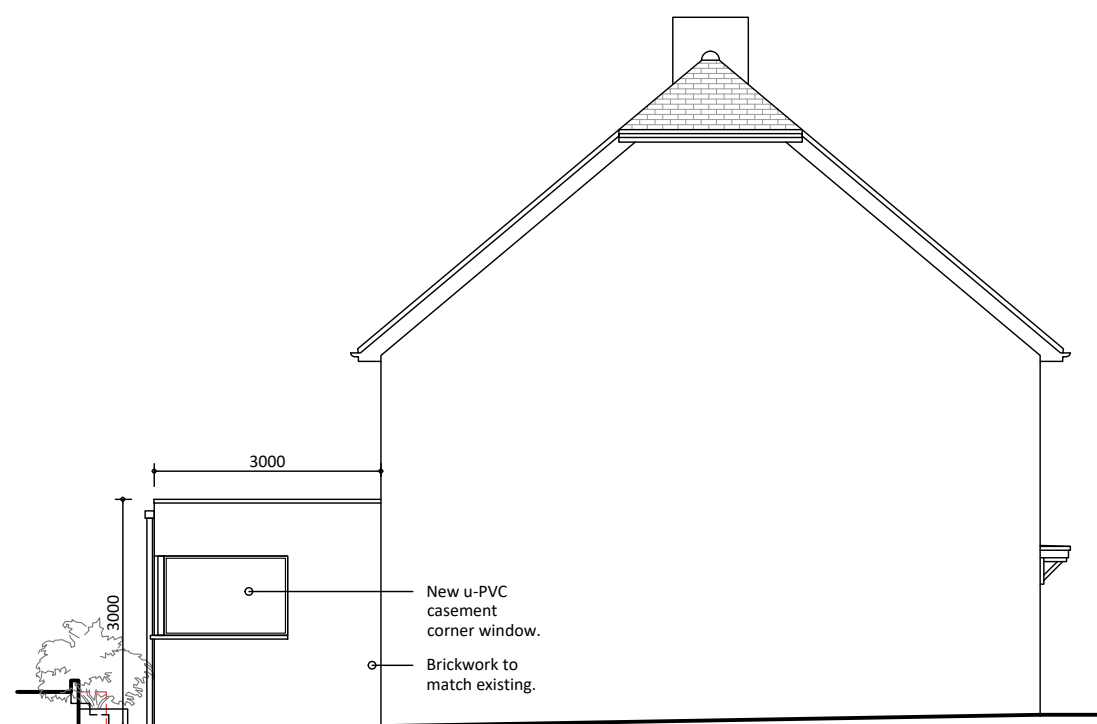

Proposed LHS Elevation
Scale 1:100@A3

- Notes:**
1. The General Contractor is responsible for the verification of all dimensions on site and shall inform the contract administrator of any discrepancies.
 2. Do not scale from this drawing unless for Planning purposes. Use figure dimensions only for construction purposes.
 3. Existing foundations, lintels and wall to be exposed if required by Building Control for assessment and upgrading if found inadequate.
 4. It is the home owners responsibility to obtain party wall, line of junction or notice of adjacent excavation agreements.

Line reference:

	EXISTING BRICK WALL		PROPOSED CAVITY WALL
	EXISTING TIMBER WALL		PROPOSED STUD WALL
	DEMOLITION		BOUNDARY LINE
	AXIS LINE		PROPOSED FOUNDATIONS
	EXISTING FOUNDATIONS		PROPOSED TIMBER JOISTS
	PROPOSED STEEL BEAMS		

17.07.25	Option A omitted	A
10.07.25	Preliminary Drawings	Prelims
Date:	Description:	Rev.:

Stella Kordista
Architect Engineer NTUA
25 Trevelyan Place, Haywards Heath, West Sussex, UK
mobile: +447881870270
e-mail: info@stellakordista.com
website: www.stellakordista.com

Project:
3 Isewoods Way, Haywards Heath, RH16 4US
Ground floor rear extension

Client:
Andy Whyman

Drawing Title:		Drawing No:
Existing Elevations		P.01
Drawn by:	Scale:	
SK	1:100 @ A3	