


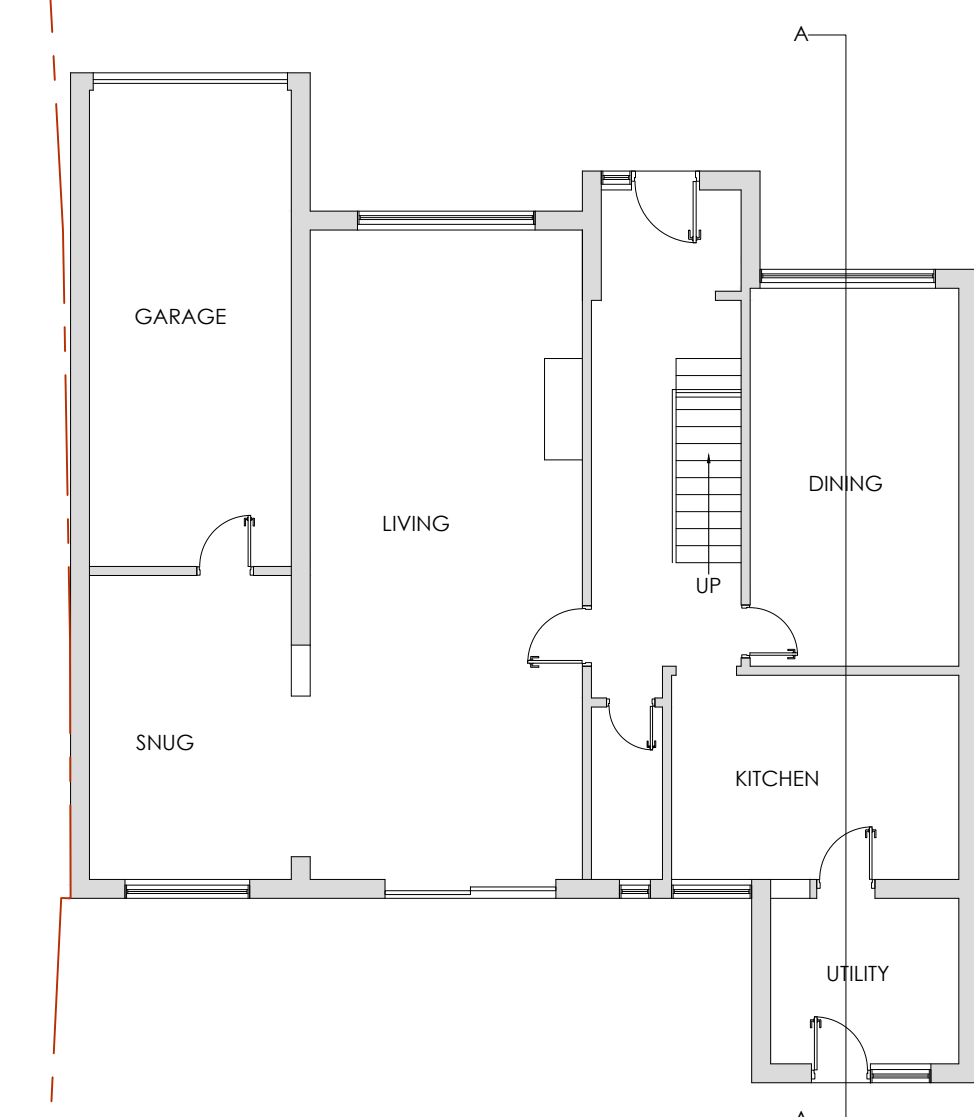


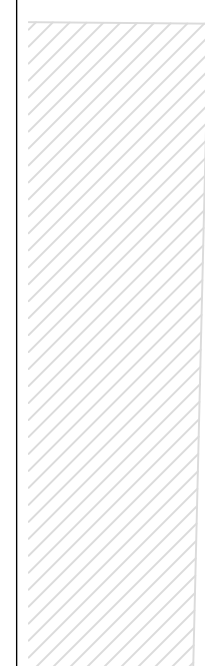


EXISTING SITE PLAN
SCALE 1:100

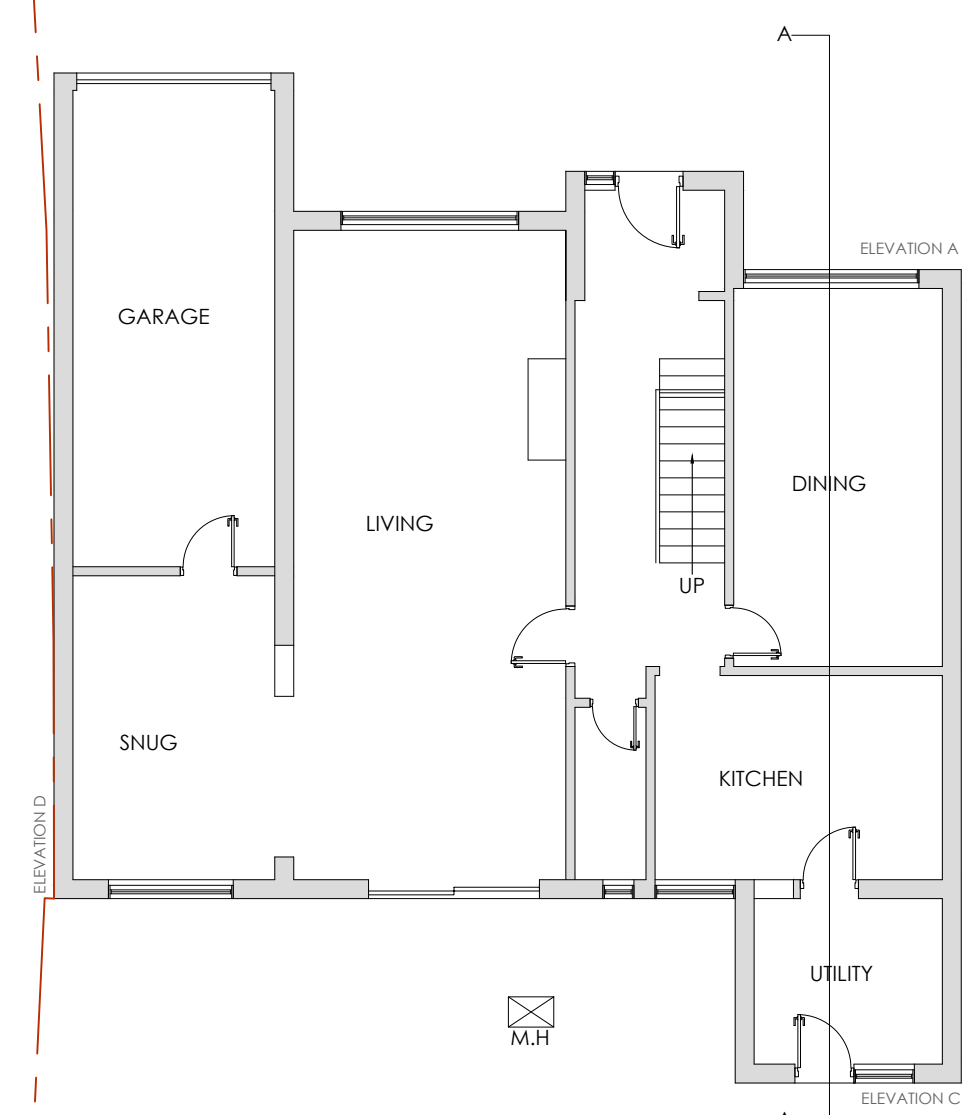

EXISTING GROUND FLOOR PLAN
SCALE 1:100

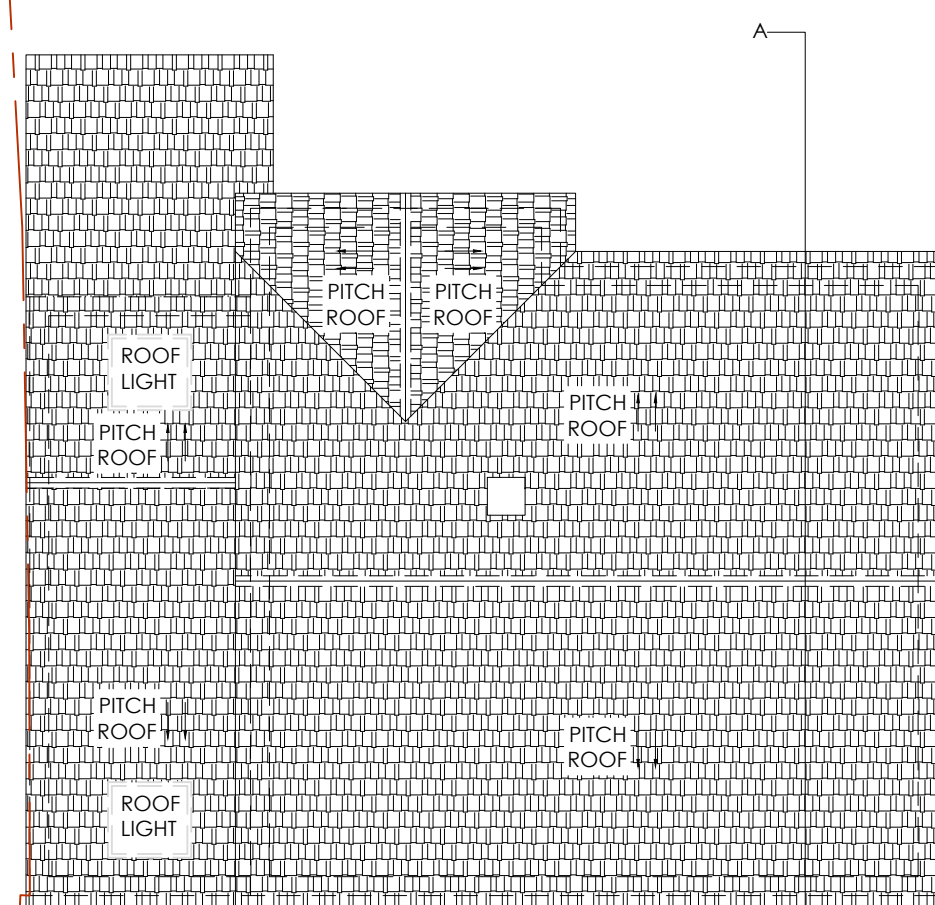


EXISTING ROOF PLAN
SCALE 1:100

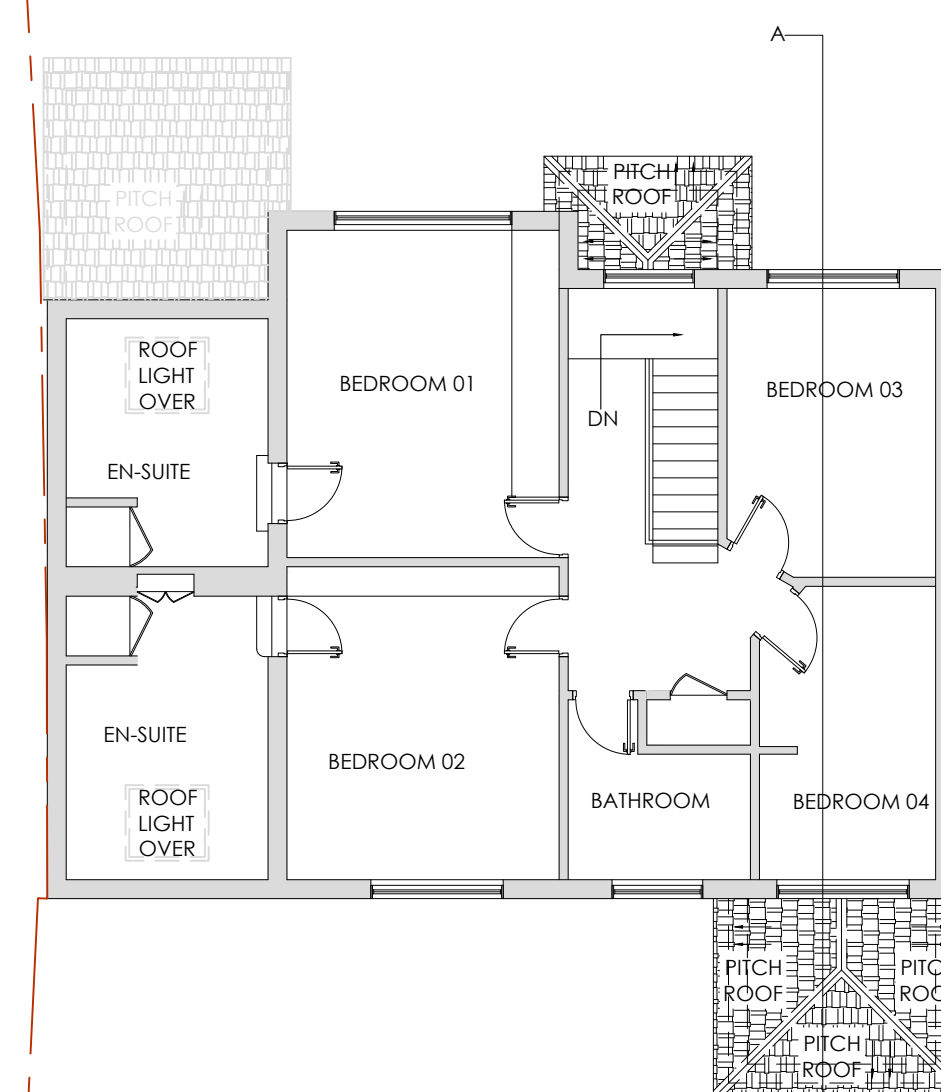


EXISTING FIRST FLOOR PLAN
SCALE 1:100




01856 898 022
www.UKPlanningMaps.com

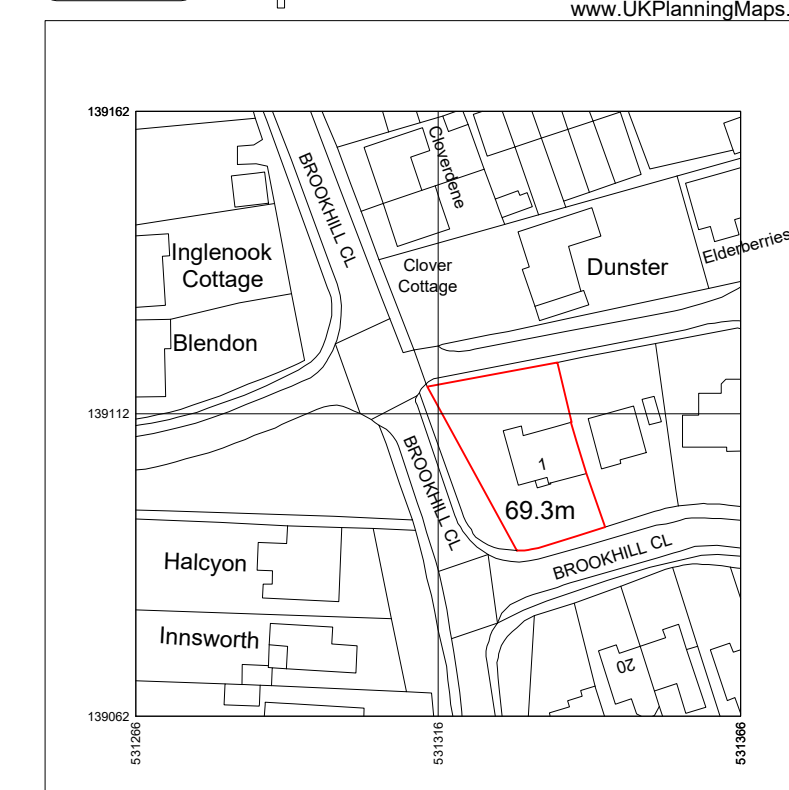


Produced on 07 April 2025 from the Ordnance Survey National Geographic Database and incorporating surveyed revision available at this date.
This map shows the area bounded by 531266, 139062, 531366, 139062, 531366, 139162, 531266, 139162, 531266, 139062
Crown copyright and database rights 2025 OS 100054135. Supplied by copula ltd trading as UKPlanningMaps.com a licensed Ordnance Survey partner (OS 100054135)

 


LOCATION MAP

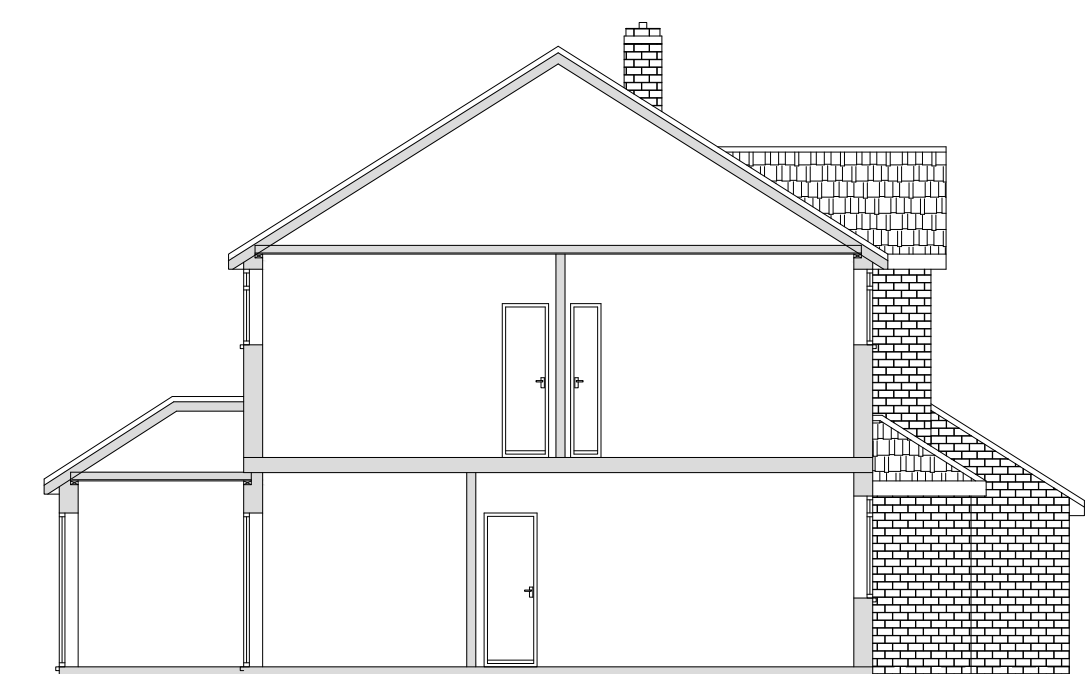

EXISTING CROSS SECTION A-A
SCALE 1:100

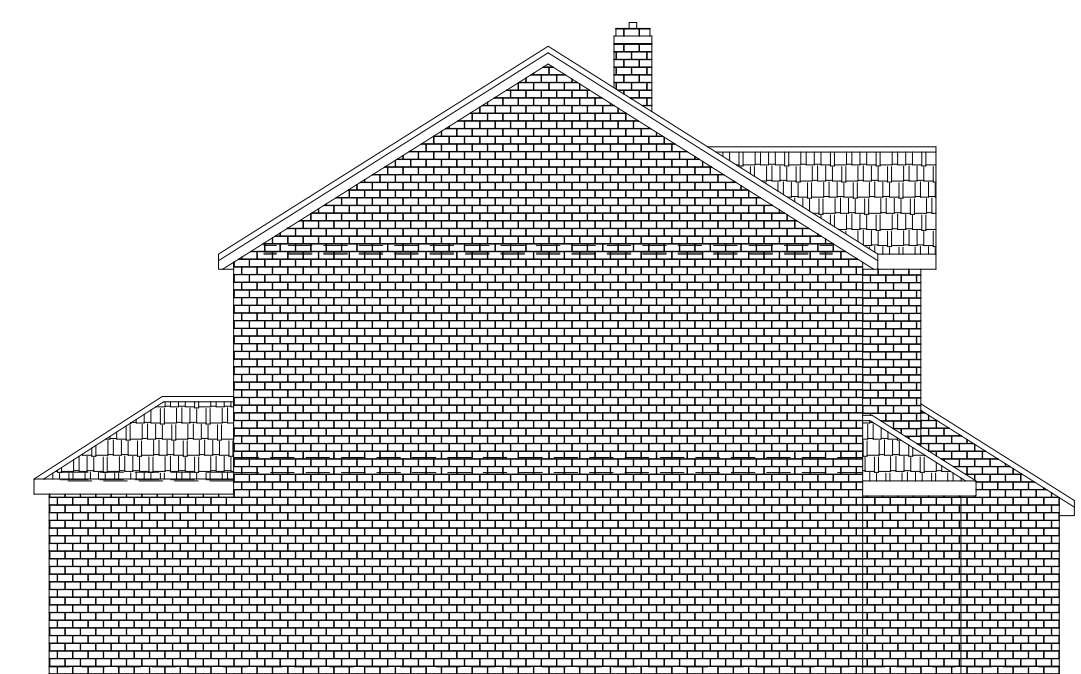

EXISTING SIDE ELEVATION B
SCALE 1:100

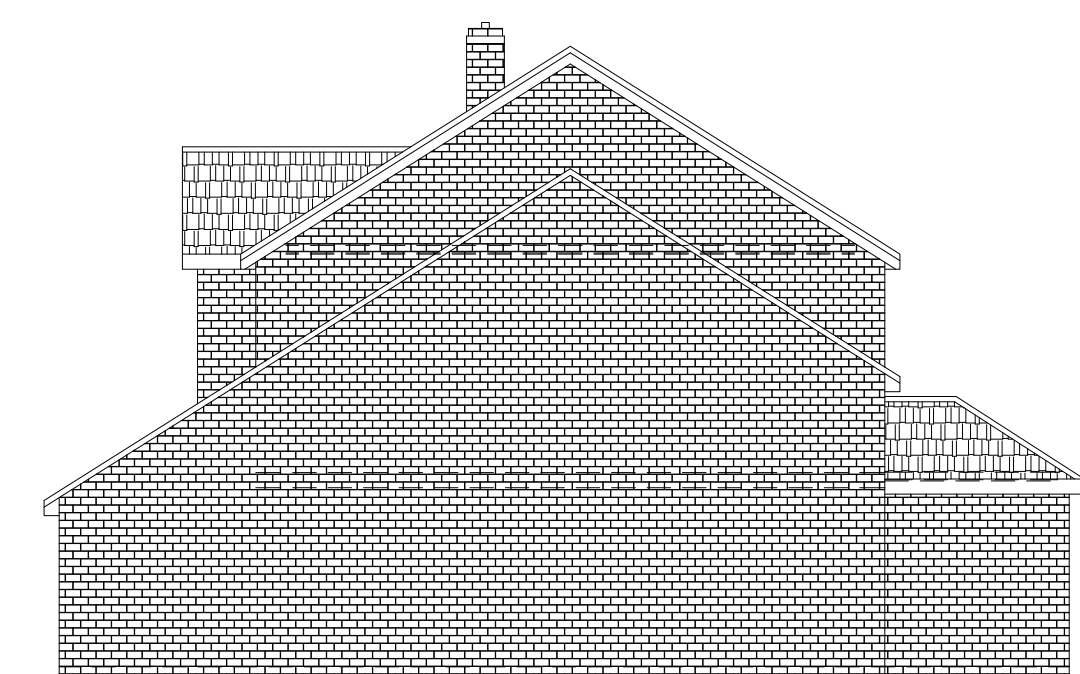

EXISTING SIDE ELEVATION D
SCALE 1:100



EXISTING REAR ELEVATION C
SCALE 1:100



EXISTING FRONT ELEVATION A
SCALE 1:100

Do not scale off the drawings (scale only for planning purposes)

 malathy design www.malathydesign.com 62037 4662 100 03-6599 9999		ARCH_CLIENT Project Title 1 BROOKHILL CLOSE COPHTHORNE CRAWLEY RH10 3PP Drawing Title EXISTING SITE, FLOOR PLAN, ELEVATION, CROSS SECTION AND LOCATION MAP		Drawn BC Checked SP Scale 1:1250/100 Size A1	
		Project No 2687		Drawing No PO-01	
				Rev. A	

