




EXISTING LAYOUT PLAN SCALE 1:50

TURNERS HILL ROAD



PROPOSED LAYOUT PLAN SCALE 1:50

TURNERS HILL ROAD

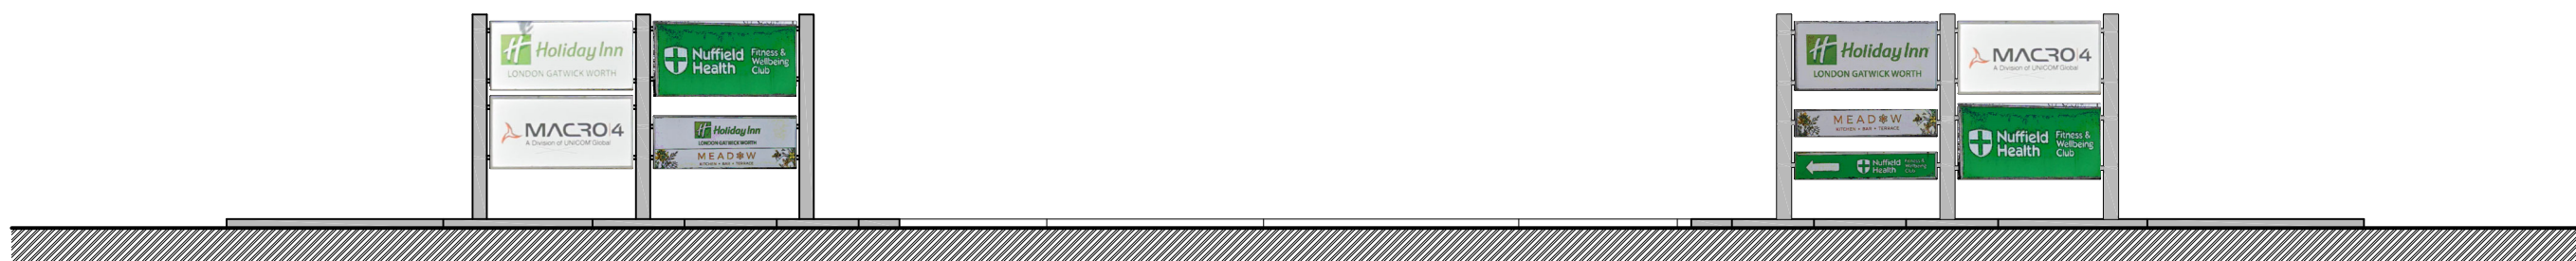

EXISTING FRONT ELEVATION (STREET SCENE) SCALE 1:100



PROPOSED FRONT ELEVATION (STREET SCENE) SCALE 1:100

0m 10m

Copyright reserved.
This drawing may only be used for the client and location specified in the title block. It may not be copied or disclosed to any other third party without prior written consent from WPD. Prior to any works commencing on site, WPD is to be contacted regarding the current status, revision or regulatory approval of this drawing.

- The works shown have been drawn for submission to the local planning authority and are not to be used for construction.
- No works shall commence until planning approval has been given by the local authority.
- No works to commence without either full plans building control approval or a building notice served with the local authority.
- The dimensions indicated are approximate and subject to site checks by the contractor prior to commencement.
- WPD accept no responsibility for any unknown factors which either preclude the works from construction or add additional costs, ie location of public sewers and underground services, abnormal foundation designs, due to trees, ground conditions or any underground structure or obstruction, condition of the existing building.

D	PLANNING APPLICATION	22.04.26
C	UPDATED SIGNAGE	10.02.26
B	UPDATED	10.02.26
A	CLIENT PRELIM. ISSUE	03.02.26
REV	DESCRIPTION	DATE

wpd
ARCHITECTURAL SERVICES
15 RIDGESIDE, THREE BRIDGES, CRAWLEY,
WEST SUSSEX, RH10 1PB.
Tel No 01293 407297 Mobile 07792238973 email info@wpdconsultants.co.uk

CLIENT
HOLIDAY INN
PROJECT
PROPOSED DIGITAL SIGN AT HOLIDAY INN, LONDON GATWICK
WORTH, CRABBT PARK, TURNERS HILL ROAD, WORTH,
CRAWLEY, WEST SUSSEX, RH10 4SS

DRAWING
EXISTING & PROPOSED LAYOUT PLANS & ELEVATIONS

STATUS
PRELIM ISSUE

SCALE 1:100, 1:50	DATE FEB 2026	DWG No WPD1326/A/10	REVISION D
----------------------	------------------	------------------------	---------------