




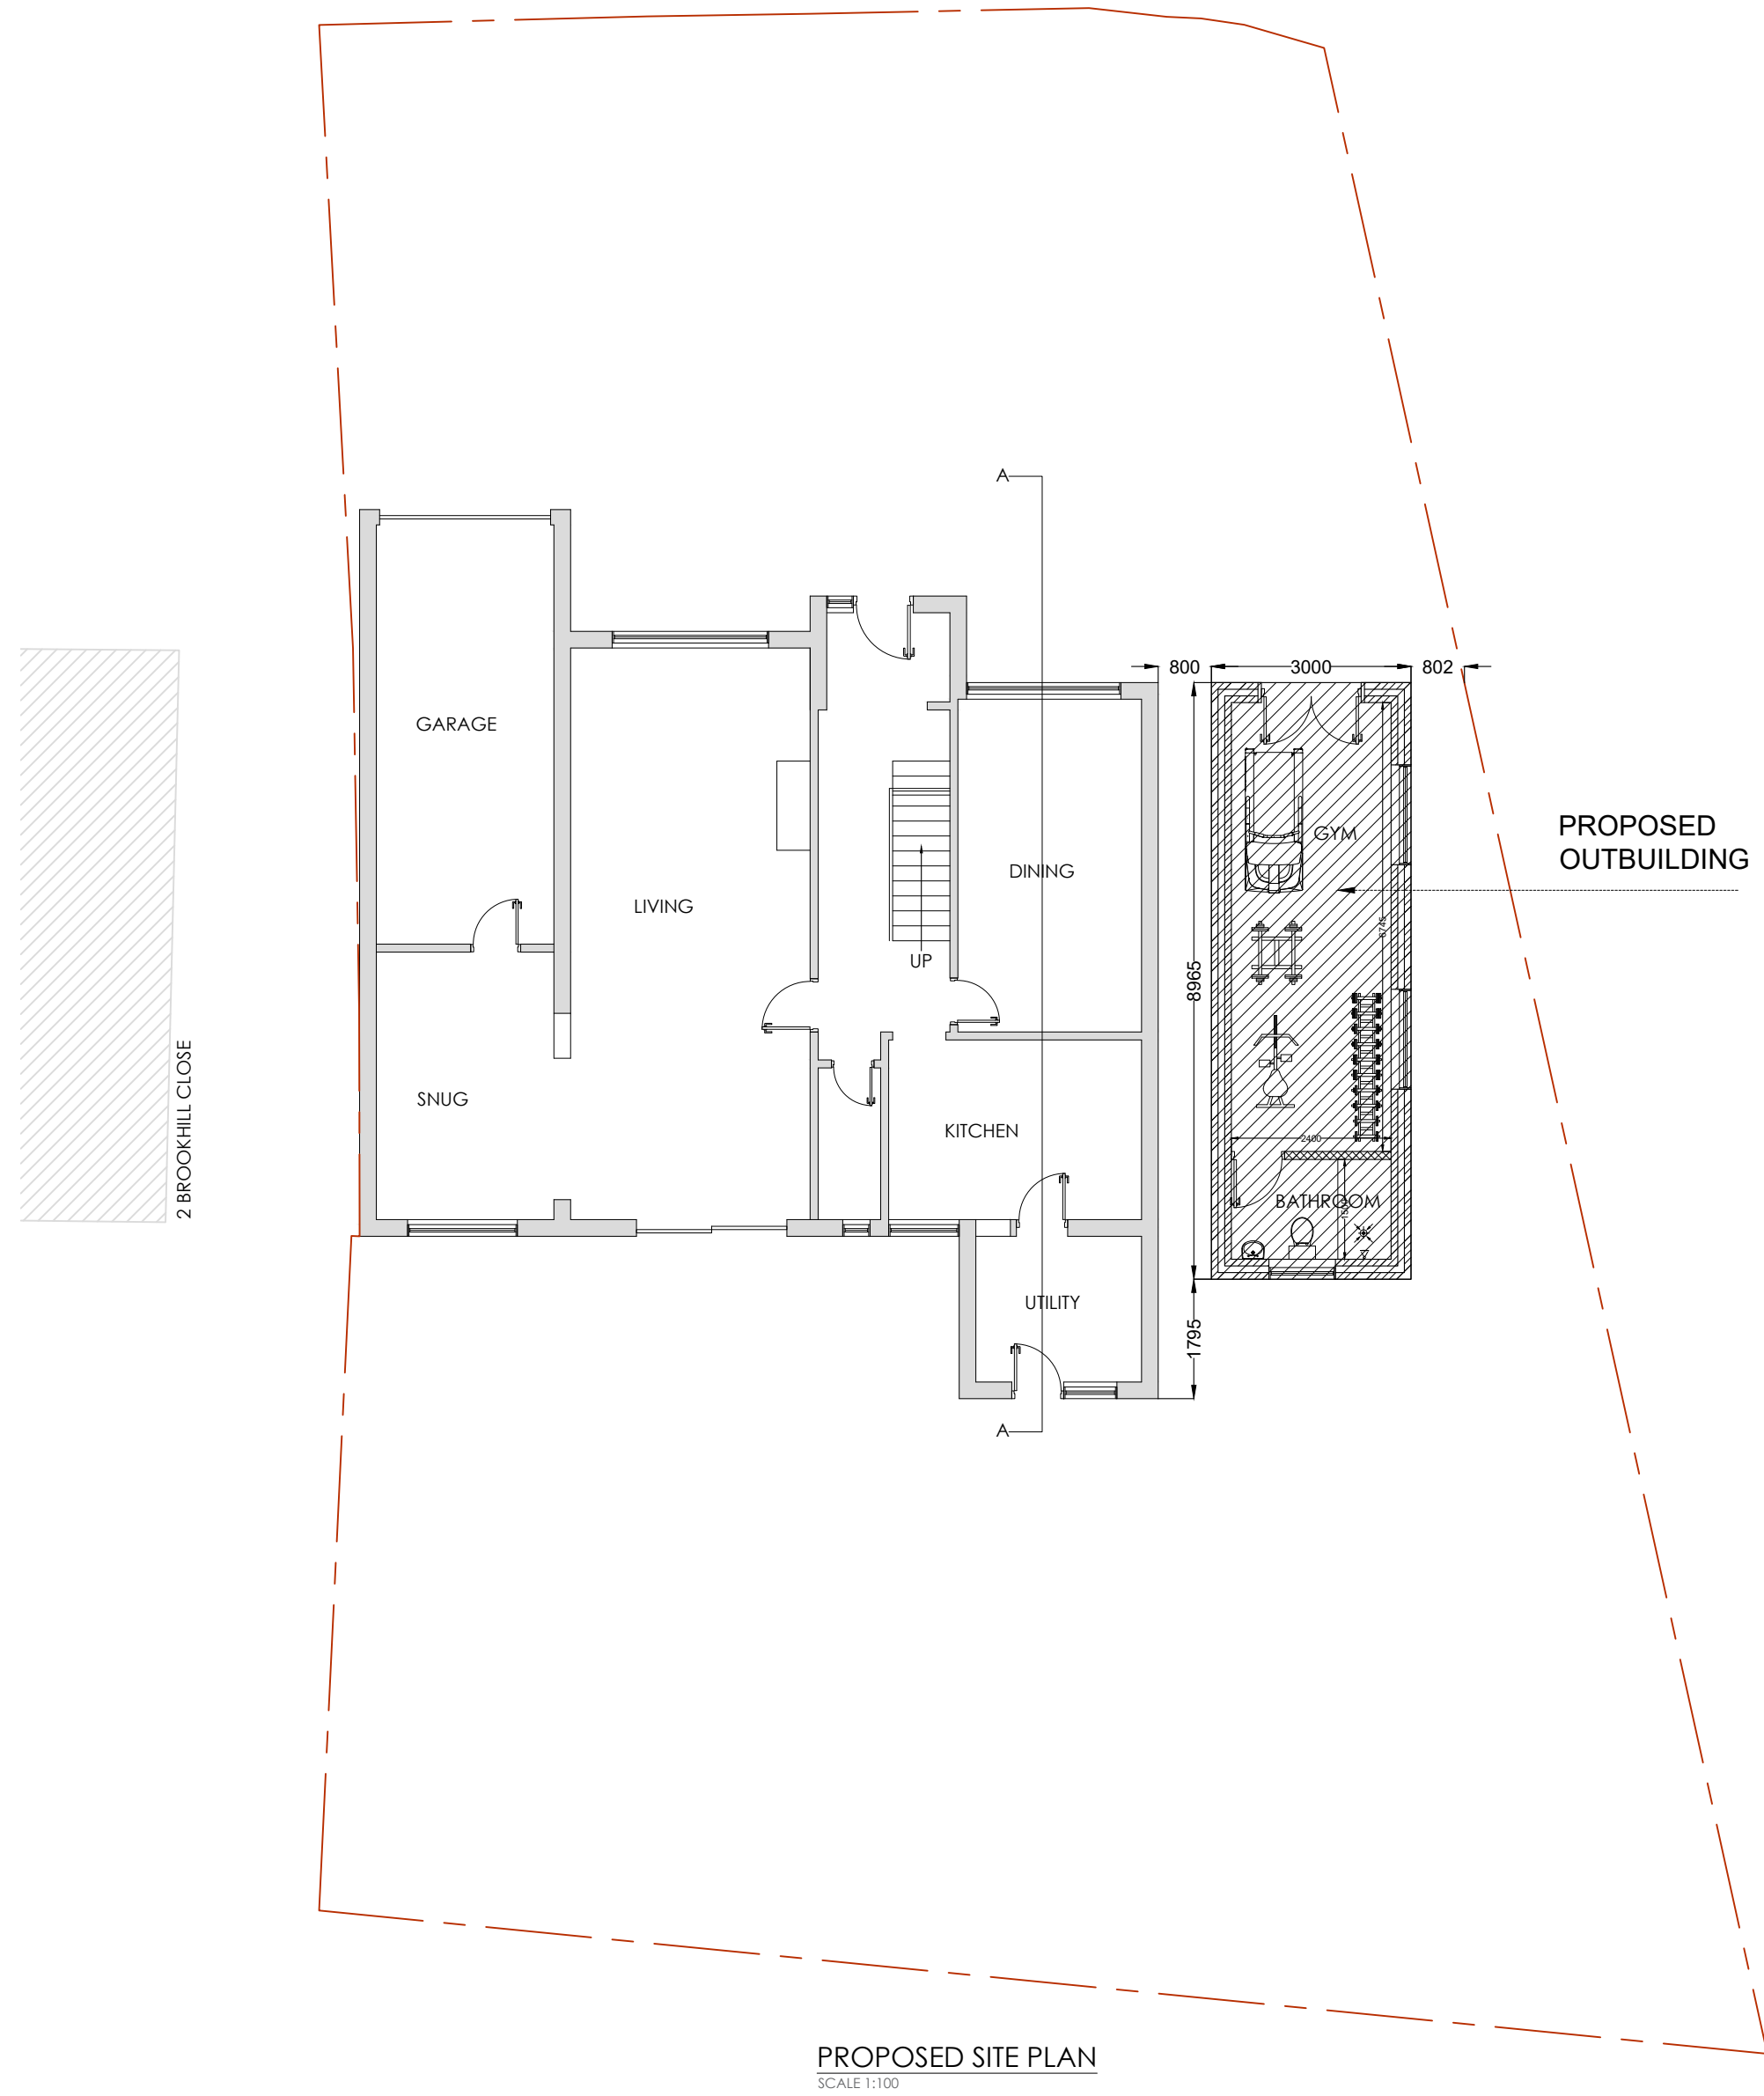


PROPOSED SITE PLAN
SCALE 1:100

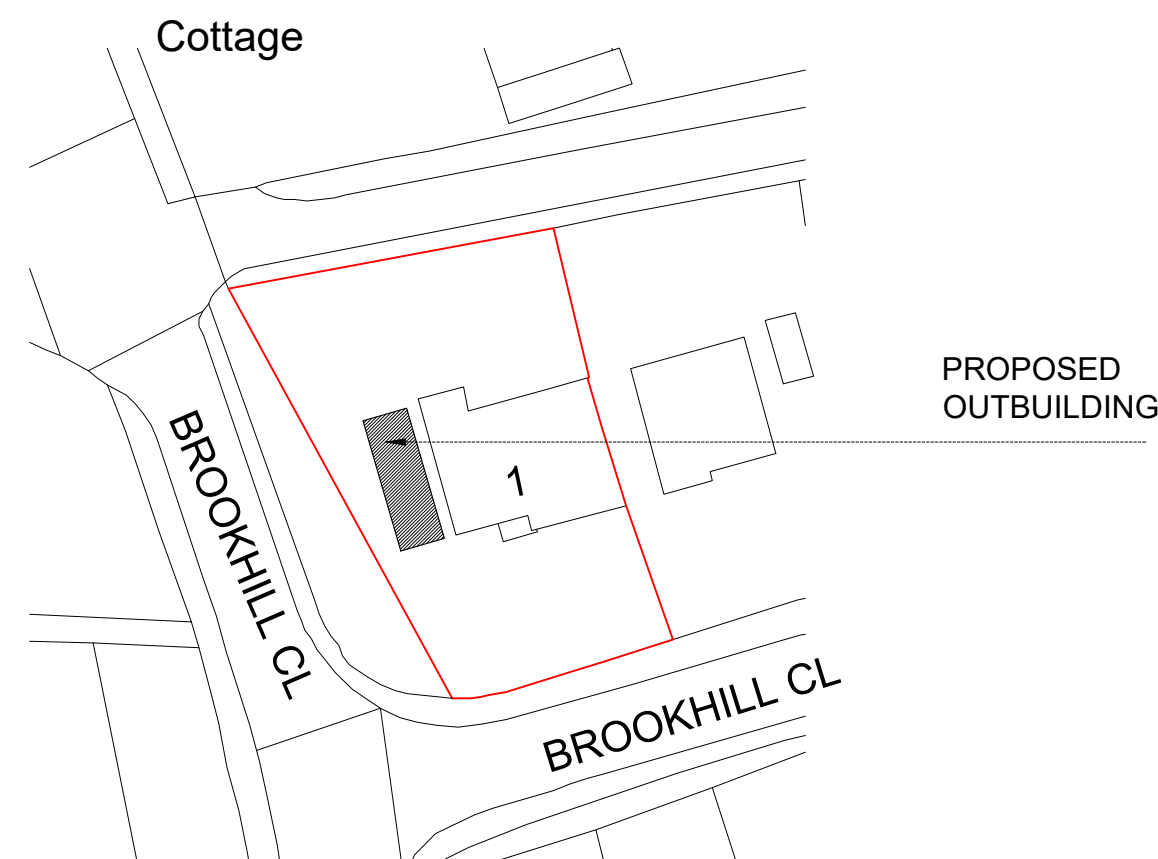


PROPOSED GROUND FLOOR
BLOCK PLAN
SCALE 1:500

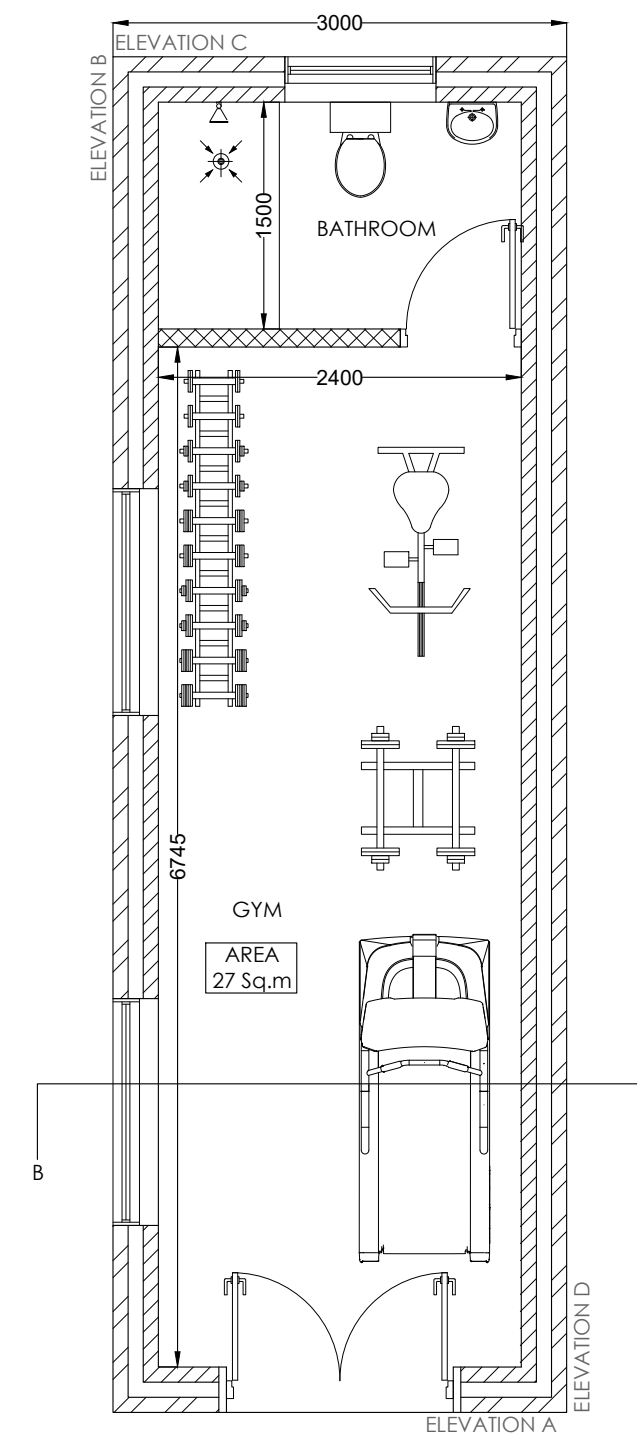


PROPOSED OUTBUILDING
GROUND FLOOR PLAN
SCALE 1:50

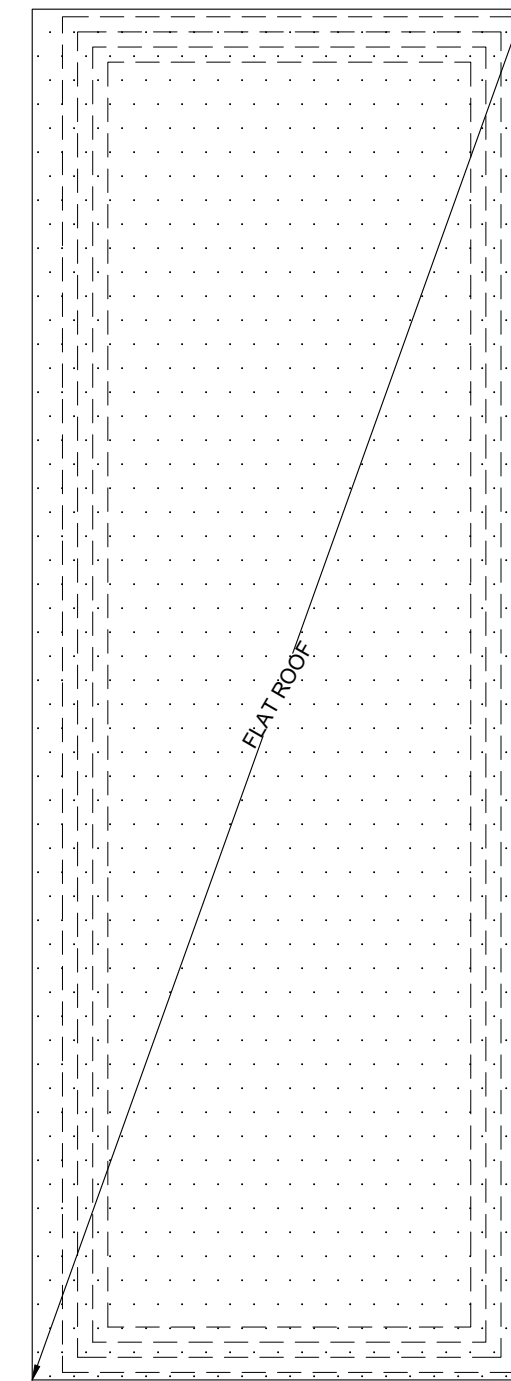


PROPOSED ROOF PLAN
SCALE 1:50

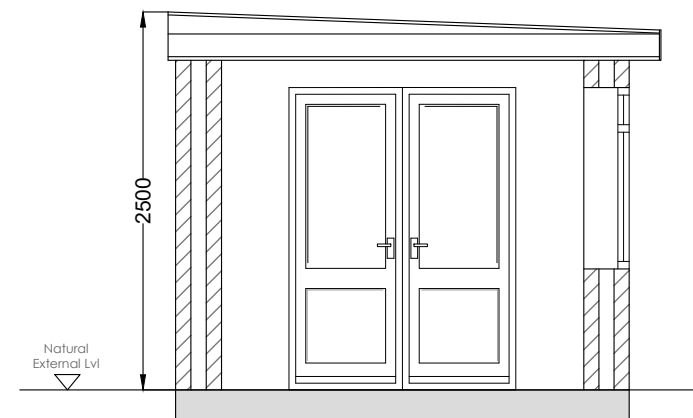


PROPOSED CROSS SECTION B-B
SCALE 1:50

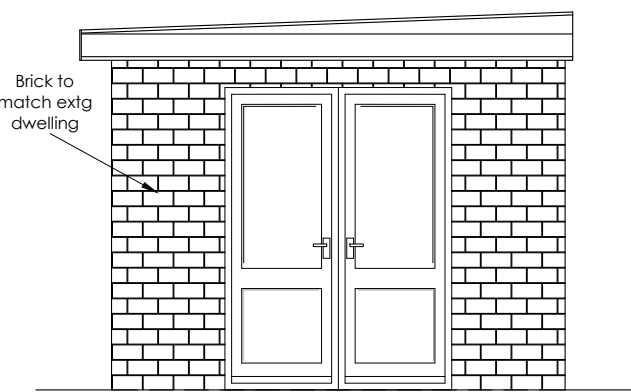


PROPOSED FRONT ELEVATION A
SCALE 1:50

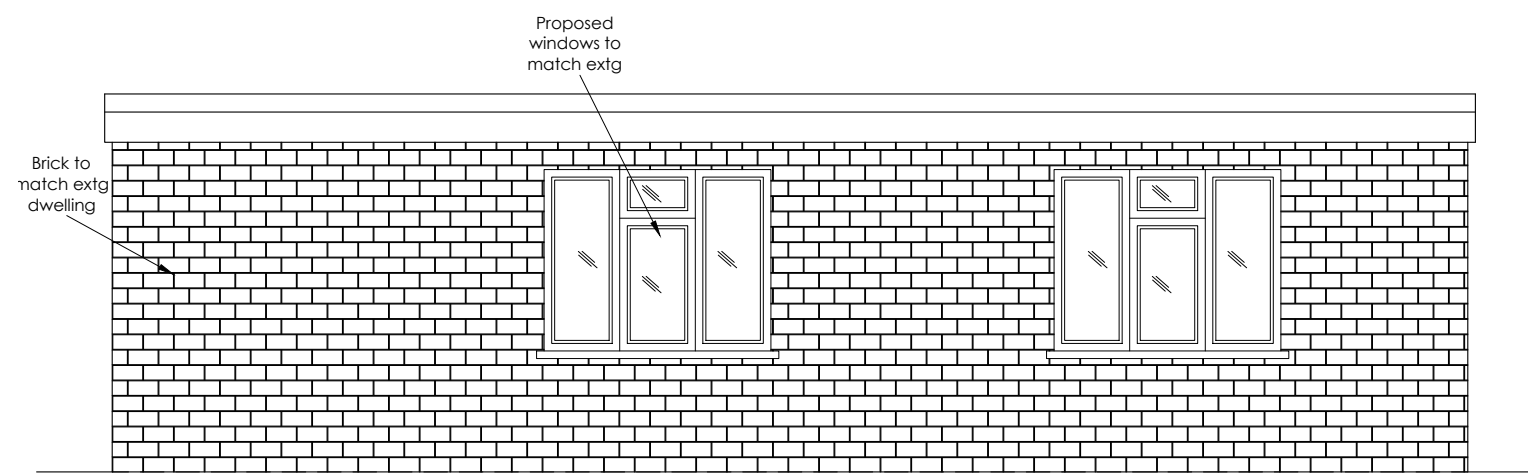


PROPOSED SIDE ELEVATION B
SCALE 1:50

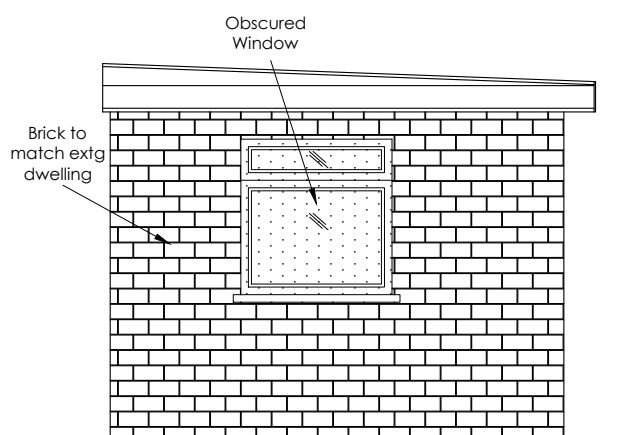

PROPOSED REAR ELEVATION C
SCALE 1:50

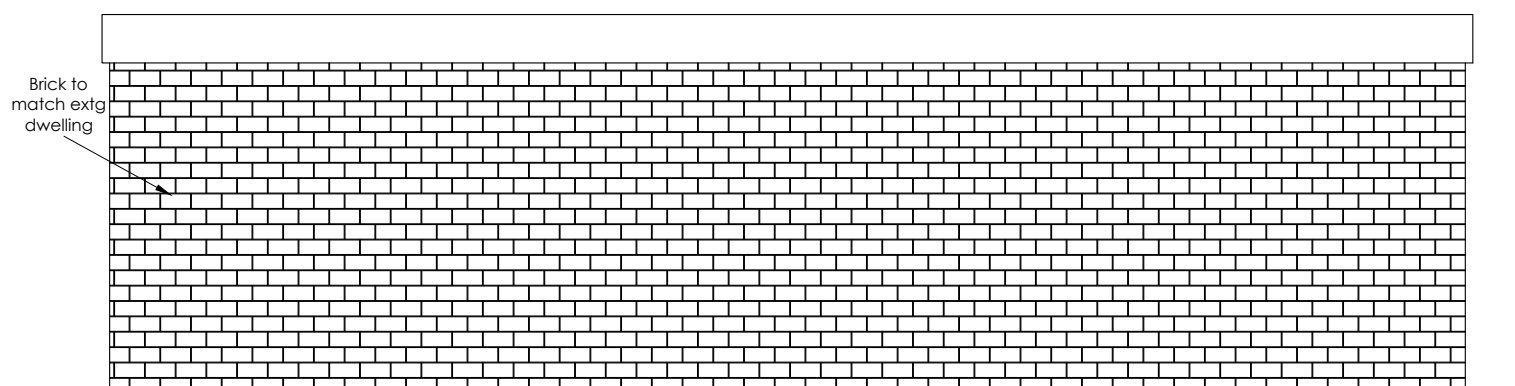

PROPOSED SIDE ELEVATION D
SCALE 1:50

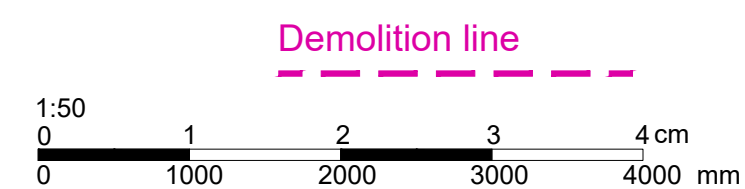

Do not scale off the drawings (scale only for planning purposes).		ARCH/CLIENT		Drawn	
www.malathydesign.com 02037 462 100 074 6610 3263		1 BROOKHILL CLOSE COPTHORNE CRAWLEY RH10 3PP		BC	
Project Title		Checked		SP	
Drawing Title		Scale		Size	
PROPOSED OUTBUILDING SITE, FLOOR, ROOF PLANS ELEVATION AND CROSS SECTION		1:500/50		A1	
Project No.		Drawing No.		Rev.	
2687		PO-02		A	