





1 PROPOSED WEST EXTENAL ELEVATION
9004 1:100 @ A1, 1:200 @ A3



2 PROPOSED NORTH EXTENAL ELEVATION
9004 1:100 @ A1, 1:200 @ A3

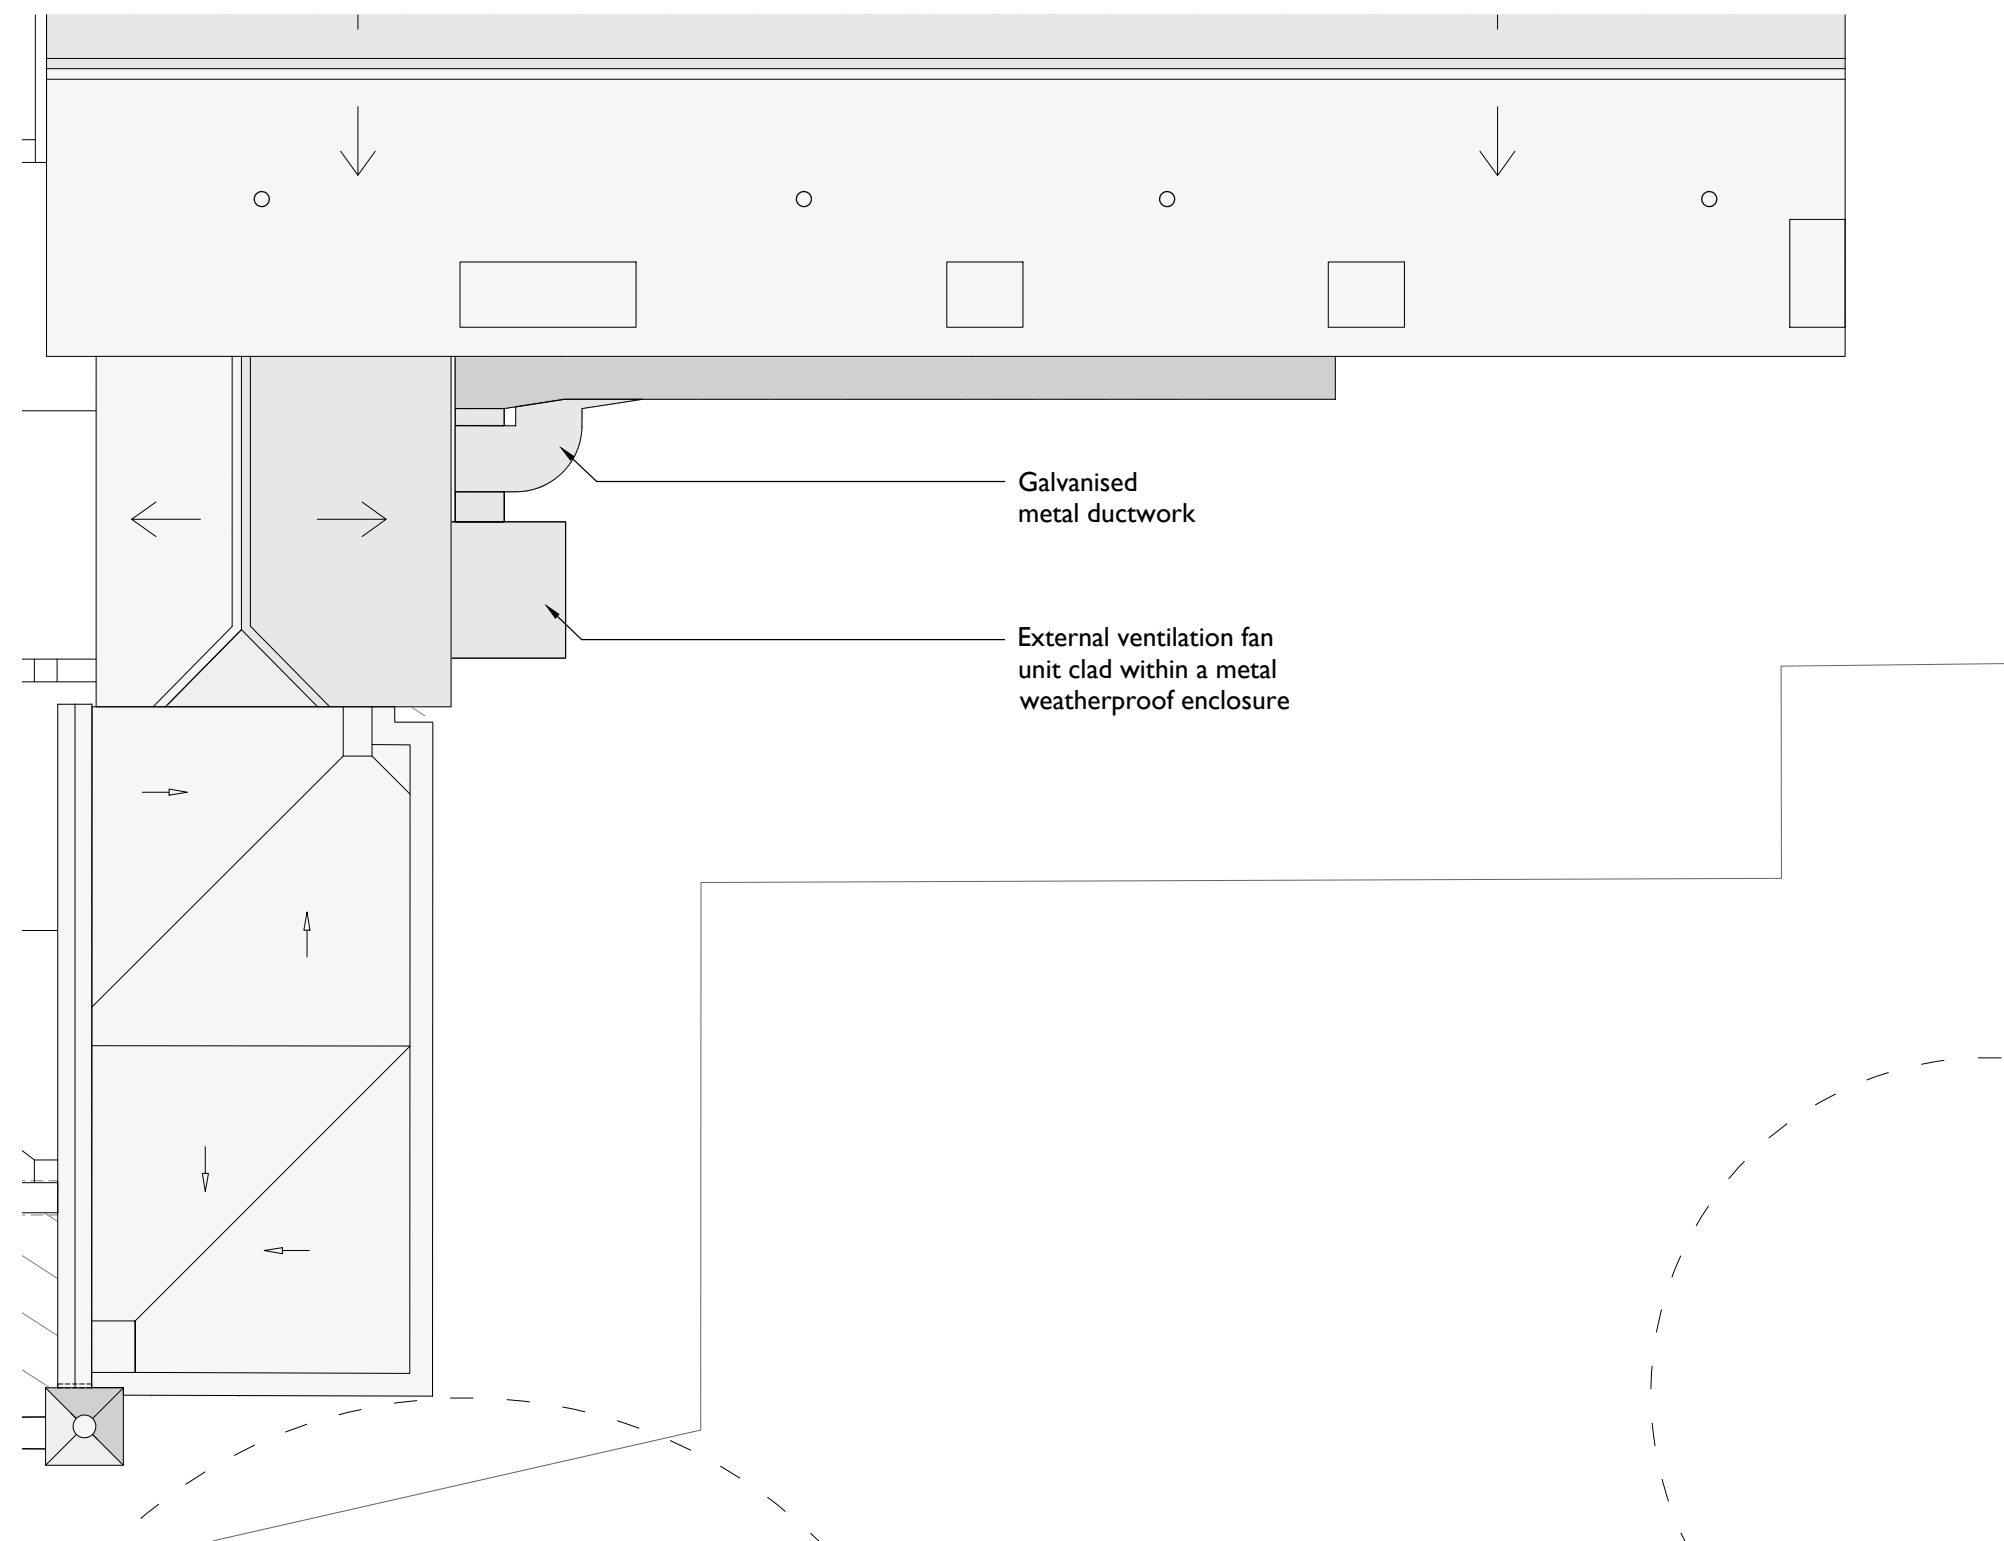

3 PROPOSED ROOF PLAN
9004 1:100 @ A1, 1:200 @ A3

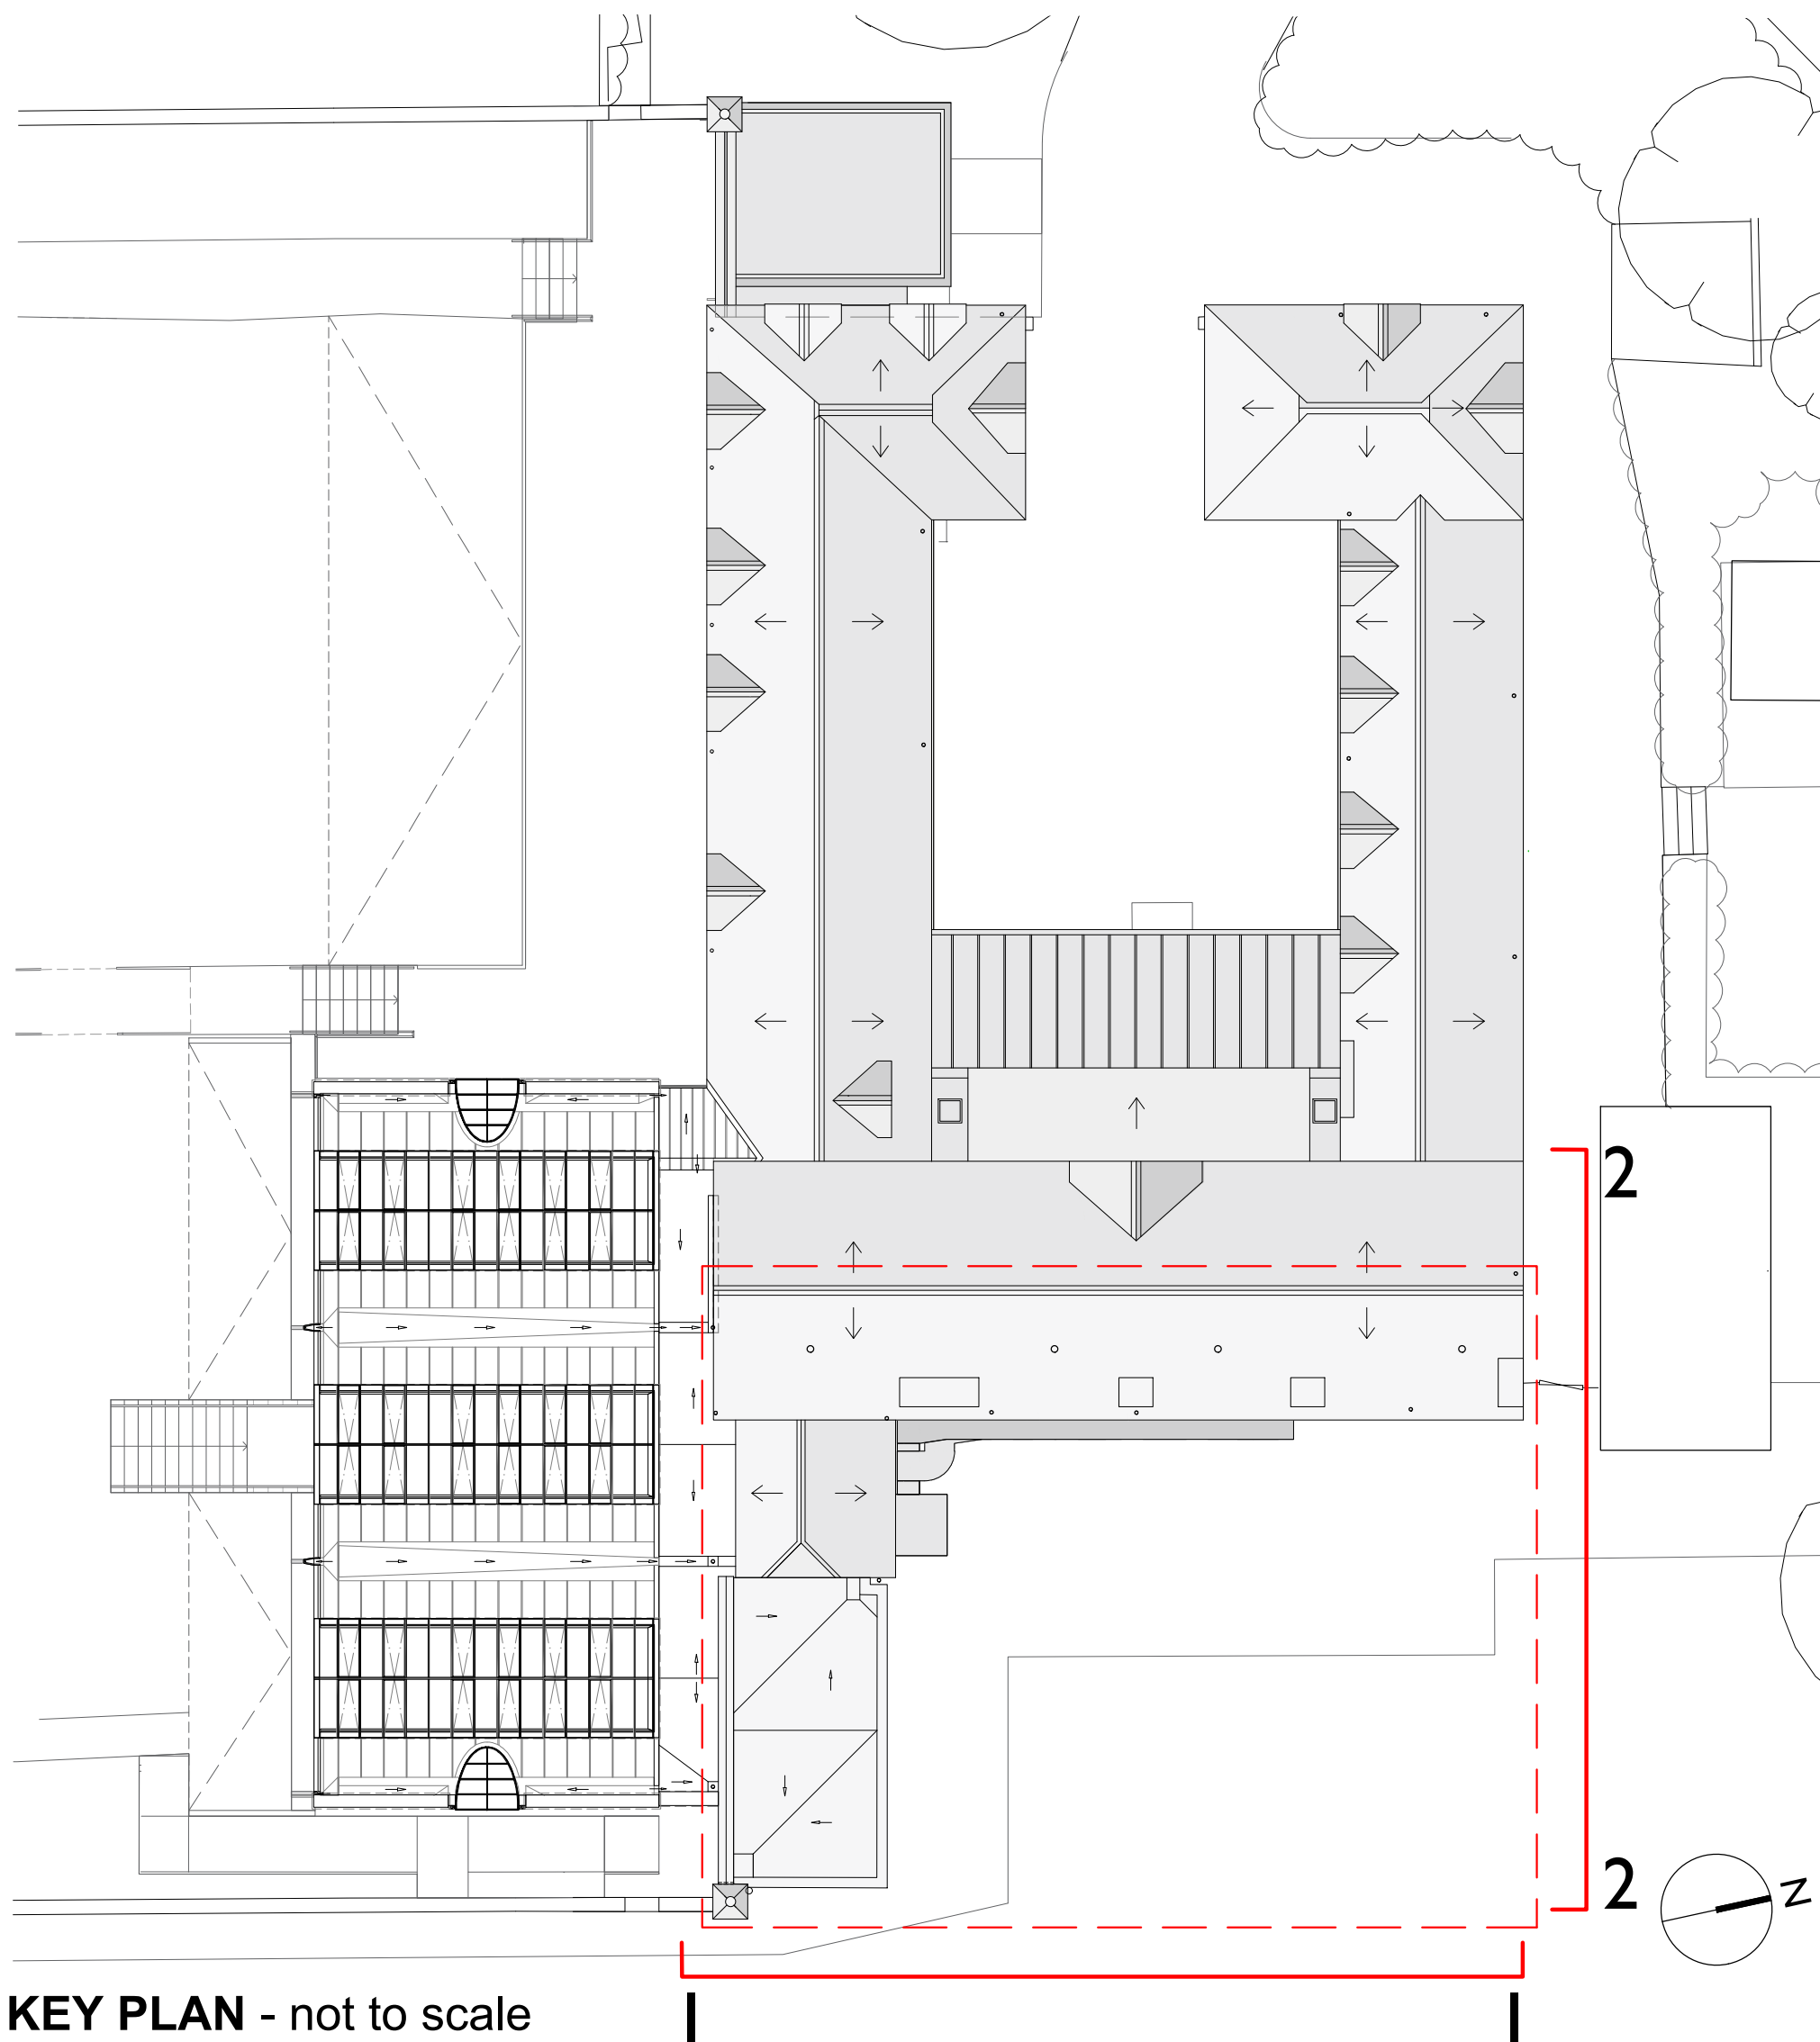

KEY PLAN - not to scale


Notes: 12/05/2025 18:18:06

Drawings are based on survey data and may not accurately represent what is physically present.

All dimensions are in millimeters unless noted otherwise.

Purcell shall be notified in writing of any discrepancies.

Key Plan
not to scale

 

P01	12/05/2025	JS	JC	For Planning Condition
REV	DATE	BY	CHK	DESCRIPTION

CLIENT


RNSC Will Trust

PROJECT

Borde Hill Stables

JOB NUMBER

241720

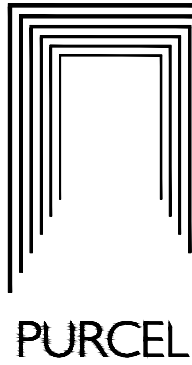

PURCELL

TITLE

Ventilation & Extraction Drawing

SIZE	SCALE	LAST REVISED	DRAWN	CHECKED
A1L	1:100	12/05/2025	JS	JC

REV SUITABILITY/REASON FOR ISSUE
P01 For Planning Condition

DRAWING NAME
241720-PUR-00-XX-M2-A-0500

15 Bermondsey Square, Tower Bridge Road, London SE1 3UN
© PURCELL 2019. PURCELL IS THE TRADING NAME OF PURCELL ARCHITECTURE LTD.