




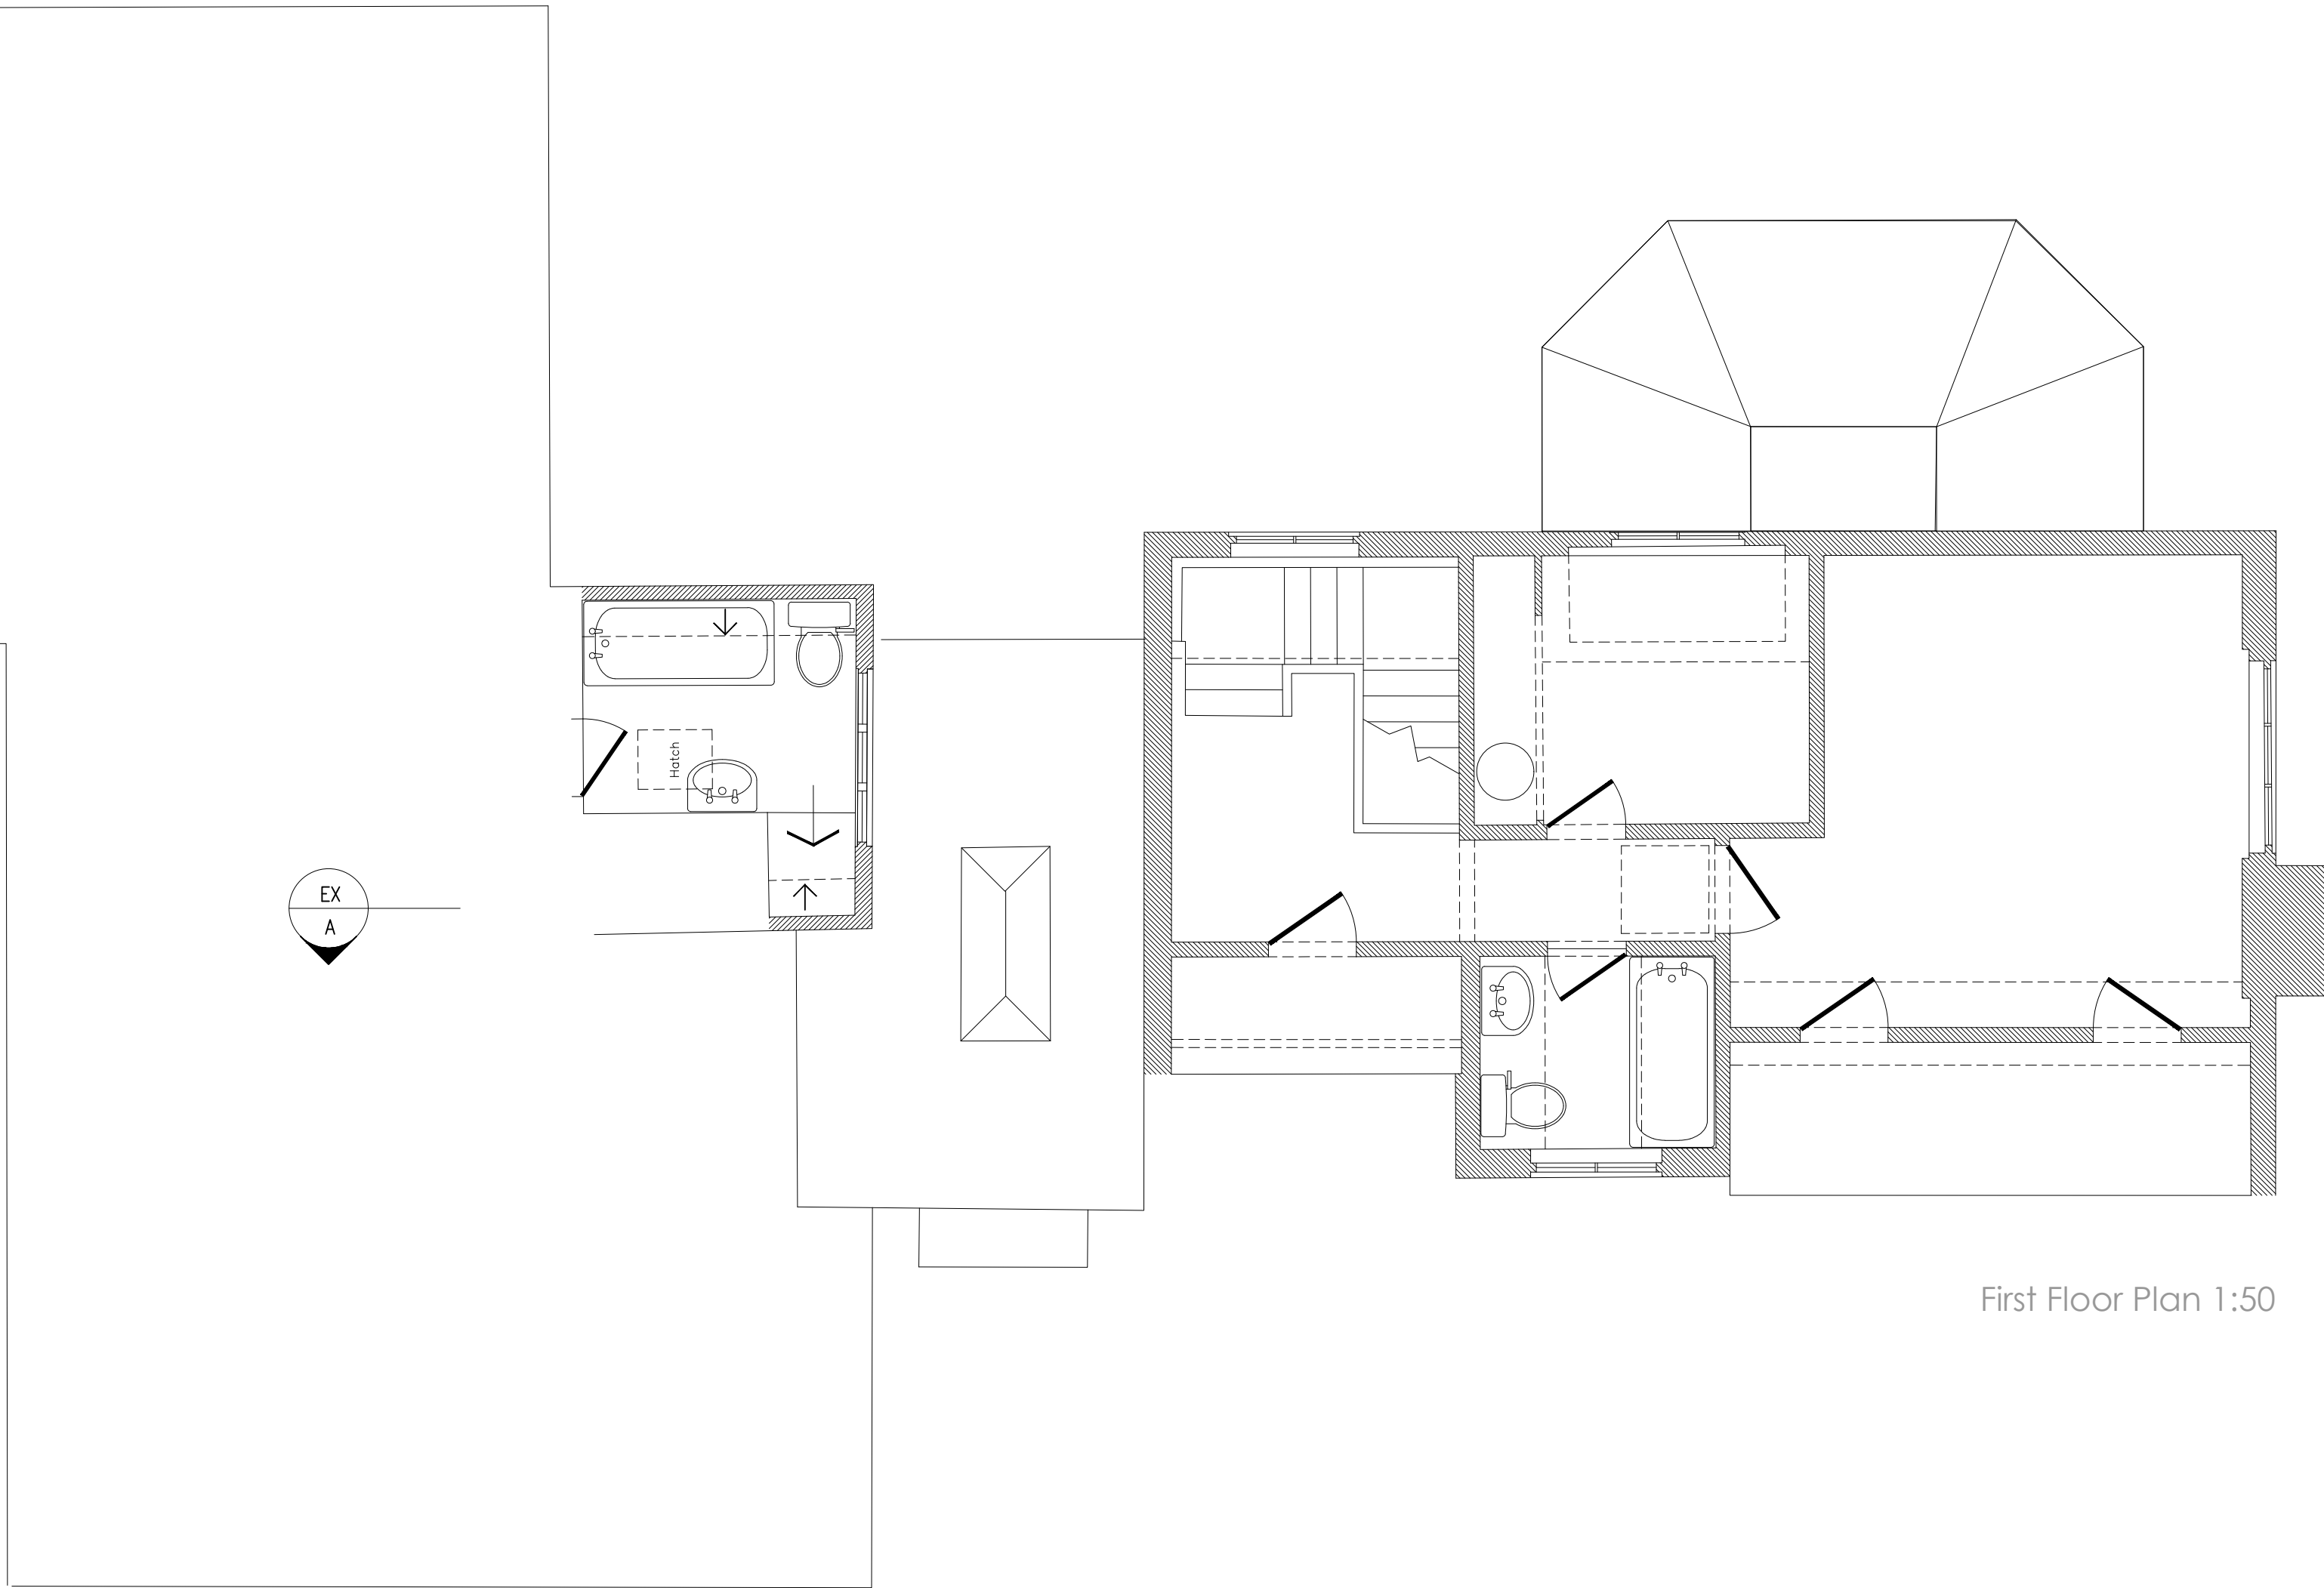

First Floor Plan 1:50

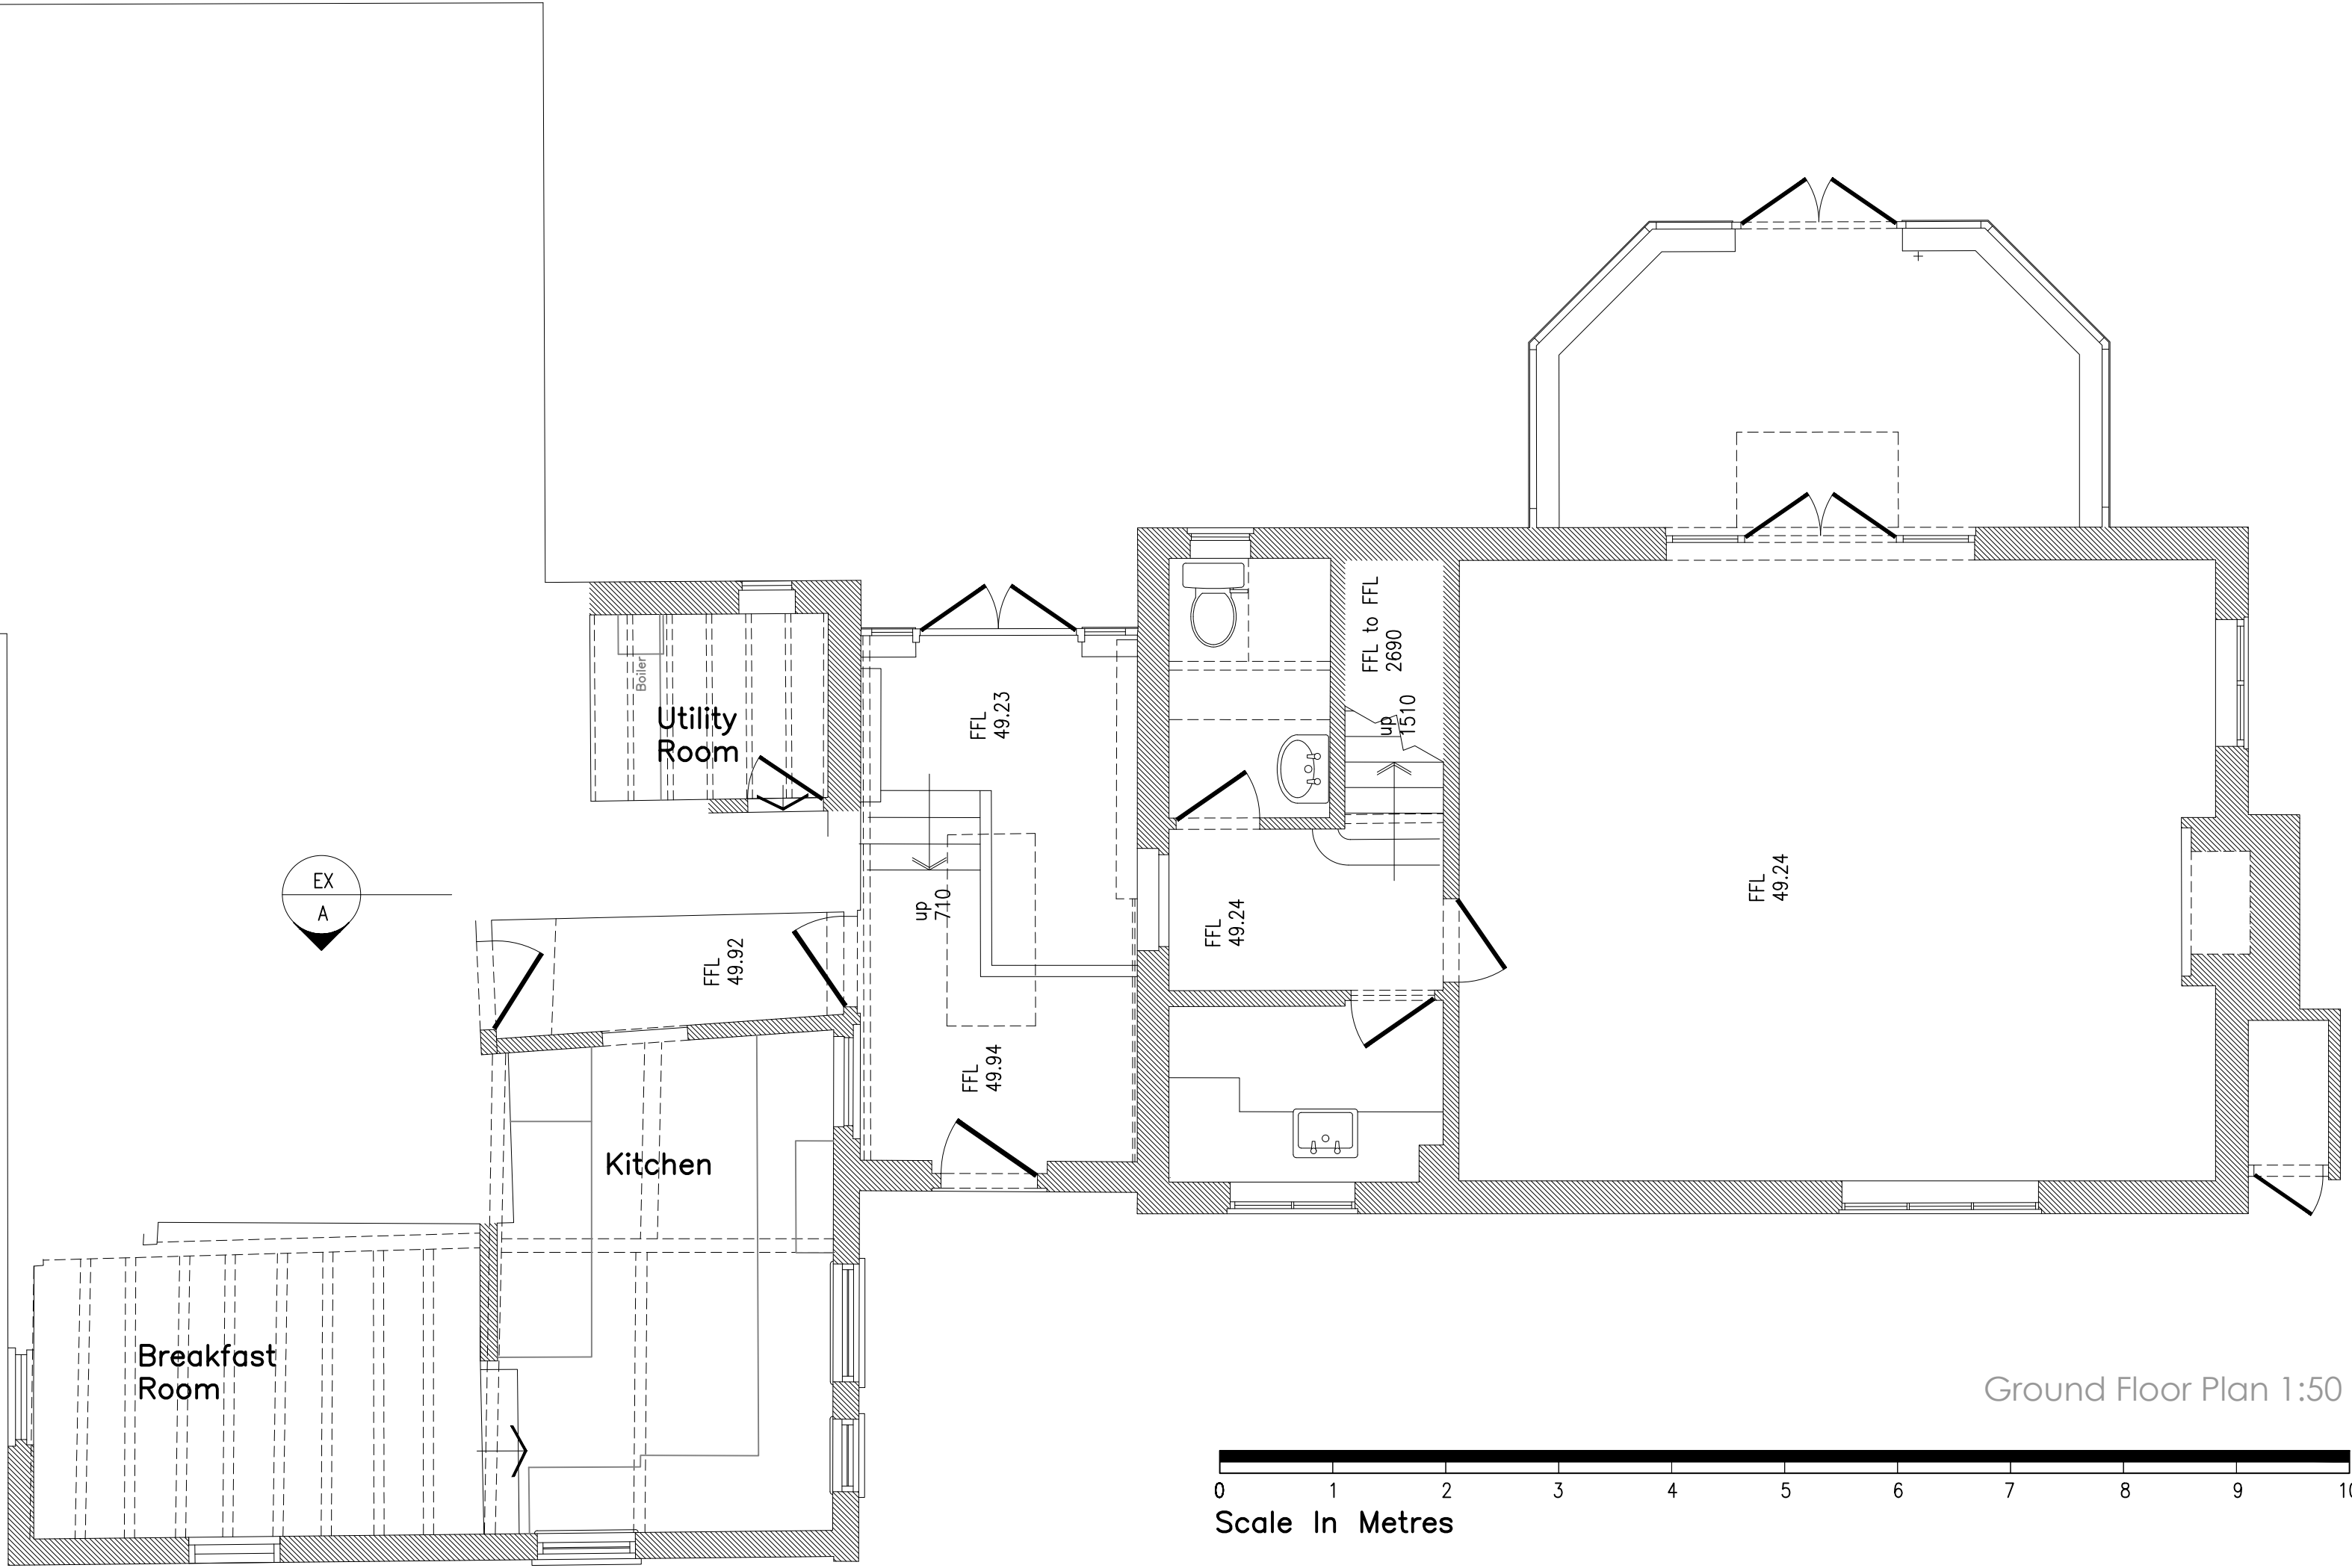

Ground Floor Plan 1:50

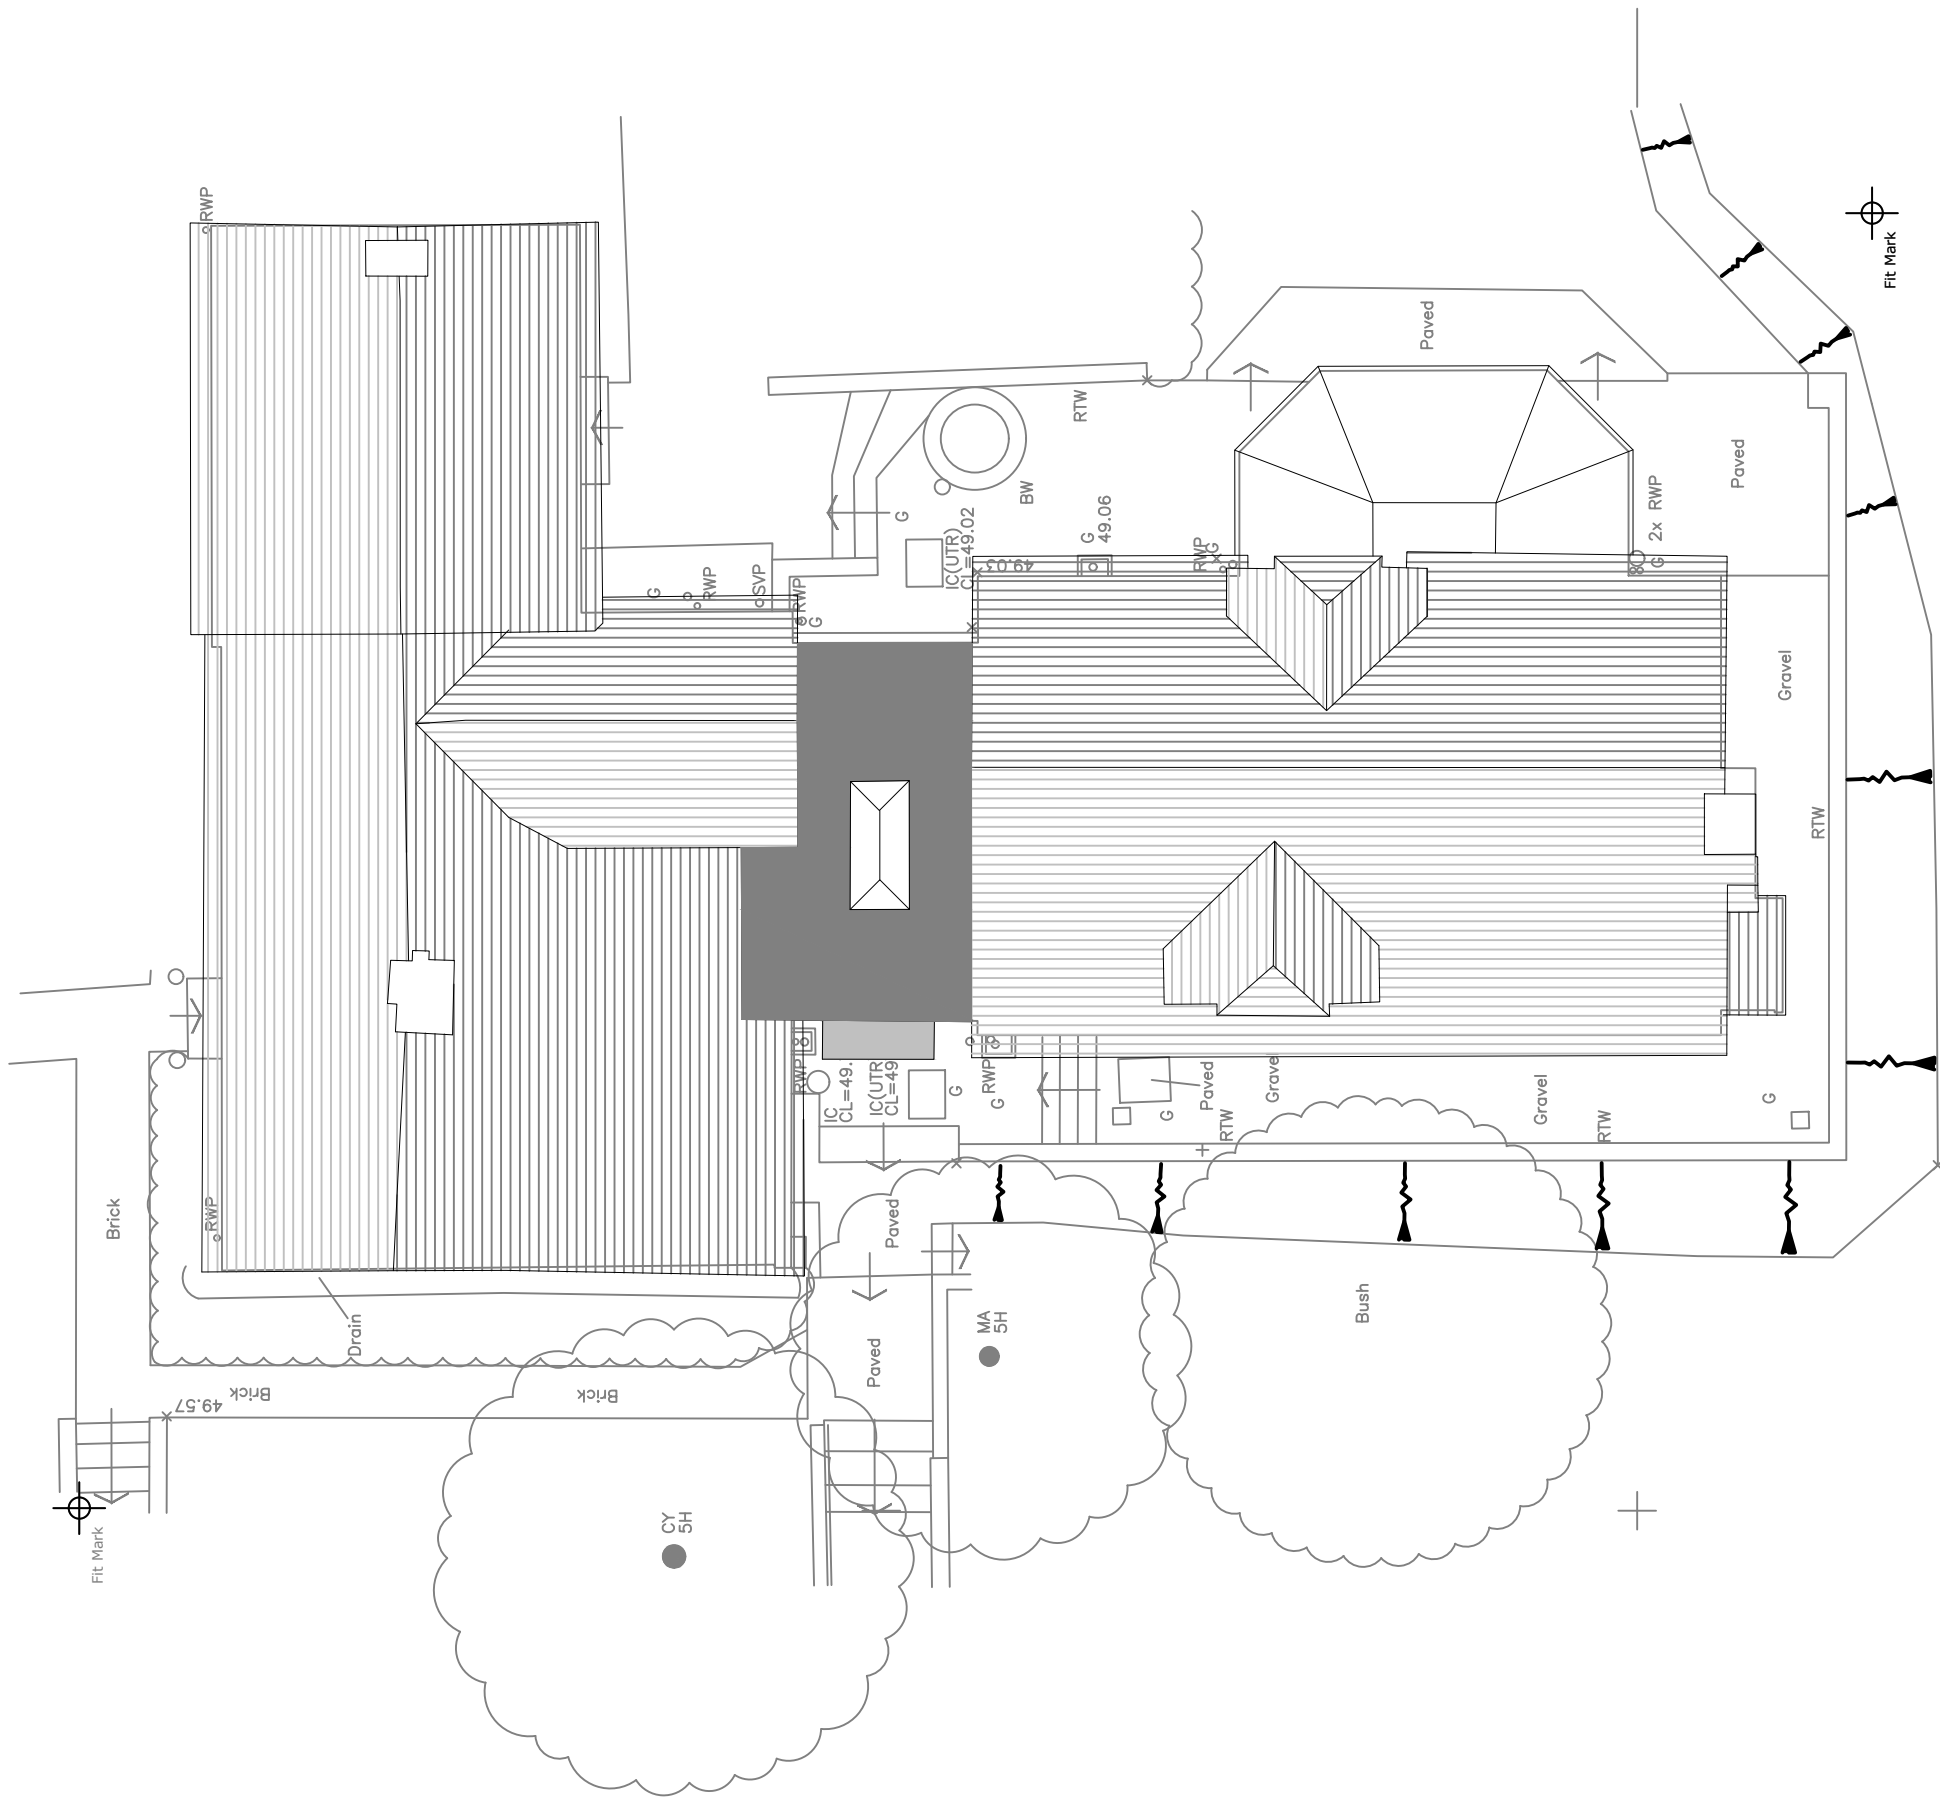

Roof Plan 1:100

0 2.5 5 7.5 10
Scale In Metres

rev.	date	comment
amendments		
client		
Mr & Mrs M. McGahan		
job		
Strouds Church Lane Horsted Keynes, RH17 7AY		
drawing number		
308.EXG.01		
drawing title		
Existing ground floor, first floor and roof plans		
date	scale/original sheet size	RIBA work stage
	Varies @ A1	n/a
Do not scale off drawing. Check all dimensions on site before all work is commenced. All goods materials workmanship to conform with current building regulations BS5 and CDM. © Copyright KLA Architects Ltd.		
KLA architects limited 27 Newland Road Haywards Heath West Sussex BN16 1PJ		
telephone 07712 649 542 email kla.architects@gmail.com www.klaarchitects.co.uk		
Company No. 6538521 Registered Office Haywards Heath, West Sussex BN16 1PJ		