


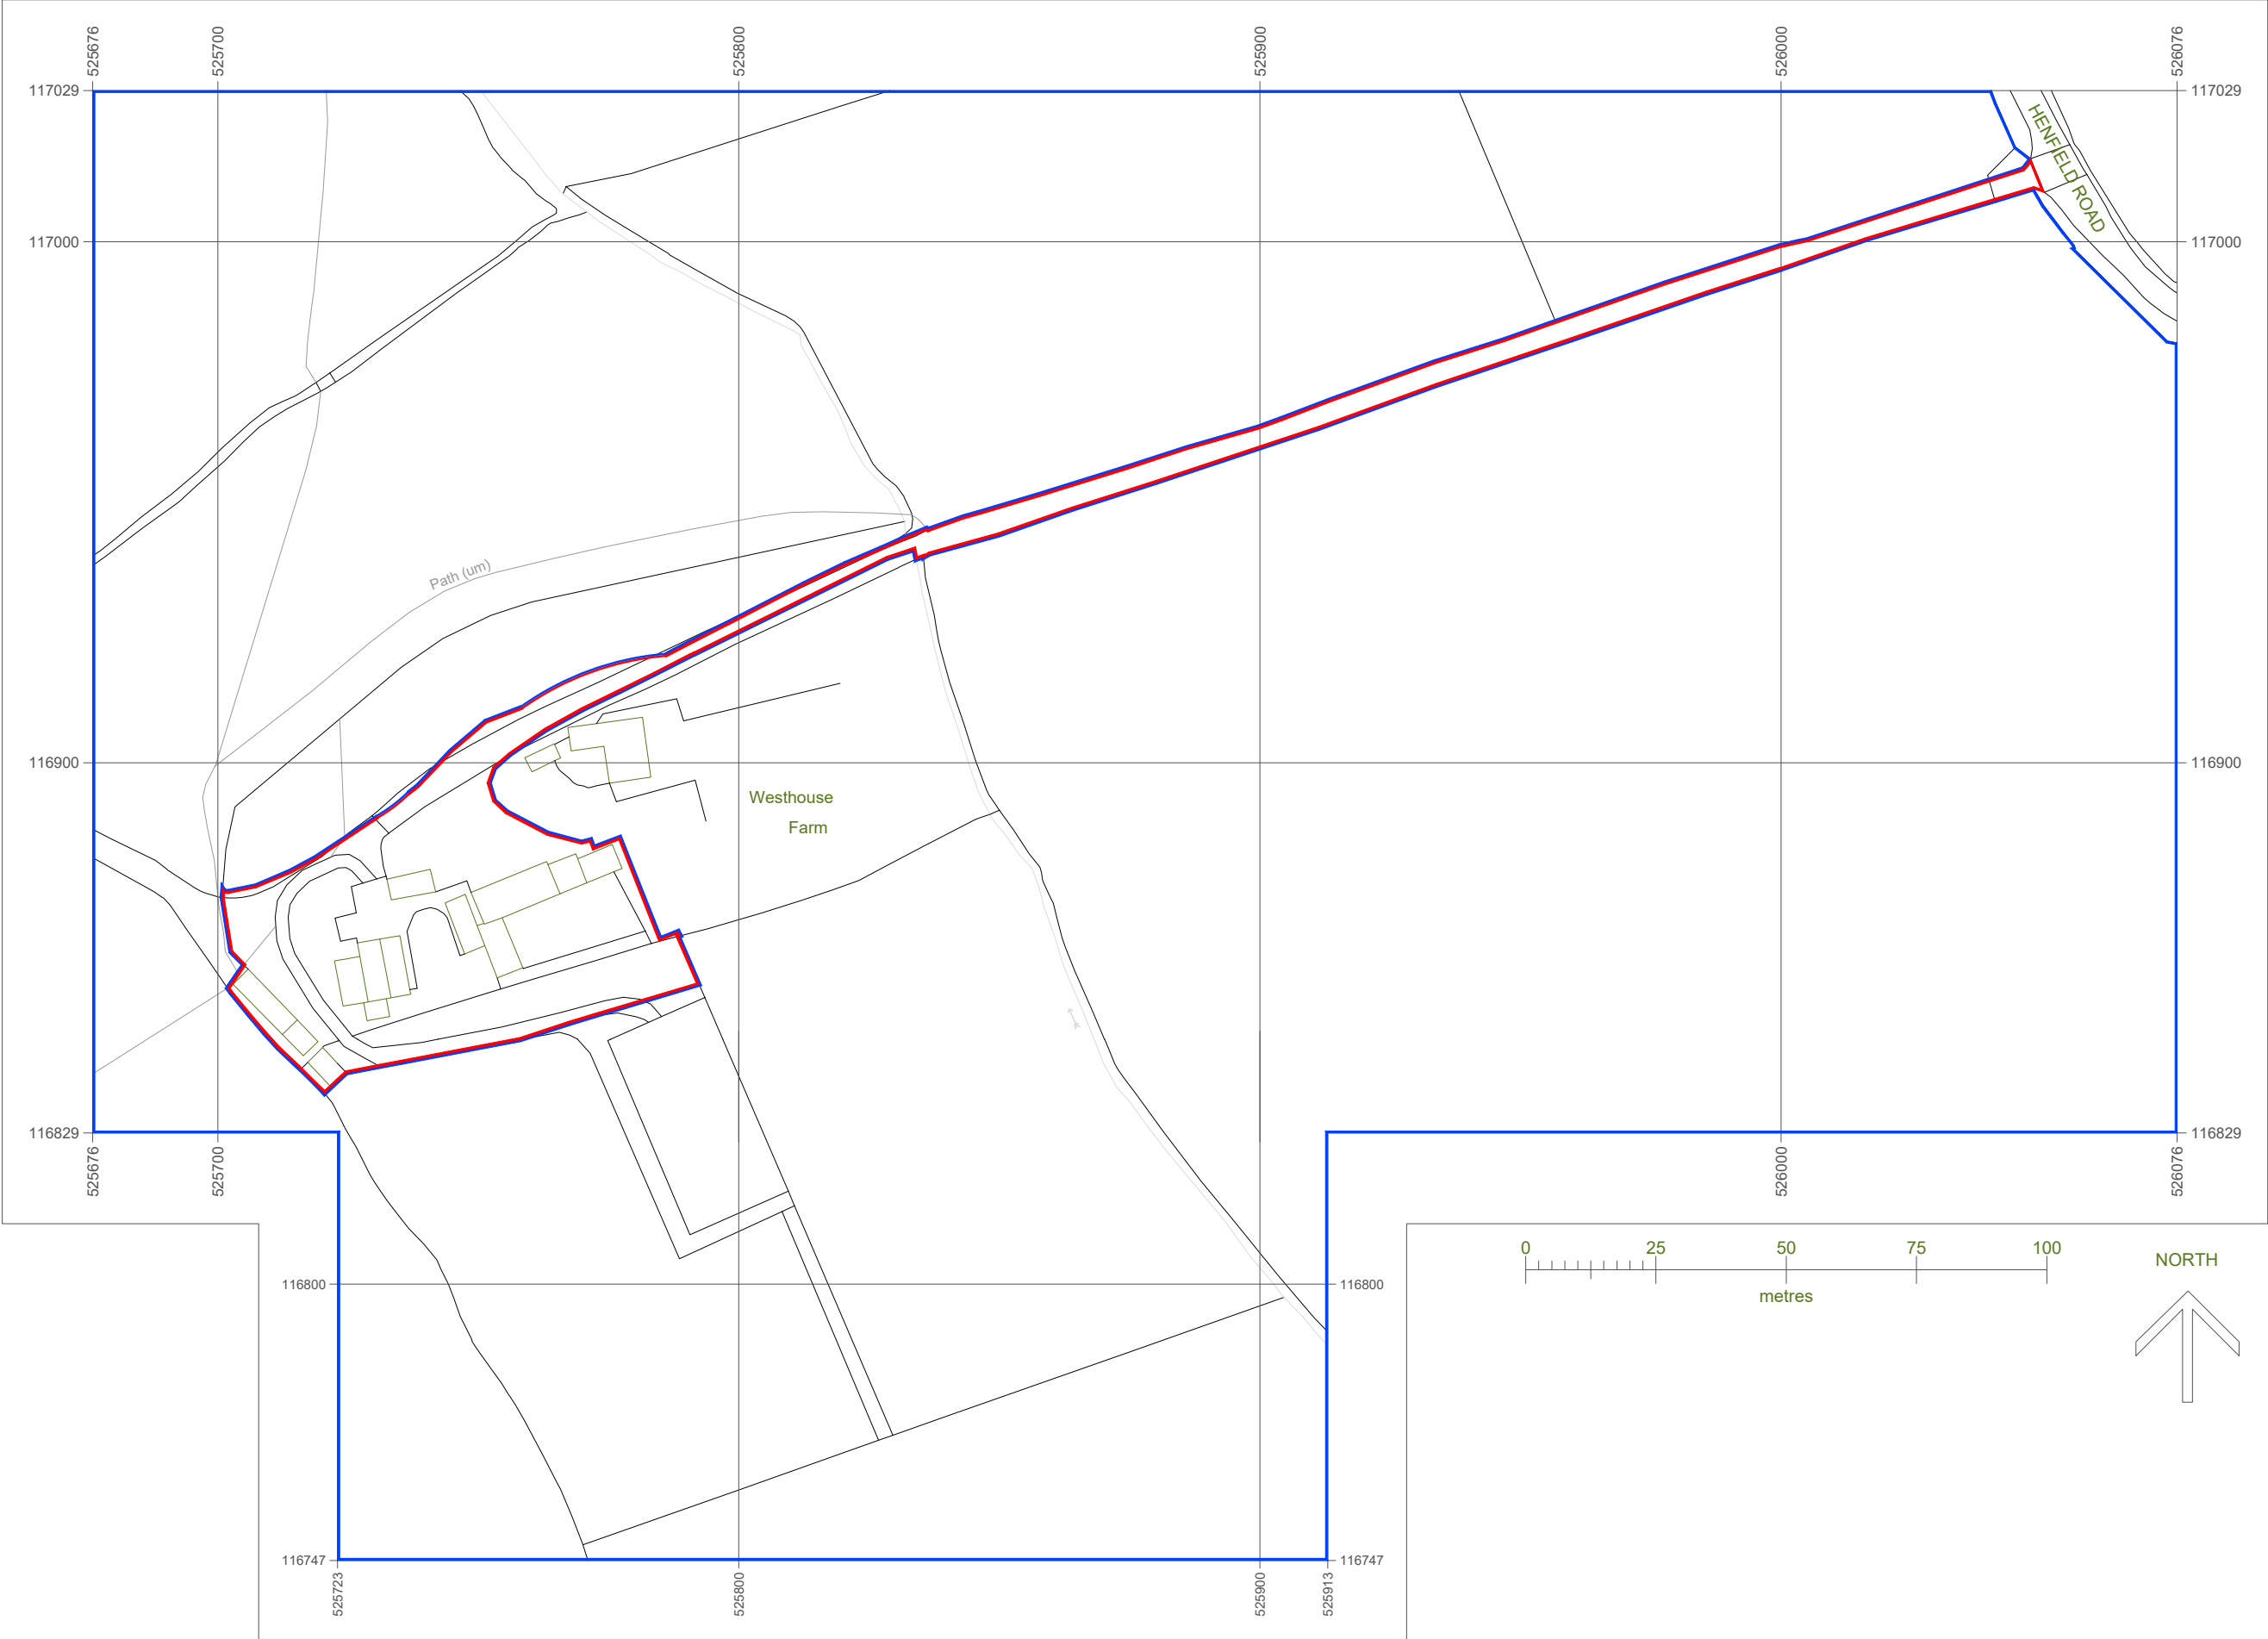

Serial number: 299595 + 319218

© Crown copyright and database right 2025
 Ordnance Survey licence AC0000848283
 Reproduction in whole or in part is prohibited
 without the prior permission of Ordnance Survey.

Location Plan

1:1250 | EXISTING

This drawing is the copyright of
 Manorwood Construction Ltd but may
 be used for planning purposes by the
 Local Authority without breach of
 copyright.

Do not scale from this drawing unless
 for Local Authority planning purposes.


All dimensions must be checked on
 site prior to commencement of works.

Construction (Design and
 Management) Regulations 2015

This drawing is intended for Planning
 purposes only and as such does not
 highlight residual design related health
 and safety risks.

This information can be provided on
 request; however, it is anticipated that
 the full extent of residual risks will be
 identified during the detailed Building
 Regulations or construction design
 Status and prior to construction works
 commencing on site.

All responsibilities and duties of
 Principle Designer as stated within the
 above regulations now revert to the
 client unless Manorwood are appointed
 to undertake Building Regulations or
 construction drawings.

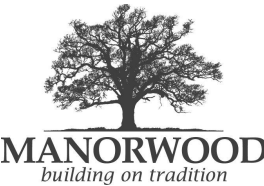

Suite 114
 26 The Hornet
 Chichester
 West Sussex
 PO19 7BB

tel: 01243 201 102
 email: enquiries@manorwood.co.uk
 web: www.manorwood.co.uk

Address

Westhouse Farm, Henfield Road,
 Albourne, Hassocks, West
 Sussex, BN6 9DE

Drawing No. 2412WE_R4_000

Scale @ A3 1:1250

Job No. 2412WE_R4

Drawn By MD

Checked By BK

Drawn On 05.03.2026

Issued On 05.03.2026

Status Existing


Drawing Location Plan

Submission Planning

Application Area: 4770 m²



Indicative: 0.0°

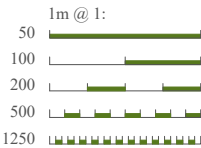



This drawing is the copyright of Manorwood Construction Ltd but may be used for planning purposes by the Local Authority without breach of copyright.

Do not scale from this drawing unless for Local Authority planning purposes.

All dimensions must be checked on site prior to commencement of works.

Construction (Design and Management) Regulations 2015

This drawing is intended for Planning purposes only and as such does not highlight residual design related health and safety risks.

This information can be provided on request; however, it is anticipated that the full extent of residual risks will be identified during the detailed Building Regulations or construction design Status and prior to construction works commencing on site.

All responsibilities and duties of Principle Designer as stated within the above regulations now revert to the client unless Manorwood are appointed to undertake Building Regulations or construction drawings.



Suite 114
26 The Hornet
Chichester
West Sussex
PO19 7BB

tel: 01243 201 102
email: enquiries@manorwood.co.uk
web: www.manorwood.co.uk

Address

Westhouse Farm, Henfield Road,
Albourne, Hassocks, West
Sussex, BN6 9DE

Drawing No. 2412WE_R4_001

Scale @ A3 1:500

Job No. 2412WE_R4

Drawn By MD

Checked By BK

Drawn On 05.03.2026

Issued On 05.03.2026


Status Existing

Drawing Site

Submission **Planning**



Indicative: 0.0°

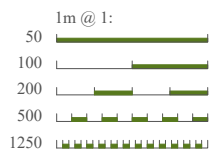



Proposed Ancillary
Refer to sheet 210

Proposed Bike &
Bin Store
Refer to sheet 211

Proposed Stables
Refer to sheet 211

Proposed Games Room
Refer to sheet 212

ASHP for Barn

Proposed Barn Conversion
Refer to sheet 203-208

Proposed Boundary

Site

1:500 PROPOSED

This drawing is the copyright of Manorwood Construction Ltd but may be used for planning purposes by the Local Authority without breach of copyright.

Do not scale from this drawing unless for Local Authority planning purposes.


All dimensions must be checked on site prior to commencement of works.

Construction (Design and Management) Regulations 2015

This drawing is intended for Planning purposes only and as such does not highlight residual design related health and safety risks.

This information can be provided on request; however, it is anticipated that the full extent of residual risks will be identified during the detailed Building Regulations or construction design Status and prior to construction works commencing on site.

All responsibilities and duties of Principle Designer as stated within the above regulations now revert to the client unless Manorwood are appointed to undertake Building Regulations or construction drawings.

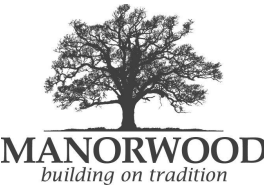

Suite 114
26 The Hornet
Chichester
West Sussex
PO19 7BB

tel: 01243 201 102
email: enquiries@manorwood.co.uk
web: www.manorwood.co.uk

Address

Westhouse Farm, Henfield Road,
Albourne, Hassocks, West
Sussex, BN6 9DE

Drawing No. 2412WE_R4_002

Scale @ A3 1:500

Job No. 2412WE_R4

Drawn By MD

Checked By BK

Drawn On 05.03.2026

Issued On 05.03.2026


Status Proposed


Drawing Site

Submission Planning




Indicative: 0.0°

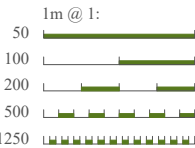

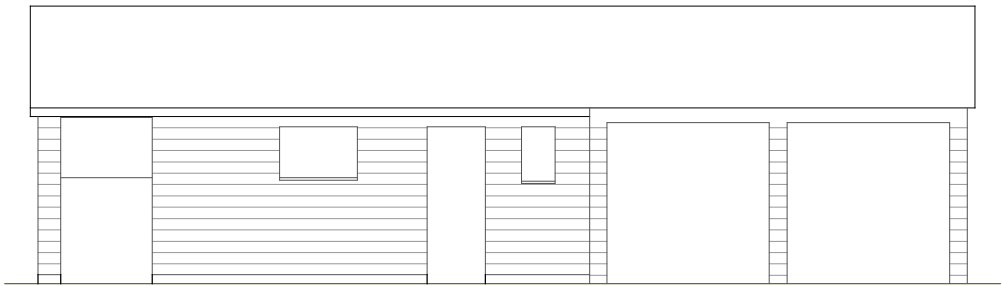


North

1:100 | EXISTING

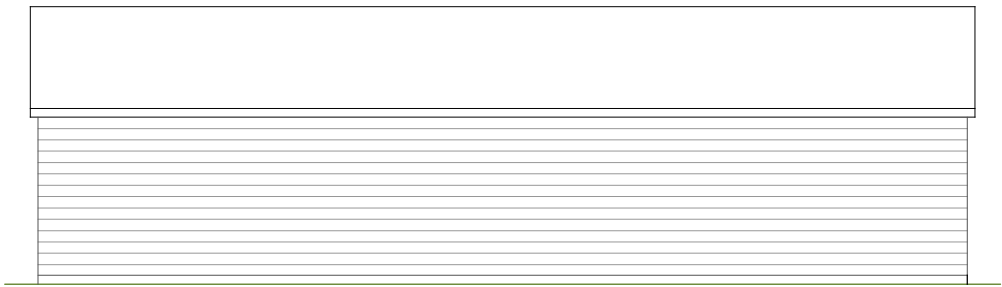

South

1:100 | EXISTING

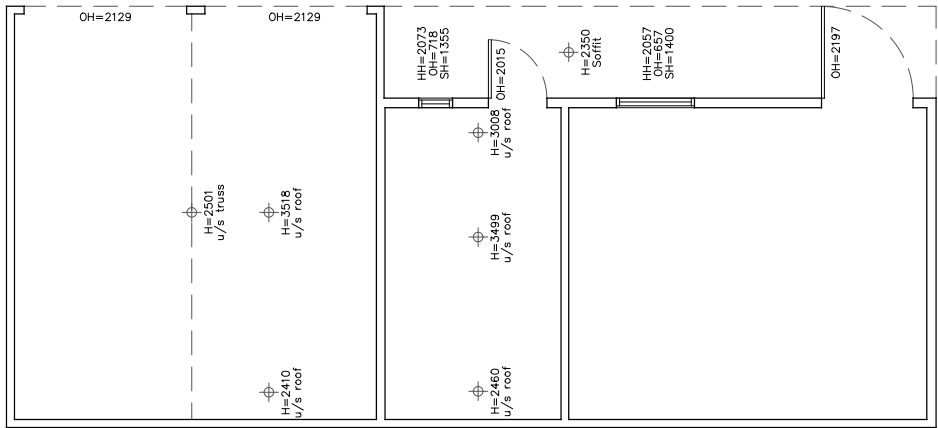


Ground Floor Plan

1:100 | EXISTING



East

1:100 | EXISTING

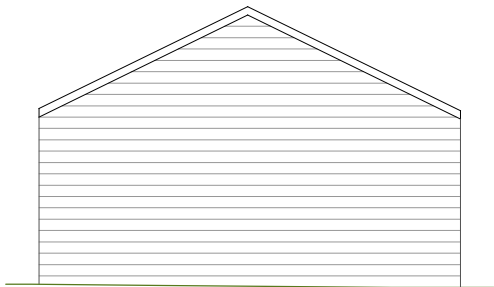

West

1:100 | EXISTING

This drawing is the copyright of Manorwood Construction Ltd but may be used for planning purposes by the Local Authority without breach of copyright.

Do not scale from this drawing unless for Local Authority planning purposes.


All dimensions must be checked on site prior to commencement of works.

Construction (Design and Management) Regulations 2015

This drawing is intended for Planning purposes only and as such does not highlight residual design related health and safety risks.

This information can be provided on request; however, it is anticipated that the full extent of residual risks will be identified during the detailed Building Regulations or construction design Status and prior to construction works commencing on site.

All responsibilities and duties of Principle Designer as stated within the above regulations now revert to the client unless Manorwood are appointed to undertake Building Regulations or construction drawings.

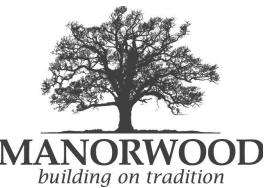

Suite 114
26 The Hornet
Chichester
West Sussex
PO19 7BB

tel: 01243 201 102
email: enquiries@manorwood.co.uk
web: www.manorwood.co.uk

Address

Westhouse Farm, Henfield Road,
Albourne, Hassocks, West
Sussex, BN6 9DE

Drawing No. 2412WE_R4_101

Scale @ A3 #####

Job No. 2412WE_R4

Drawn By MD

Checked By BK

Drawn On 05.03.2026

Issued On 05.03.2026


Status Existing


Drawing Building 1

Submission Planning




Indicative: 349.0°

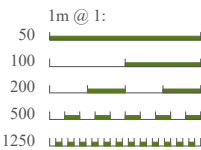

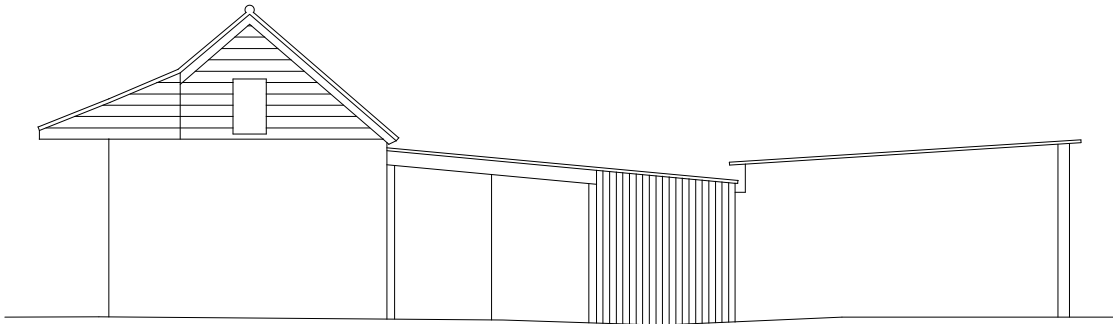


North

1:100 EXISTING

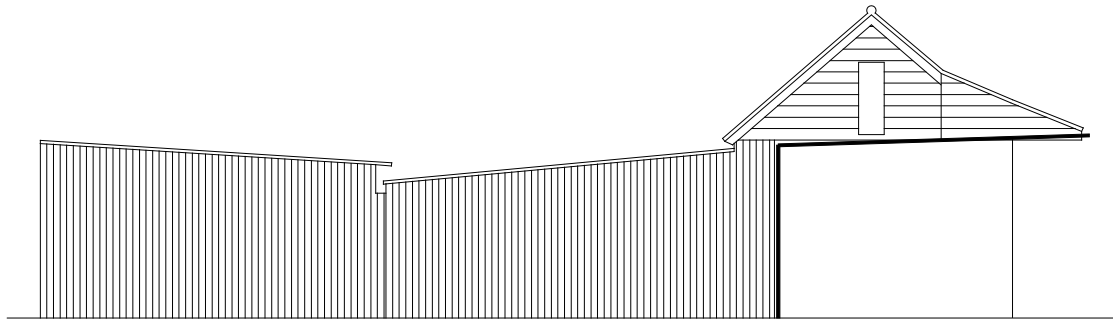


South

1:100 EXISTING

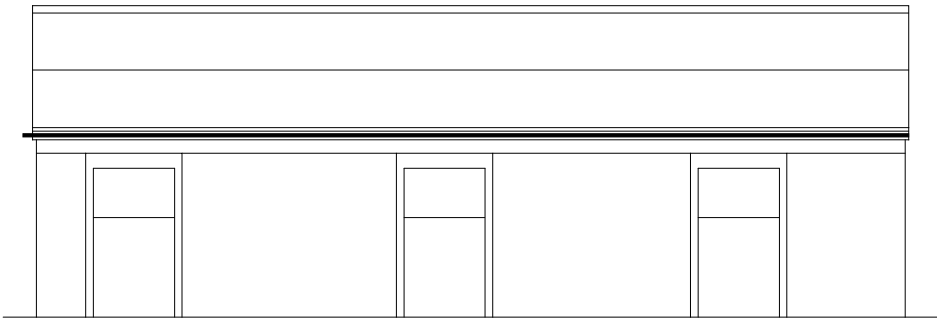


East

1:100 EXISTING

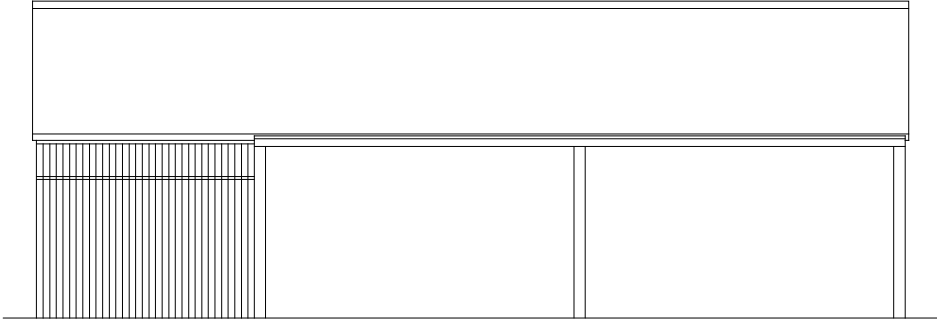

West

1:100 EXISTING

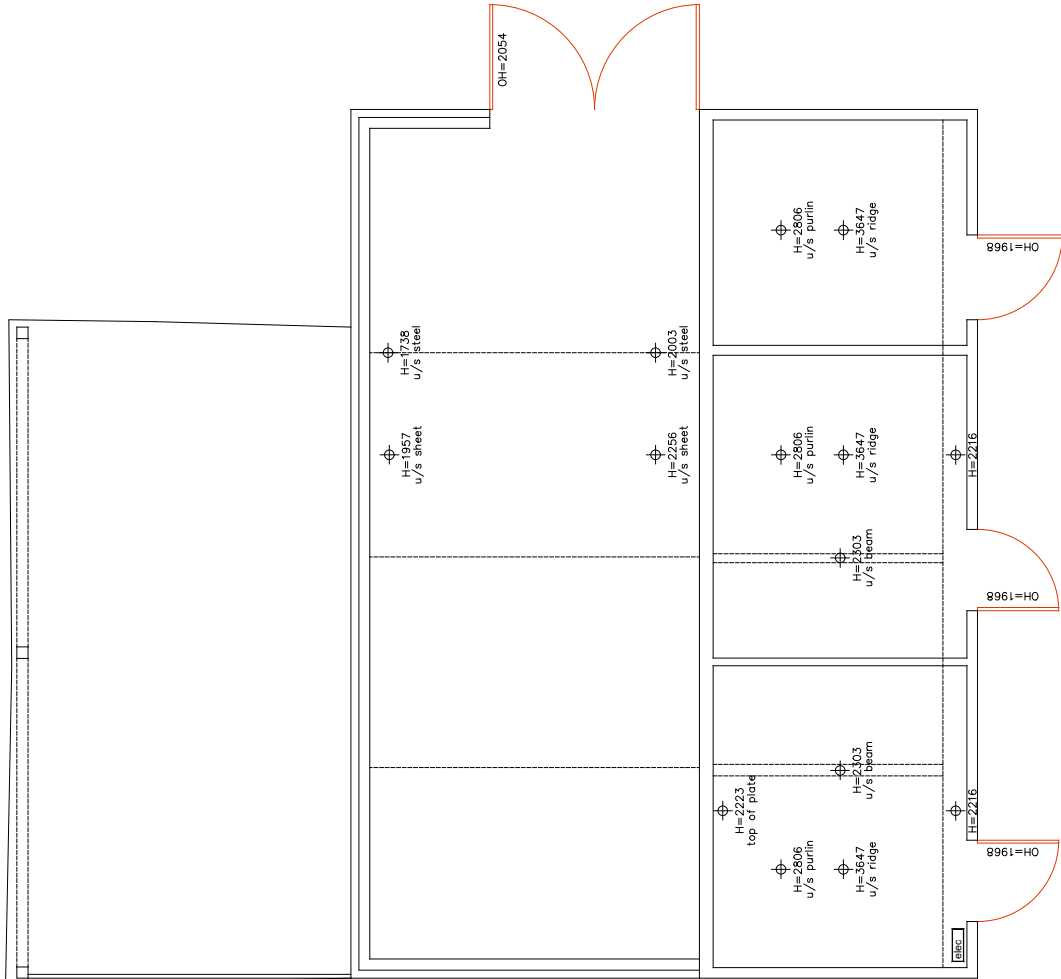

Ground Floor Plan

1:100 EXISTING

This drawing is the copyright of Manorwood Construction Ltd but may be used for planning purposes by the Local Authority without breach of copyright.

Do not scale from this drawing unless for Local Authority planning purposes.


All dimensions must be checked on site prior to commencement of works.

Construction (Design and Management) Regulations 2015

This drawing is intended for Planning purposes only and as such does not highlight residual design related health and safety risks.

This information can be provided on request; however, it is anticipated that the full extent of residual risks will be identified during the detailed Building Regulations or construction design Status and prior to construction works commencing on site.

All responsibilities and duties of Principle Designer as stated within the above regulations now revert to the client unless Manorwood are appointed to undertake Building Regulations or construction drawings.

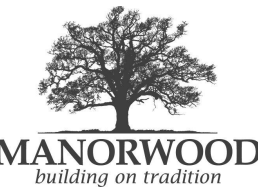

Suite 114
26 The Hornet
Chichester
West Sussex
PO19 7BB

tel: 01243 201 102
email: enquiries@manorwood.co.uk
web: www.manorwood.co.uk

Address

Westhouse Farm, Henfield Road,
Albourne, Hassocks, West
Sussex, BN6 9DE

Drawing No. 2412WE_R4_102

Scale @ A3 #####

Job No. 2412WE_R4

Drawn By MD

Checked By BK

Drawn On 05.03.2026

Issued On 05.03.2026


Status Existing


Drawing Building 2

Submission Planning




Indicative: 349.0°

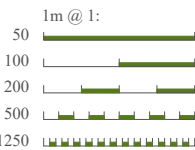

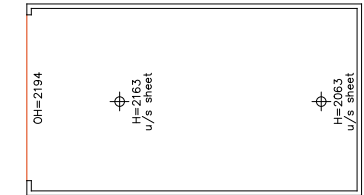


Ground Floor Plan

1:100 EXISTING

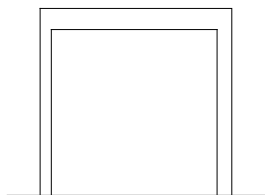


West

1:100 EXISTING

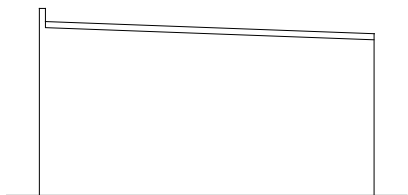


South

1:100 EXISTING

 


East

1:100 EXISTING

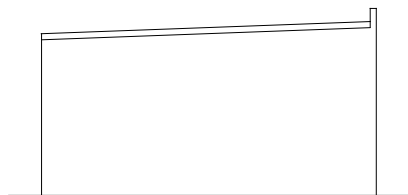


North

1:100 EXISTING

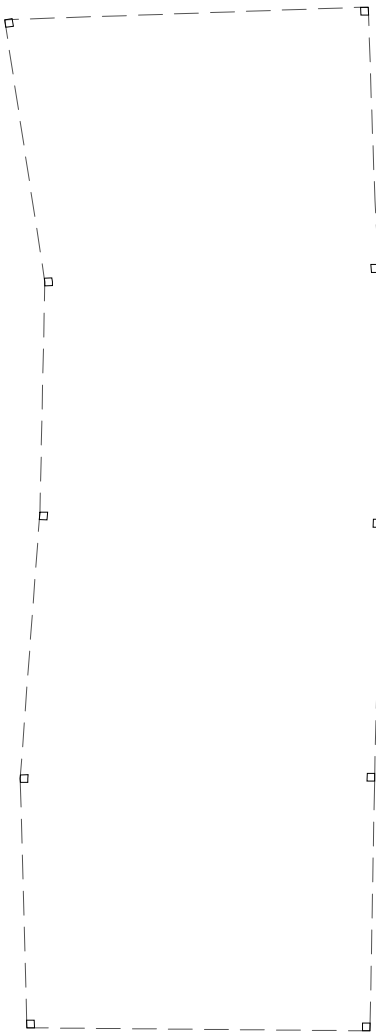


Ground Floor Plan

1:100 EXISTING

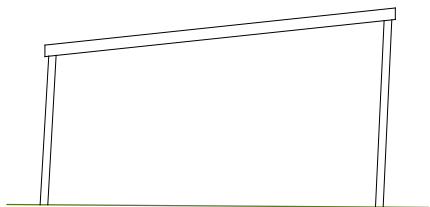

South

1:100 EXISTING

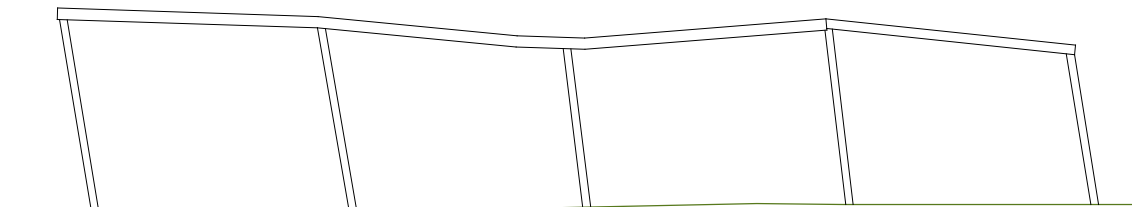


West

1:100 EXISTING



North

1:100 EXISTING

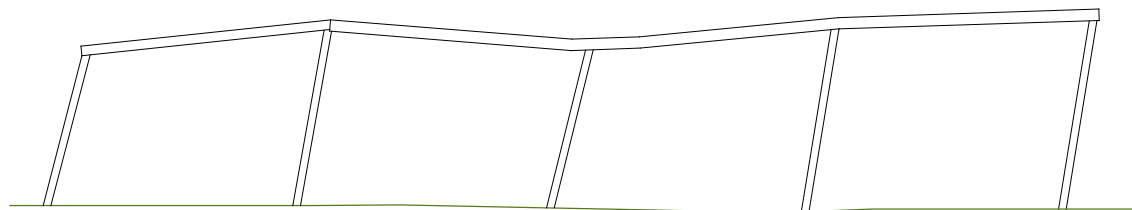

East

1:100 EXISTING

This drawing is the copyright of Manorwood Construction Ltd but may be used for planning purposes by the Local Authority without breach of copyright.

Do not scale from this drawing unless for Local Authority planning purposes.

All dimensions must be checked on site prior to commencement of works.

Construction (Design and Management) Regulations 2015

This drawing is intended for Planning purposes only and as such does not highlight residual design related health and safety risks.

This information can be provided on request; however, it is anticipated that the full extent of residual risks will be identified during the detailed Building Regulations or construction design Status and prior to construction works commencing on site.

All responsibilities and duties of Principle Designer as stated within the above regulations now revert to the client unless Manorwood are appointed to undertake Building Regulations or construction drawings.



Suite 114
26 The Hornet
Chichester
West Sussex
PO19 7BB

tel: 01243 201 102
email: enquiries@manorwood.co.uk
web: www.manorwood.co.uk

Address

Westhouse Farm, Henfield Road,
Albourne, Hassocks, West
Sussex, BN6 9DE

Drawing No. 2412WE_R4_103

Scale @ A3 #####

Job No. 2412WE_R4

Drawn By MD

Checked By BK

Drawn On 05.03.2026

Issued On 05.03.2026


Status Existing


Drawing Building 3 + 4

Submission Planning




Indicative: 315.0°

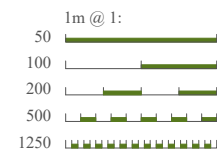

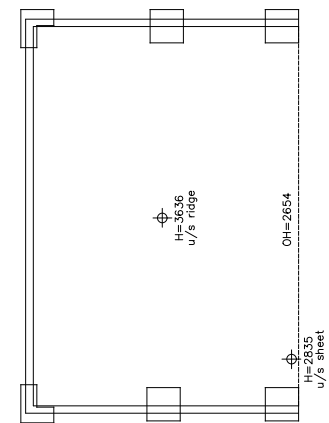


Ground Floor Plan

1:100 EXISTING

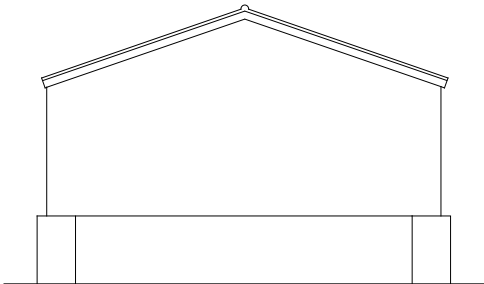


West

1:100 EXISTING

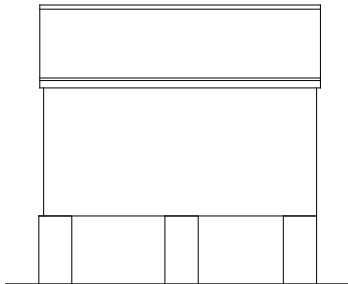


South

1:100 EXISTING

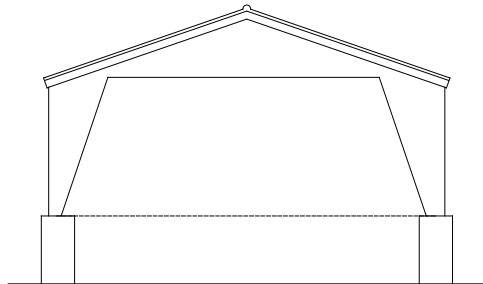


East

1:100 EXISTING

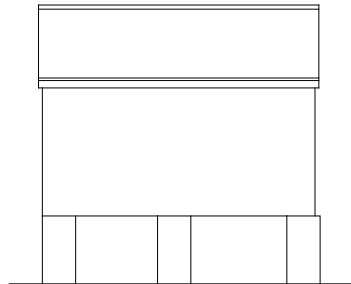


North

1:100 EXISTING

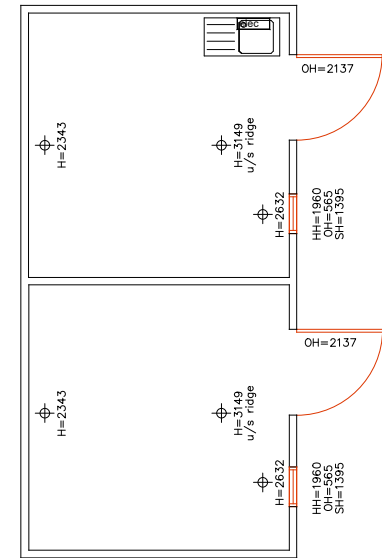


Ground Floor Plan

1:100 EXISTING

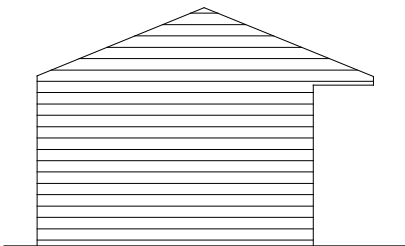


South

1:100 EXISTING

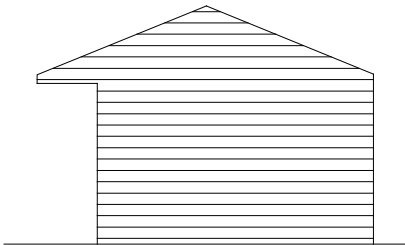


North

1:100 EXISTING

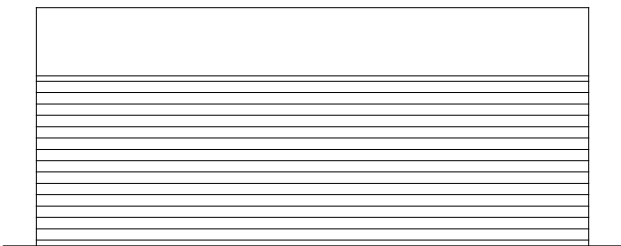

West

1:100 EXISTING

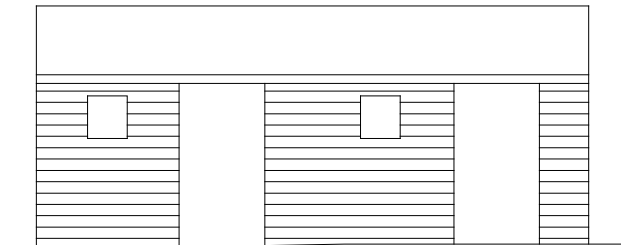

East

1:100 EXISTING

This drawing is the copyright of Manorwood Construction Ltd but may be used for planning purposes by the Local Authority without breach of copyright.

Do not scale from this drawing unless for Local Authority planning purposes.

All dimensions must be checked on site prior to commencement of works.

Construction (Design and Management) Regulations 2015

This drawing is intended for Planning purposes only and as such does not highlight residual design related health and safety risks.

This information can be provided on request; however, it is anticipated that the full extent of residual risks will be identified during the detailed Building Regulations or construction design Status and prior to construction works commencing on site.

All responsibilities and duties of Principle Designer as stated within the above regulations now revert to the client unless Manorwood are appointed to undertake Building Regulations or construction drawings.



Suite 114
26 The Hornet
Chichester
West Sussex
PO19 7BB

tel: 01243 201 102
email: enquiries@manorwood.co.uk
web: www.manorwood.co.uk

Address

Westhouse Farm, Henfield Road,
Albourne, Hassocks, West
Sussex, BN6 9DE

Drawing No. 2412WE_R4_104

Scale @ A3 ####

Job No. 2412WE_R4

Drawn By MD

Checked By BK

Drawn On 05.03.2026

Issued On 05.03.2026


Status Existing


Drawing Building 5 + 6

Submission Planning




Indicative: 315.0°

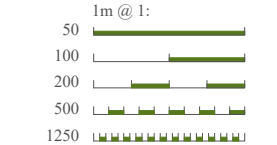

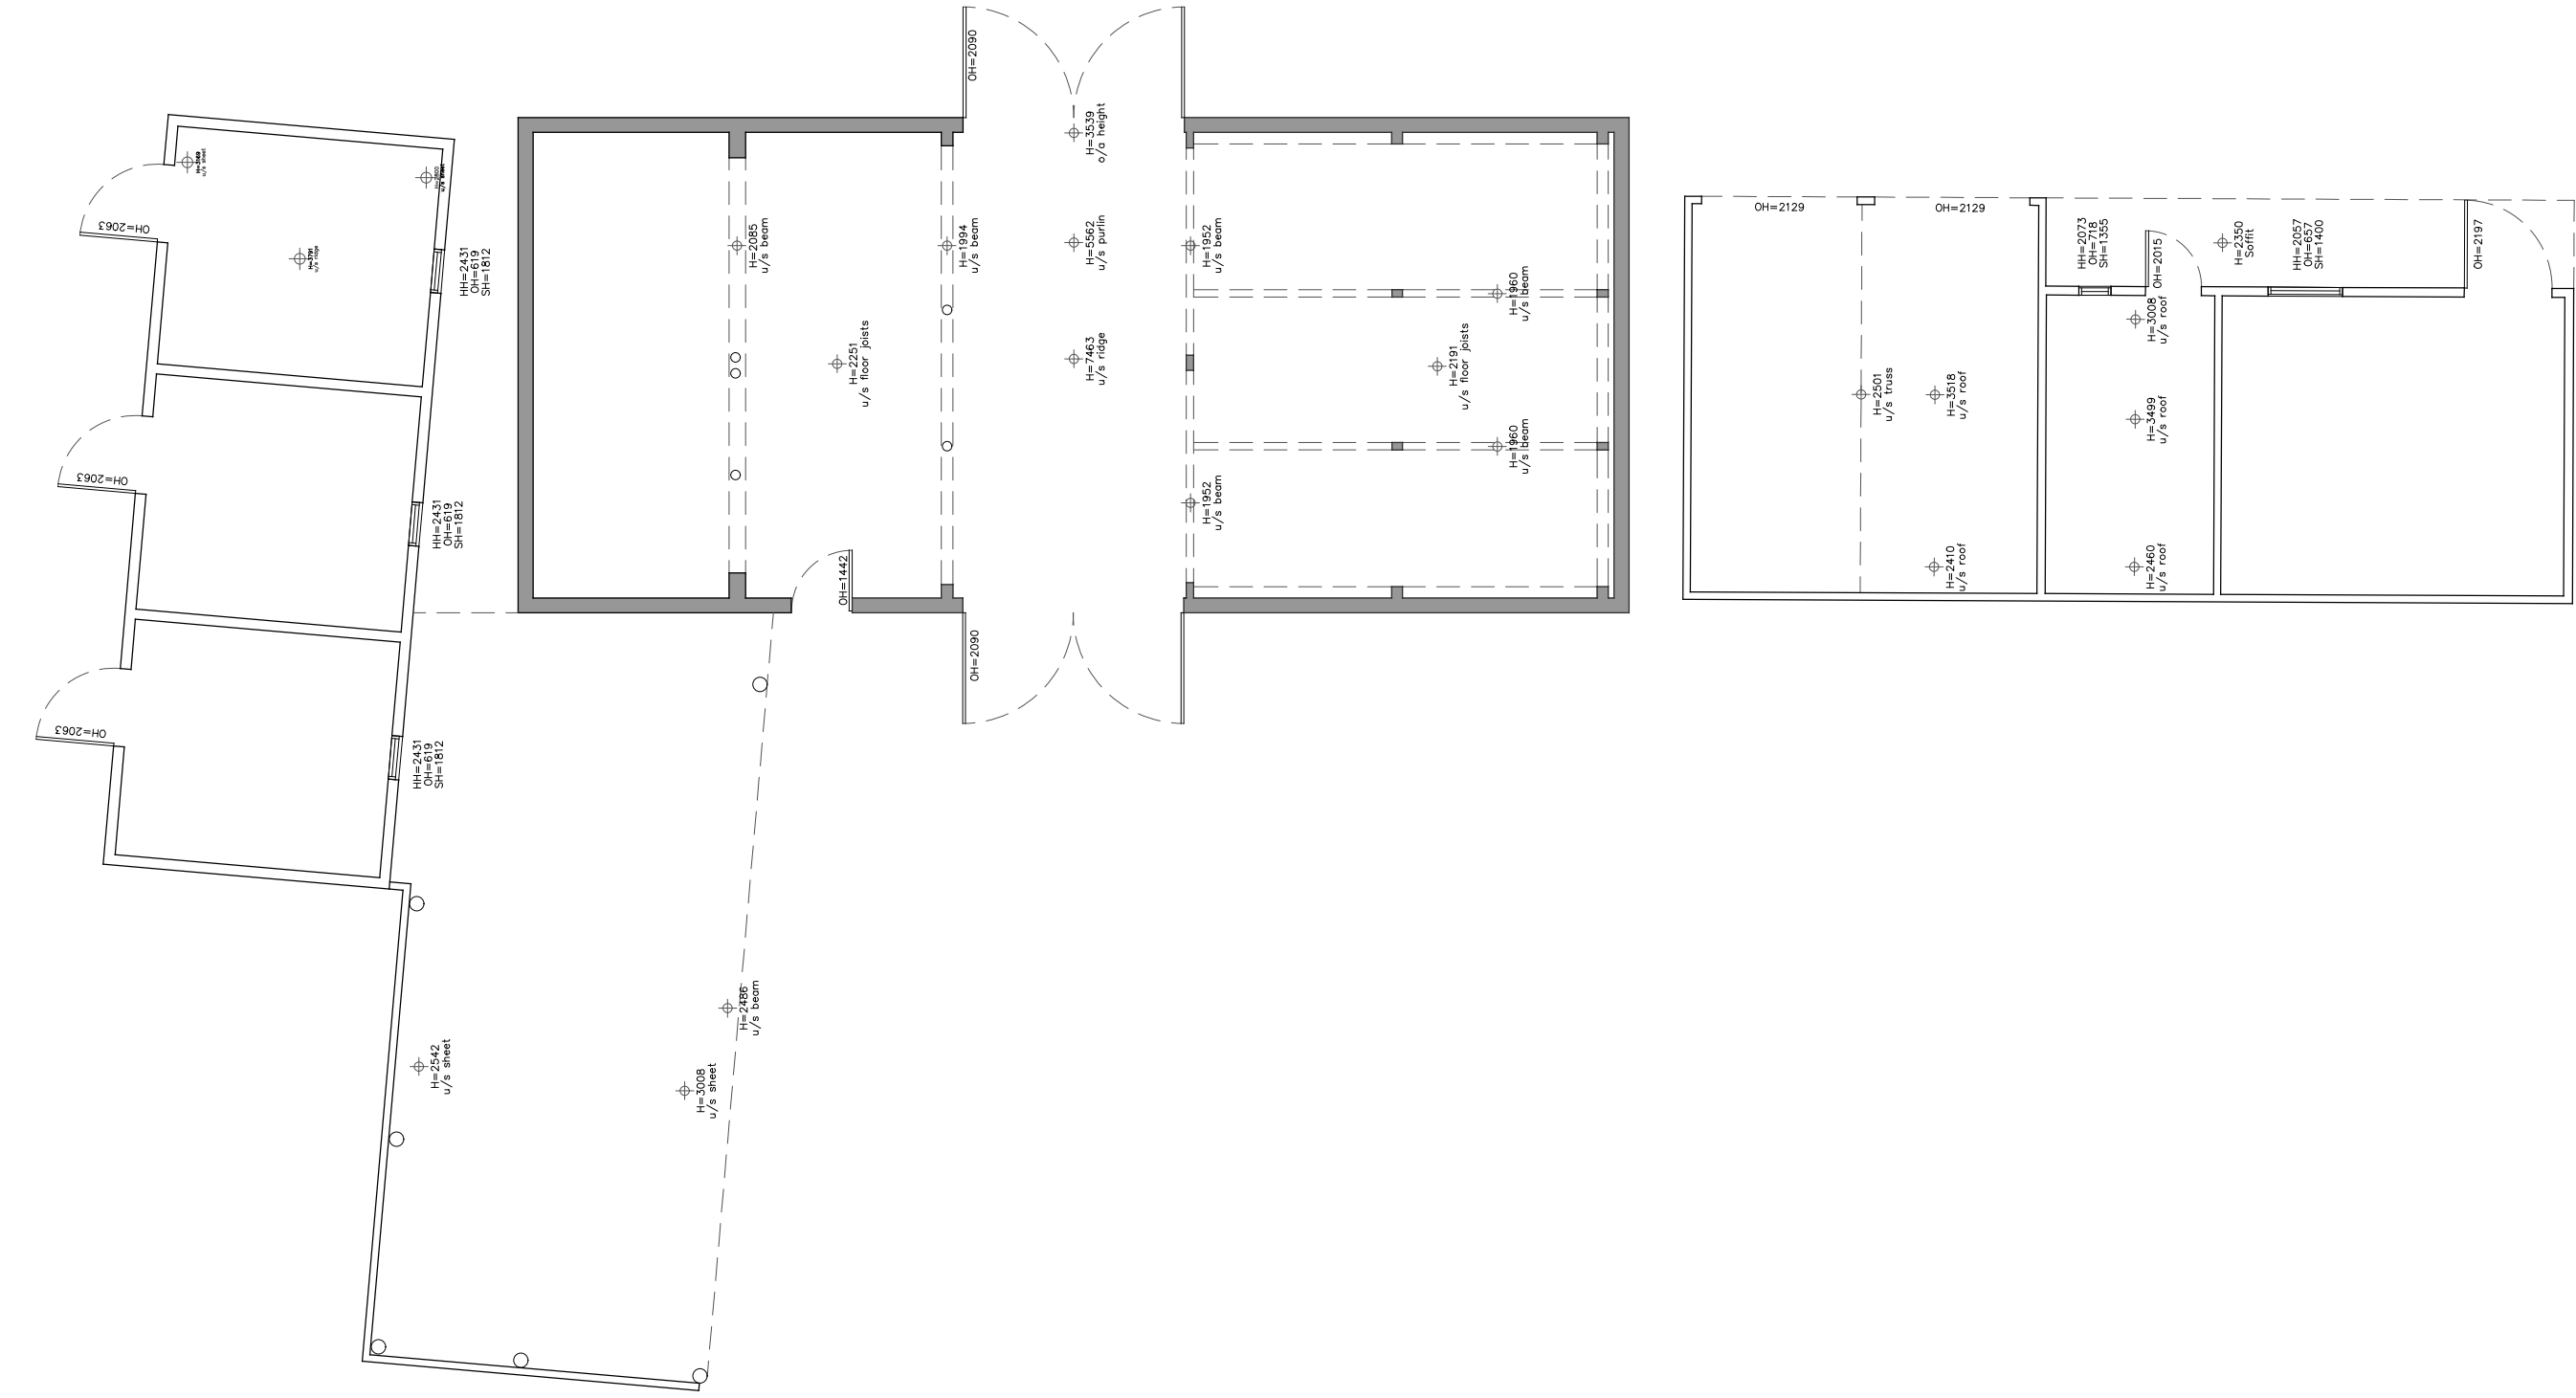

Ground Floor Plan

1:100 EXISTING

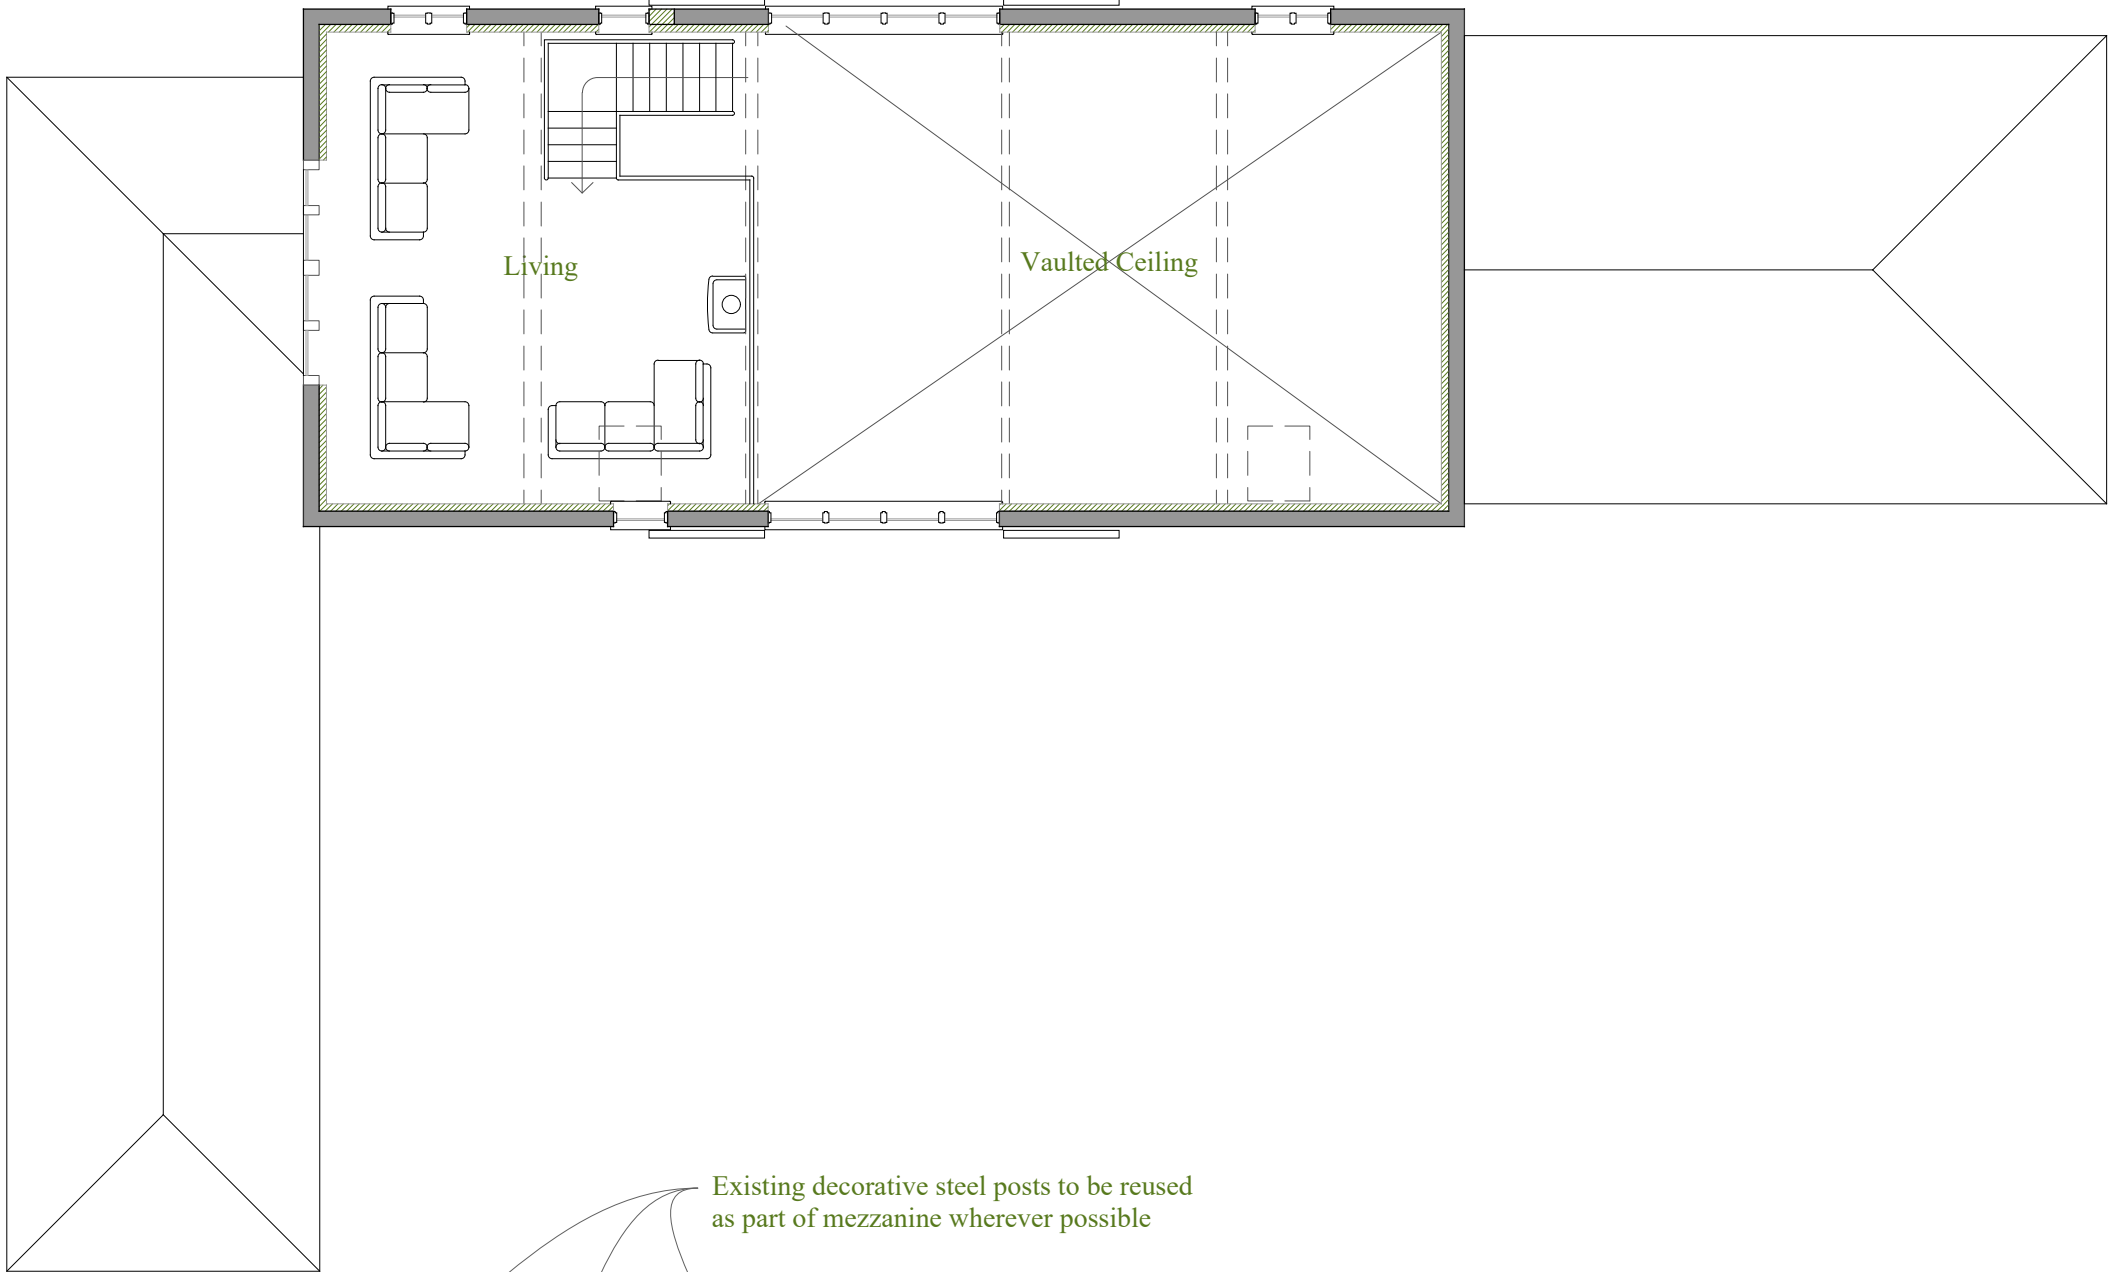

First Floor Plan

1:100 PROPOSED

Ground Floor Plan

1:100 PROPOSED

This drawing is the copyright of Manorwood Construction Ltd but may be used for planning purposes by the Local Authority without breach of copyright.

Do not scale from this drawing unless for Local Authority planning purposes.

All dimensions must be checked on site prior to commencement of works.

Construction (Design and Management) Regulations 2015

This drawing is intended for Planning purposes only and as such does not highlight residual design related health and safety risks.

This information can be provided on request; however, it is anticipated that the full extent of residual risks will be identified during the detailed Building Regulations or construction design Status and prior to construction works commencing on site.

All responsibilities and duties of Principle Designer as stated within the above regulations now revert to the client unless Manorwood are appointed to undertake Building Regulations or construction drawings.




Suite 114
26 The Hornet
Chichester
West Sussex
PO19 7BB
tel: 01243 201 102
email: enquires@manorwood.co.uk
web: www.manorwood.co.uk

Address	
Westhouse Farm, Henfield Road, Albourne, Hassocks, West Sussex, BN6 9DE	
Drawing No. 2412WE_R4_203	
Scale @ A2 1:100	
Job No.	2412WE_R4
Drawn By	MD
Checked By	BK
Drawn On	05.03.2026
Issued On	05.03.2026
Status	Existing + Proposed
Drawing	Ground Floor Plan
Submission	Planning



Indicative: 331.0°

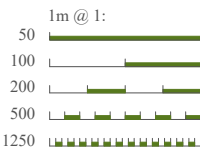



North
1:100 | EXISTING



North
1:100 | PROPOSED

This drawing is the copyright of Manorwood Construction Ltd but may be used for planning purposes by the Local Authority without breach of copyright.

Do not scale from this drawing unless for Local Authority planning purposes.

All dimensions must be checked on site prior to commencement of works.

Construction (Design and Management) Regulations 2015

This drawing is intended for Planning purposes only and as such does not highlight residual design related health and safety risks.

This information can be provided on request; however, it is anticipated that the full extent of residual risks will be identified during the detailed Building Regulations or construction Design Status and prior to construction works commencing on site.

All responsibilities and duties of Principle Designer as stated within the above regulations now revert to the client unless Manorwood are appointed to undertake Building Regulations or construction drawings.



Suite 114
26 The Hornet
Chichester
West Sussex
PO19 7BB

tel: 01243 201 102
email: enquiries@manorwood.co.uk
web: www.manorwood.co.uk

Address

Westhouse Farm, Henfield Road,
Albourne, Hassocks, West
Sussex, BN6 9DE

Drawing No. 2412WE_R4_204

Scale @ A3 #####

Job No. 2412WE_R4

Drawn By MD

Checked By BK


Drawn On 05.03.2026


Issued On 05.03.2026

Status Existing + Proposed

Drawing Barn: North

Submission Planning

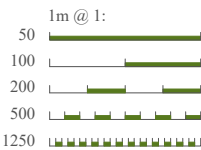

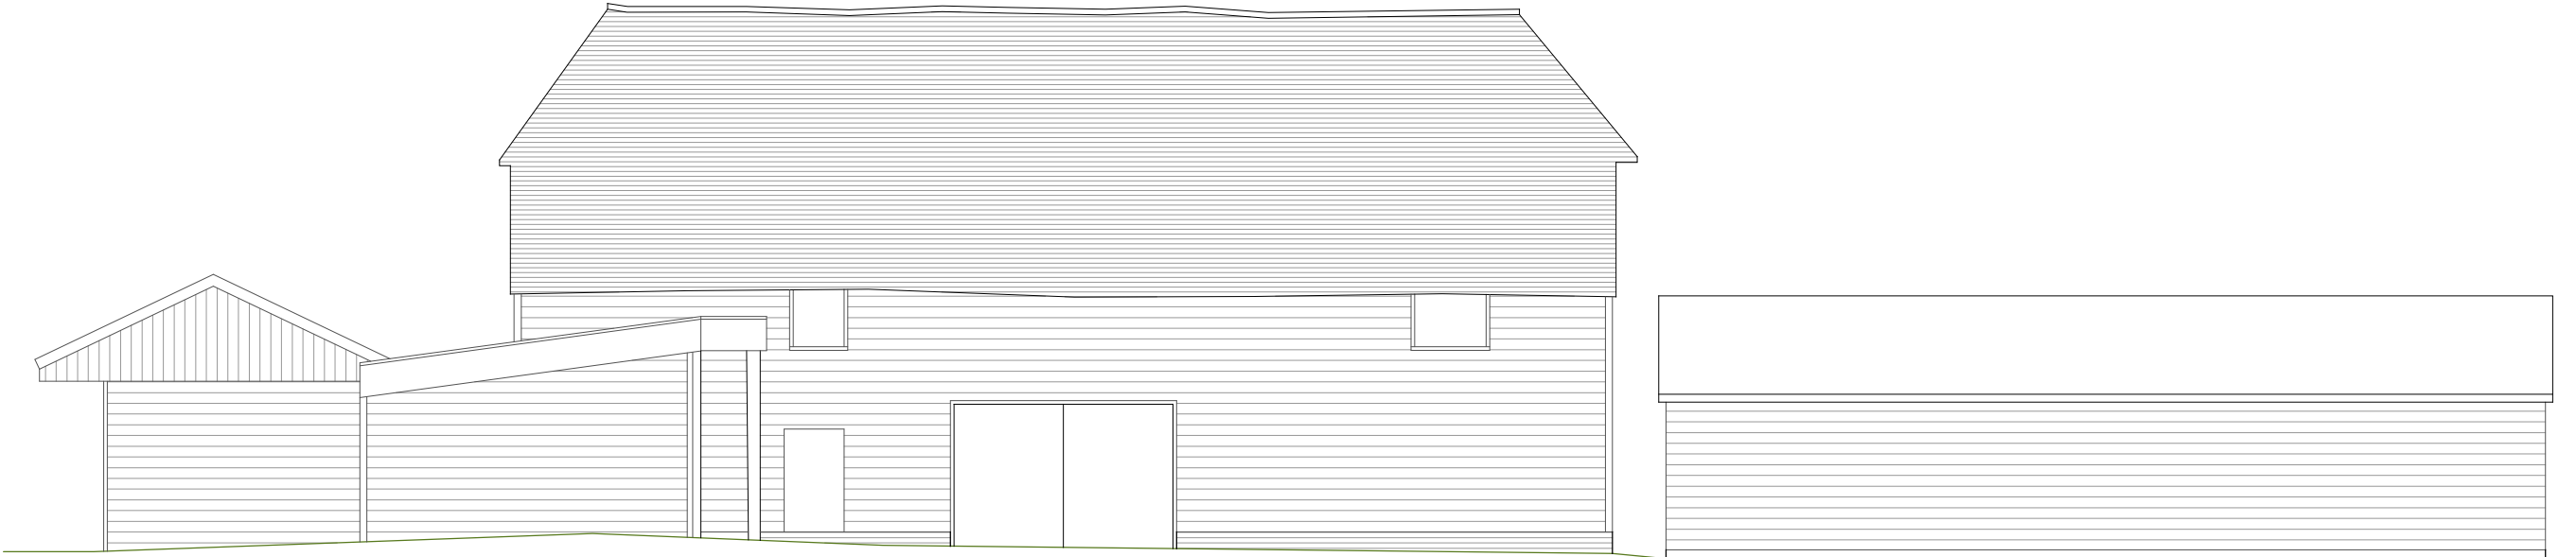

South

1:100 EXISTING



South

1:100 PROPOSED

This drawing is the copyright of Manorwood Construction Ltd but may be used for planning purposes by the Local Authority without breach of copyright.

Do not scale from this drawing unless for Local Authority planning purposes.


All dimensions must be checked on site prior to commencement of works.

Construction (Design and Management) Regulations 2015

This drawing is intended for Planning purposes only and as such does not highlight residual design related health and safety risks.

This information can be provided on request; however, it is anticipated that the full extent of residual risks will be identified during the detailed Building Regulations or construction design Status and prior to construction works commencing on site.

All responsibilities and duties of Principle Designer as stated within the above regulations now revert to the client unless Manorwood are appointed to undertake Building Regulations or construction drawings.

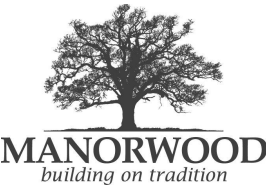

Suite 114
26 The Hornet
Chichester
West Sussex
PO19 7BB

tel: 01243 201 102
email: enquiries@manorwood.co.uk
web: www.manorwood.co.uk

Address

Westhouse Farm, Henfield Road,
Albourne, Hassocks, West
Sussex, BN6 9DE

Drawing No. 2412WE_R4_205

Scale @ A3 1:100

Job No. 2412WE_R4

Drawn By MD

Checked By BK


Drawn On 05.03.2026


Issued On 05.03.2026

Status Existing + Proposed

Drawing Barn: South

Submission Planning

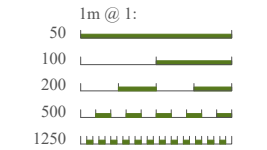

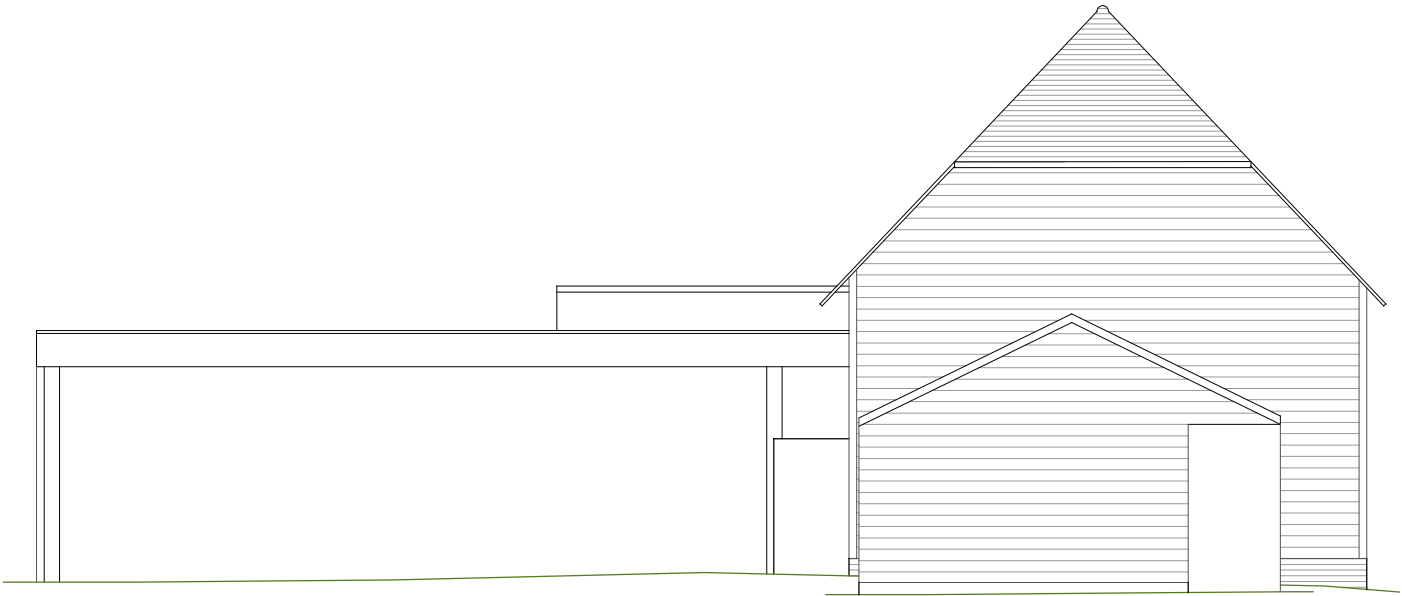

East

1:100	EXISTING
-------	----------



East

1:100	PROPOSED
-------	----------

This drawing is the copyright of Manorwood Construction Ltd but may be used for planning purposes by the Local Authority without breach of copyright.

Do not scale from this drawing unless for Local Authority planning purposes.


All dimensions must be checked on site prior to commencement of works.

Construction (Design and Management) Regulations 2015

This drawing is intended for Planning purposes only and as such does not highlight residual design related health and safety risks.

This information can be provided on request; however, it is anticipated that the full extent of residual risks will be identified during the detailed Building Regulations or construction design Status and prior to construction works commencing on site.

All responsibilities and duties of Principle Designer as stated within the above regulations now revert to the client unless Manorwood are appointed to undertake Building Regulations or construction drawings.

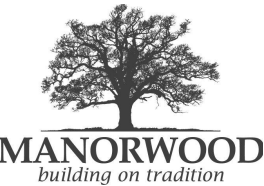

Suite 114
26 The Hornet
Chichester
West Sussex
PO19 7BB

tel: 01243 201 102
email: enquiries@manorwood.co.uk
web: www.manorwood.co.uk

Address

Westhouse Farm, Henfield Road,
Albourne, Hassocks, West
Sussex, BN6 9DE

Drawing No. 2412WE_R4_206

Scale @ A3 1:100

Job No. 2412WE_R4

Drawn By MD

Checked By BK


Drawn On 05.03.2026

Issued On 05.03.2026

Status Existing + Proposed

Drawing Barn: East

Submission Planning

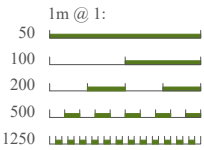



West

1:100	EXISTING
-------	----------



West

1:100	PROPOSED
-------	----------

This drawing is the copyright of Manorwood Construction Ltd but may be used for planning purposes by the Local Authority without breach of copyright.

Do not scale from this drawing unless for Local Authority planning purposes.

All dimensions must be checked on site prior to commencement of works.

Construction (Design and Management) Regulations 2015

This drawing is intended for Planning purposes only and as such does not highlight residual design related health and safety risks.

This information can be provided on request; however, it is anticipated that the full extent of residual risks will be identified during the detailed Building Regulations or construction design Status and prior to construction works commencing on site.


All responsibilities and duties of Principle Designer as stated within the above regulations now revert to the client unless Manorwood are appointed to undertake Building Regulations or construction drawings.




Suite 114
26 The Hornet
Chichester
West Sussex
PO19 7BB

tel: 01243 201 102
email: enquiries@manorwood.co.uk
web: www.manorwood.co.uk

Address	
Westhouse Farm, Henfield Road, Albourne, Hassocks, West Sussex, BN6 9DE	
Drawing No. 2412WE_R4_207	
Scale @ A3	1:100
Job No.	2412WE_R4
Drawn By	MD
Checked By	BK
Drawn On	05.03.2026
Issued On	05.03.2026
Status	Existing + Proposed
Drawing	Barn: West
Submission	Planning

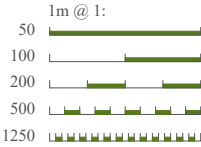

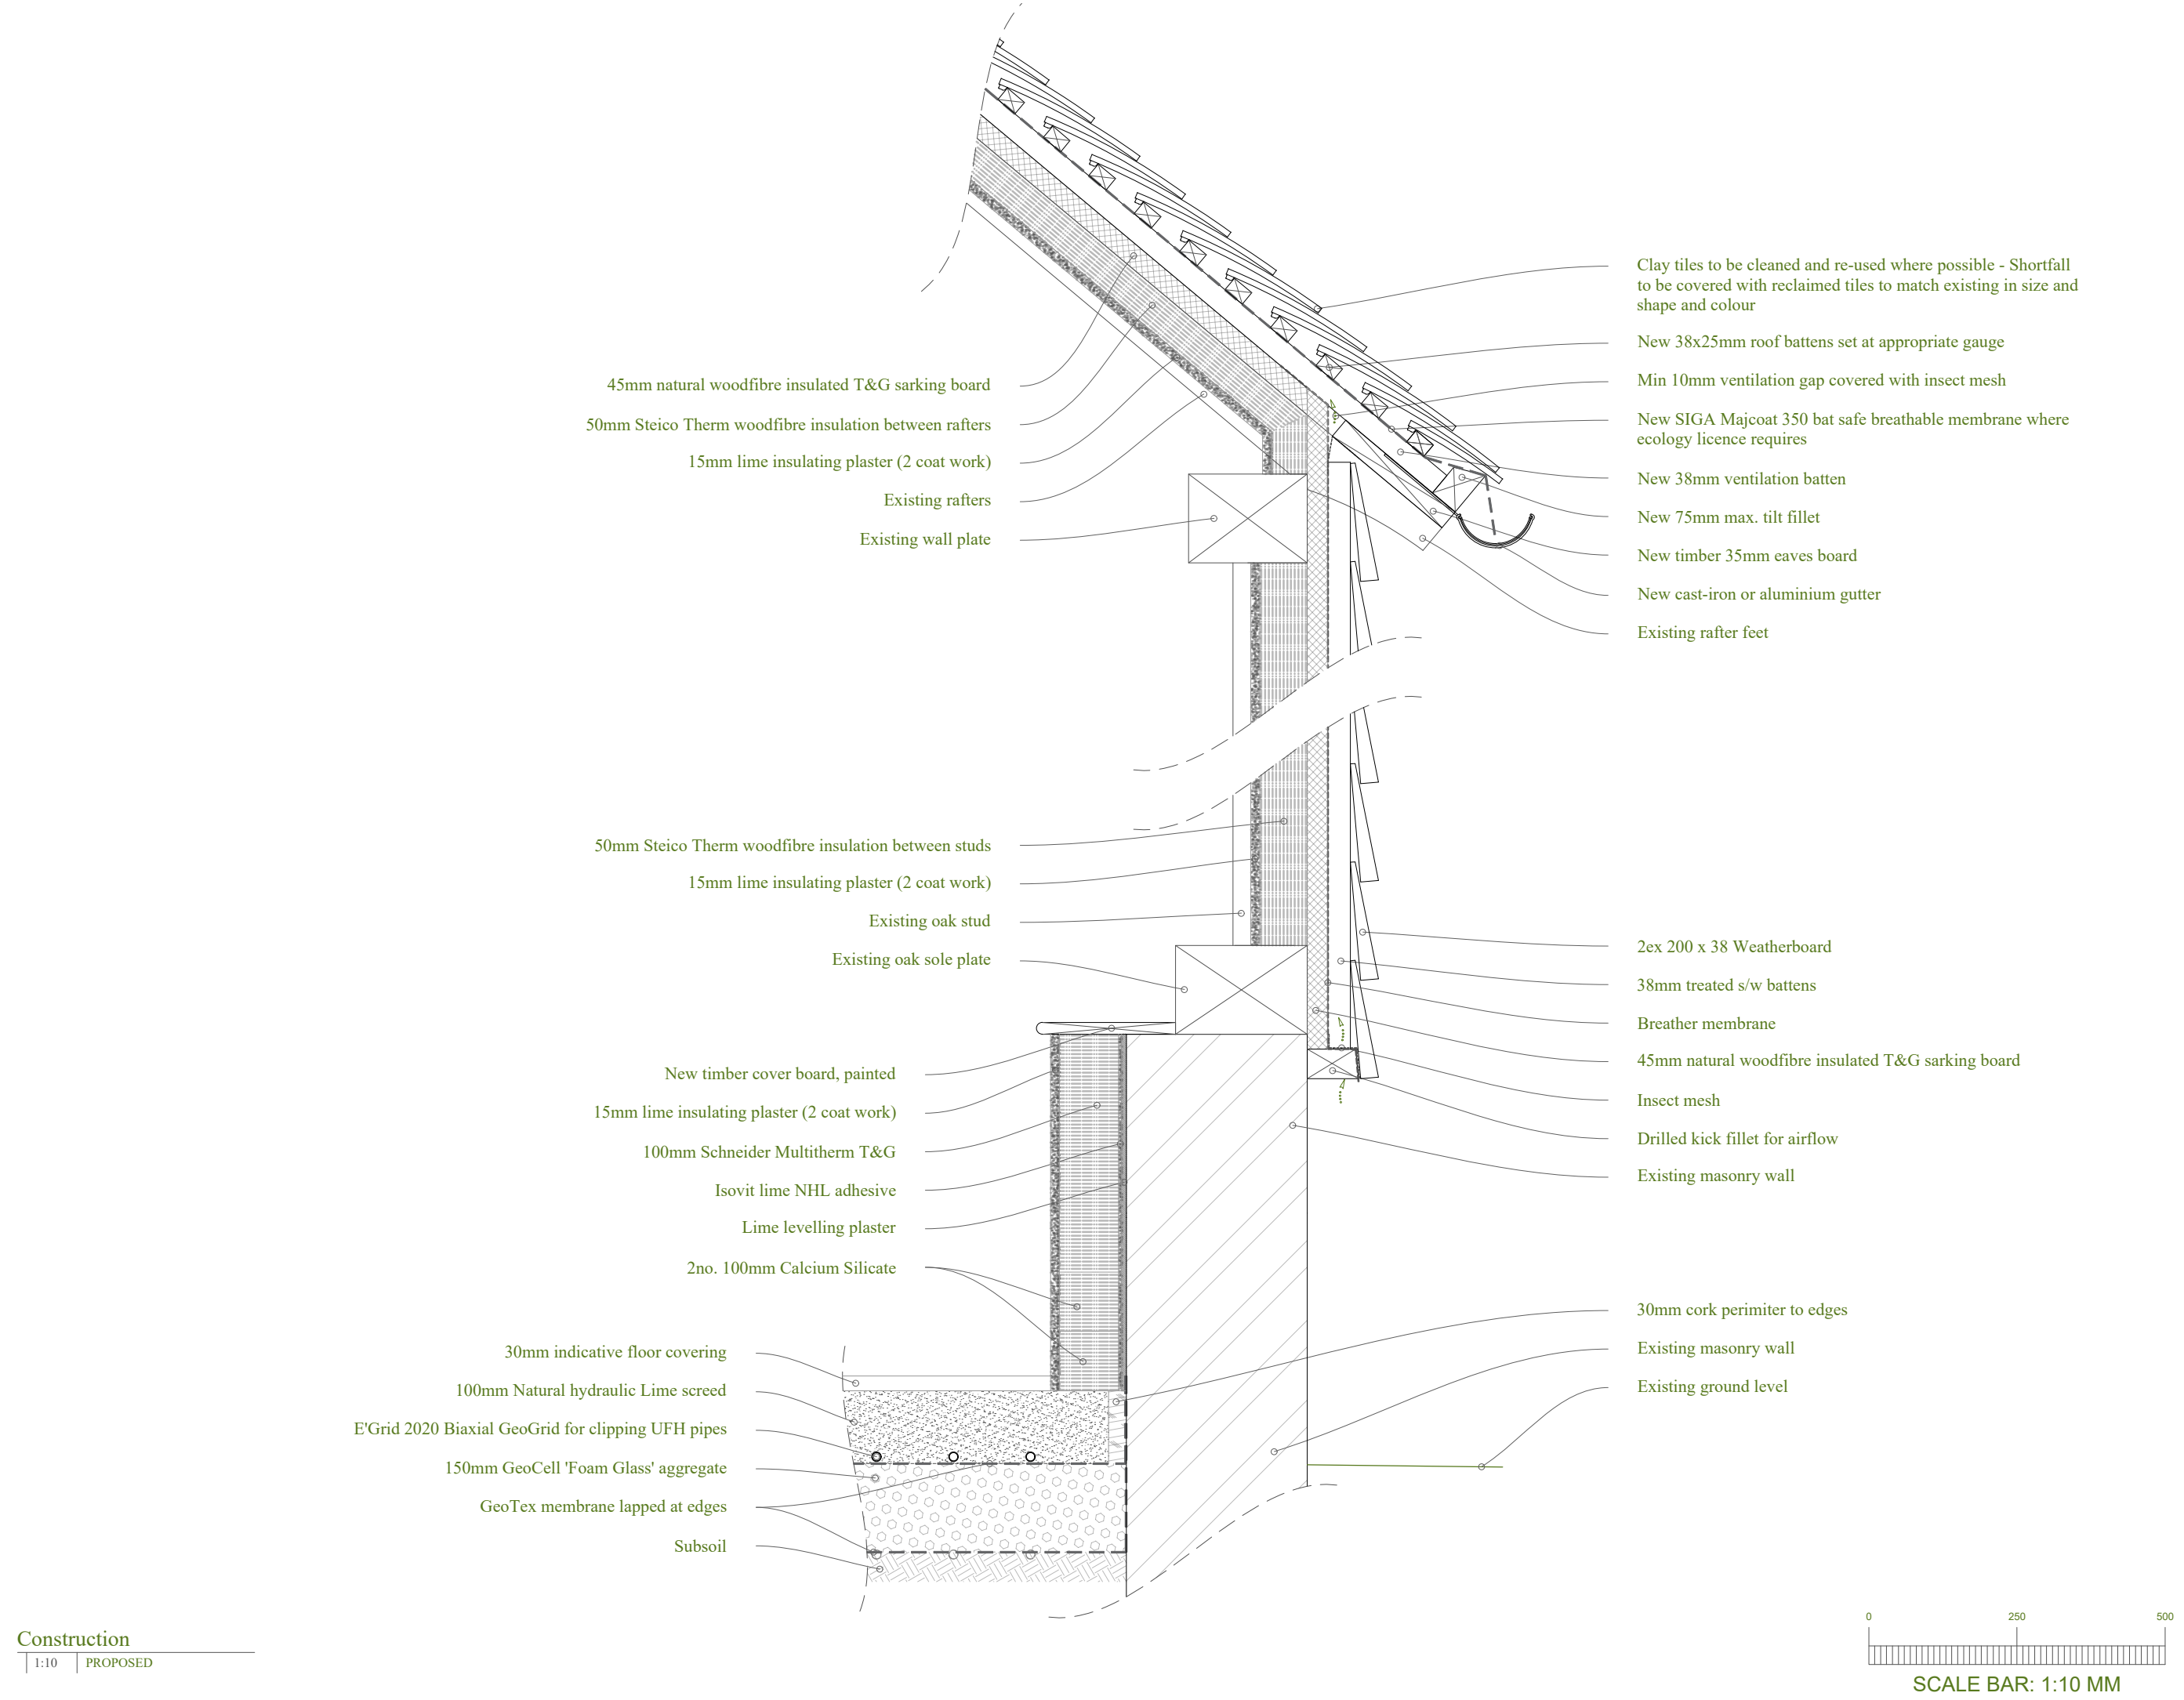

This drawing is the copyright of Manorwood Construction Ltd but may be used for planning purposes by the Local Authority without breach of copyright.

Do not scale from this drawing unless for Local Authority planning purposes.

All dimensions must be checked on site prior to commencement of works.

Construction (Design and Management) Regulations 2015

This drawing is intended for Planning purposes only and as such does not highlight residual design related health and safety risks.

This information can be provided on request; however, it is anticipated that the full extent of residual risks will be identified during the detailed Building Regulations or construction design Status and prior to construction works commencing on site.

All responsibilities and duties of Principle Designer as stated within the above regulations now revert to the client unless Manorwood are appointed to undertake Building Regulations or construction drawings.



Suite 114
26 The Hornet
Chichester
West Sussex
PO19 7BB

tel: 01243 201 102
email: enquiries@manorwood.co.uk
web: www.manorwood.co.uk

Address

Westhouse Farm, Henfield Road,
Albourne, Hassocks, West
Sussex, BN6 9DE

Drawing No. 2412WE_R4_208

Scale @ A3 1:10

Job No. 2412WE_R4

Drawn By MD

Checked By BK


Drawn On 05.03.2026

Issued On 05.03.2026



Status Proposed

Drawing Barn: Conversion


Submission Planning

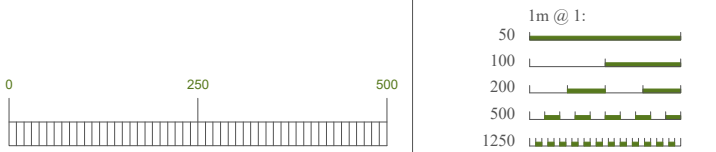


SCALE BAR: 1:10 MM

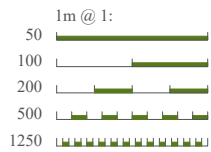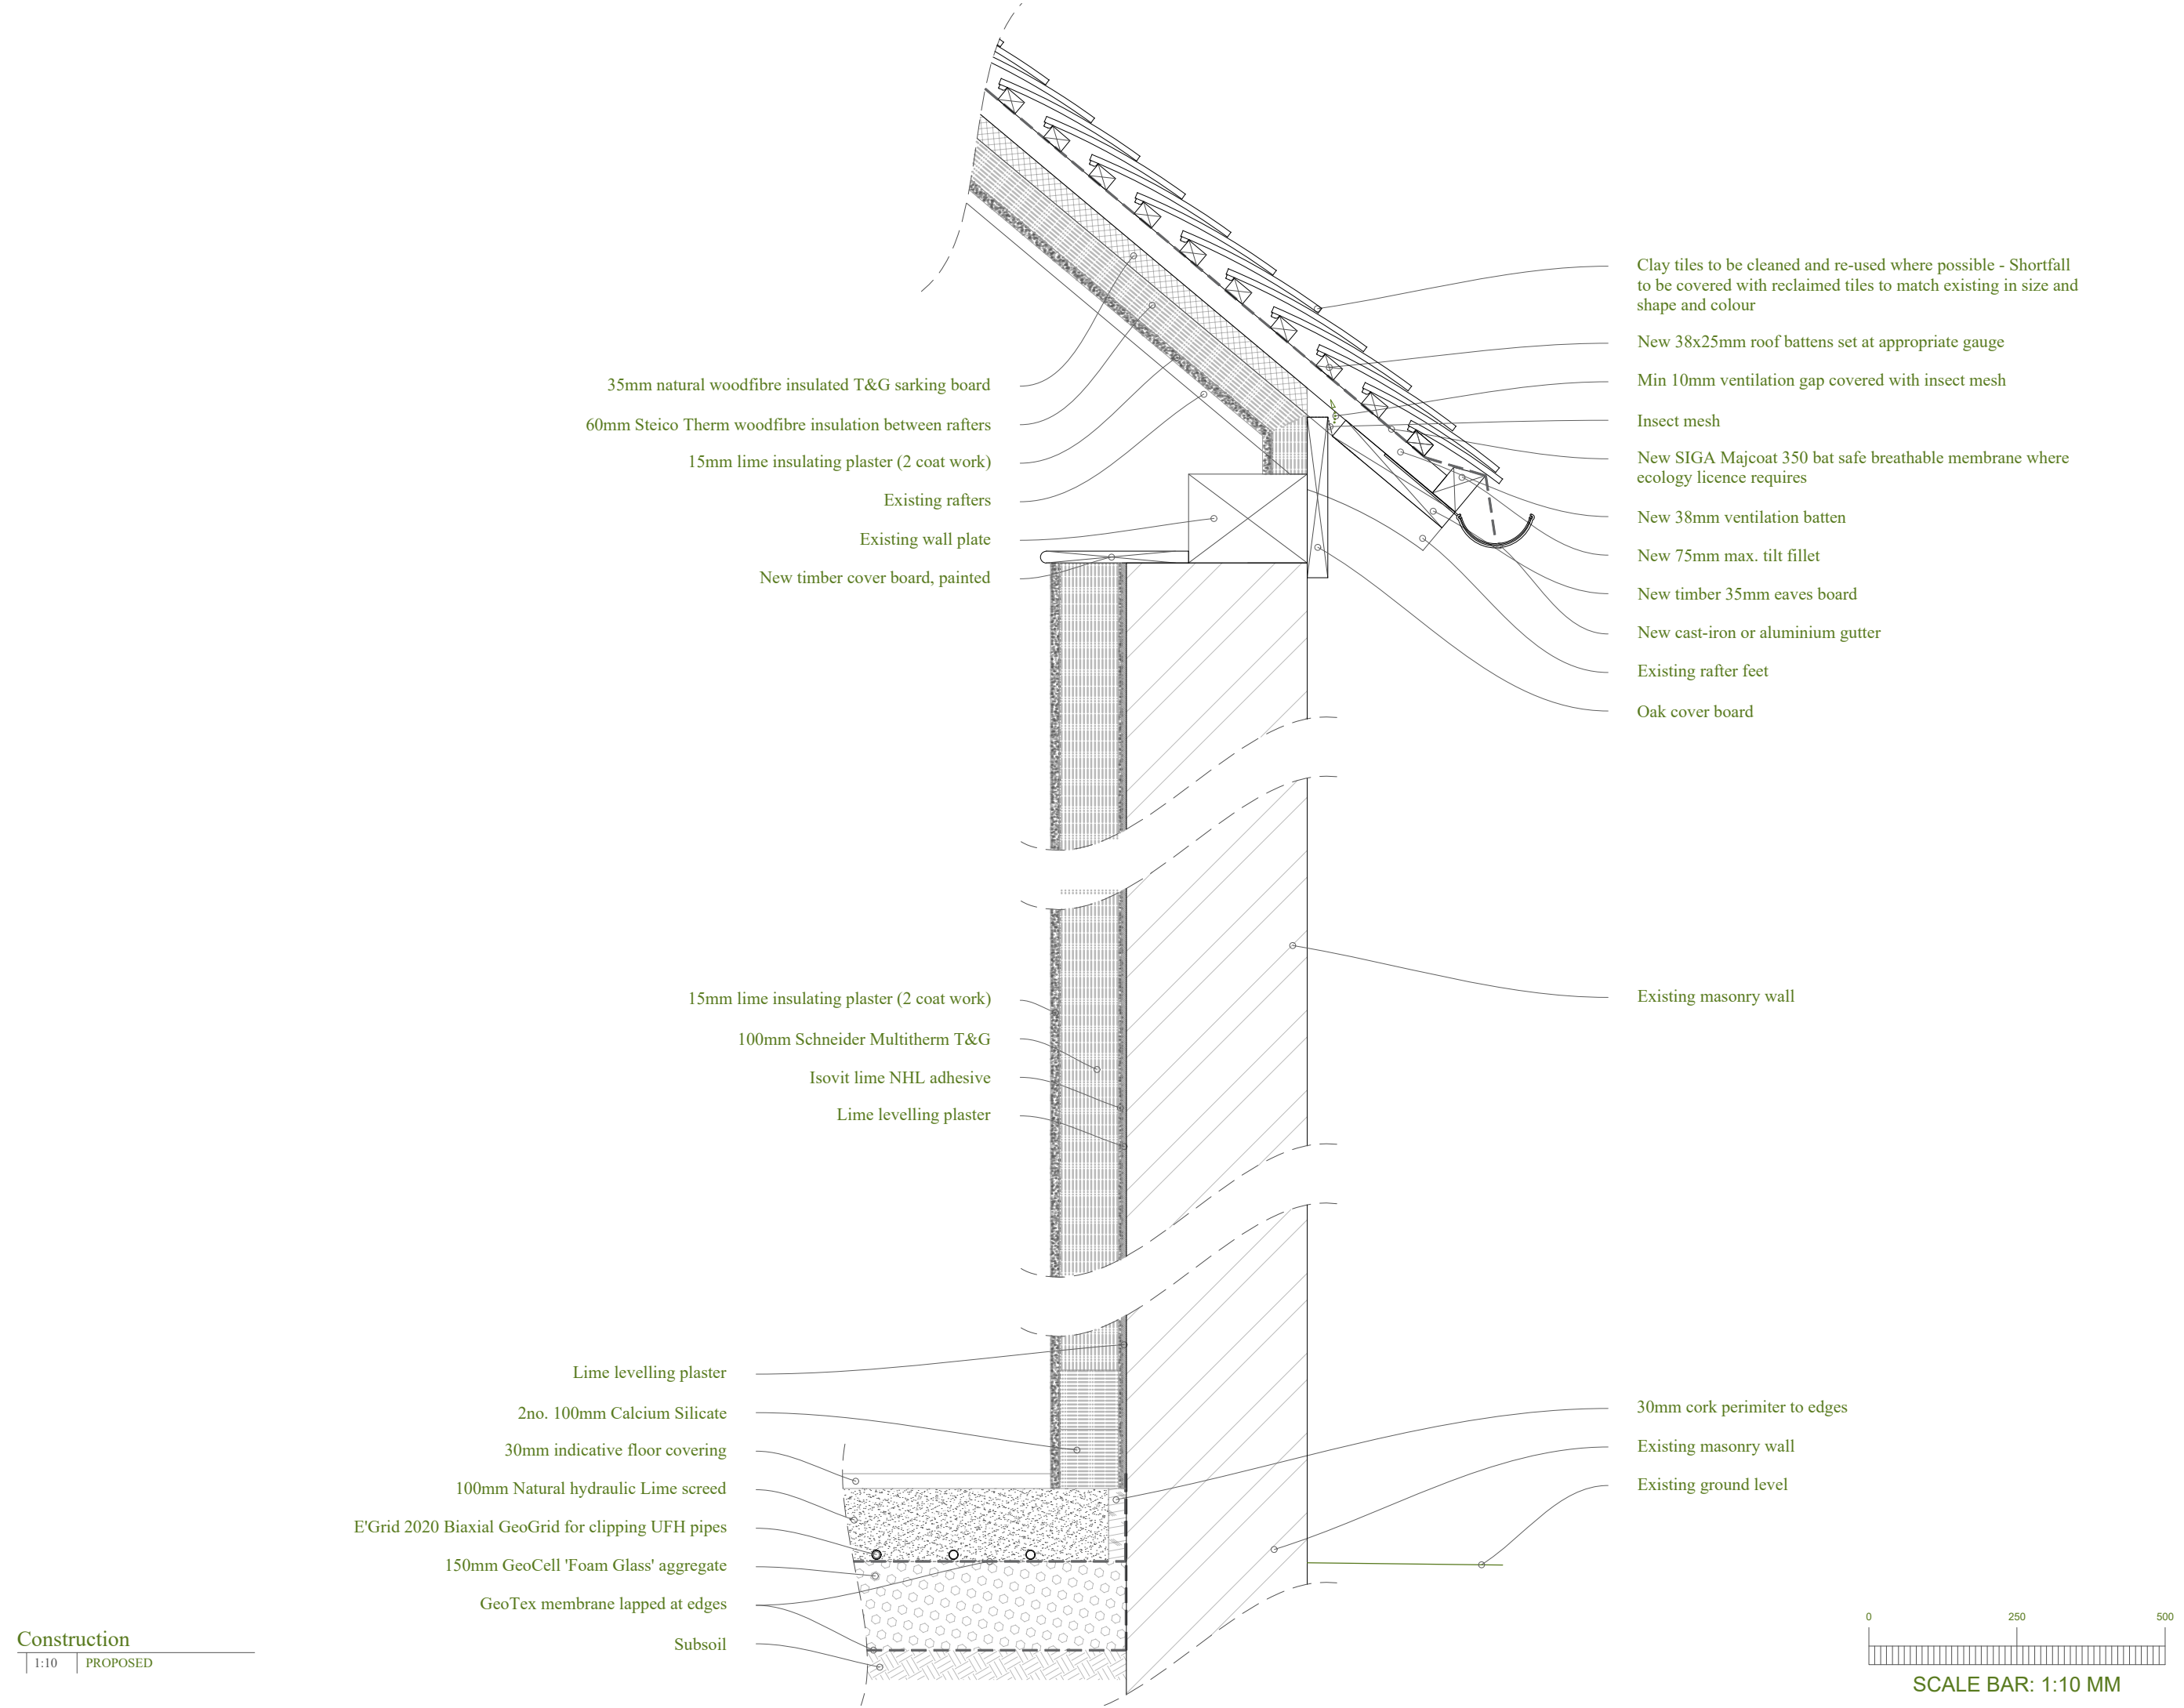




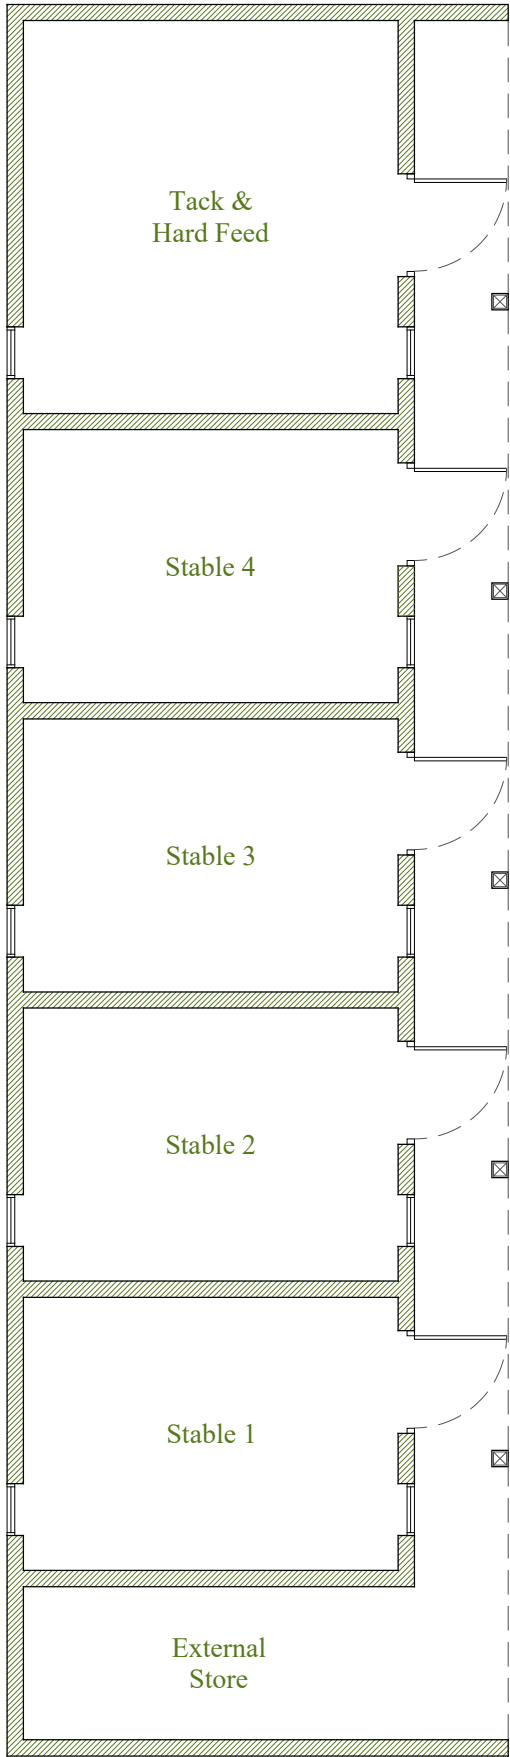


Ground Floor Plan
1:100 | PROPOSED

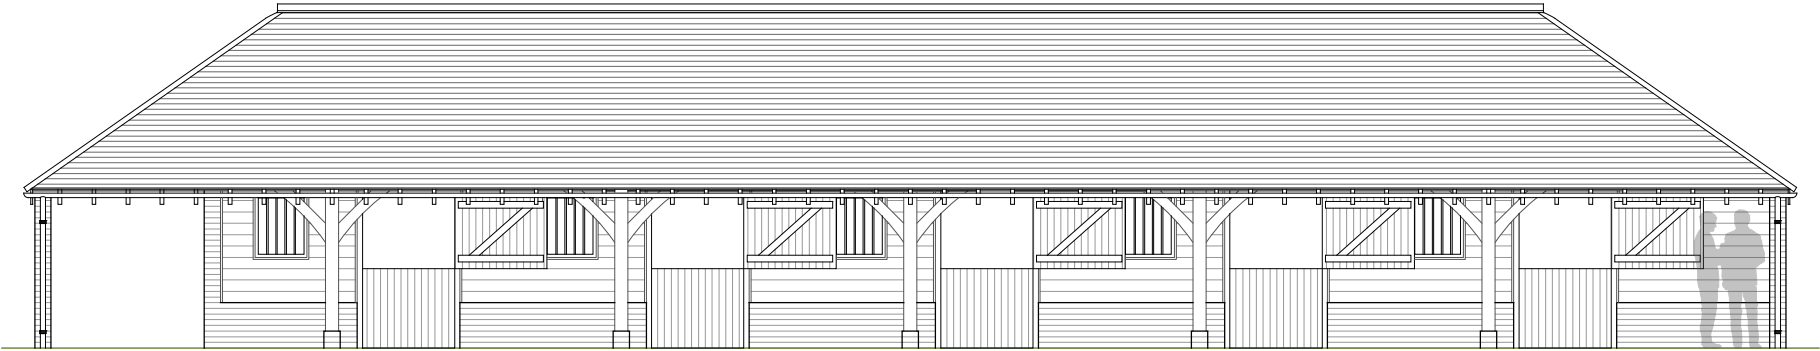


East
1:100 | PROPOSED

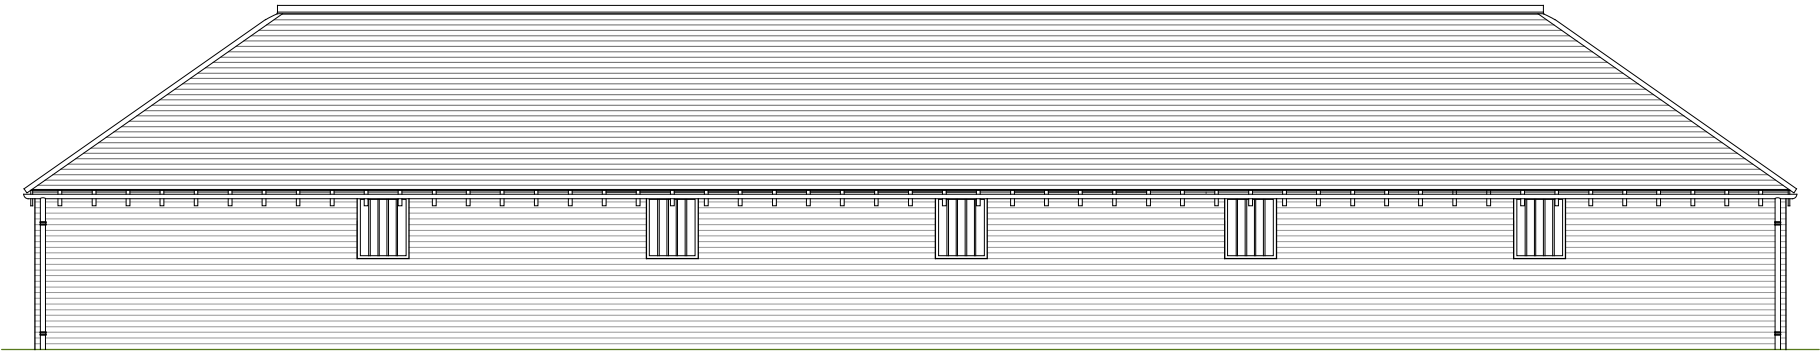



East
1:100 | PROPOSED

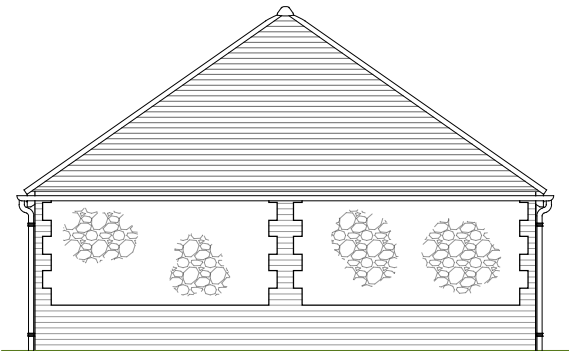

North
1:100 | PROPOSED

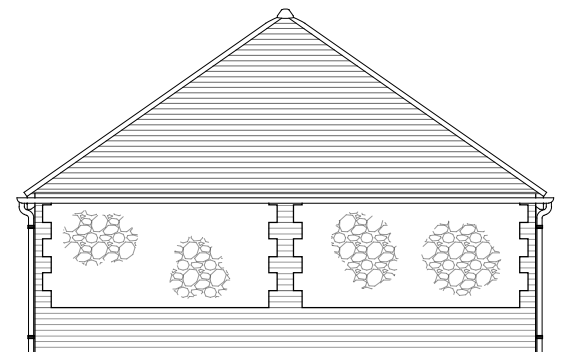

South
1:100 | PROPOSED

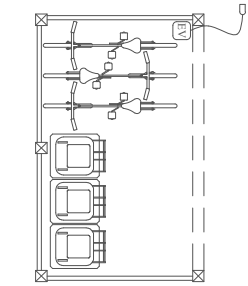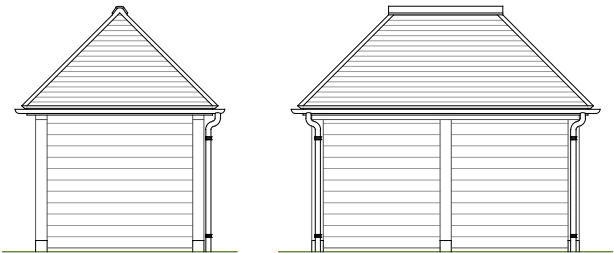

Bike & Bin Store
1:100 | PROPOSED

This drawing is the copyright of Manorwood Construction Ltd but may be used for planning purposes by the Local Authority without breach of copyright.

Do not scale from this drawing unless for Local Authority planning purposes.

All dimensions must be checked on site prior to commencement of works.

Construction (Design and Management) Regulations 2015

This drawing is intended for Planning purposes only and as such does not highlight residual design related health and safety risks.

This information can be provided on request; however, it is anticipated that the full extent of residual risks will be identified during the detailed Building Regulations or construction design Status and prior to construction works commencing on site.

All responsibilities and duties of Principle Designer as stated within the above regulations now revert to the client unless Manorwood are appointed to undertake Building Regulations or construction drawings.



Suite 114
26 The Hornet
Chichester
West Sussex
PO19 7BB

tel: 01243 201 102
email: enquiries@manorwood.co.uk
web: www.manorwood.co.uk

Address

Westhouse Farm, Henfield Road,
Albourne, Hassocks, West
Sussex, BN6 9DE

Drawing No. 2412WE_R4_211

Scale @ A3 1:100

Job No. 2412WE_R4

Drawn By MD

Checked By BK

Drawn On 05.03.2026

Issued On 05.03.2026


Status Proposed


Drawing Stables + B&BS

Submission Planning




Indicative: 316.0°

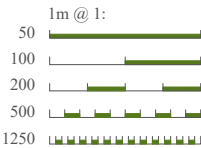


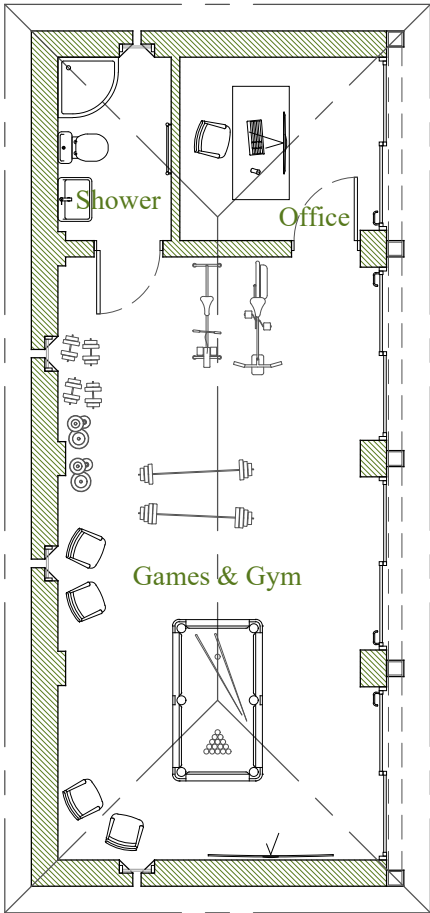


Ground Floor Plan
1:100 PROPOSED

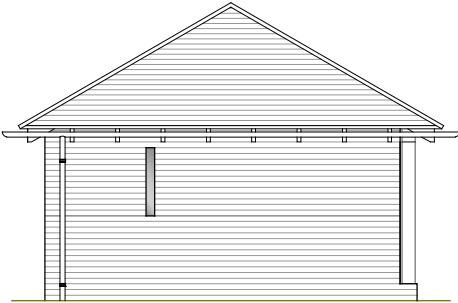


South
1:100 PROPOSED

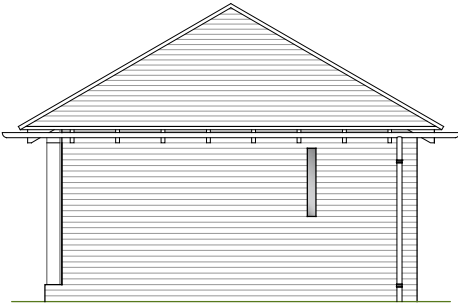

North
1:100 PROPOSED

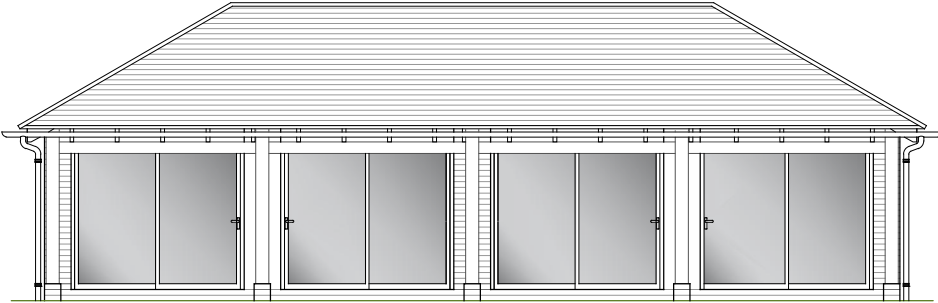

East
1:100 PROPOSED

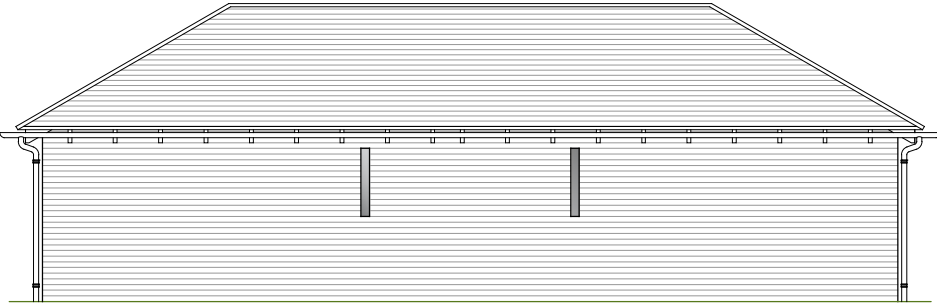

West
1:100 PROPOSED

This drawing is the copyright of Manorwood Construction Ltd but may be used for planning purposes by the Local Authority without breach of copyright.

Do not scale from this drawing unless for Local Authority planning purposes.


All dimensions must be checked on site prior to commencement of works.

Construction (Design and Management) Regulations 2015

This drawing is intended for Planning purposes only and as such does not highlight residual design related health and safety risks.

This information can be provided on request; however, it is anticipated that the full extent of residual risks will be identified during the detailed Building Regulations or construction design Status and prior to construction works commencing on site.

All responsibilities and duties of Principle Designer as stated within the above regulations now revert to the client unless Manorwood are appointed to undertake Building Regulations or construction drawings.

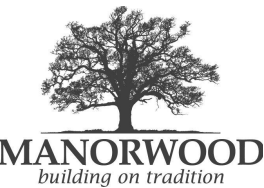

Suite 114
26 The Hornet
Chichester
West Sussex
PO19 7BB

tel: 01243 201 102
email: enquiries@manorwood.co.uk
web: www.manorwood.co.uk

Address

Westhouse Farm, Henfield Road,
Albourne, Hassocks, West
Sussex, BN6 9DE

Drawing No. 2412WE_R4_212

Scale @ A3 1:100

Job No. 2412WE_R4

Drawn By MD

Checked By BK

Drawn On 05.03.2026

Issued On 05.03.2026

Status Proposed

Drawing Games & Carport

Submission Planning



Indicative: 349.0°

