



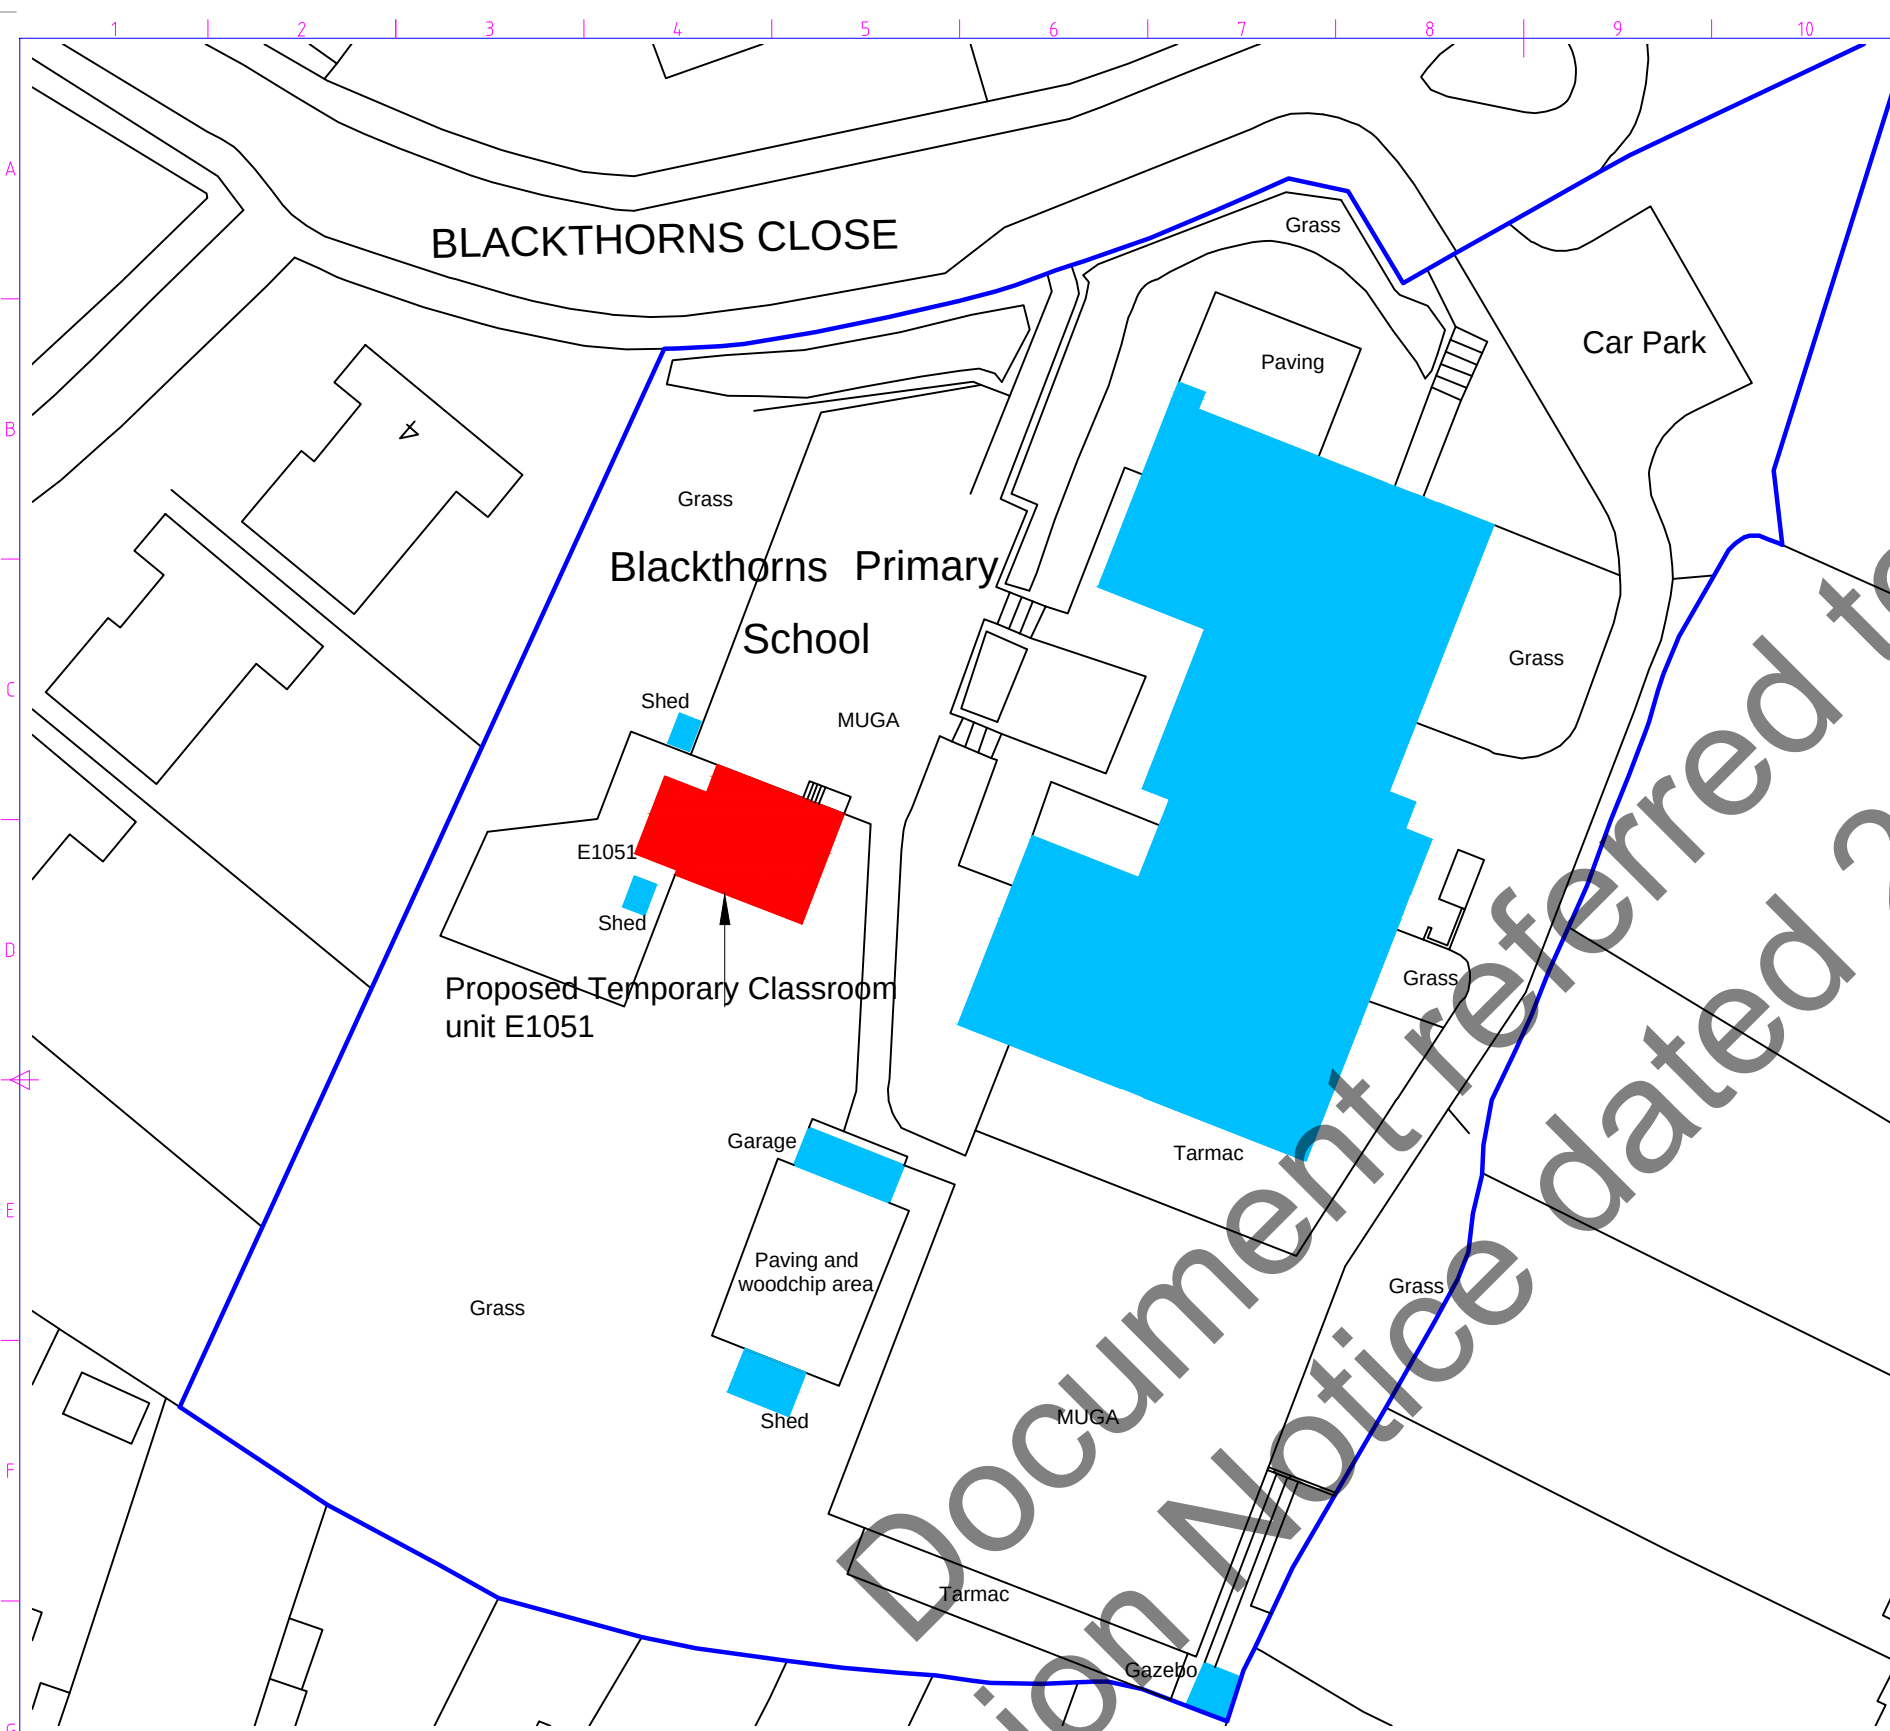


SITE PLAN
scale 1/500

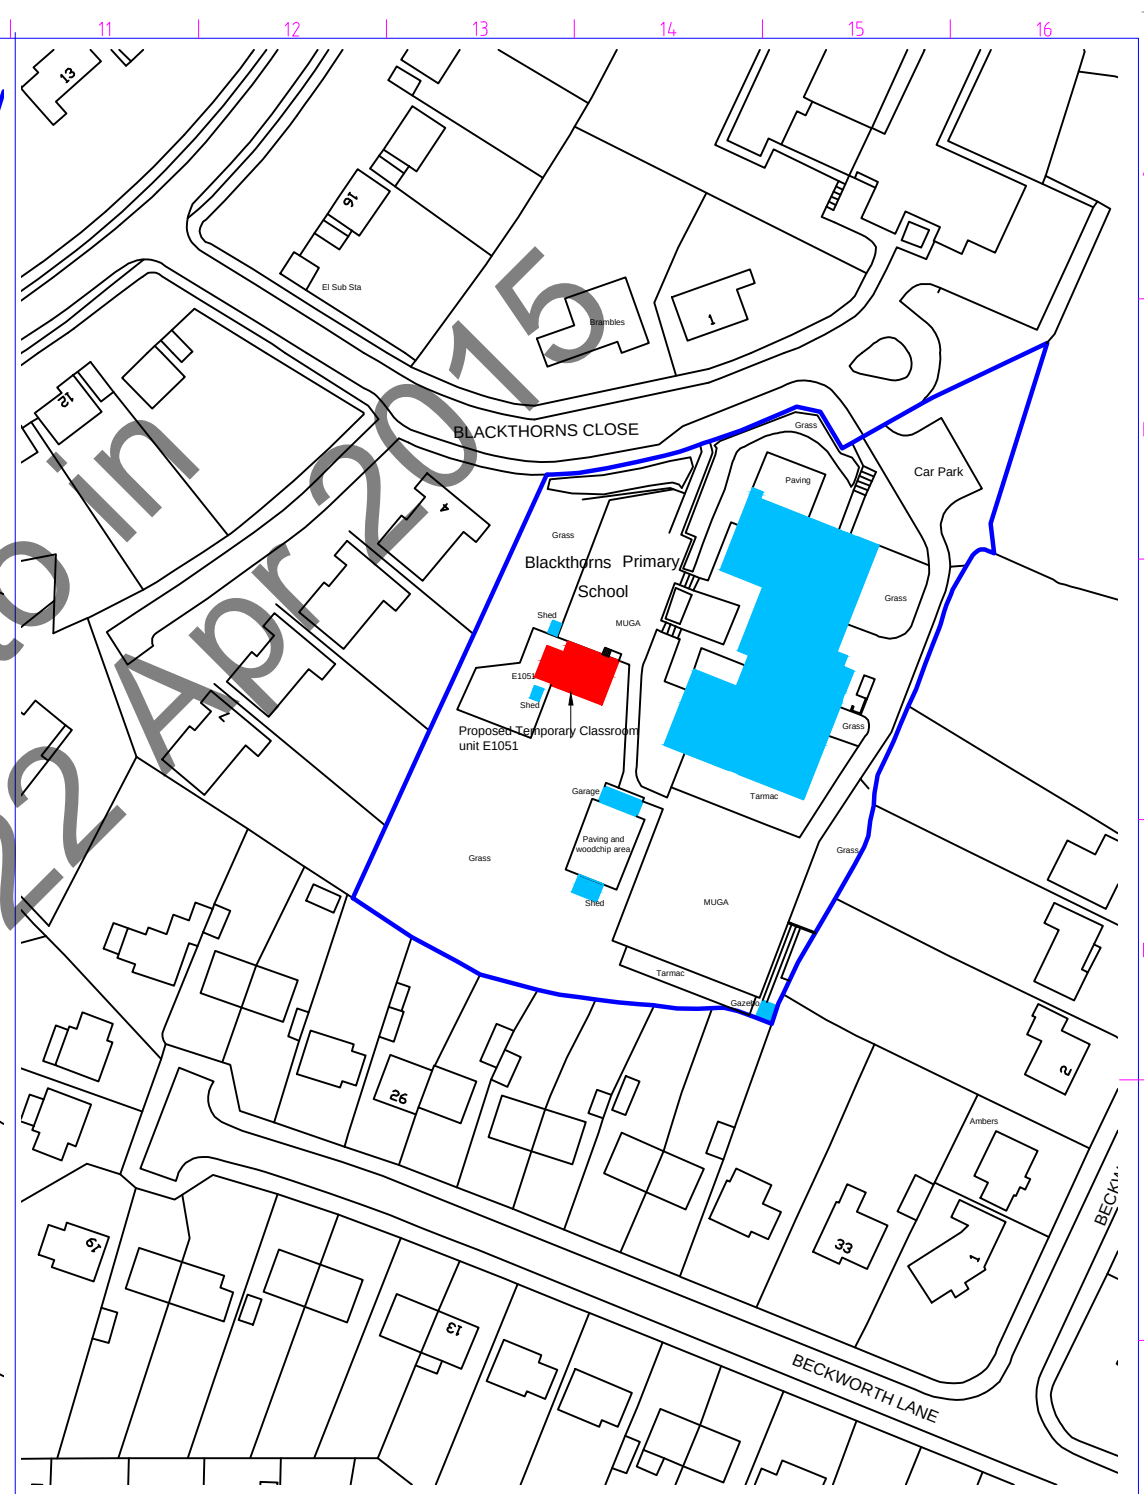

LOCATION PLAN
scale 1/1250

This map is based upon or reproduced from Ordnance Survey material with the permission of Ordnance Survey on behalf of the Controller of Her Majesty's Stationery Office
© Crown copyright reserved. Unauthorised reproduction infringes Crown copyright and may lead to prosecution or civil proceedings. West Sussex County Council Licence 100018485 2003.

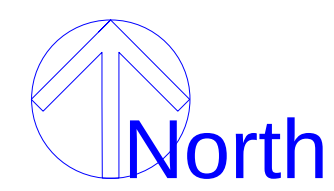

	Quick name	Property ref	DRES No.
	Blackthorns Primary School	505	
	Lindfield, Haywards Heath		
Planning Renewal for Temporary Classrooms			
Property Services, The Tannery Westgate, Chichester PO193JR Tel. 01243 752290	Drawing number BPS/ PL - 01	Date Feb 2015	Maint. area 12
	CAD filename	Sheet	Scale as shown