



Ground Floor

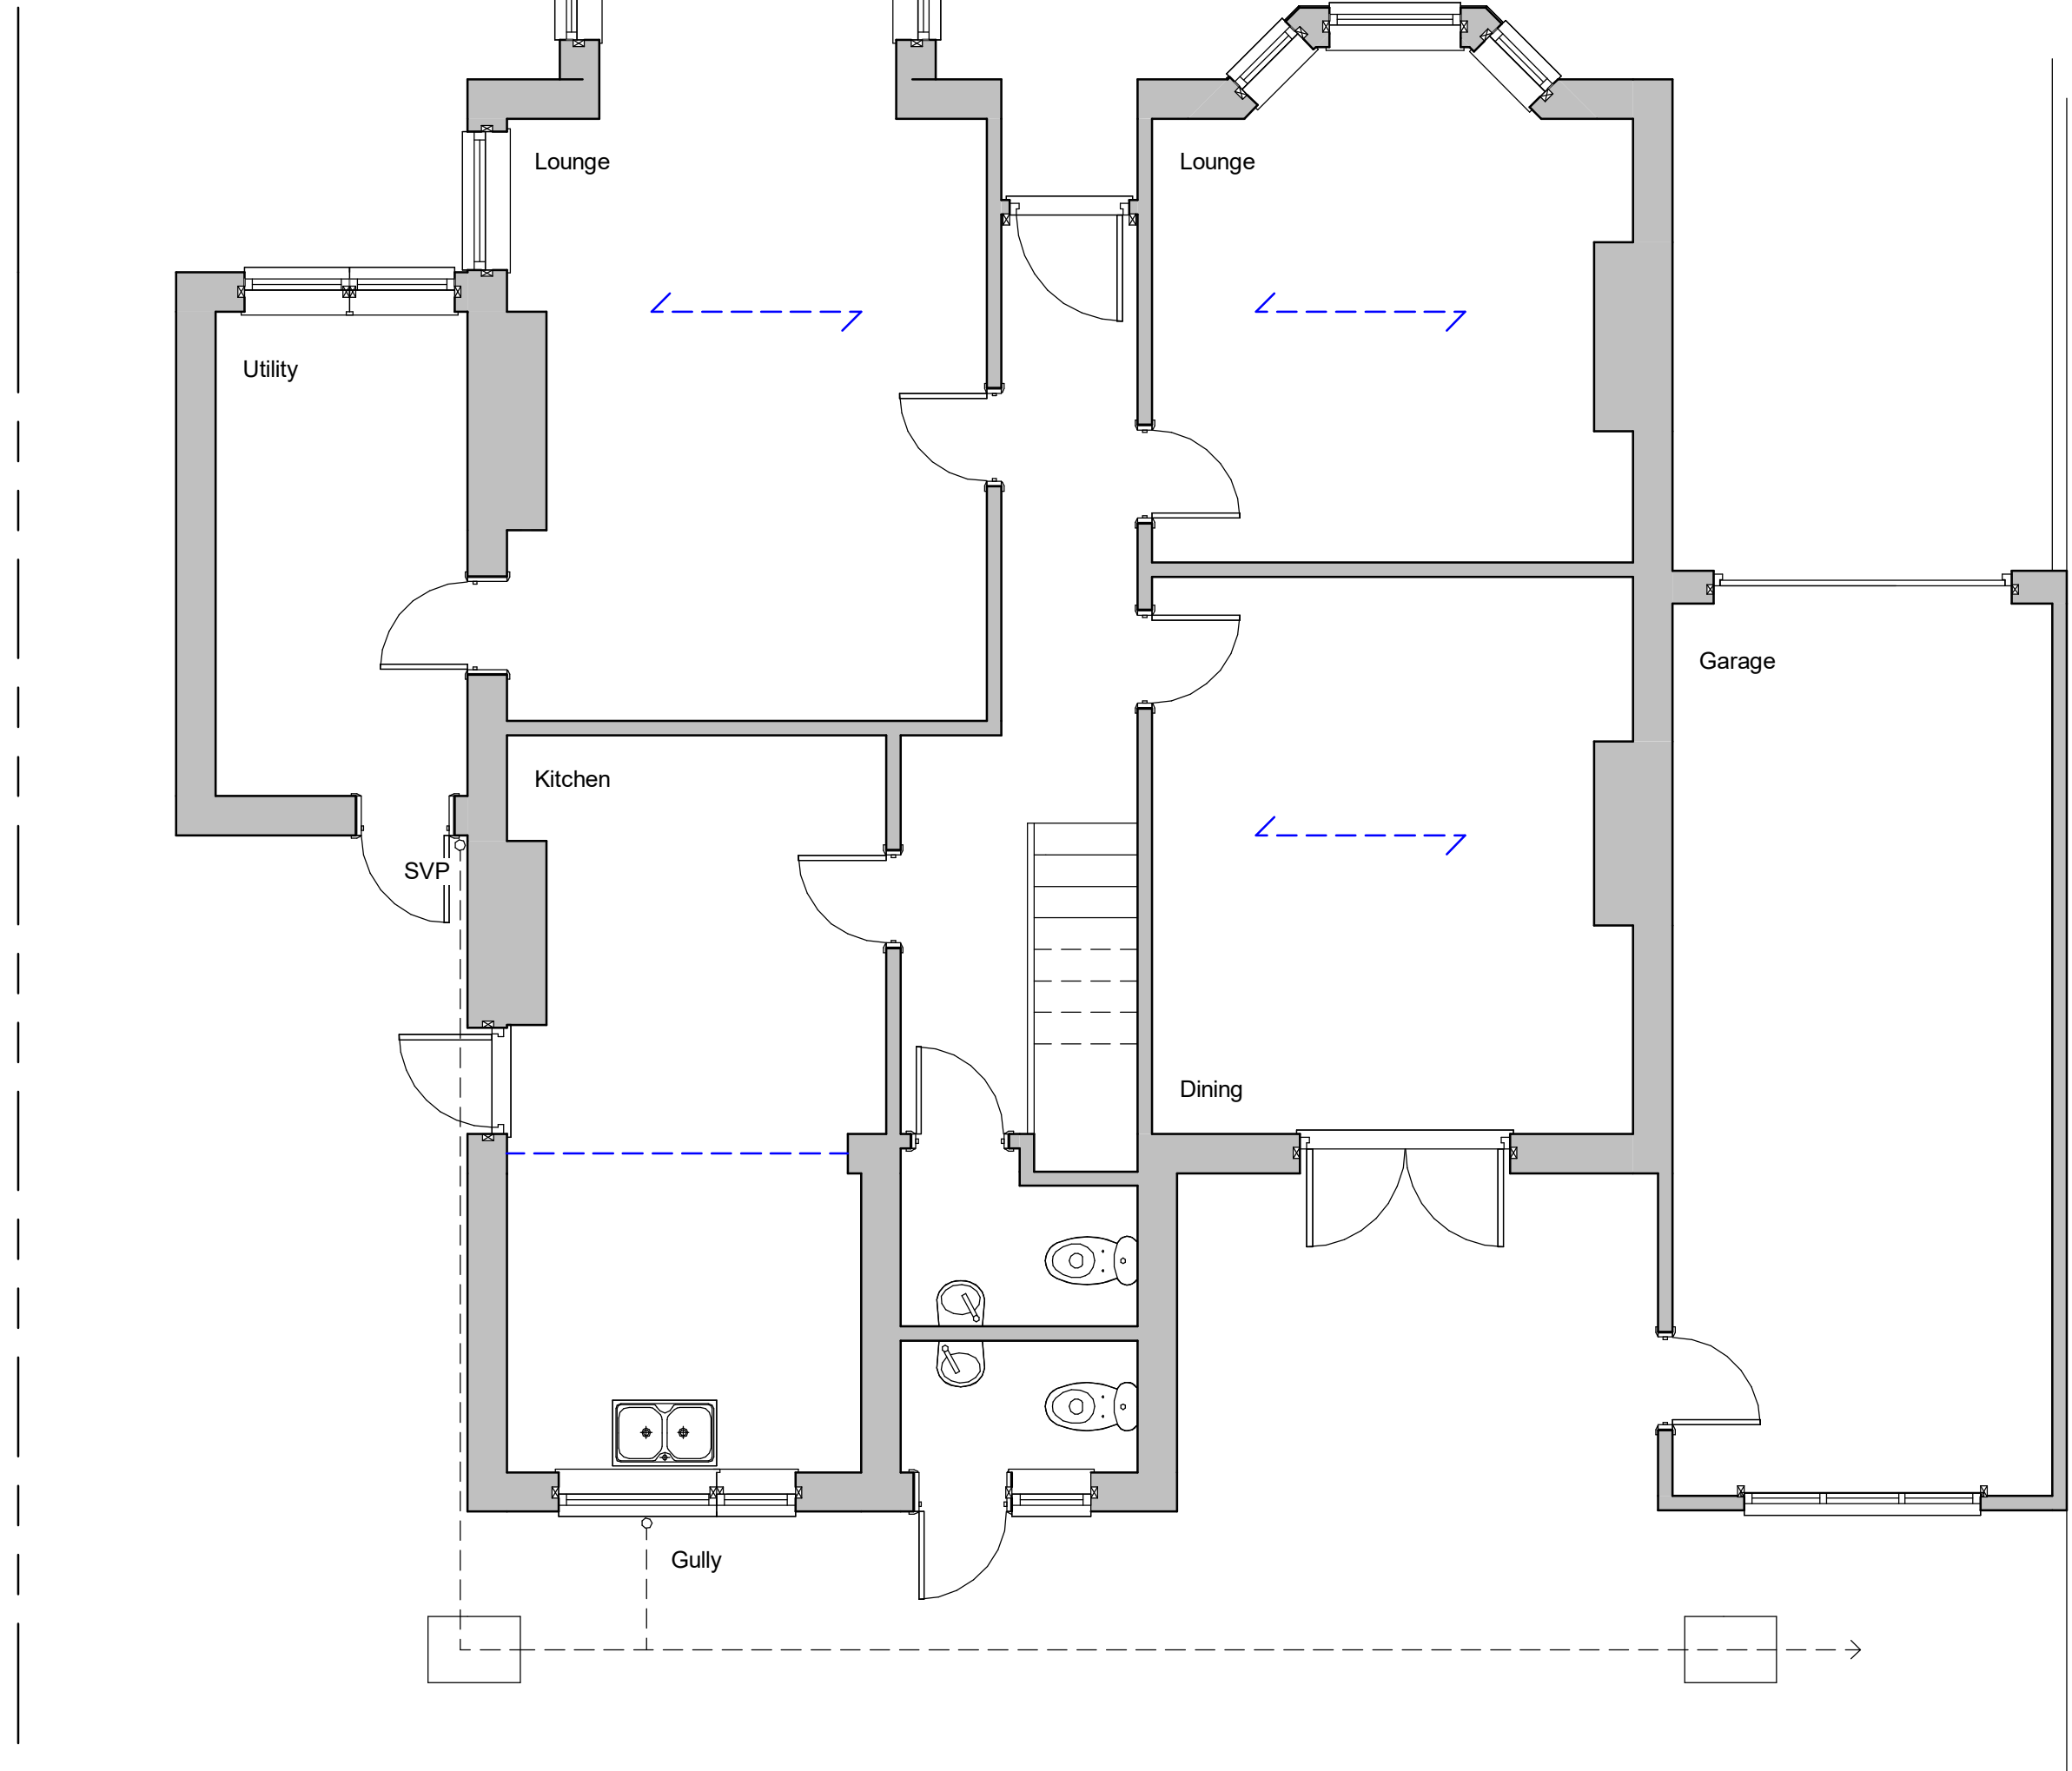

First Floor

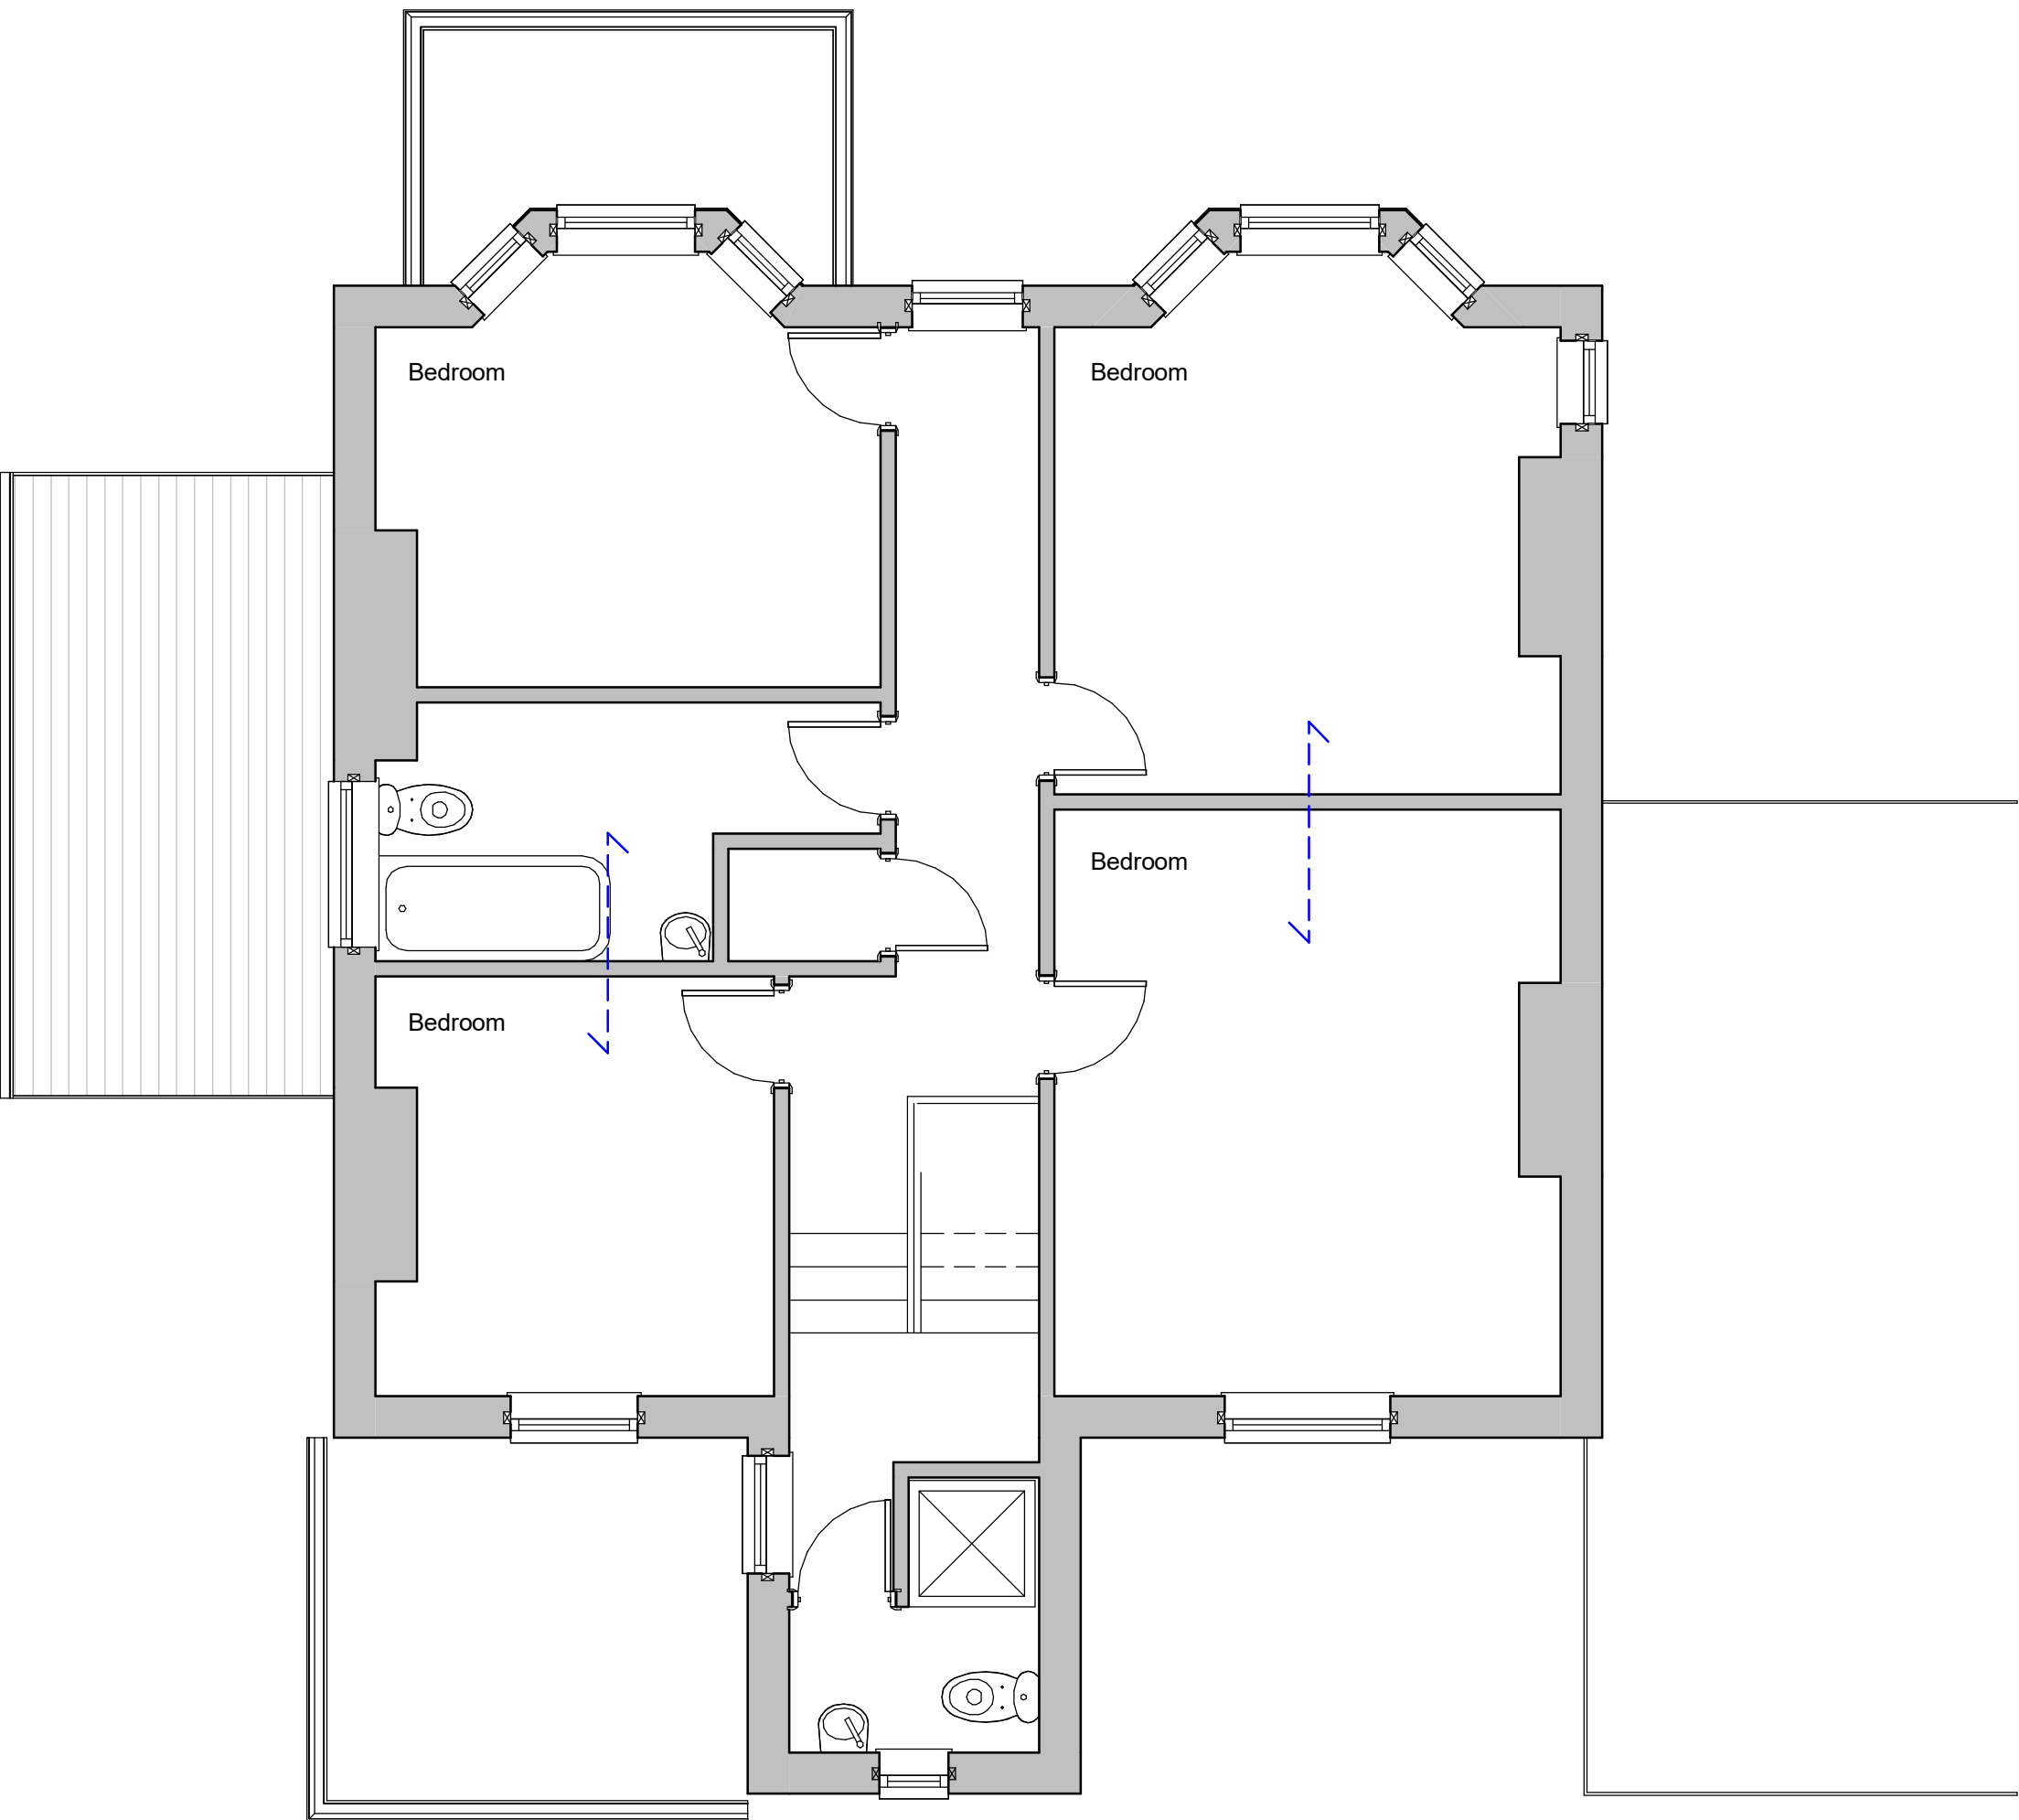

Side Elevation

South

Front Elevation

East


Side Elevation

North

Rear Elevation

West

Revisions

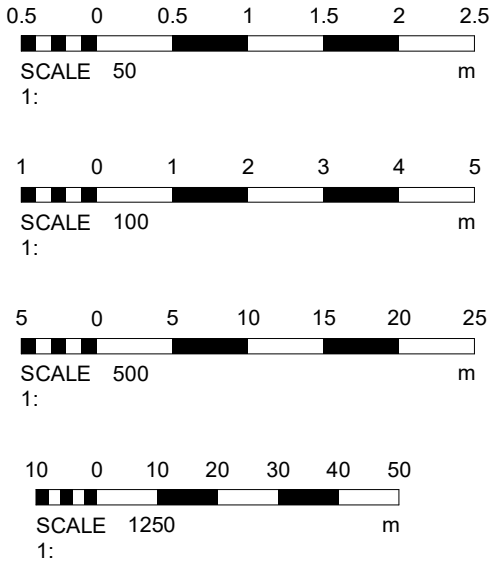

Materials

Drawing Number 2025/98

Sheet 1 of 4

Size A1

Scale 1:50, 1:100, 1:500, 1:1250

Project

Existing details
May 2025

Job Title

12 Western Road
Hurstpierpoint
Hassocks
BN6 9TA

Do Not scale from this drawing except for planning as photocopies will be subject to distortion
Drawings to be read in conjunction with all other Designers and structural engineers contract drawings and specifications: Any discrepancies must be brought to the attention of the Designer immediately.
The contractor must verify all dimensions by site measurement before ordering materials or manufacturing components
Substitute materials and products to those named will be acceptable if proven to be of equal or higher performance and not in conflict with other elements

M.J.Humphrey
Ltd




Mel Humphrey MRICS
9 Aldworth Avenue
Goring By Sea
West Sussex
BN12 4XQ

Adam Humphrey MCIOB
21 Pendine Avenue
Worthing
West Sussex
BN11 2NA


Mel@mjhumphrey.co.uk
07701055182

Adam@mjhumphrey.co.uk
07812419142


Ground Floor

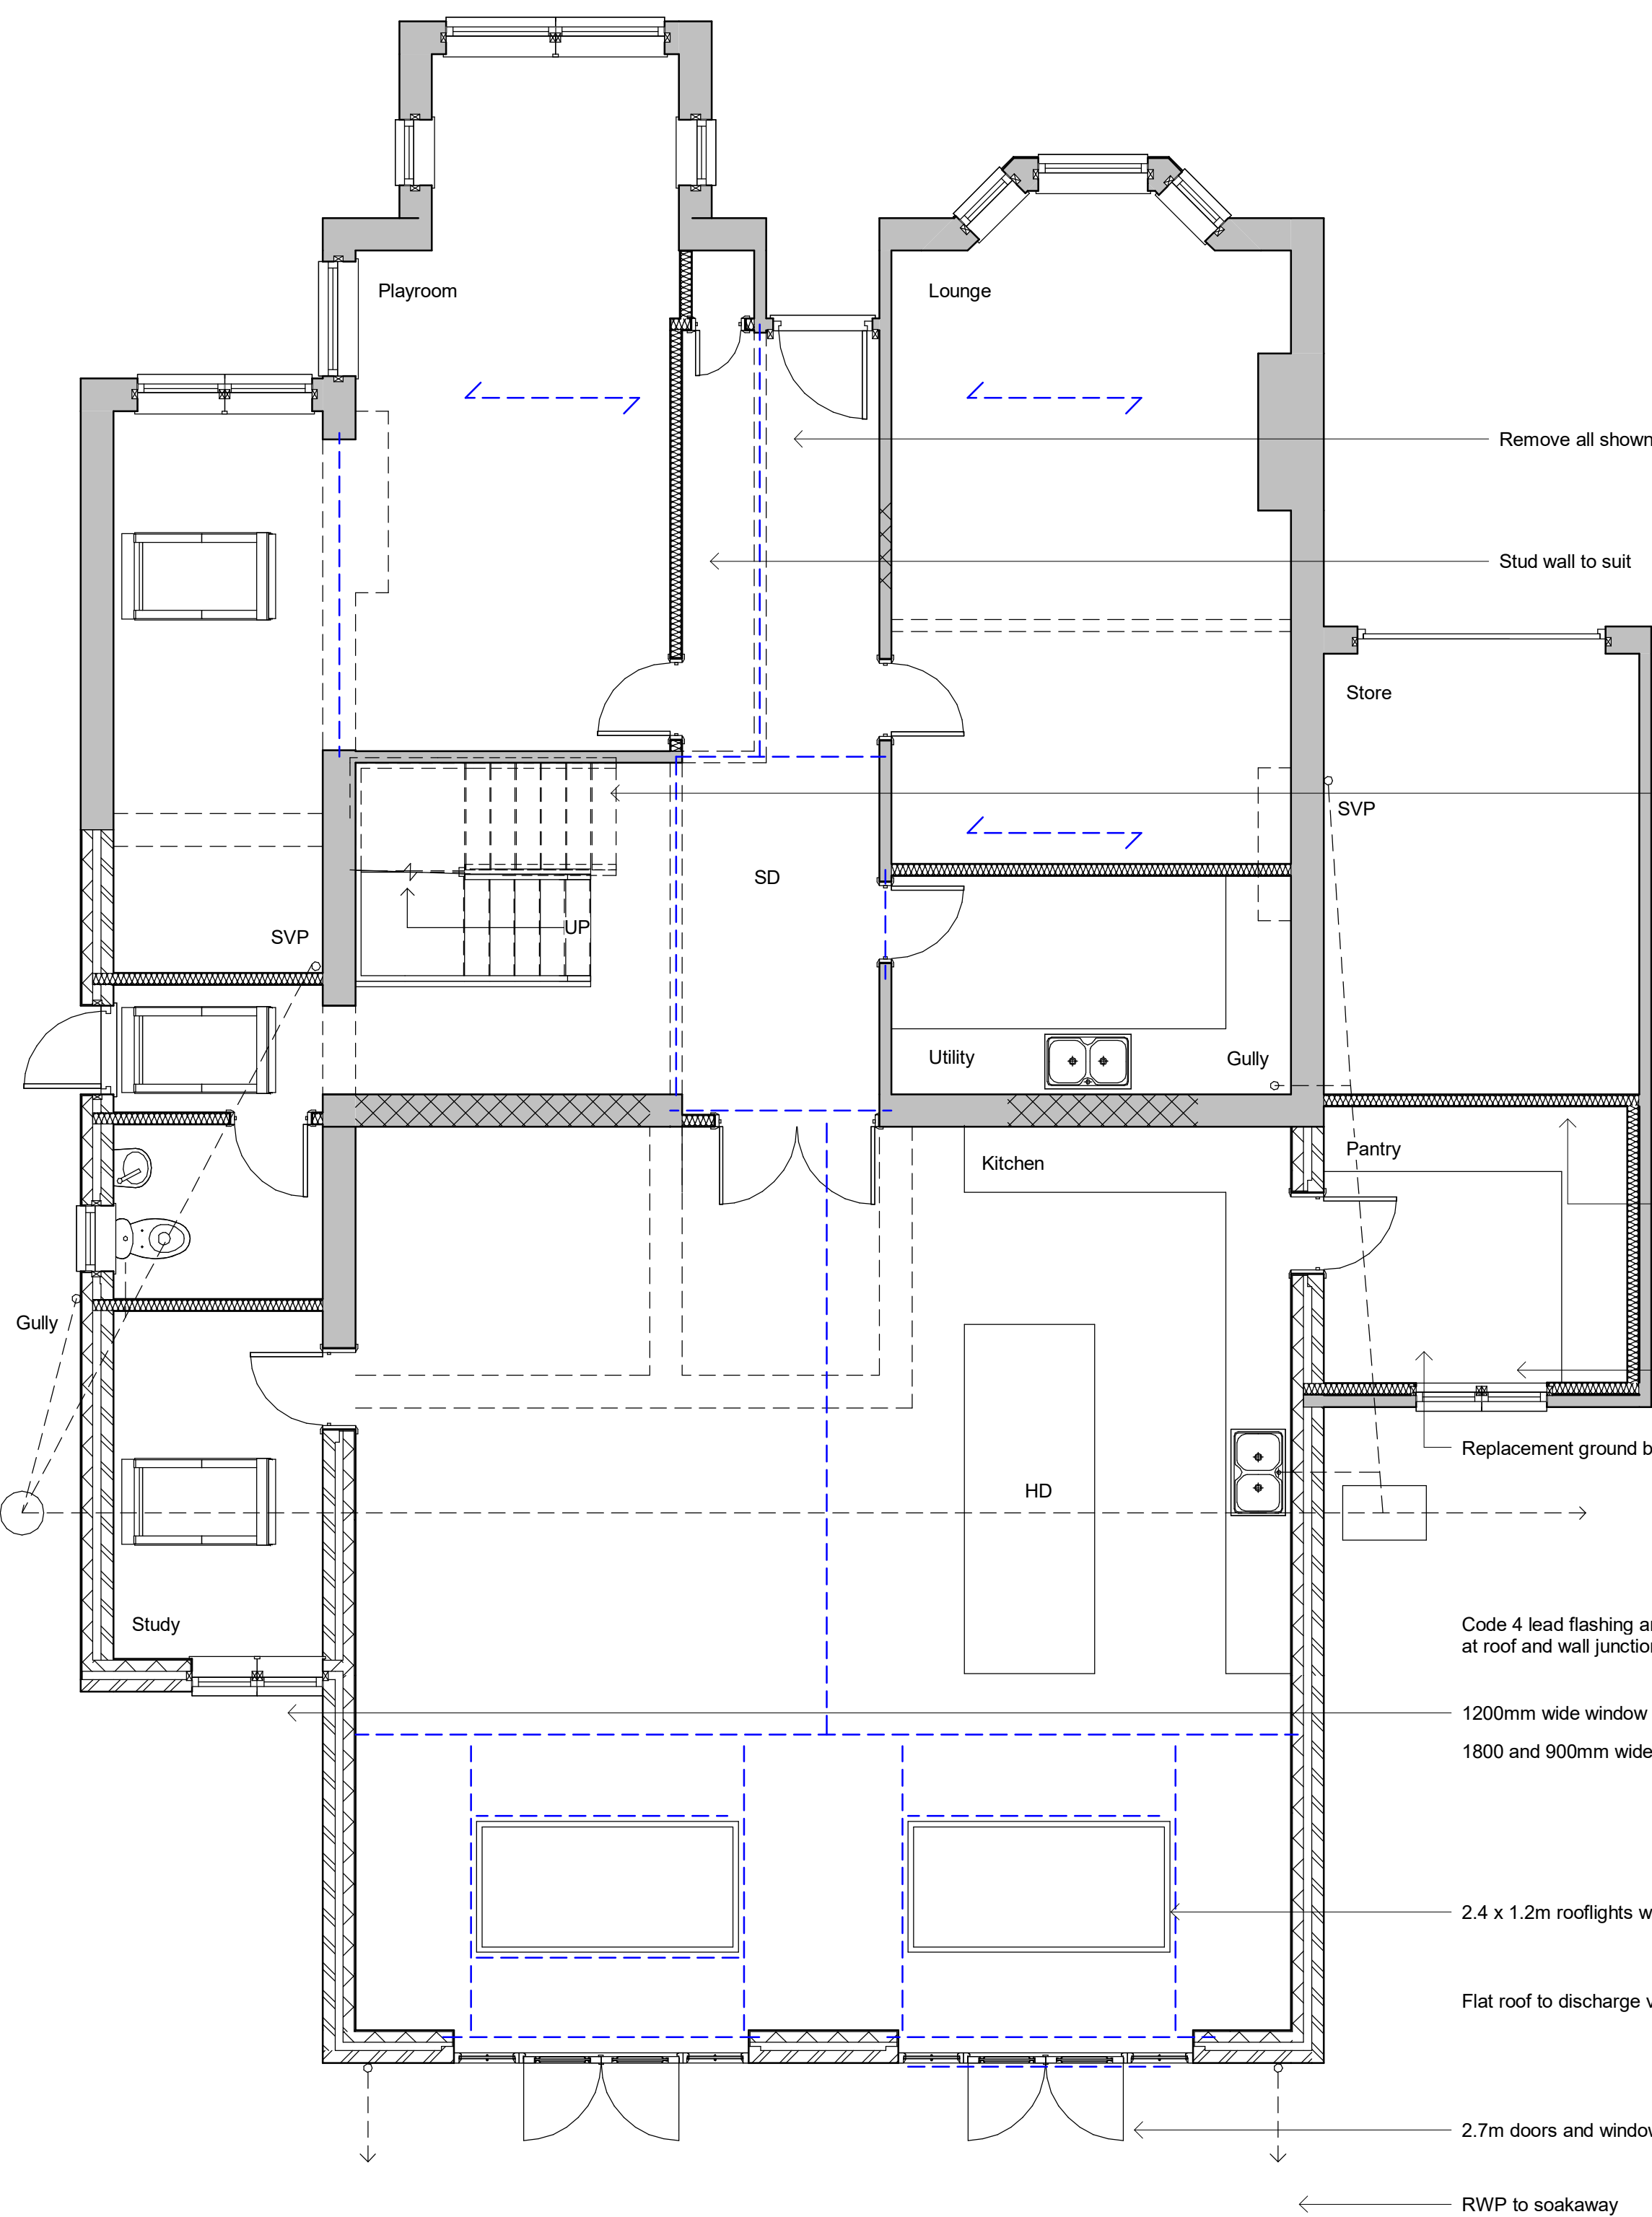

First Floor

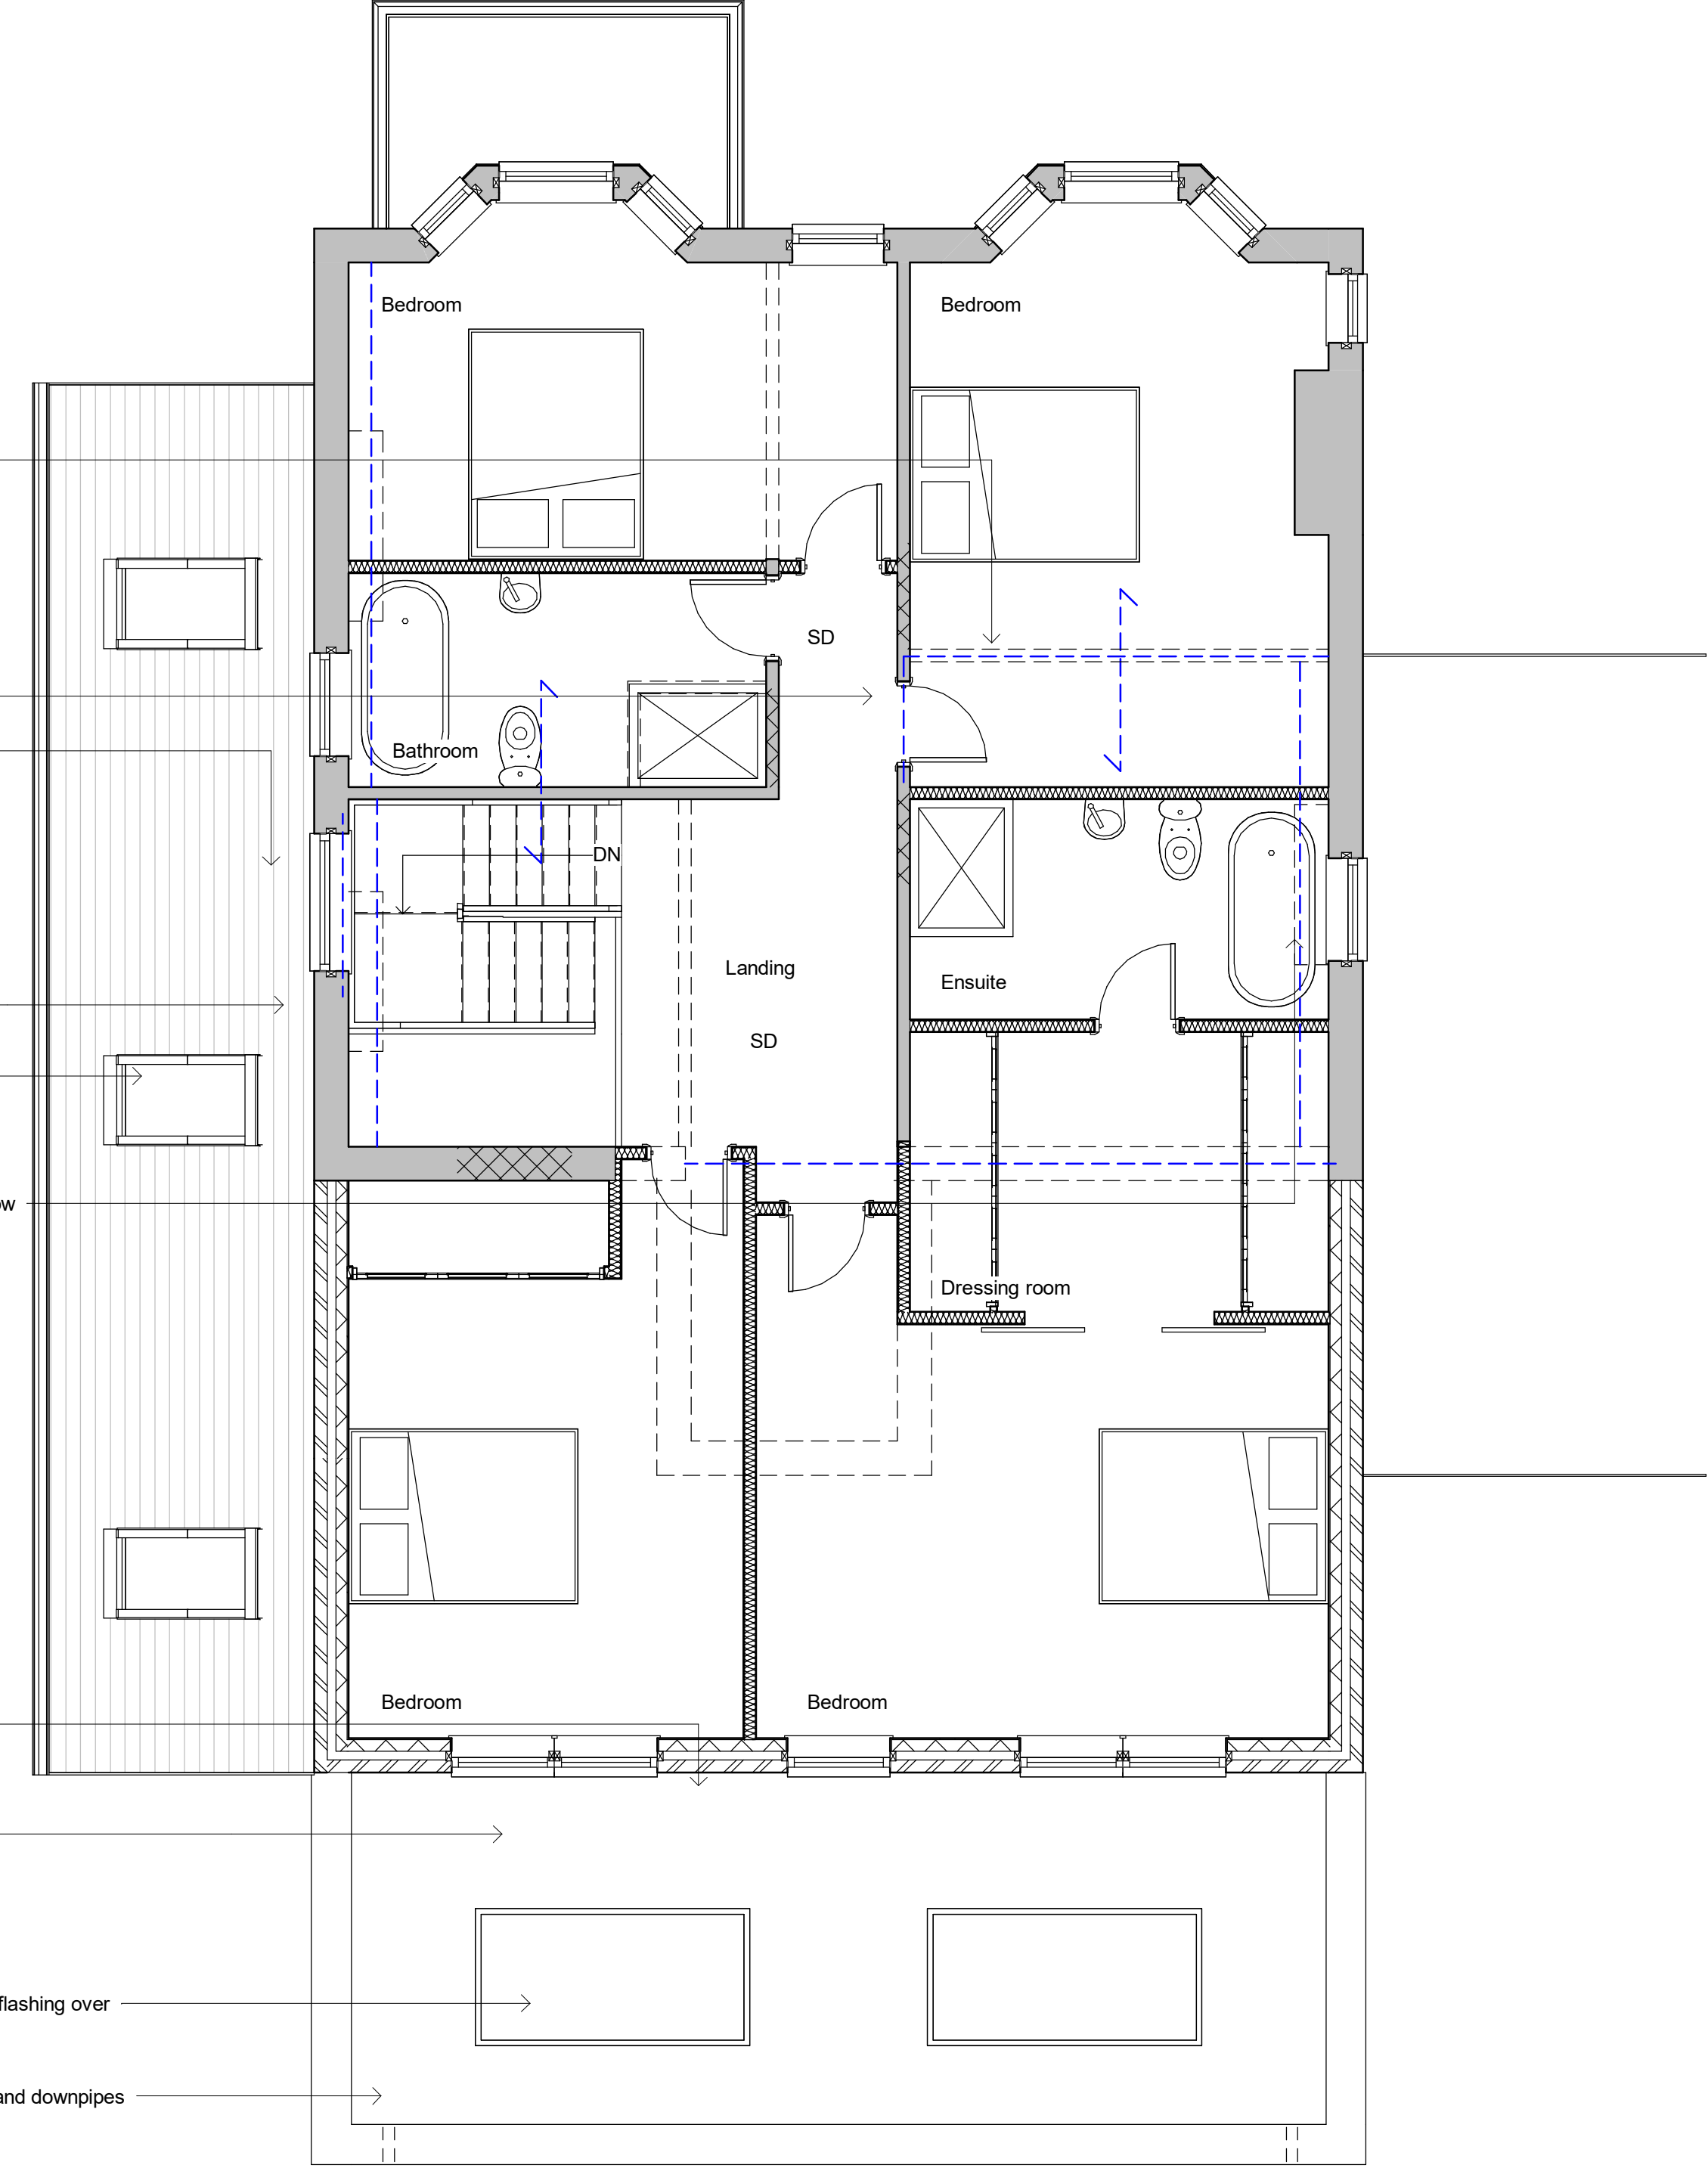

Revisions

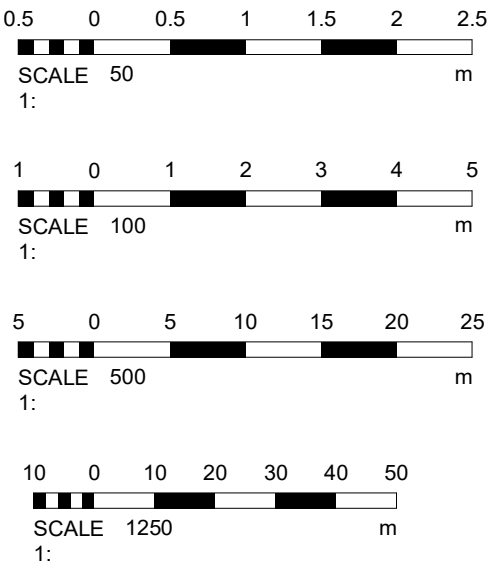

A - July 2025

Revisions following planning officers comments:

Ground and First Floor extensions reduced 1.0m

B - July 2025

Revisions following planning officers comments:

First floor reduced a further 500mm to 1.5m.

Materials

Drawing Number	2025/98	Sheet	2 of 4
----------------	---------	-------	--------

Size	A1	Scale	1:50, 1:100, 1:500, 1:1250
------	----	-------	----------------------------

Project	Proposed details May 2025
---------	------------------------------

Job Title	12 Western Road Hurstpierpoint Hassocks BN6 9TA
-----------	--


Do Not scale from this drawing except for planning as photocopies will be subject to distortion
Drawings to be read in conjunction with all other Designers and structural engineers contract drawings and specifications: Any discrepancies must be brought to the attention of the Designer immediately.
The contractor must verify all dimensions by site measurement before ordering materials or manufacturing components
Substitute materials and products to those named will be acceptable if proven to be of equal or higher performance and not in conflict with other elements

M.J.Humphrey
Ltd



Mel Humphrey MRICS 9 Aldsworth Avenue Goring By Sea West Sussex BN12 4XQ	Adam Humphrey MCIOB 21 Pendine Avenue Worthing West Sussex BN11 2NA
--	---

Mel@mjhumphrey.co.uk 07701055182	Adam@mjhumphrey.co.uk 07812419142
-------------------------------------	--------------------------------------

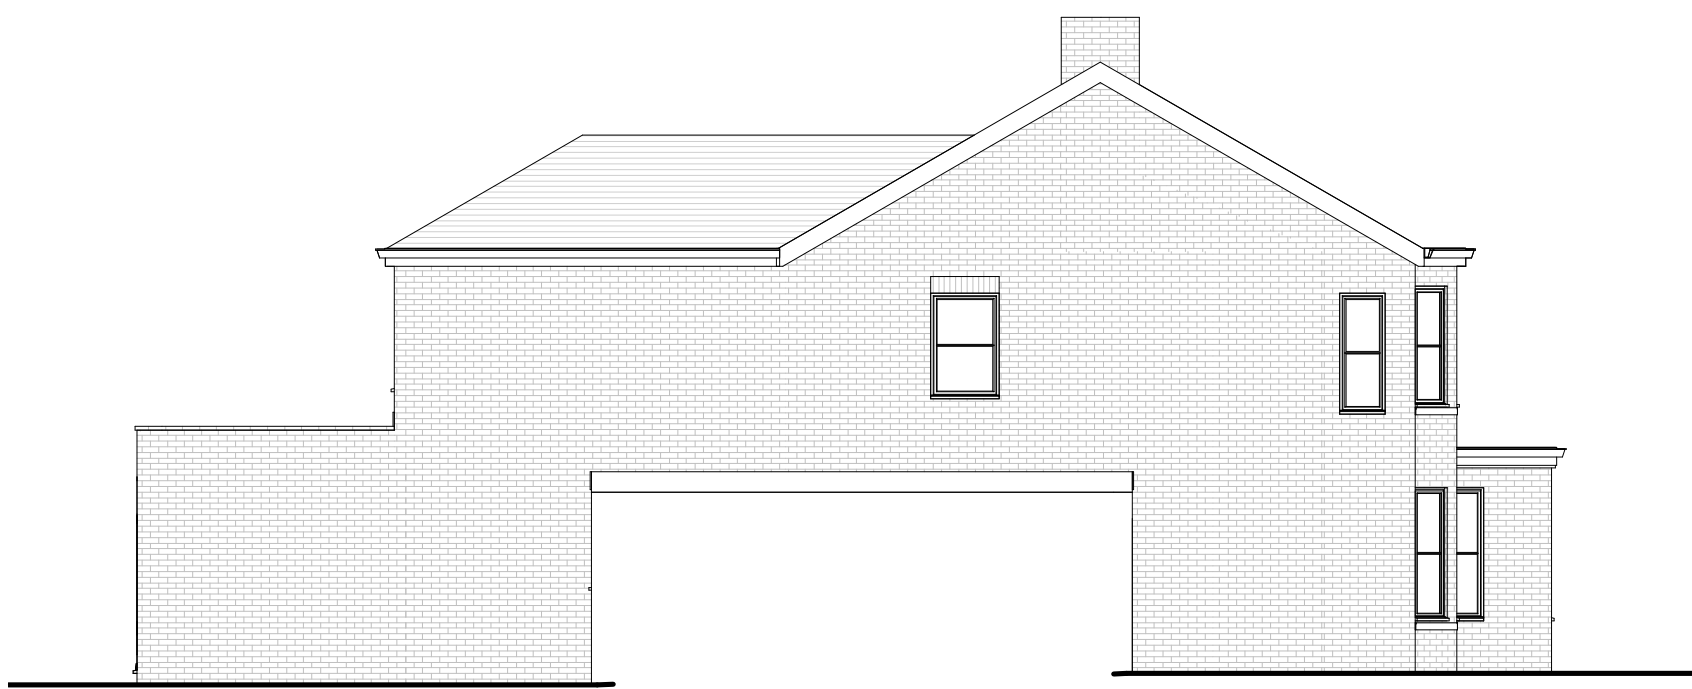

Side Elevation

South




Front Elevation

East



Rear Elevation

West

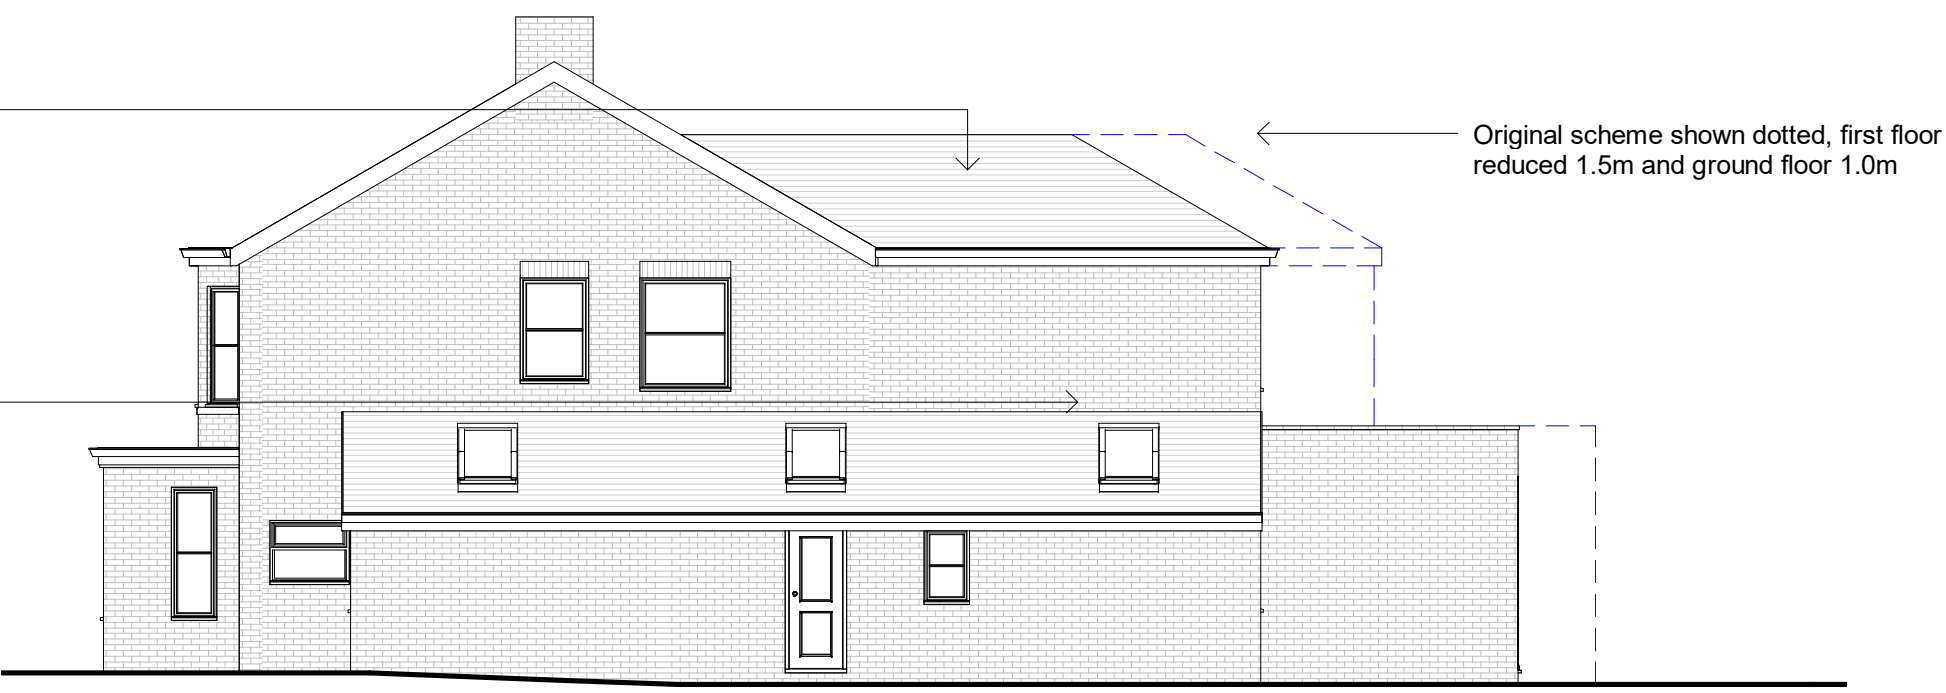


Side Elevation

North



Revisions

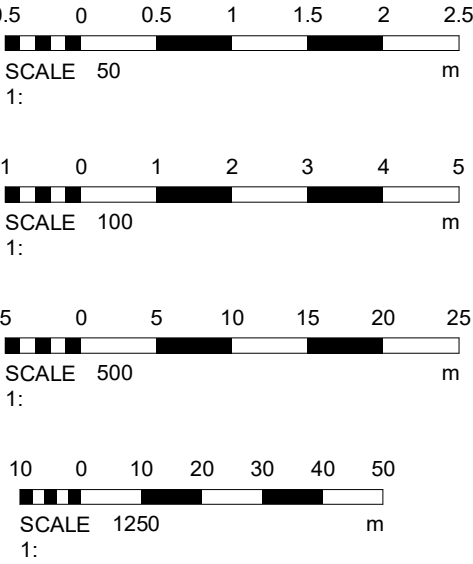

A - July 2025

Revisions following planning officers comments:

Ground and First Floor extensions reduced 1.0m

B - July 2025

Revisions following planning officers comments:

First floor reduced a further 500mm to 1.5m.

Materials

Drawing Number 2025/98

Sheet 3 of 4

Size A1

Scale 1:50, 1:100, 1:500, 1:1250

Project

Proposed details
May 2025

Job Title

12 Western Road
Hurstpierpoint
Hassocks
BN6 9TA

Do Not scale from this drawing except for planning as photocopies will be subject to distortion
Drawings to be read in conjunction with all other Designers and structural engineers contract drawings and specifications: Any discrepancies must be brought to the attention of the Designer immediately.
The contractor must verify all dimensions by site measurement before ordering materials or manufacturing components
Substitute materials and products to those named will be acceptable if proven to be of equal or higher performance and not in conflict with other elements

M.J.Humphrey
Ltd




Mel Humphrey MRICS
9 Aldsworth Avenue
Goring By Sea
West Sussex
BN12 4XQ

Adam Humphrey MCIOB
21 Pendine Avenue
Worthing
West Sussex
BN11 2NA


Mel@mjhumphrey.co.uk
07701055182

Adam@mjhumphrey.co.uk
07812419142

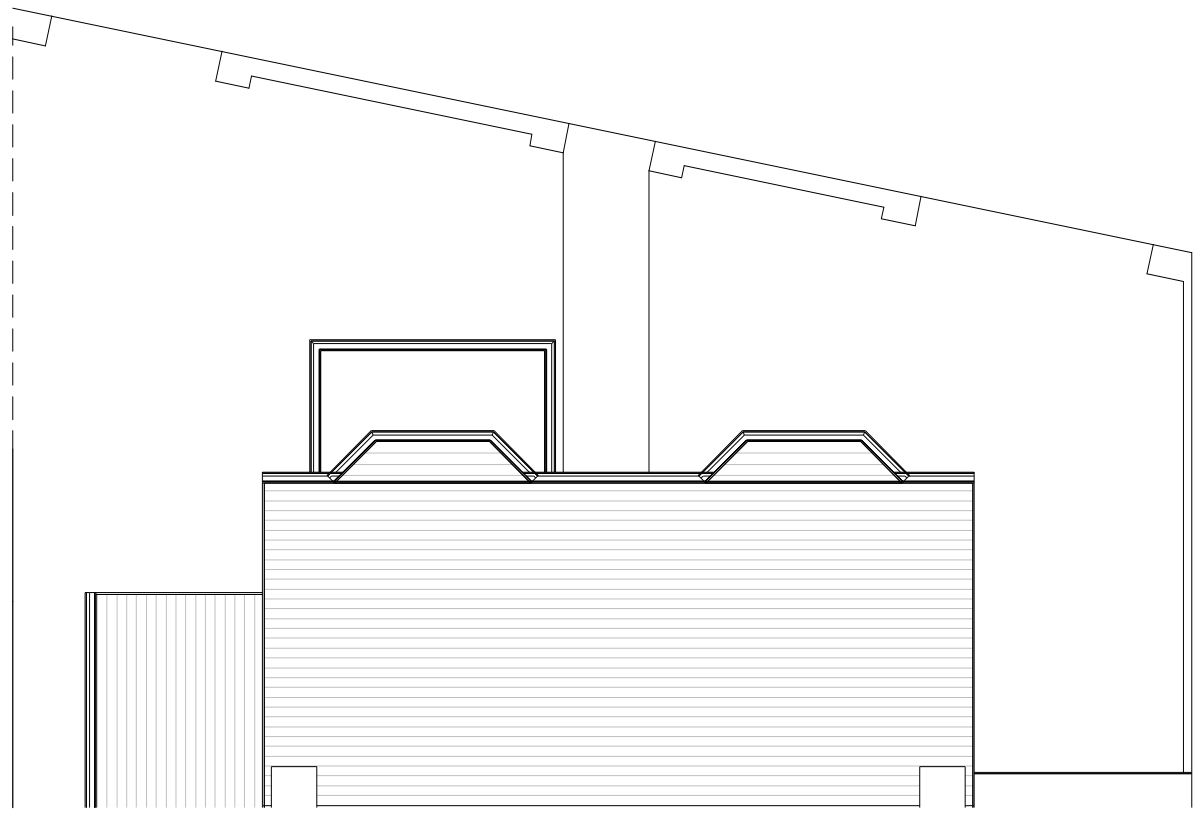

Boundary wall

Existing

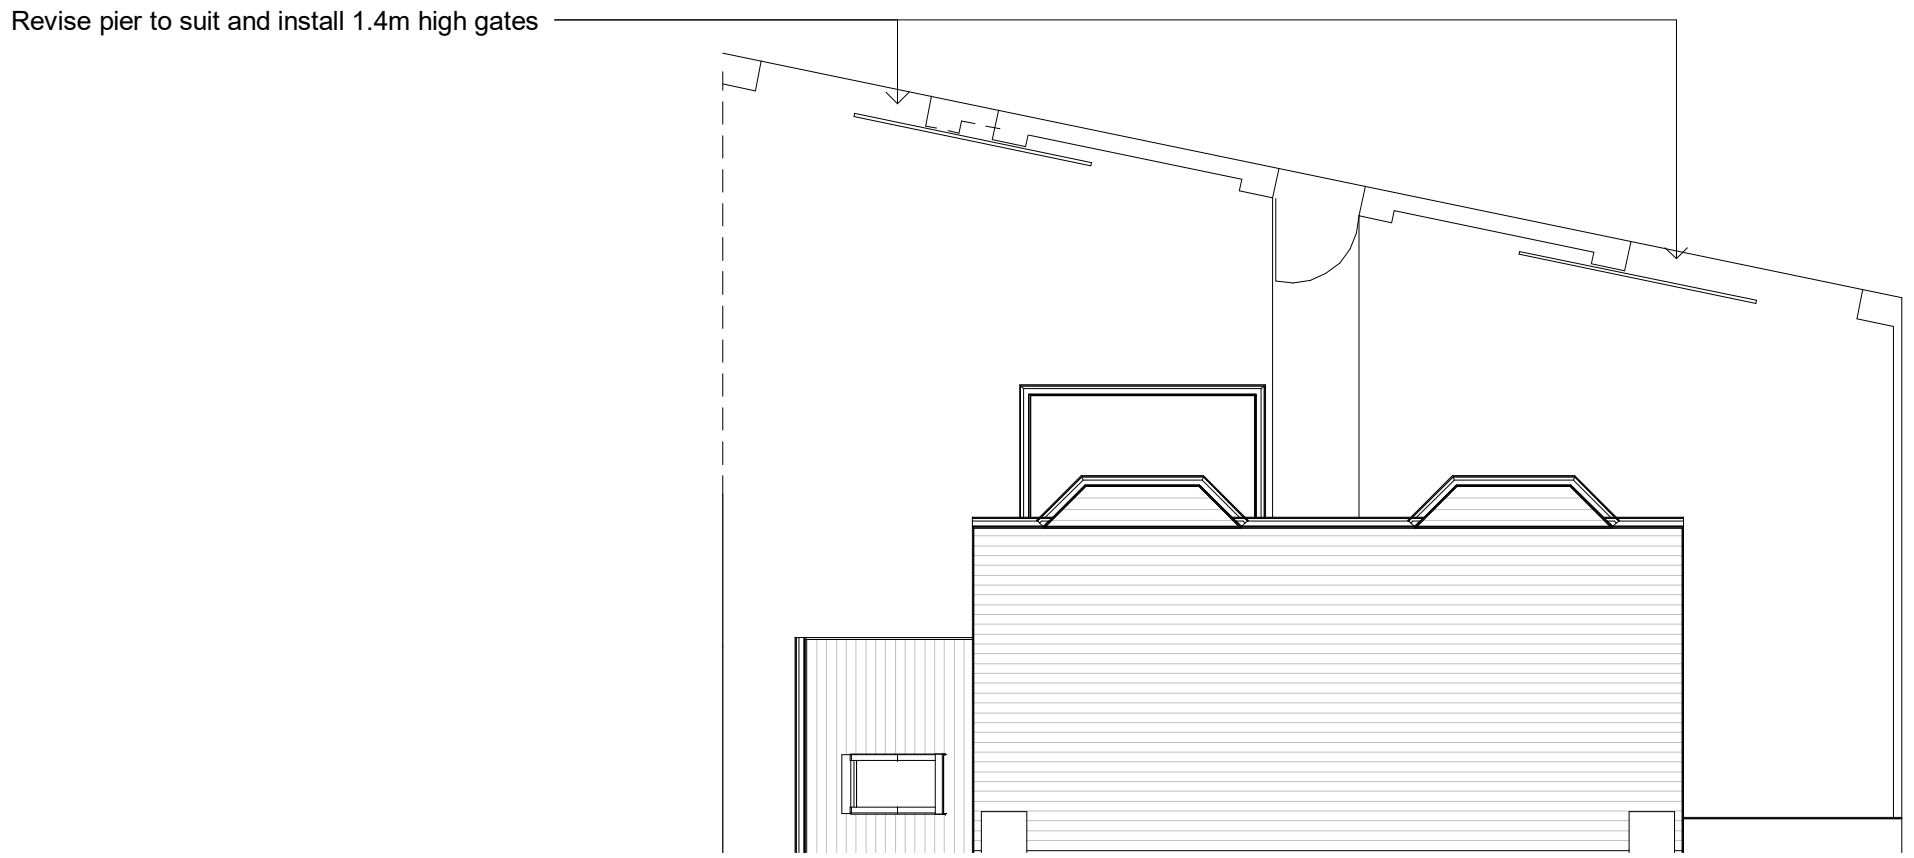


Boundary wall

Proposed




Front Elevation

Existing

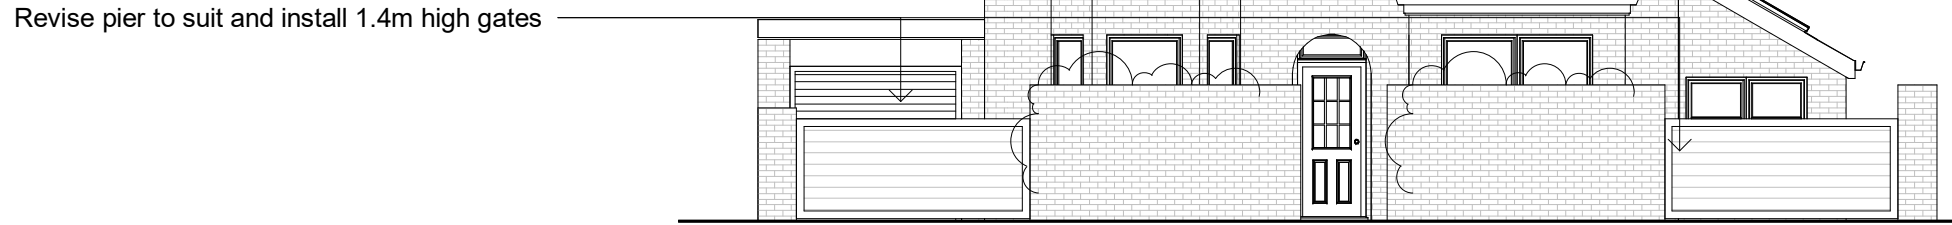



Front Elevation

Proposed

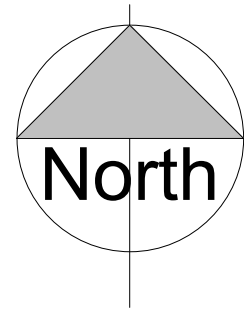


Site plan 1:500

Site plan 1:1250

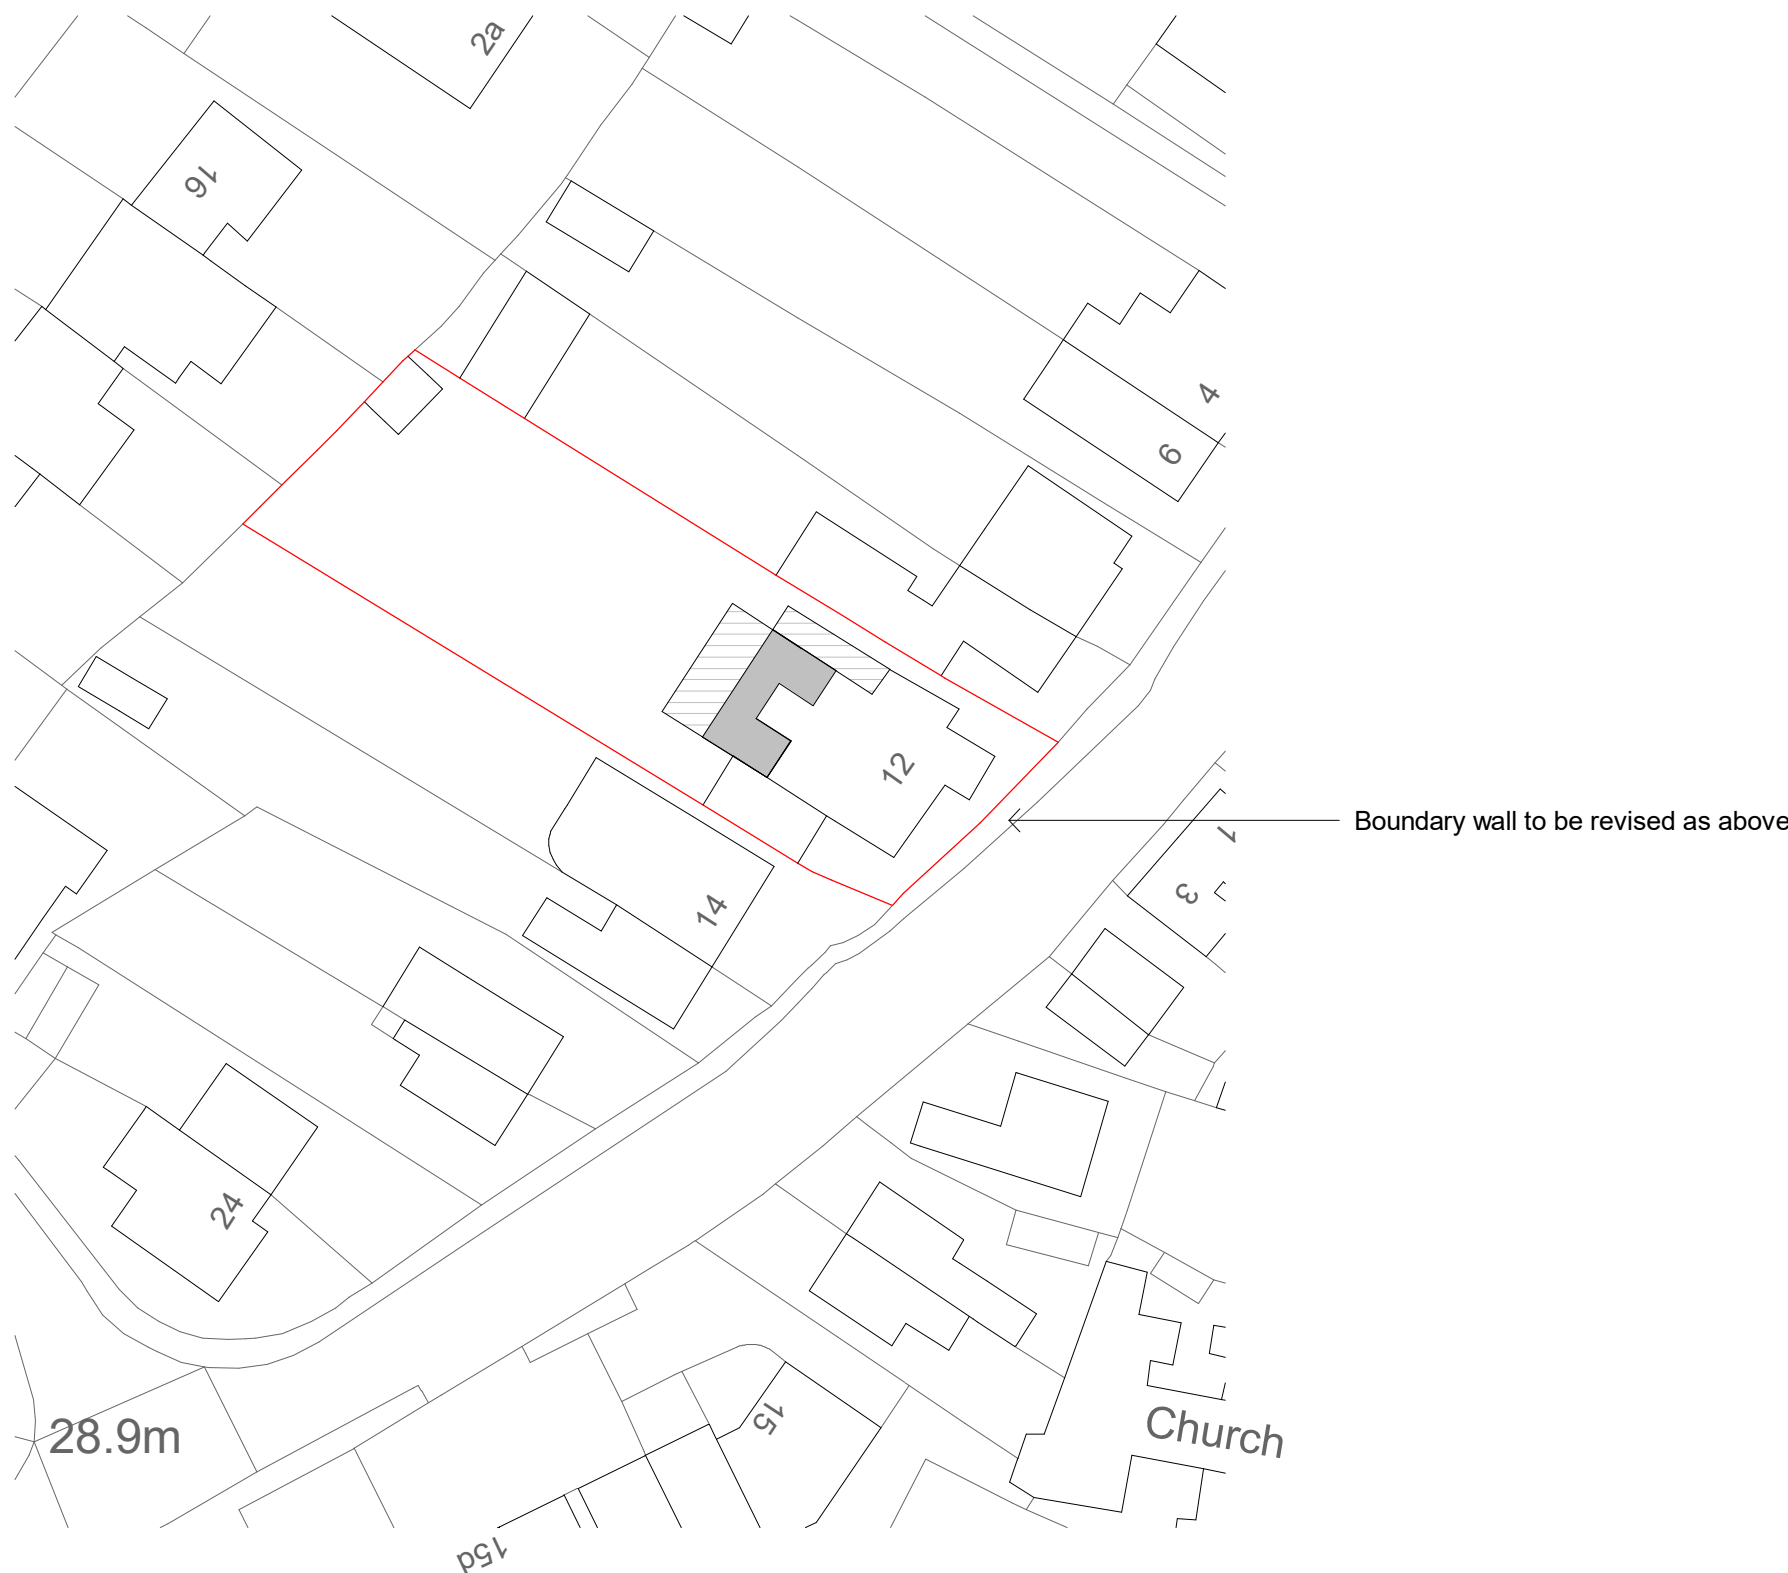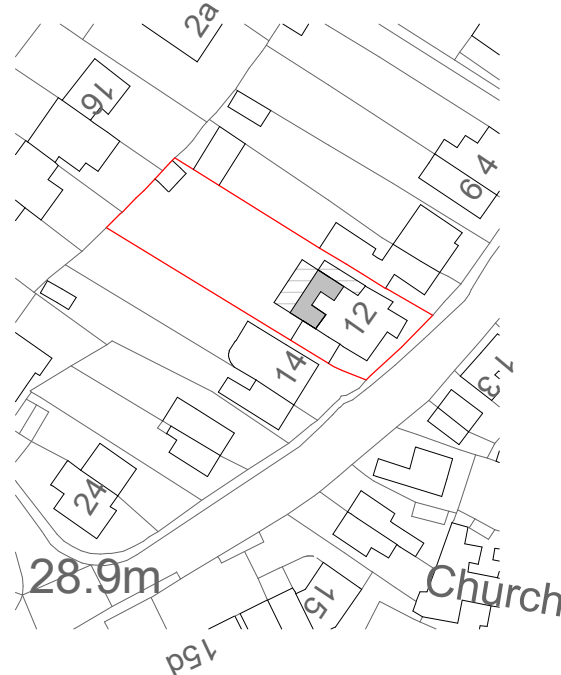

Revisions

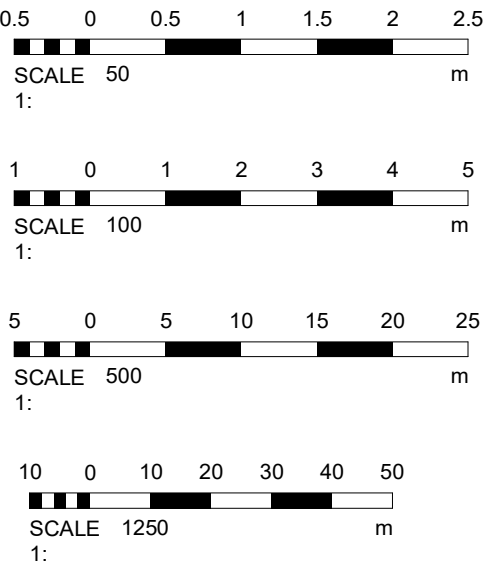

Materials

Drawing Number	2025/98	Sheet	4 of 4
Size	A1	Scale	1:50, 1:100, 1:500, 1:1250

Project	Proposed details May 2025
---------	------------------------------

Job Title	12 Western Road Hurstpierpoint Hassocks BN6 9TA
-----------	--

Do Not scale from this drawing except for planning as photocopies will be subject to distortion
Drawings to be read in conjunction with all other Designers and structural engineers contract drawings and specifications: Any discrepancies must be brought to the attention of the Designer immediately.
The contractor must verify all dimensions by site measurement before ordering materials or manufacturing components
Substitute materials and products to those named will be acceptable if proven to be of equal or higher performance and not in conflict with other elements

M.J.Humphrey
Ltd



Mel Humphrey MRICS 9 Aldsworth Avenue Goring By Sea West Sussex BN12 4XQ	Adam Humphrey MCIOB 21 Pendine Avenue Worthing West Sussex BN11 2NA
Mel@mjhumphrey.co.uk 07701055182	Adam@mjhumphrey.co.uk 07812419142