


PROPOSED BLOCK & SITE PLAN

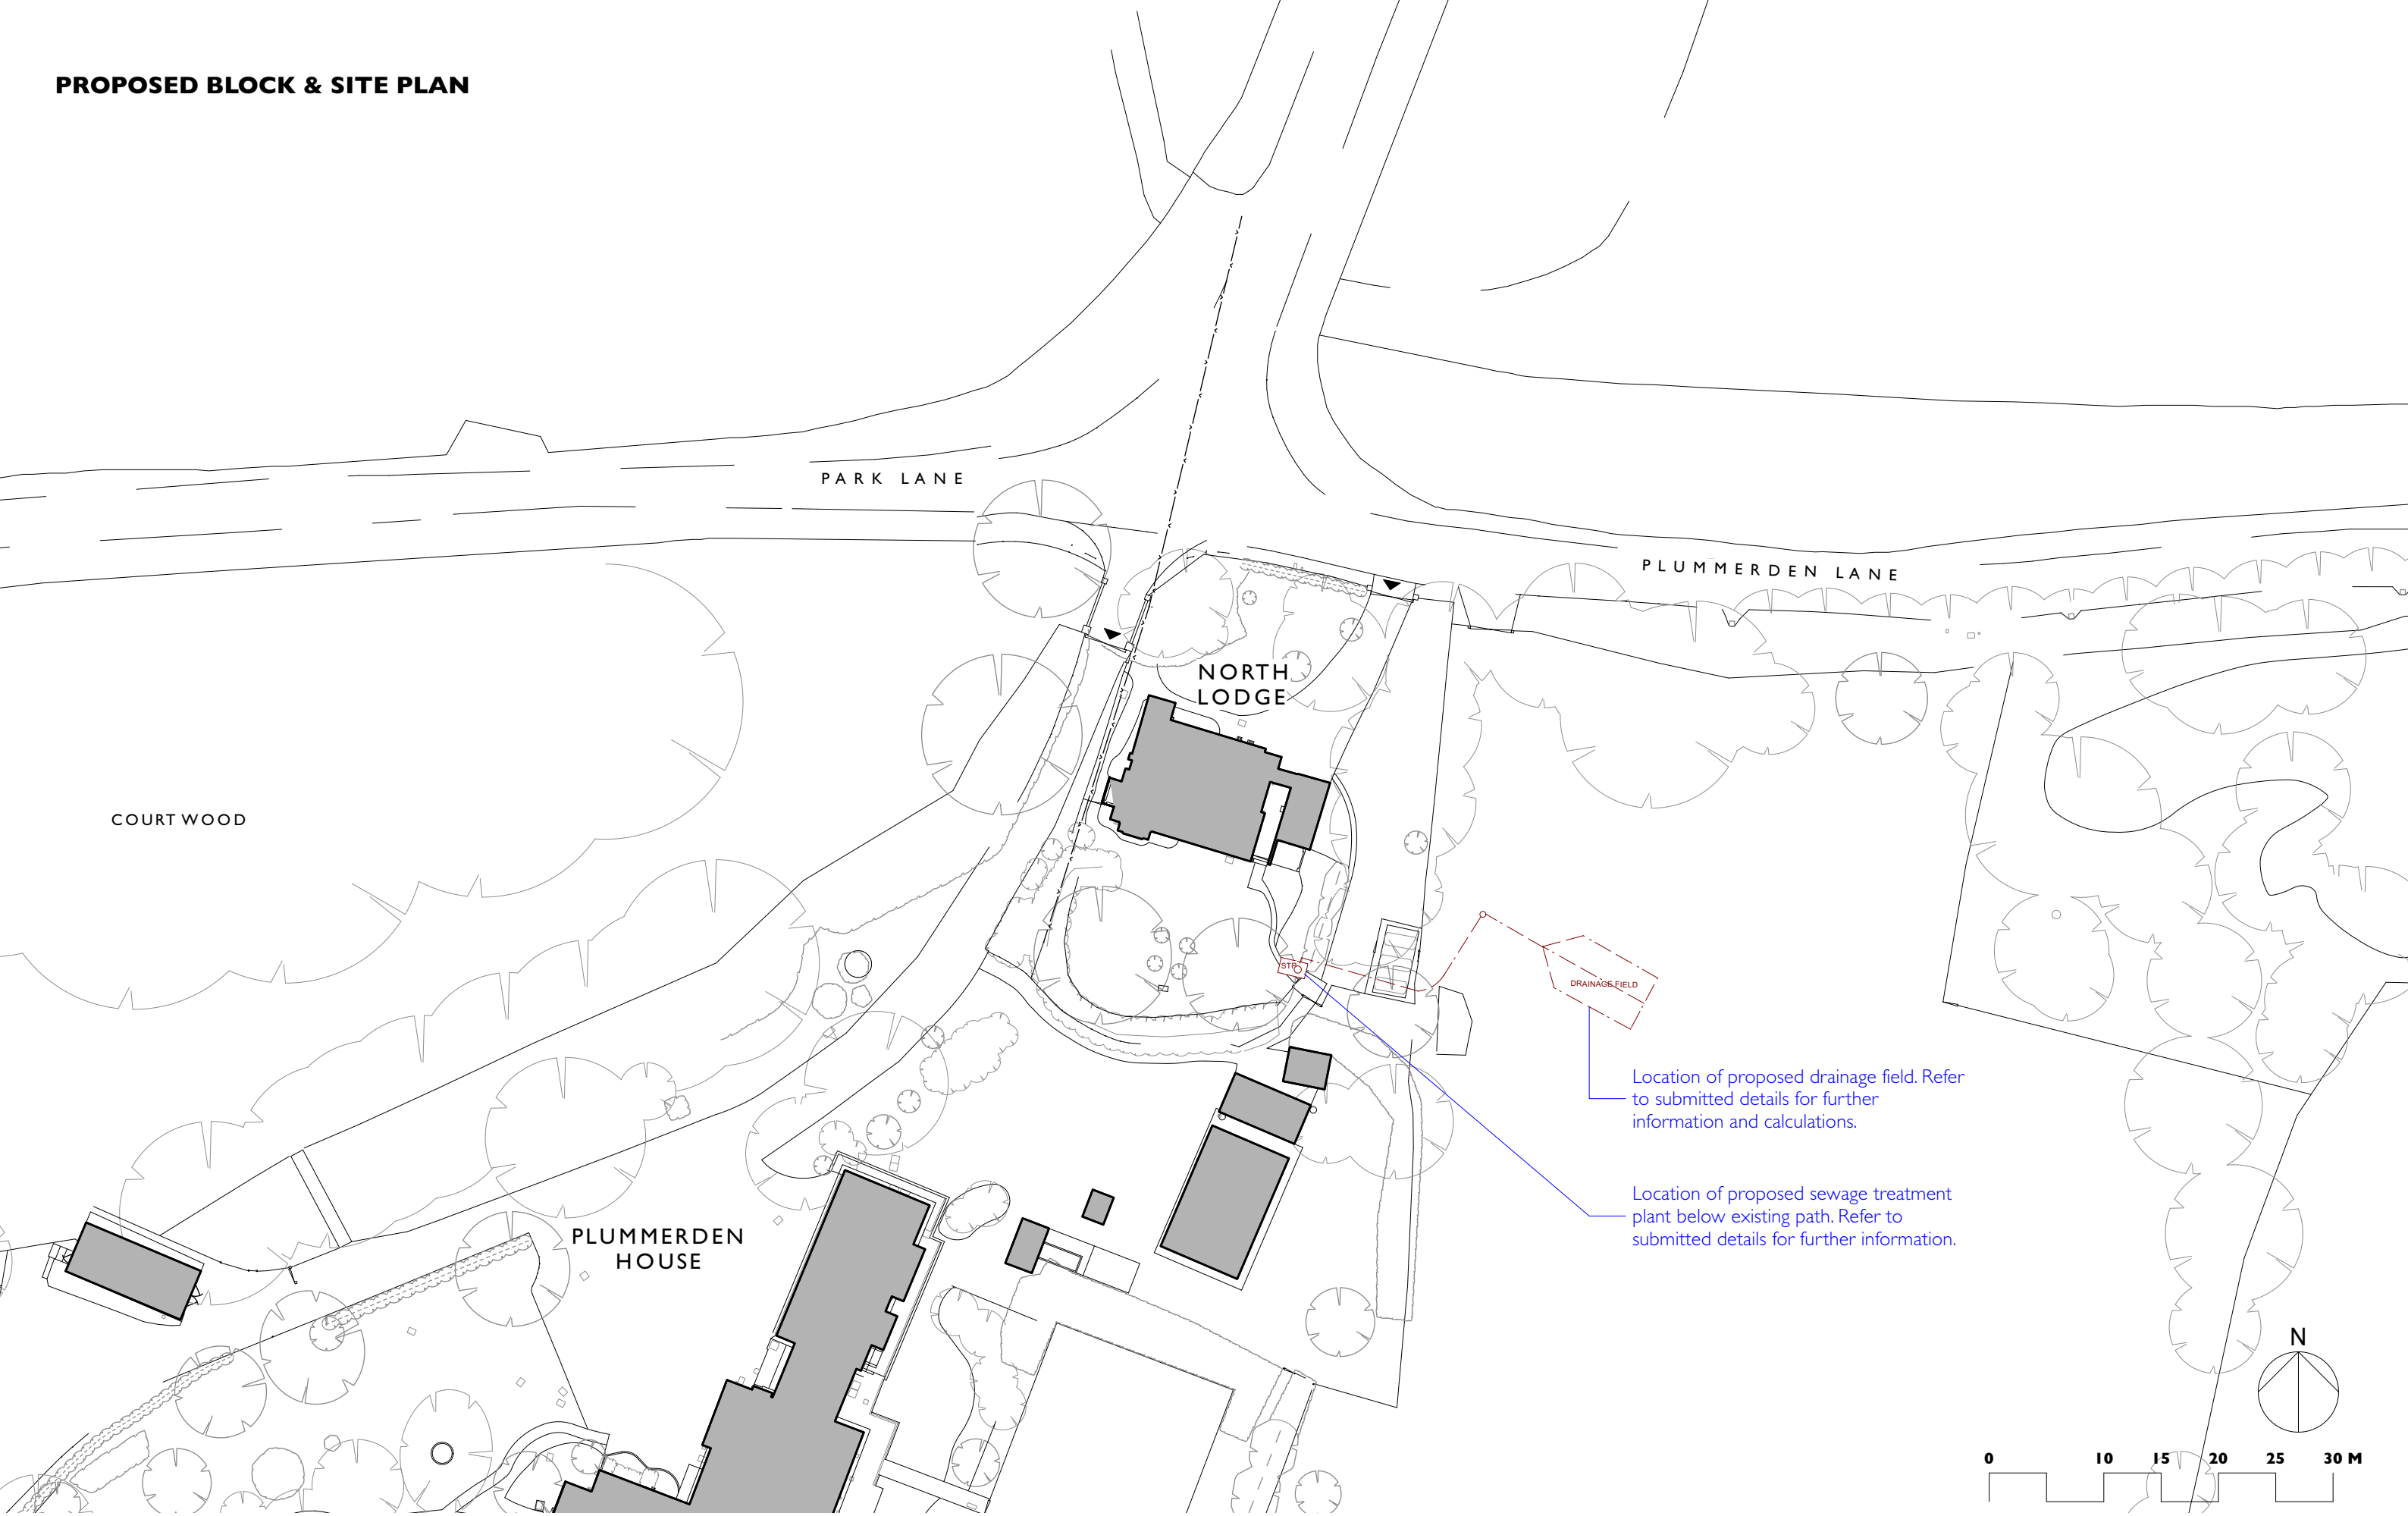

	Unit 25, BASEPOINT EVESHAM WORCESTERSHIRE WR11 1GP t : 020 7328 2576 Email: info@hubarchitects.co.uk	All dimensions are to be checked on site before commencement of works. All sizes and dimensions to any structural elements are indicative only. See structural engineer's drawings for actual sizes/dimensions. Sizes of and dimensions to any service elements are indicative only. See service engineer's drawings for actual sizes/dimensions. This drawing to be read in conjunction with all relevant Architect's drawings, specifications and other consultants' information.	Rev.	Date.	Description.	Initial. JC	PLANNING	
			A	Mar'25	General drawing update.		Project: Plummerden House, Park Lane, RH16 2QS Drawing: Proposed Block & Site Plan	
							Scale: 1:500 @ A3 DWG: 1317 - PL - DF- 001	
							Date: Feb 2025 Revision: A	