



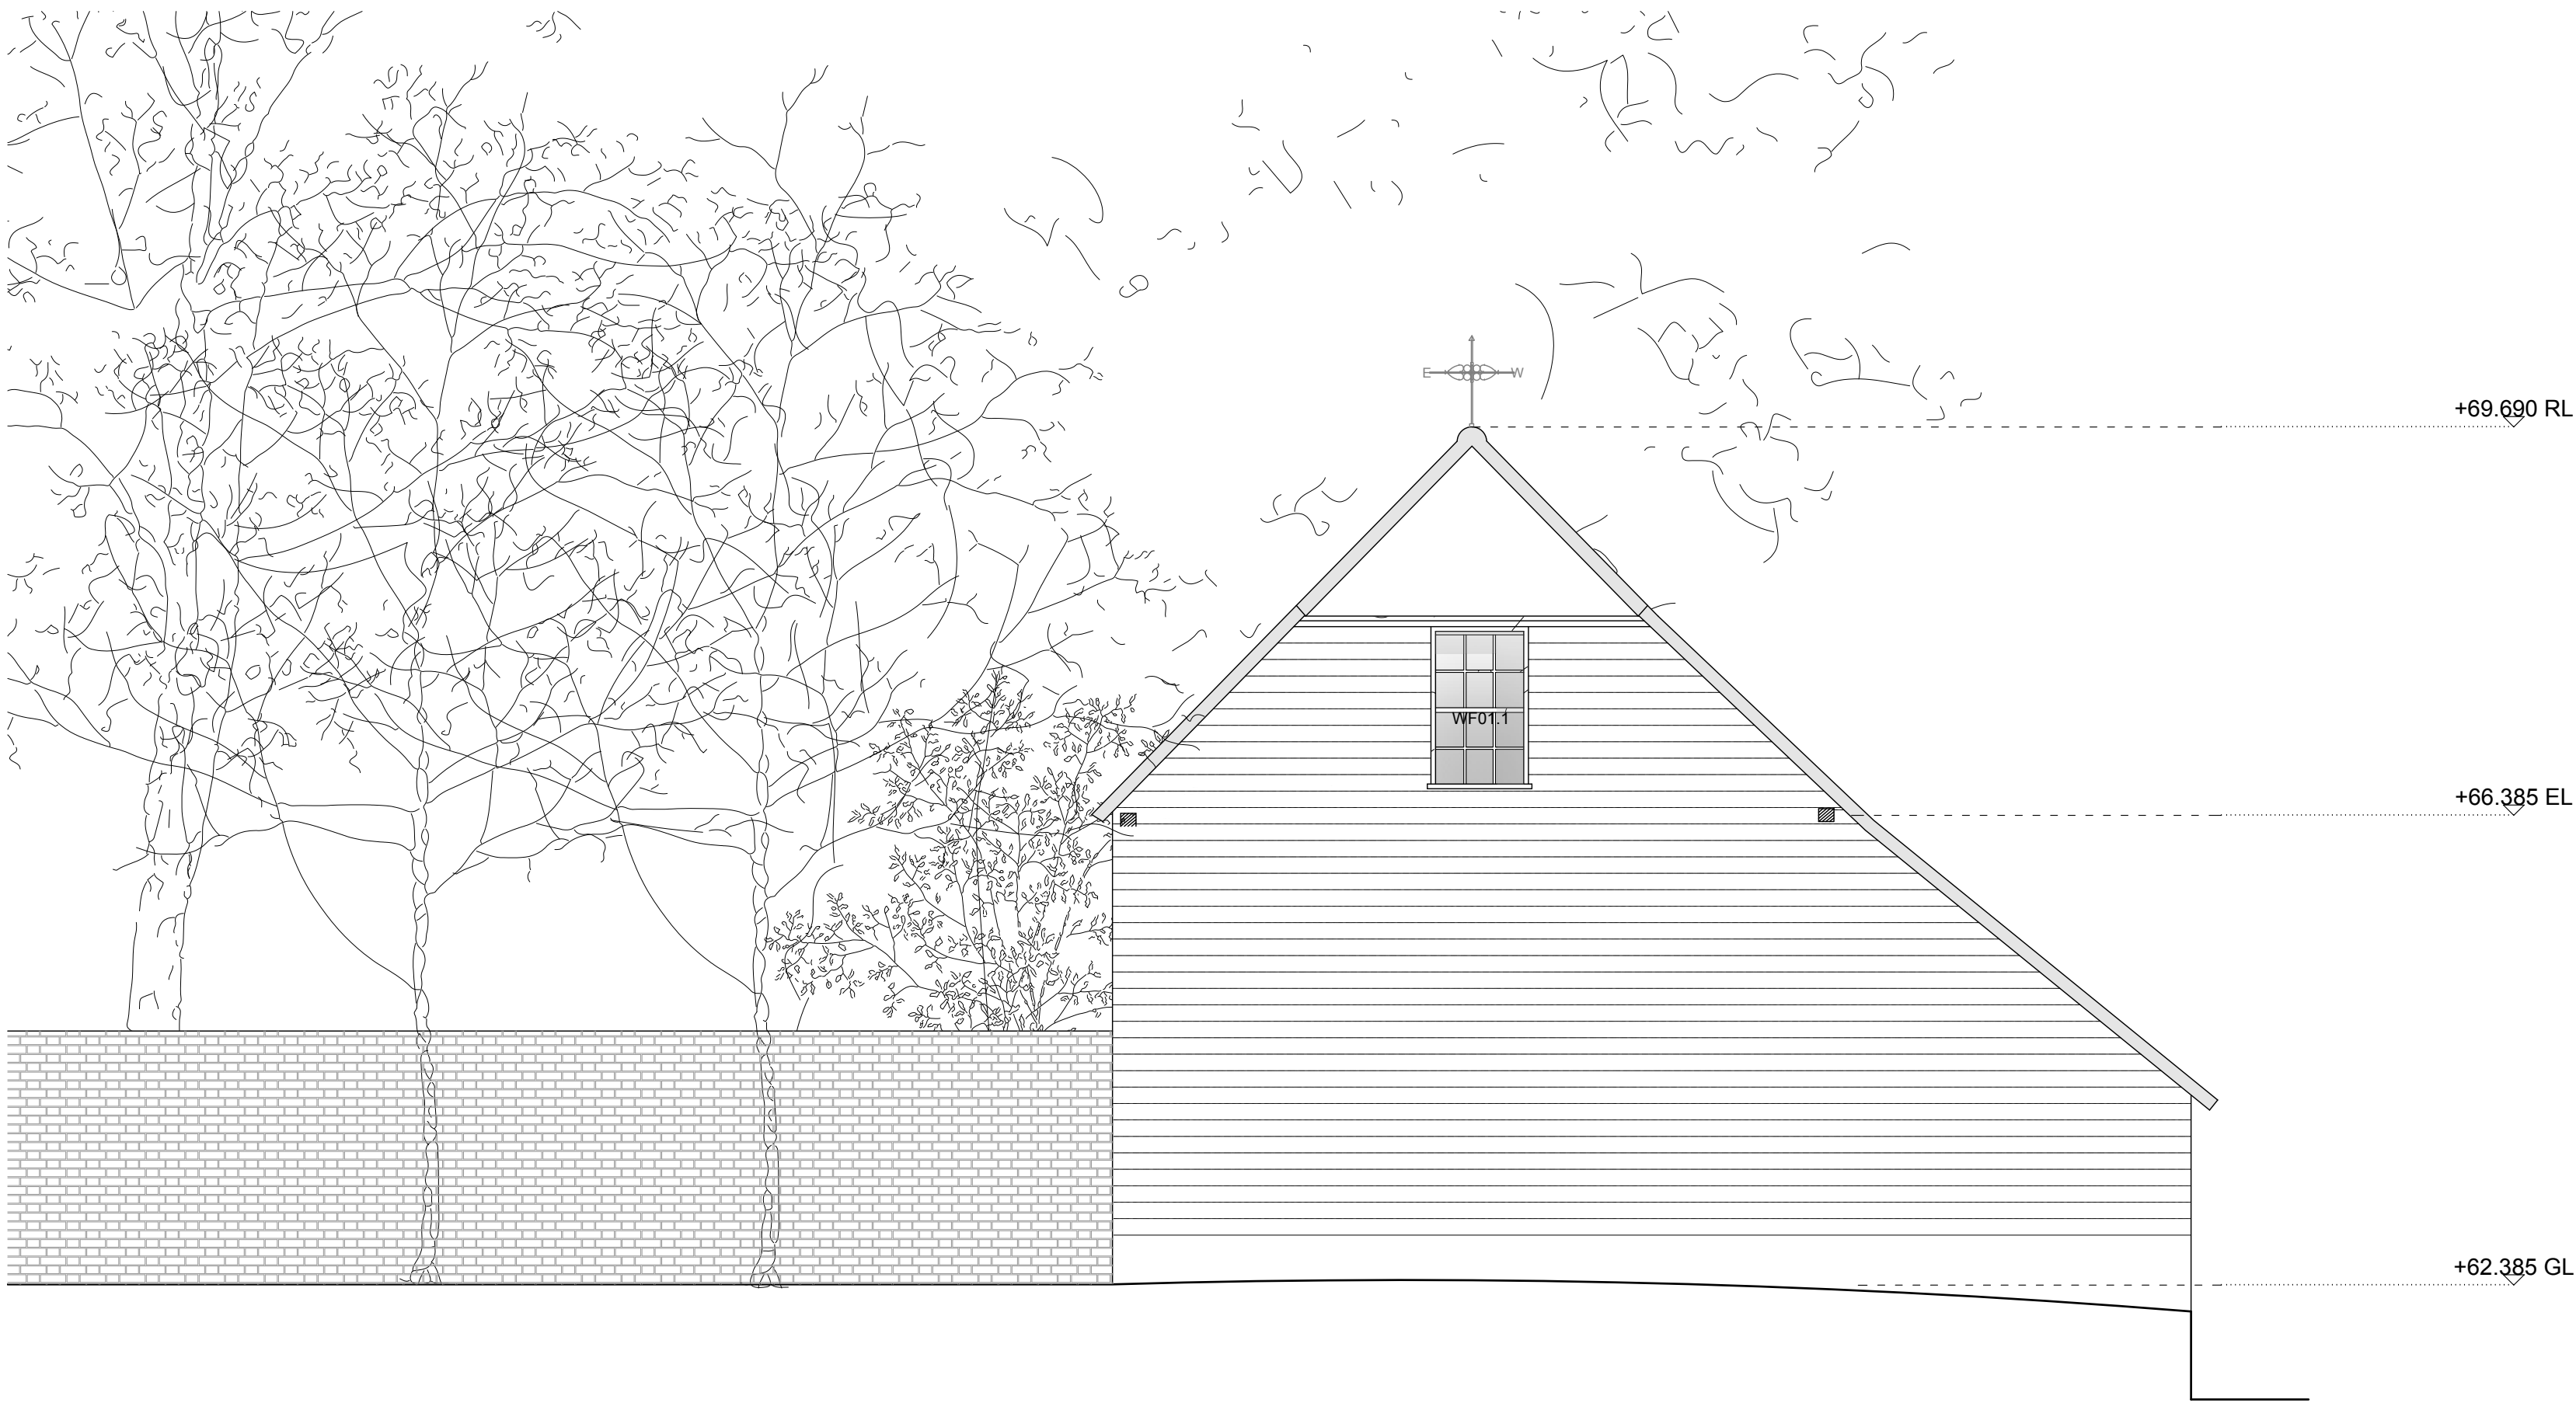

01 Barn Existing North Elevation
1:50 @ A1 ; 1:100 @ A3

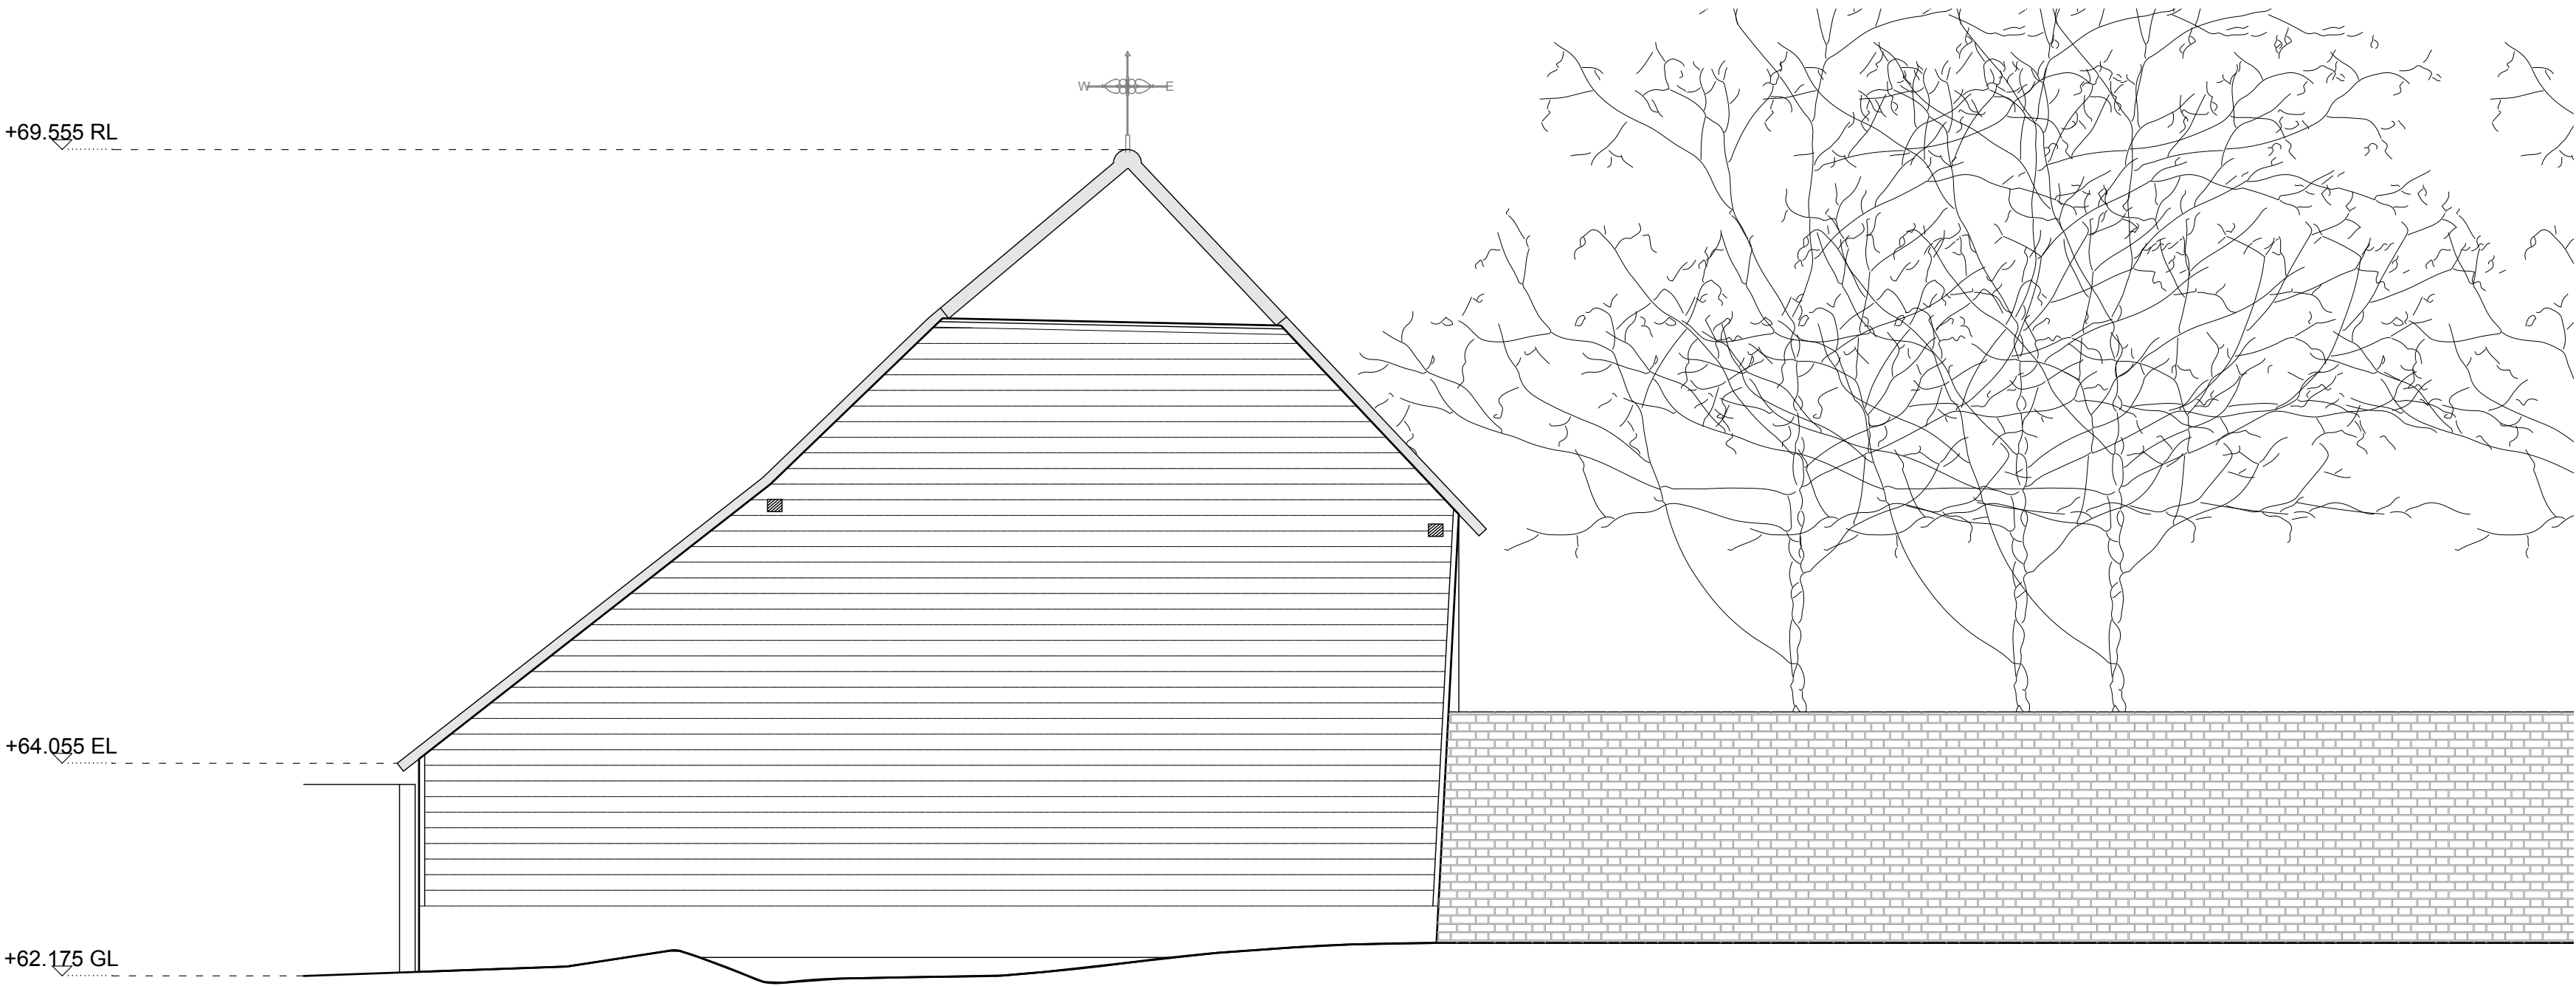

02 Barn Existing South Elevation
1:50 @ A1 ; 1:100 @ A3



BL Beam Level
CL Ceiling Level
FL Floor Level
DP Down Pipe
HWC Hot Water Cylinder
SVP Soil Vent Pipe
RWP Rain Water Pipe
RWO Rain Water Outlet

Proposed Walls
Existing Walls
Demolition



This drawing is to be used for planning purposes only.
Not for construction.

This drawing is the property of Richard Parr Associates.
Copyright is reserved by them and the drawing is issued
on the condition that it is not copied, reproduced,
retained or disclosed to any unauthorised person, either
wholly or in part without written consent.

© Copyright Richard Parr Associates

Checked by
.....


Drawn by
FL

Date
.....

Description
.....

Rev
.....

Job No
335
Project
Sunte House
Title
Barn Existing North & South Elevations
Drg No
335_BA_DR_01_201
Scale
1:50 @ A1 ; 1:100 @ A3
Date of First Issue
18.06.25
Rev
P01
Status
Planning

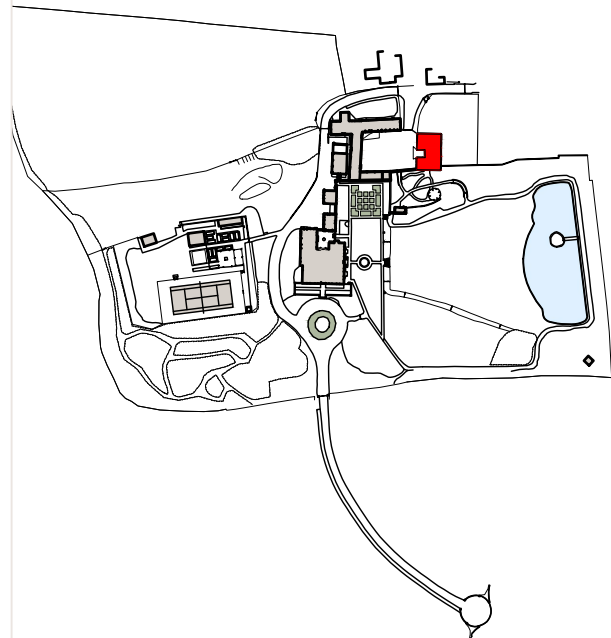

**RICHARD PARR
ASSOCIATES**

studio@richardparr.com
+44 (0)1453 860200
richardparr.com
@richardparrassociates

+ COUNTRY
Easter Park
Nympsfield, Stonehouse
Gloucestershire GL10 3UL

TOWN
The People's Hall
Studio 5, 2 Olaf Street
London W11 4BE