



This drawing is to be used for planning purposes only.
Not for construction.

This drawing is the property of Richard Parr Associates.
Copyright is reserved by them and the drawing is issued
on the condition that it is not copied, reproduced,
retained or disclosed to any unauthorised person, either
wholly or in part without written consent.

© Copyright Richard Parr Associates

Checked by

Drawn by

Date

Rev Description

Job No

335

Project

Sunte House

Title

Farmyard Existing South Elevation

Drg No

335_FA_DR_01_202

Scale

1:50 @ A1 ; 1:100 @ A3

Date of First Issue


18.06.25

Rev


P01

Status

Planning

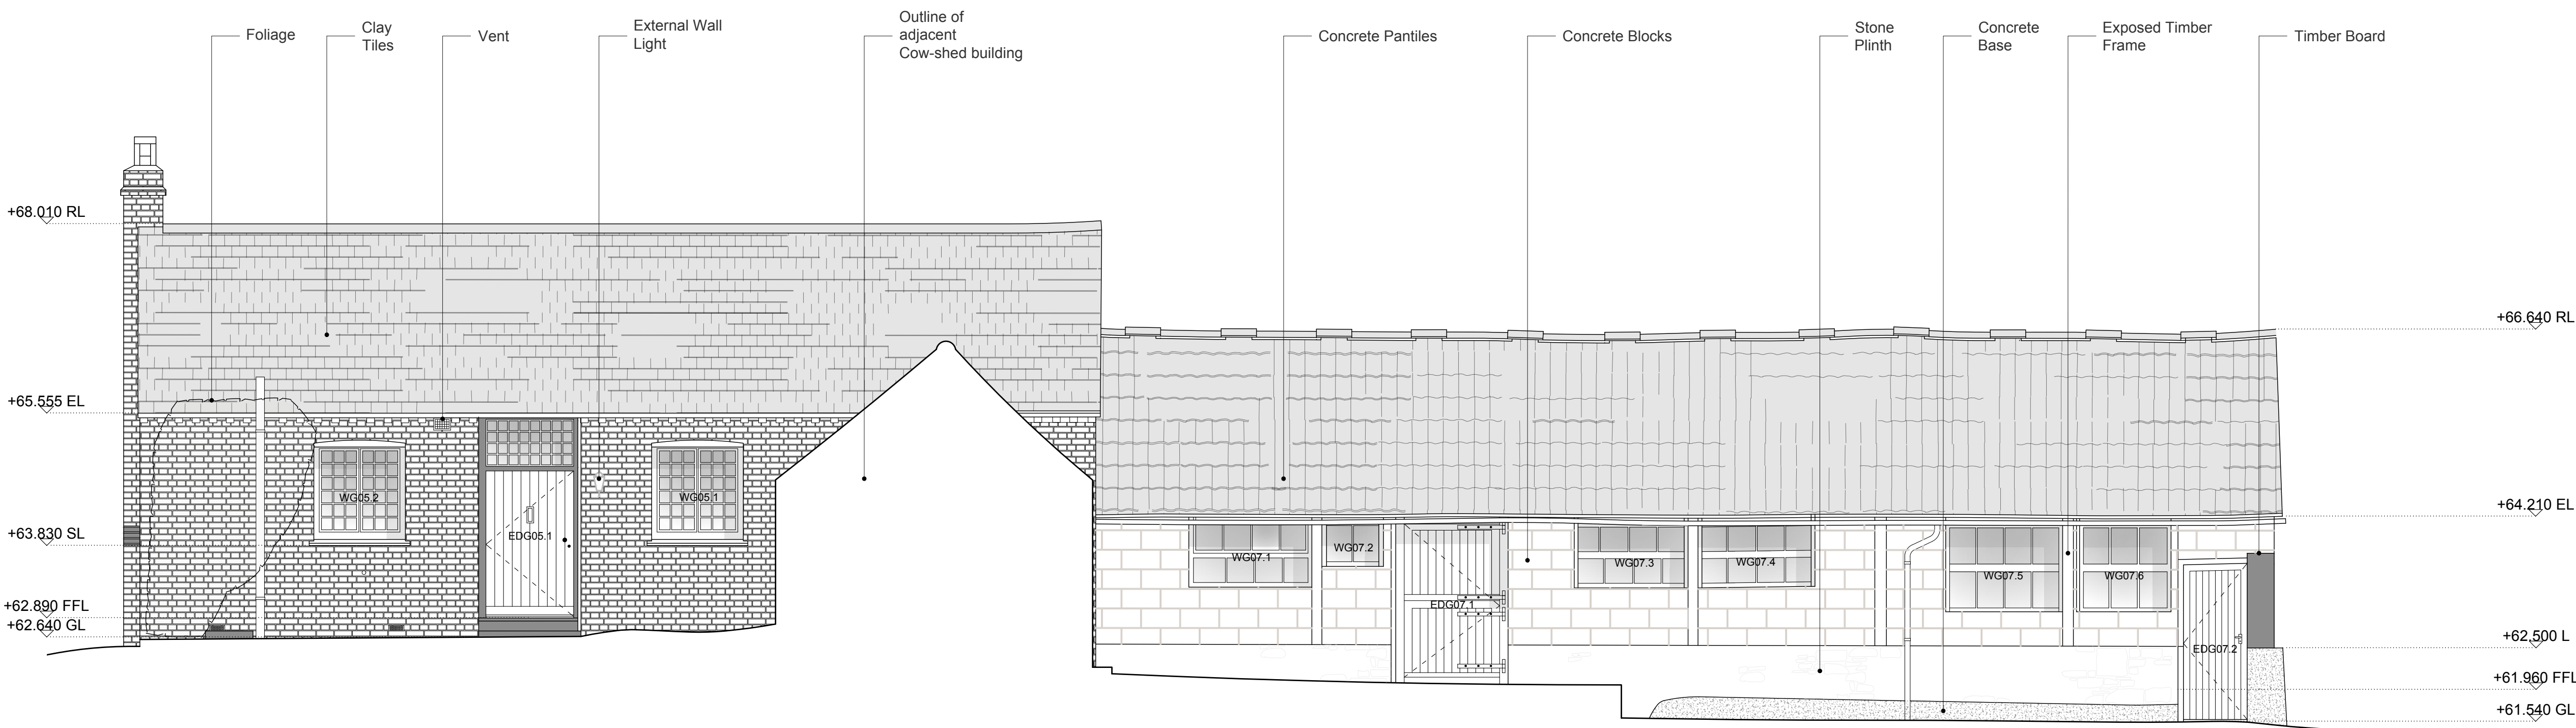

01 Farmyard Existing South Elevation
1:50 @ A1; 1:100 @ A3

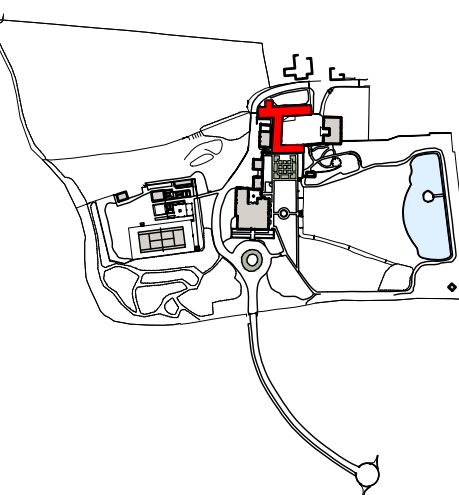

**RICHARD PARR
ASSOCIATES**

studio@richardparr.com
+44 (0)1453 860200
richardparr.com
@richardparrassociates

+ COUNTRY
Easter Park
Nympsfield, Stonehouse
Gloucestershire GL10 3UL

TOWN
The People's Hall
Studio 5, 2 Olaf Street
London W11 4BE

- BL Beam Level
 - CL Ceiling Level
 - FL Floor Level
 - DP Down Pipe
 - HWC Hot Water Cylinder
 - SVP Soil Vent Pipe
 - RWP Rain Water Pipe
 - RWO Rain Water Outlet
- Proposed Walls
 - Existing Walls
 - Demolition