





GROUND FLOOR PLAN AS PROPOSED

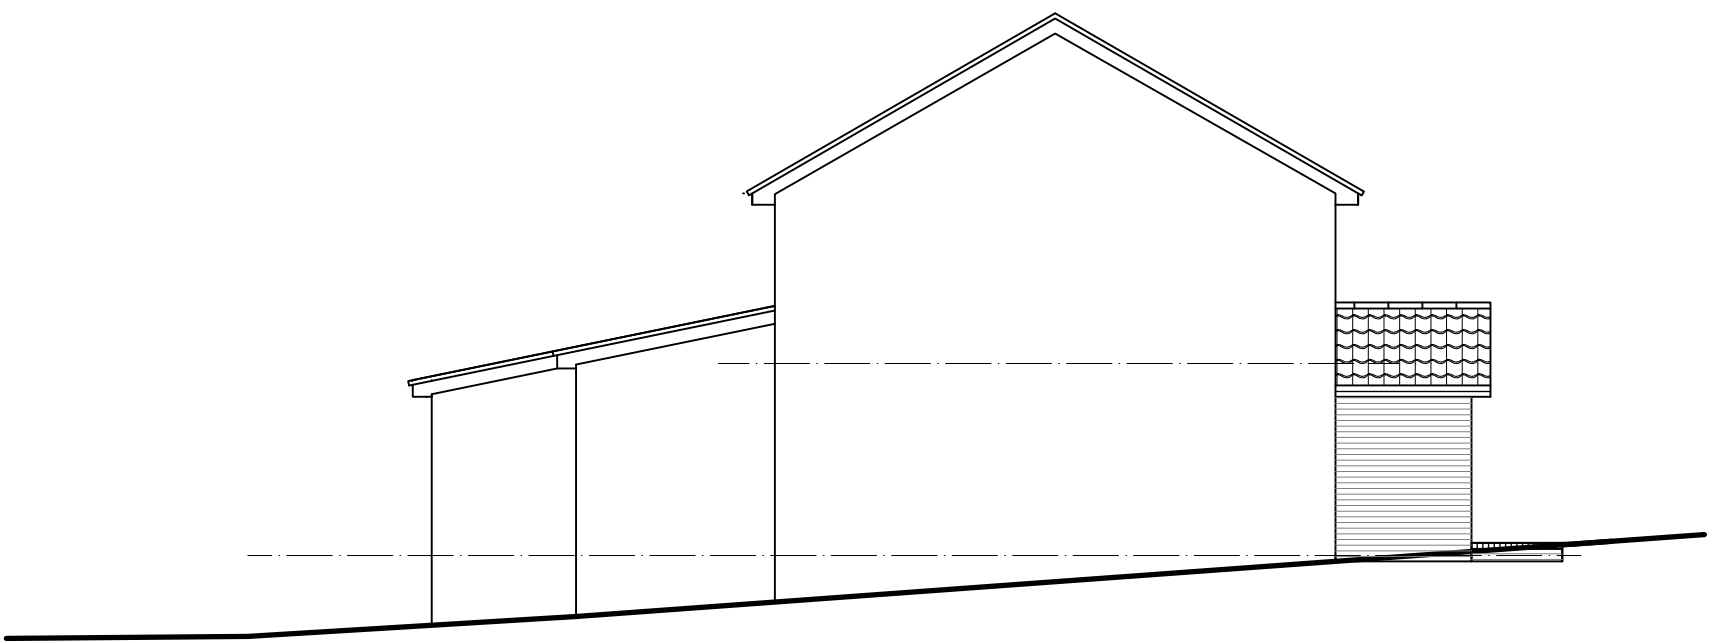


SIDE ELEVATION (East) scale 1 : 100

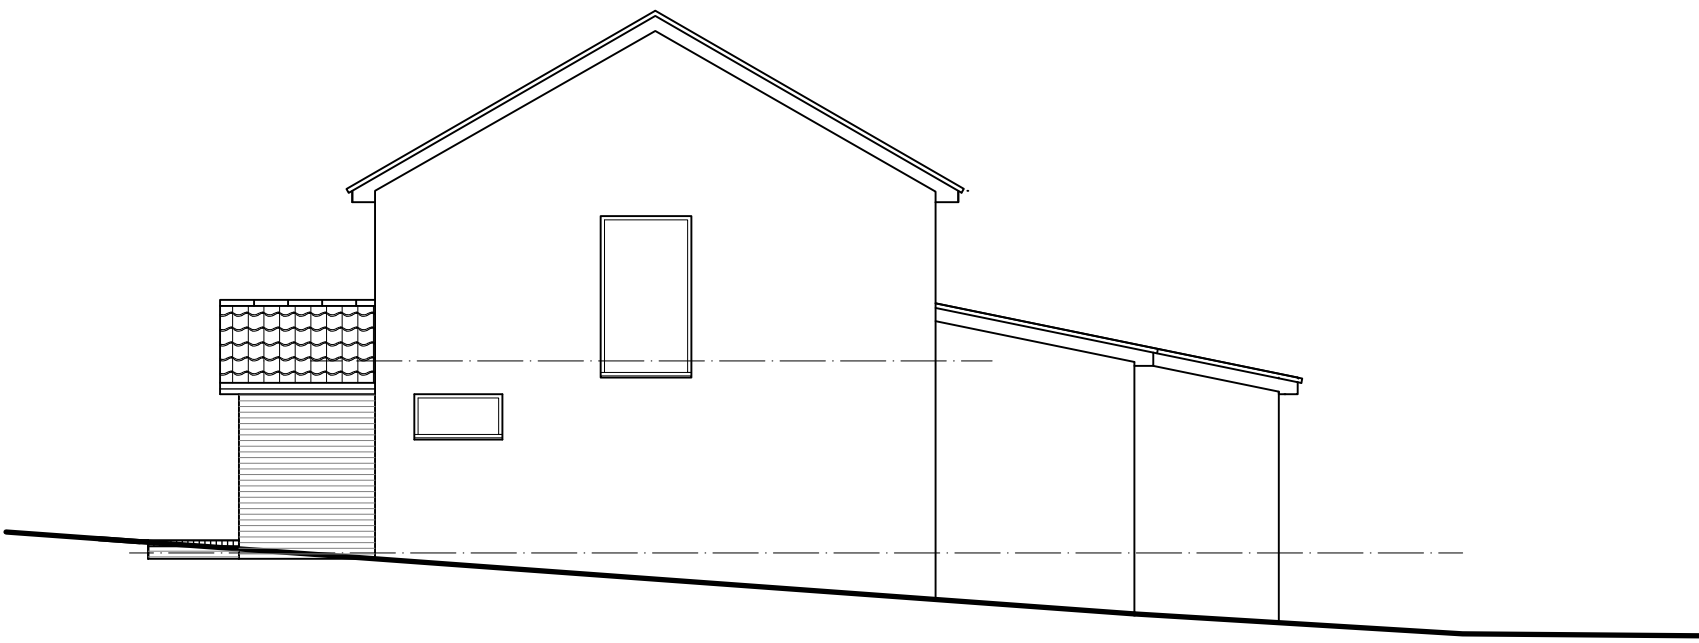

SIDE ELEVATION (West) scale 1 : 100



FRONT ELEVATION

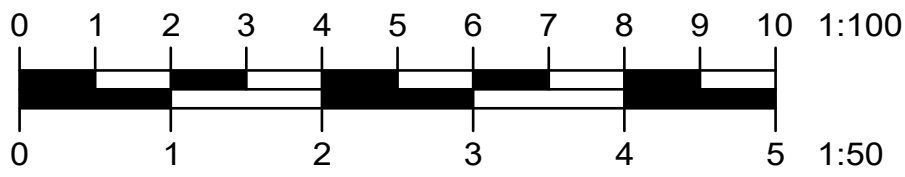

Notes:

Check and verify all dimensions on site before Starting work.
All measurements are to structural elements unless otherwise stated.
Report all discrepancies, errors or omissions between drawings, site conditions and all other documents to Les Humphrey Associates Ltd.

Please read all drawings in conjunction with All other consultant's and structural engineer's Details.

Materials, components & workmanship are to meet, Or exceed the requirements of current Building Regulations, British Standards code of practise, and appropriate manufacturers specifications.

The requirements of the Construction Design Management Regulations 2015 (CDM) must be complied with.

This drawing is issued on condition that it is not Copied, reprinted or disclosed to a third-party Without prior written consent of Les Humphrey Associates Ltd.

This drawing is the copyright of:
Humphrey Associates Ltd

A	Date	Revisions

© copyright
Les Humphrey Associates
Architecture · Chartered Surveyors · Designers

The Studio - The Rocks
Ivy Dene Lane
Ashurst Wood
West Sussex RH19 3TN
telephone: 01342 315206 fax: 01342 313984
email: les@leshumphreyassociates.co.uk



Client
MR & MRS LEE BARNES

Job Title
**Proposed Replacement Porch at:
8, Gleave Close,
East Grinstead,
West Sussex,
RH19 3XD**

Drawing Title
**Planning Application Details:
Floor Plan & Elevations**

Scale
1 : 50 & 1 : 100 when printed at A1

Date 13-03-2026 Drawn by lah

Drg. No. 76202 - 03 Rev